

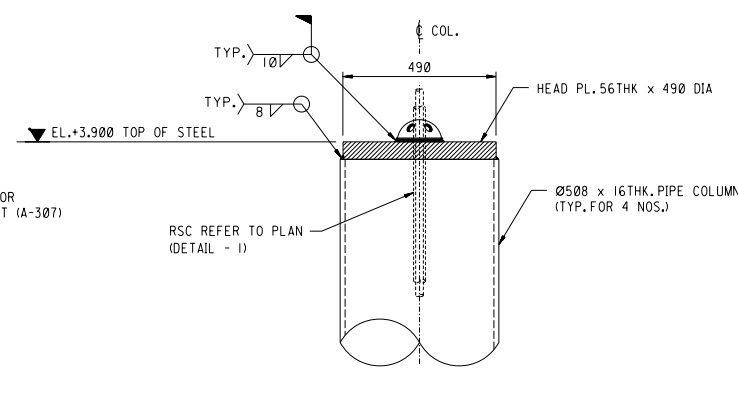


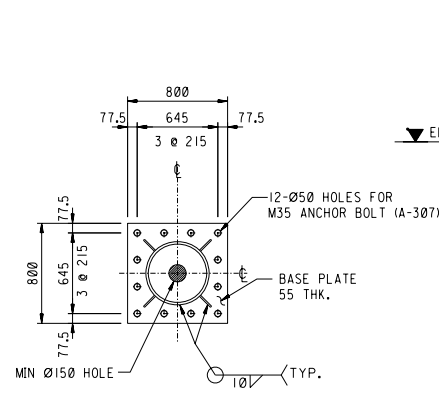


BASE PLATE DETAIL


SCALE 1 : 25M

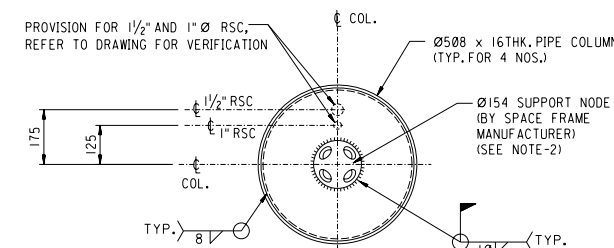

DETAIL - I

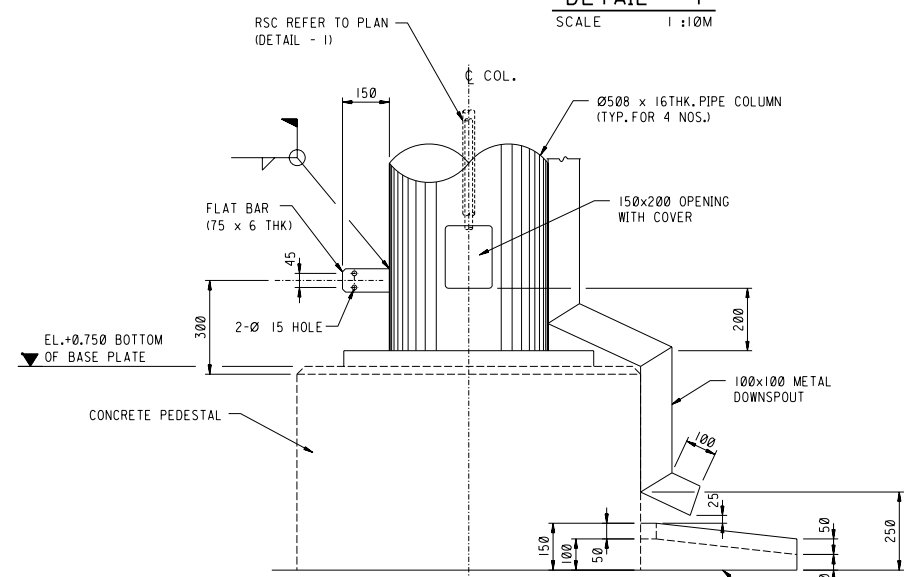

ELEVATION - SPLASH BLOCK
SCALE 1" = 10'

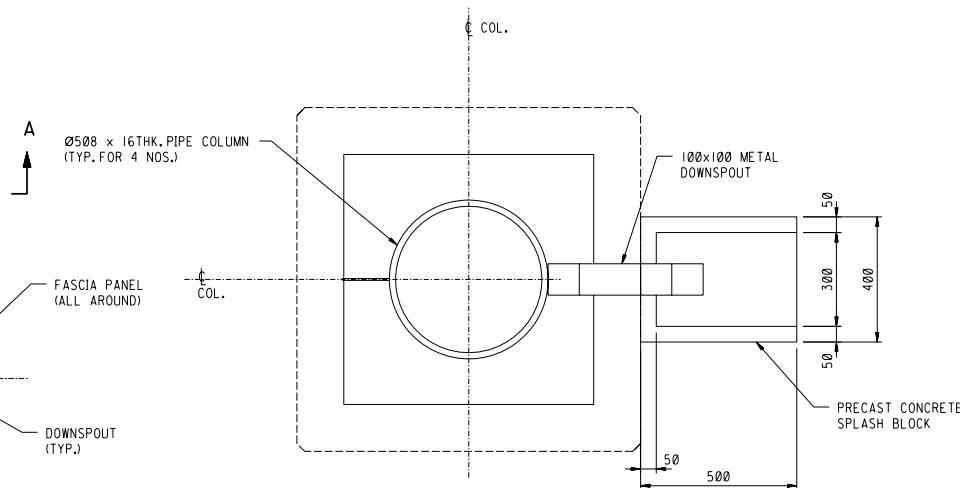

PLAN - SPLASH BLOCK TYPICAL DETAIL


SCALE 1:10M

- ## LEGEND

- COL. - COLUMN
EL. - ELEVATION
THK. - THICKNESS
TYP. - TYPICAL
¢ - CENTER LINE
Ø - DIAMETER
PL. - PLATE
EXIST. - EXISTING
RSC - RIGID STEEL CONDUIT
GA. - GAUGE

REFERENCE DRAWINGS

DWG. CONTROL FOR EWO. NO. 09C156	HD-9C156A

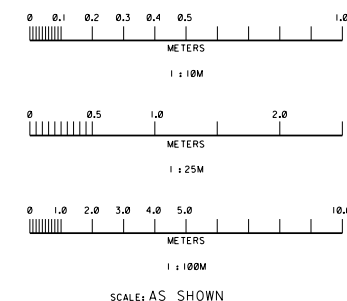

REVISION VALIDATION				
THIS REVISION NO. 00 IS COVERED, FOR ALL APPROVAL AND CERTIFICATION REQUIREMENTS, PER SAEP-334 , UNDER DRAWING COMPLETION CERTIFICATE NO: 09C156-001				
DESIGN CERTIFICATION (ENGINEERING AGENCY)		REVIEW FOR KEY VALIDATION (SAUDI ARAMCO)		OTHER
ENG./DATE RGC 10/31/09	CERTIFIED BY/DATE EGG 10/31/09	CONST. AGENCY/DATE (REQUIRED)	OPERATIONS/DATE	BY/DATE
REV./NO. 00		REVISION DESCRIPTION		
JOB ORDER/EWO NO. 09C156		THIS REVISION IS NOT TO BE USED FOR CONSTRUCTION UNTIL CERTIFIED AND DATED		
SAUDI ARABIAN OIL COMPANY				
ROOF FRAMING PLAN				GRATING TYPE
SUNSHADE TYPE-II (22MX46M) 6-L ANES				
STANDARD DRAWING				
ALL AREAS			SAUDI ARABIA	
PLANT NO. 990	INDEX 00	DRAWING NUMBER AA-036024	SHT. NO. 002	REV. NO. 00