




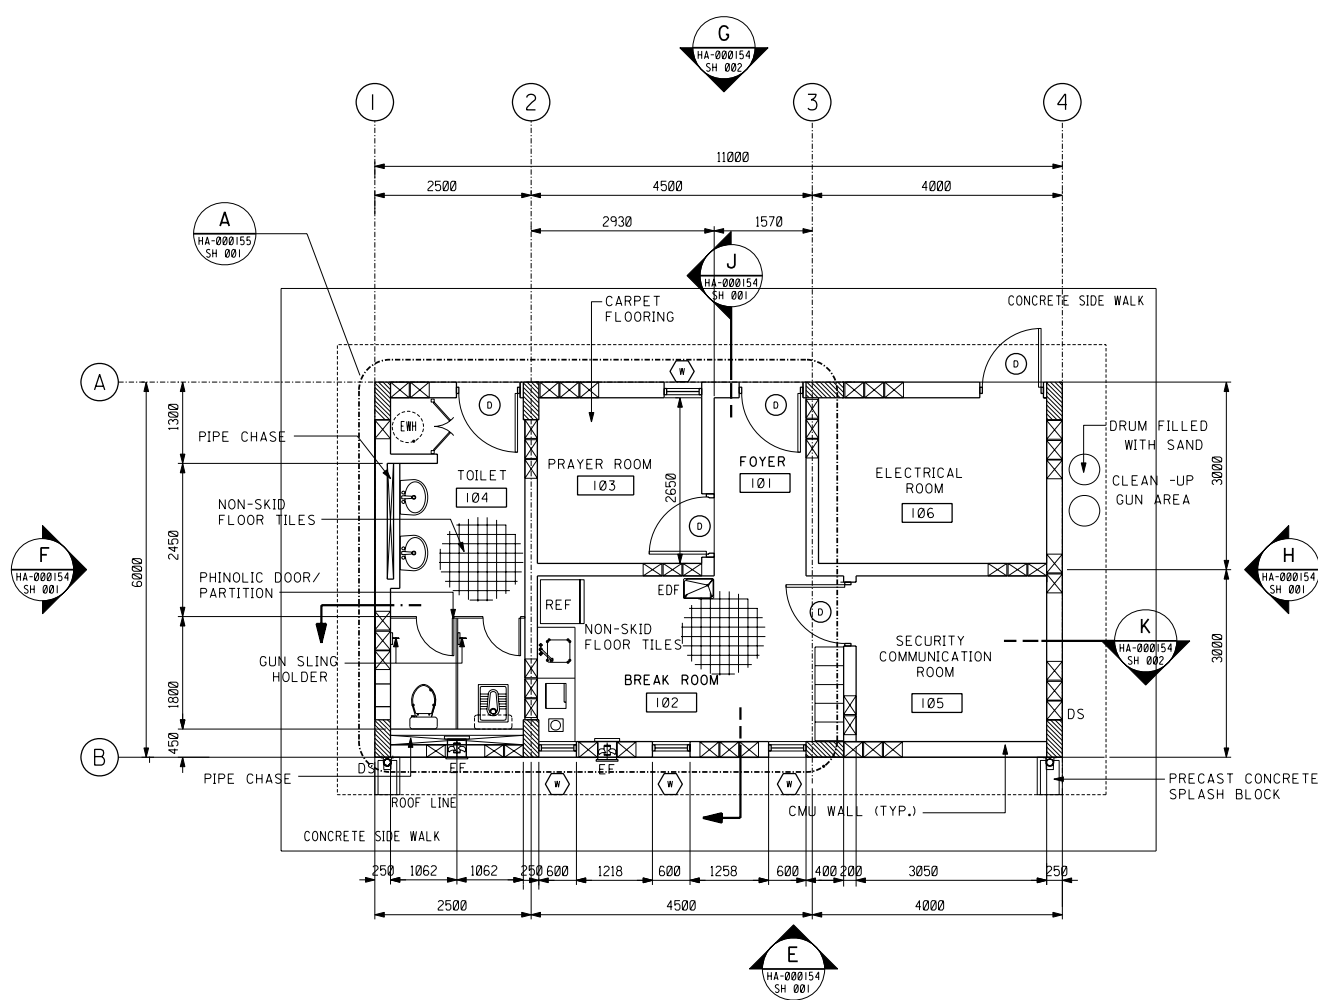


A FLOOR PLAN  
SCALE 1:50M

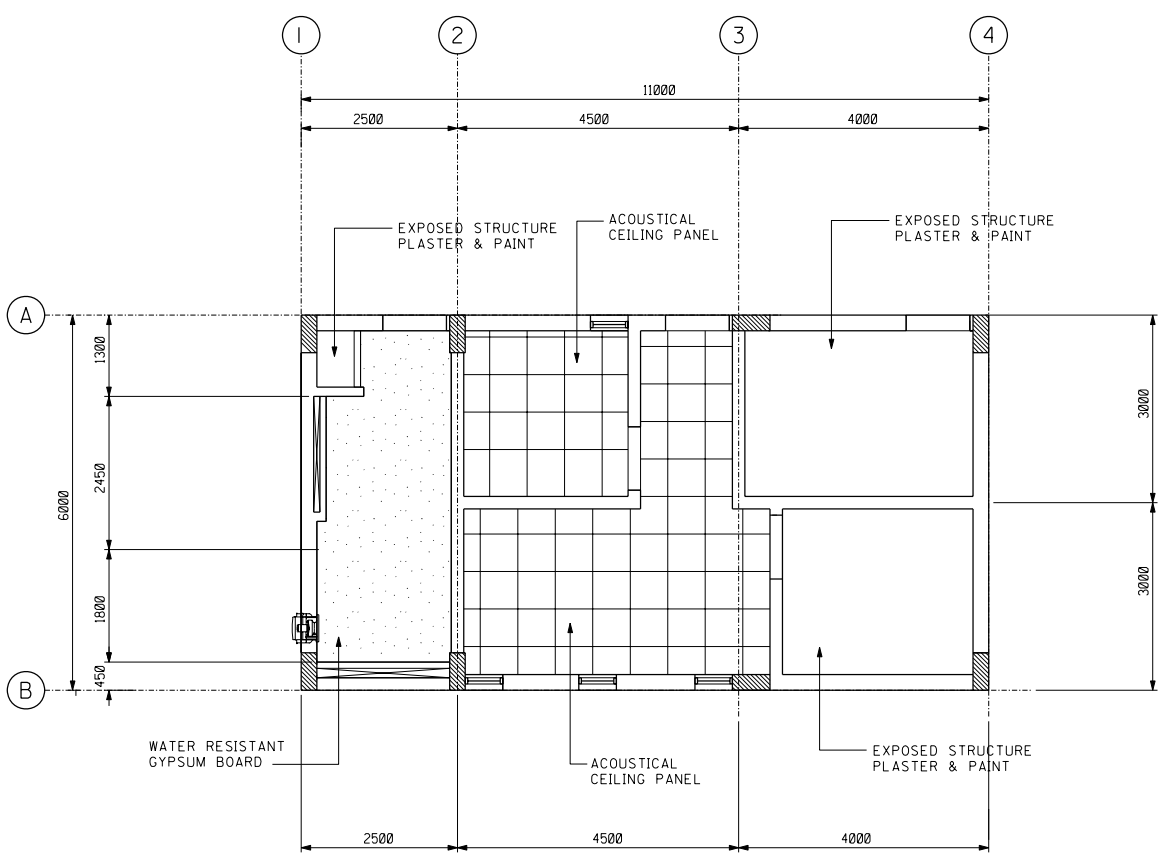

B REFLECTED CEILING PLAN  
SCALE 1:50M

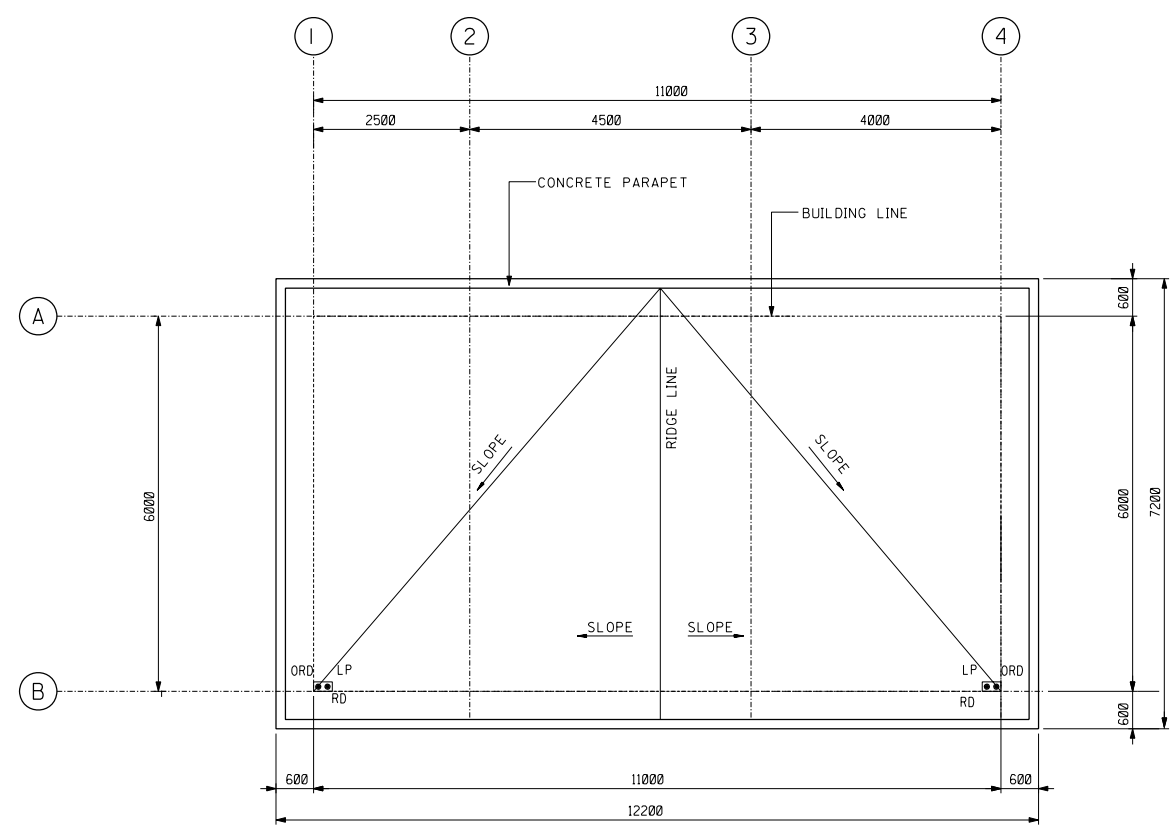

C ROOF PLAN  
SCALE 1:50M

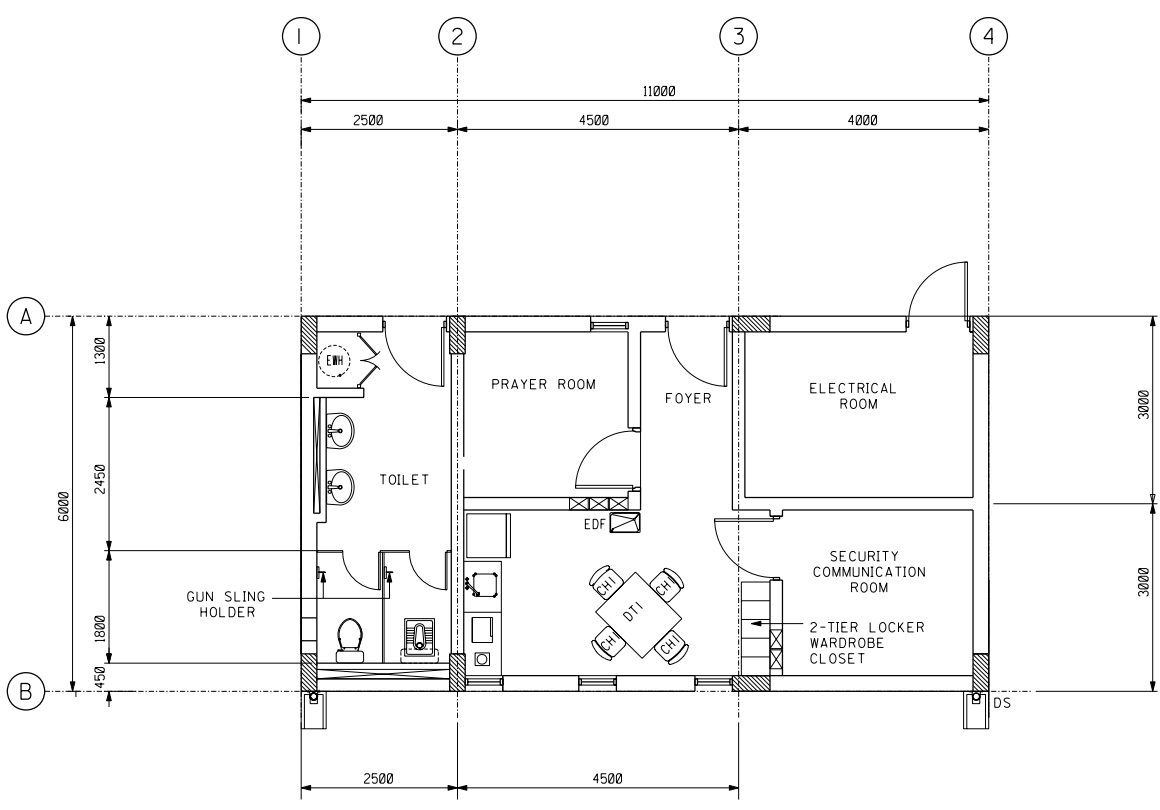

D FURNITURE LAYOUT  
SCALE 1:50M

- NOTES:
1. ALL DIMENSIONS ARE IN MILLIMETERS UNLESS OTHERWISE NOTED.
  2. ALL CEILING HEIGHTS ARE IN METERS UNLESS OTHERWISE NOTED.
  3. HEIGHTS IN CEILING PLAN ARE FROM FINISHED FLOOR LEVEL.
  4. ROOF SLOPE SHALL BE MINIMUM OF 2%.
  5. FURNITURE AND MATERIALS MUST BE SUPPLIED WITH (TRA) TECHNICAL REQUEST APPROVAL TO INDUSTRIAL FOR REVIEW AND APPROVAL.
  6. FOR 5Mx11M GATEHOUSE FACILITY TOILET IN THE SUPPORT BUILDING SHALL BE INCREASE ACCORDINGLY.

| LEGEND |                                    |
|--------|------------------------------------|
|        | 600x600mm ACOUSTICAL CEILING PANEL |
|        | GYPSUM BOARD CEILING PANEL         |
|        | CEMENT BOARD CEILING PANEL         |
|        | CENTER LINE                        |
|        | CEILING HEIGHT                     |
|        | DOWNSPOUT                          |
|        | ELECTRIC DRINKING FOUNTAIN         |
|        | ELECTRIC WATER HEATER              |
|        | HIGH POINT                         |
|        | LOW POINT                          |
|        | ROOF DRAIN                         |
|        | ROOM NUMBER DESIGNATION            |
|        | DOOR DESIGNATION                   |
|        | ROOM NUMBER                        |
|        | FLOOR DRAIN                        |

| REFERENCE DRAWINGS                 |           |
|------------------------------------|-----------|
| DRAWING CONTROL FOR EWO NO. 09C156 | HD-9C156A |
|                                    |           |
|                                    |           |
SCALE: 1:50

REVISION VALIDATION  
THIS REVISION NO. 00 IS COVERED, FOR ALL APPROVAL AND CERTIFICATION REQUIREMENTS, PER SAEP-334, UNDER DRAWING COMPLETION CERTIFICATE NO. 09C156-001

| DESIGN CERTIFICATION |                      | REVIEW FOR KEY DRAWINGS |                 | OTHER   |         |
|----------------------|----------------------|-------------------------|-----------------|---------|---------|
| DESIGN AGENCY        | BY/DATE              | BY/DATE                 | BY/DATE         | BY/DATE | BY/DATE |
| REC 08/08/09         | EGG 08/08/09         | CONST. AGENCY/DATE      | OPERATIONS/DATE |         |         |
| REV. NO. DATE 00     | REVISION DESCRIPTION |                         |                 |         |         |

JOB ORDER/EWO NO. 09C156  
THIS REVISION IS NOT TO BE USED FOR CONSTRUCTION UNTIL CERTIFIED AND DATED

SAUDI ARABIAN OIL COMPANY  
ROOF/REFLECTED CEILING PLAN  
TYPICAL SUPPORT BLDG.  
STANDARD DRAWING  
SAUDI ARABIA

| PLANT NO. | INDEX | DRAWING NUMBER | SHT. NO. | REV. NO. |
|-----------|-------|----------------|----------|----------|
| 990       | 0     | AA-036065      | 001      | 00       |