


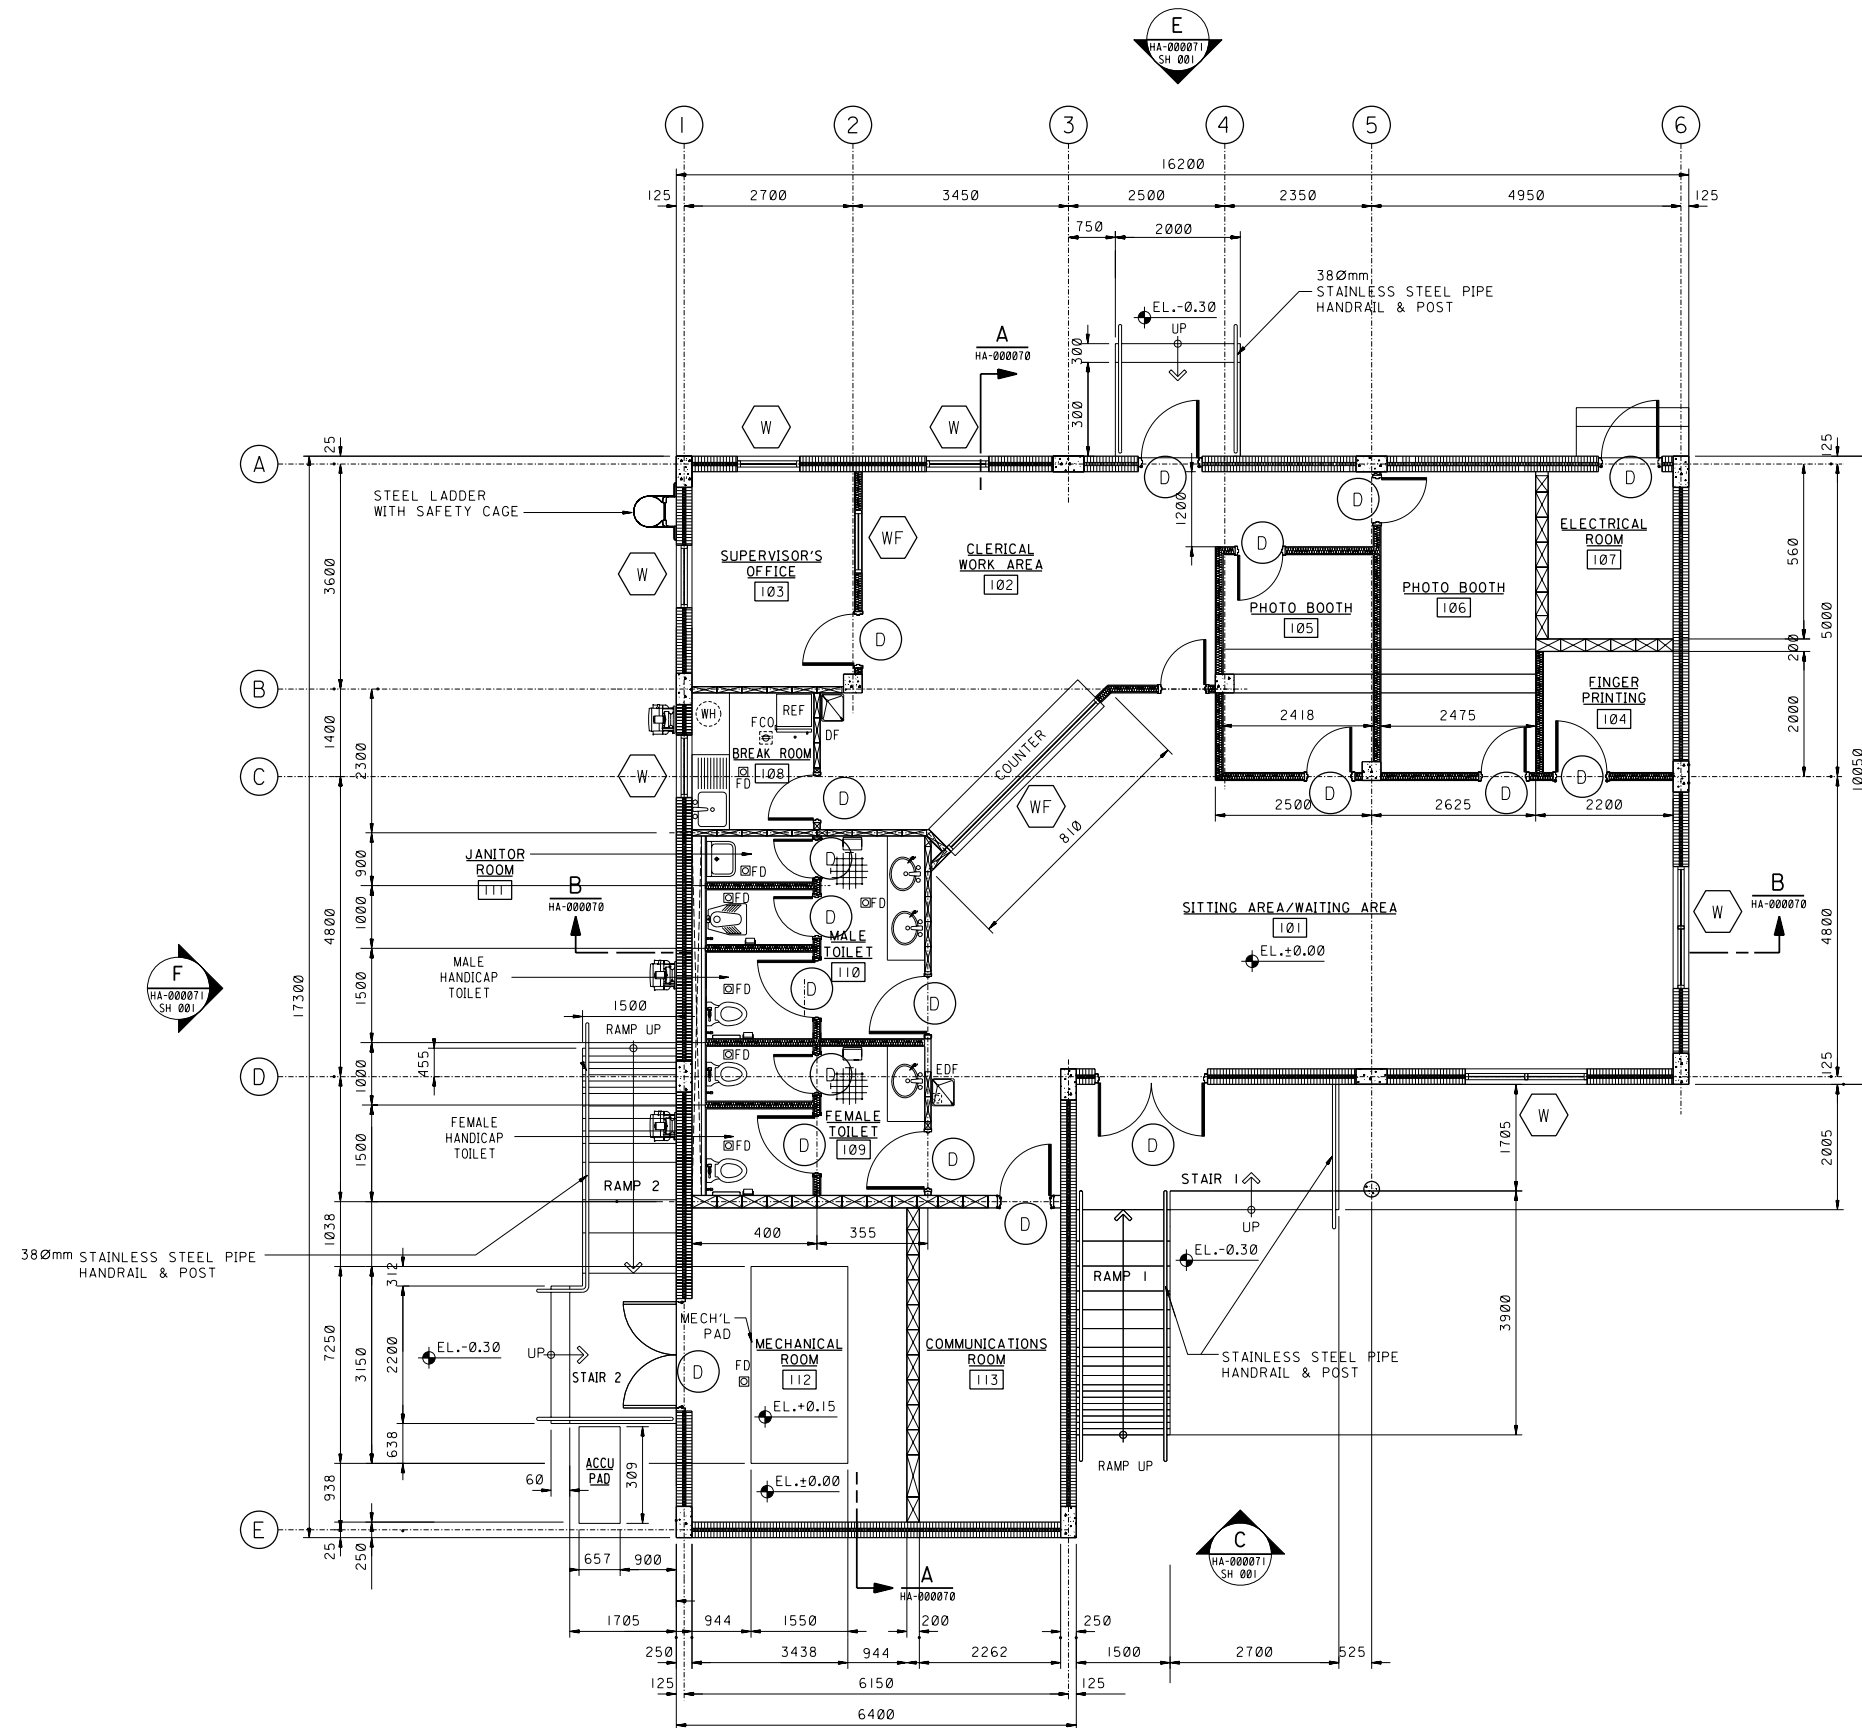

FLOOR PLAN
SCALE 1:50M

NOTES:


1. ALL DIMENSIONS ARE MILLIMETERS AND ALL ELEVATIONS ARE IN METERS UNLESS NOTED OTHERWISE.
2. UNLESS NOTED OTHERWISE, ALL GRID DIMENSIONS SHOWN ARE FROM CENTER OF CONCRETE MASONRY WORKS.
3. UNLESS NOTED OTHERWISE, ALL DIMENSIONS SHOWN FOR INTERIOR WALL PARTITIONS ARE FROM CENTER OF METAL STUDS.
4. ALL DRY WALL PARTITION SHALL BE EXTENDED UP TO 50mm ABOVE SUSPENDED CEILING EXCEPT FOR FIRE RATED WALLS AND FOR WALLS WHICH ARE PROVIDED WITH ACOUSTICAL BATT INSULATION BOTH SHALL BE FULL HEIGHT TO UNDERSIDE OF THE SLAB.
5. PROVIDE ACOUSTICAL BATT INSULATION FULL HEIGHT IN DRY WALL PARTITIONS OF TOILET, KITCHEN AND MECHANICAL ROOM.
6. ALL WALL OPENINGS SHALL BE 1 HR FIRE RATED ASSEMBLIES AND ANY HVAC DUCT AND CABLE/CONDUIT PENETRATING SHALL BE SEALED AND FIRE STOPPED BY AN APPROVED SEALANT/CAULKING OF EQUIVALENT RATING.
7. THE NUMBER OF PHOTO BOOTH DEPENDS ON THE AREA ID OFFIC REQUIREMENTS.
8. THIS DRAWING IS REPRESENTATION OF THE ID OFFICE LAYOUT SIZE DEPENDS ON THE NUMBER OF CUSTOMER, THEREFORE WAITING AREA MIGHT BE LARGER.
9. THE MAIN DOOR AND TOILET SHALL BE ADA COMPATIBLE.

LEGEND

CSB	CONCRETE SPLASH BLOCK
EF	EXHAUST FAN
EL	ELEVATION
WH	WATER HEATER
TYP	TYPICAL
W	WINDOW DESIGNATION
WF	WINDOW DESIGNATION (FIXED)
D	DOOR DESIGNATION
105	ROOM NUMBER
FD	FLOOR DRAIN

REFERENCE DRAWINGS

DRAWING CONTROL FOR EWO NO.09C156 HD-9C156A

 

REVISION VALIDATION

THIS REVISION NO. 00 IS COVERED, FOR ALL APPROVAL AND CERTIFICATION REQUIREMENTS, PER SAEP-334, UNDER DRAWING COMPLETION CERTIFICATE NO: 09C156-001

DESIGN CERTIFICATION (DESIGN AGENCY)	REVIEW FOR KEY DRAWINGS (REQUIRED)	OTHER
ENGG./DATE REC 06/23/09	CERTIFIED BY/DATE EGG 06/23/09	CONST. AGENCY/DATE OPERATIONS/DATE BY/DATE
REV. NO./DATE 00	REVISION DESCRIPTION	

JOB ORDER/EWO NO. 09C156 THIS REVISION IS NOT TO BE USED FOR CONSTRUCTION UNTIL CERTIFIED AND DATED

SAUDI ARABIAN OIL COMPANY

FLOOR PLAN

SECURITY VISITOR & ID OFFICE BLDG.

STANDARD DRAWING

ALL AREAS SAUDI ARABIA

PLANT NO.	INDEX	DRAWING NUMBER	SHT. NO.	REV. NO.
990	0	AA-036105	001	00

RESTRICTED

VECTOR CADD-01

Saudi Aramco 2615 ENG. (05/05)