



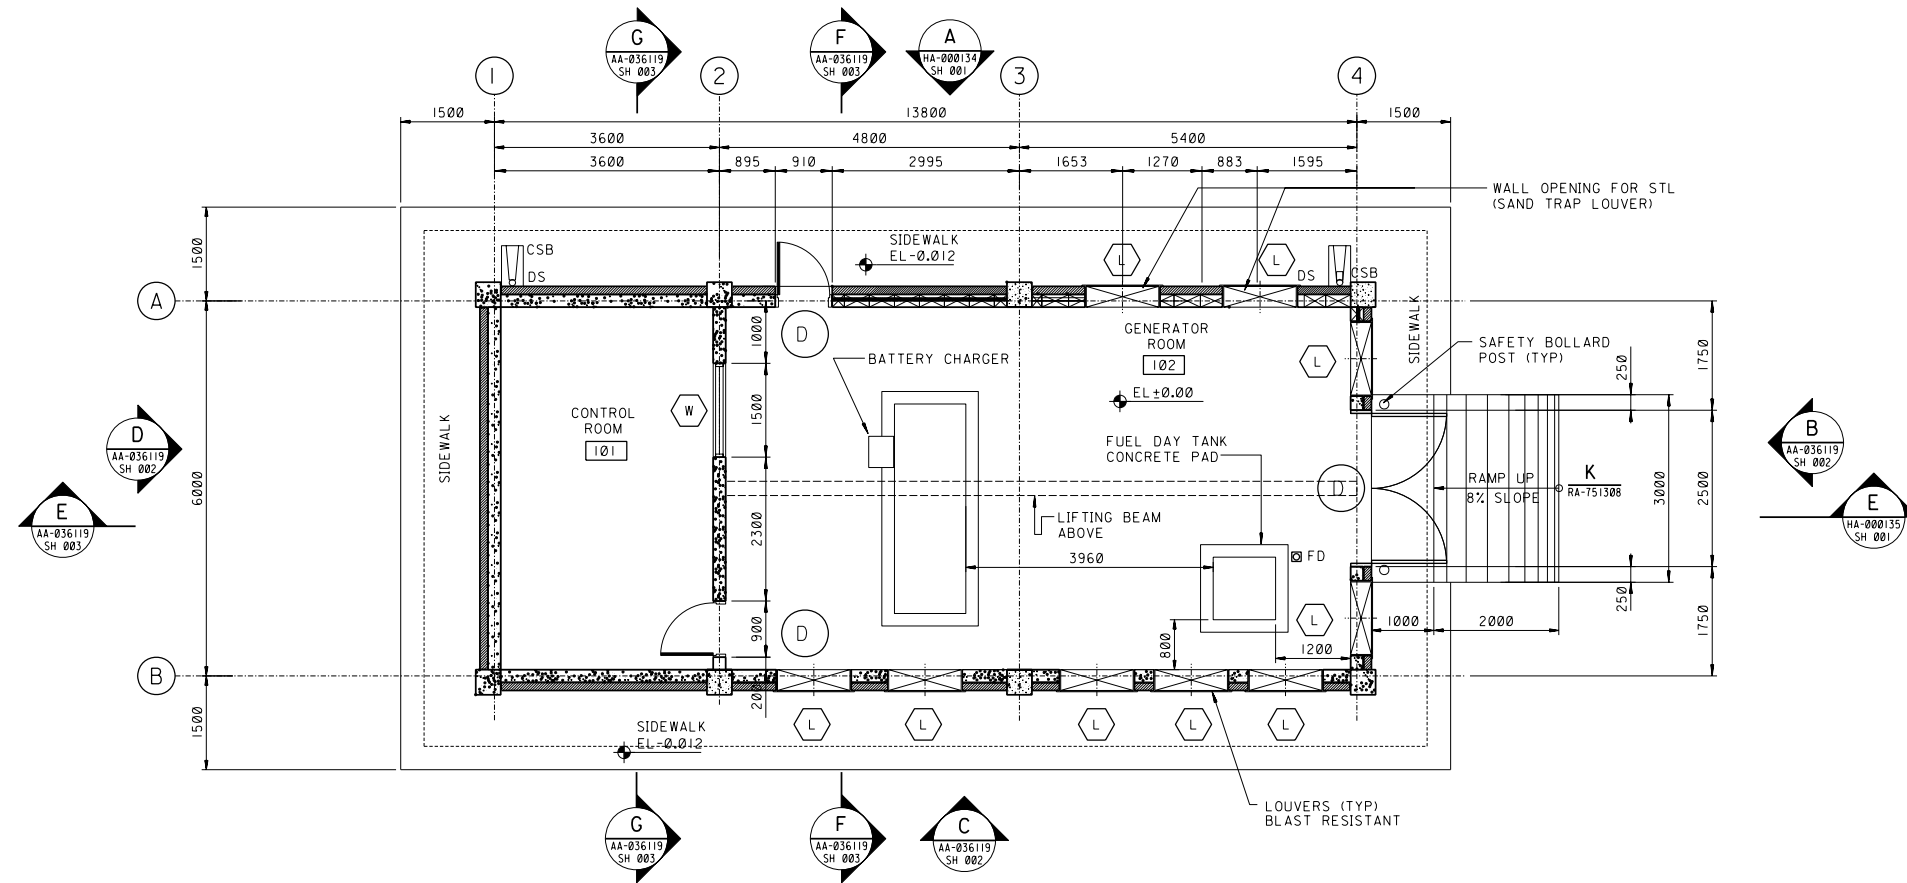

FLOOR PLAN
SCALE 1:50M

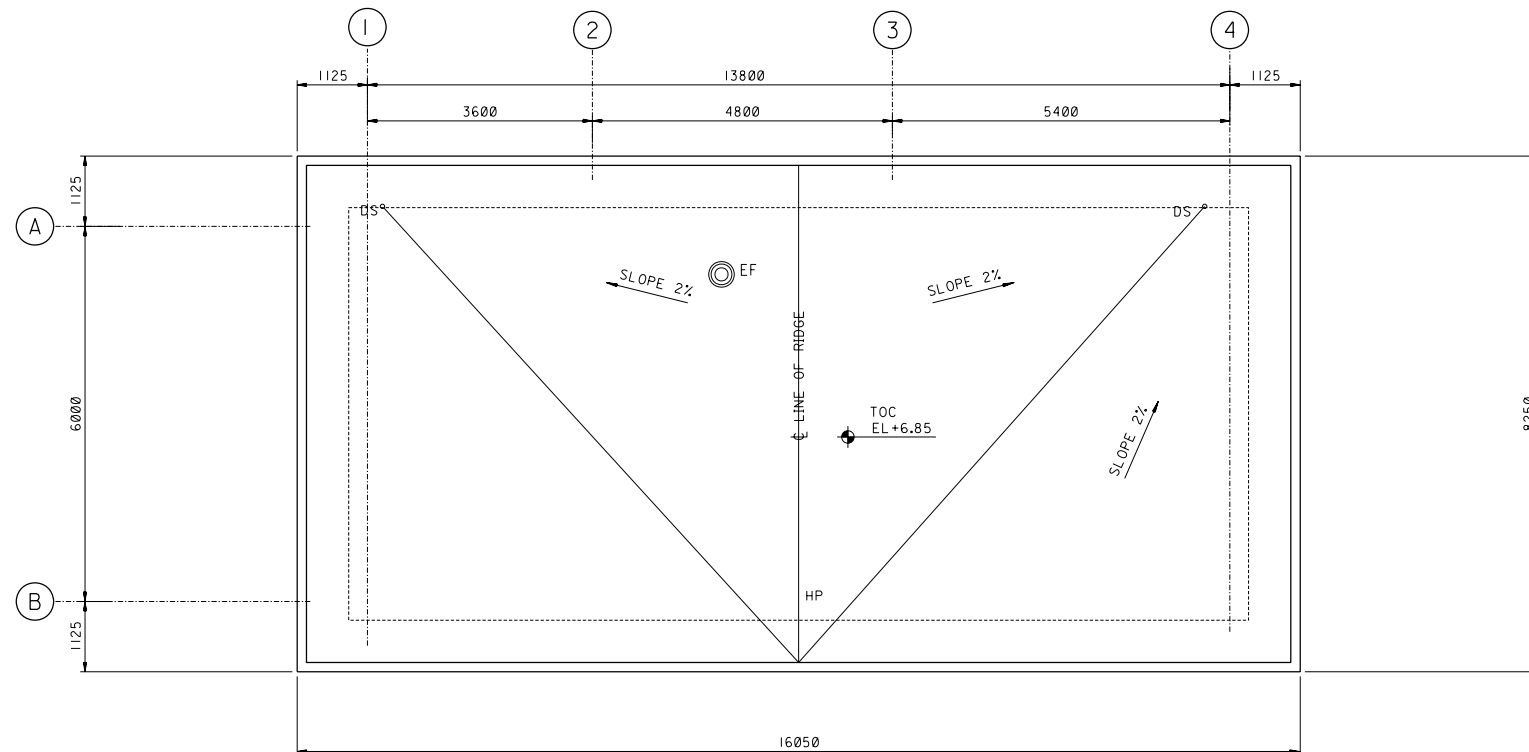


ROOF PLAN
SCALE 1:50M

- NOTES:
1. ALL DIMENSIONS ARE IN MILLIMETERS & ELEVATIONS ARE IN METERS UNLESS OTHERWISE NOTED.
 2. THE BUILDING DESIGN AND CONSTRUCTION SHALL BE IN ACCORDANCE WITH SAUDI ARAMCO ENGINEERING STANDARD (SAES).
 3. THIS BUILDING IS A BLAST RESISTANT FACILITY

LEGEND	
DS	- DOWNSPOUT
CSB	- CONCRETE SPLASH BLOCK
HP	- HIGH POINT
102	ROOM NUMBER
W	WINDOW DESIGNATION
D	DOOR DESIGNATION
L	LOUVER WINDOW

REFERENCE DRAWINGS	
DWG. CONTROL FOR EWO NO.	09C156
HD-9C156A	

 

REVISION VALIDATION				
THIS REVISION NO. 00 IS COVERED, FOR ALL APPROVAL AND CERTIFICATION REQUIREMENTS, PER SAEP-334, UNDER DRAWING COMPLETION CERTIFICATE NO: 09C156-001				
DESIGN CERTIFICATION (DESIGN AGENCY)		REVIEW FOR KEY DRAWINGS (REQUIRED)	OTHER	
ENCG./DATE REC 07/18/09	CERTIFIED BY/DATE ECG 07/18/09	CONST. AGENCY/DATE	OPERATIONS/DATE	BY/DATE
REV.NO./DATE 00	REVISION DESCRIPTION			
JOB ORDER/EWO NO. 09C156		THIS REVISION IS NOT TO BE USED FOR CONSTRUCTION UNTIL CERTIFIED AND DATED		
SAUDI ARABIAN OIL COMPANY				
FLOOR AND ROOF PLAN				DRAWING TYPE SPP
EMERGENCY GENERATOR BUILDING				
STANDARD DRAWING				
ALL AREAS		SAUDI ARABIA		
PLANT NO.	INDEX	DRAWING NUMBER	SHT. NO.	REV. NO.
990	0	AA-036119	001	00