



9900	A	AA-036313	002
PLANNING NUMBER	DRAWING NUMBER	SHT. NO.	REV. NO.

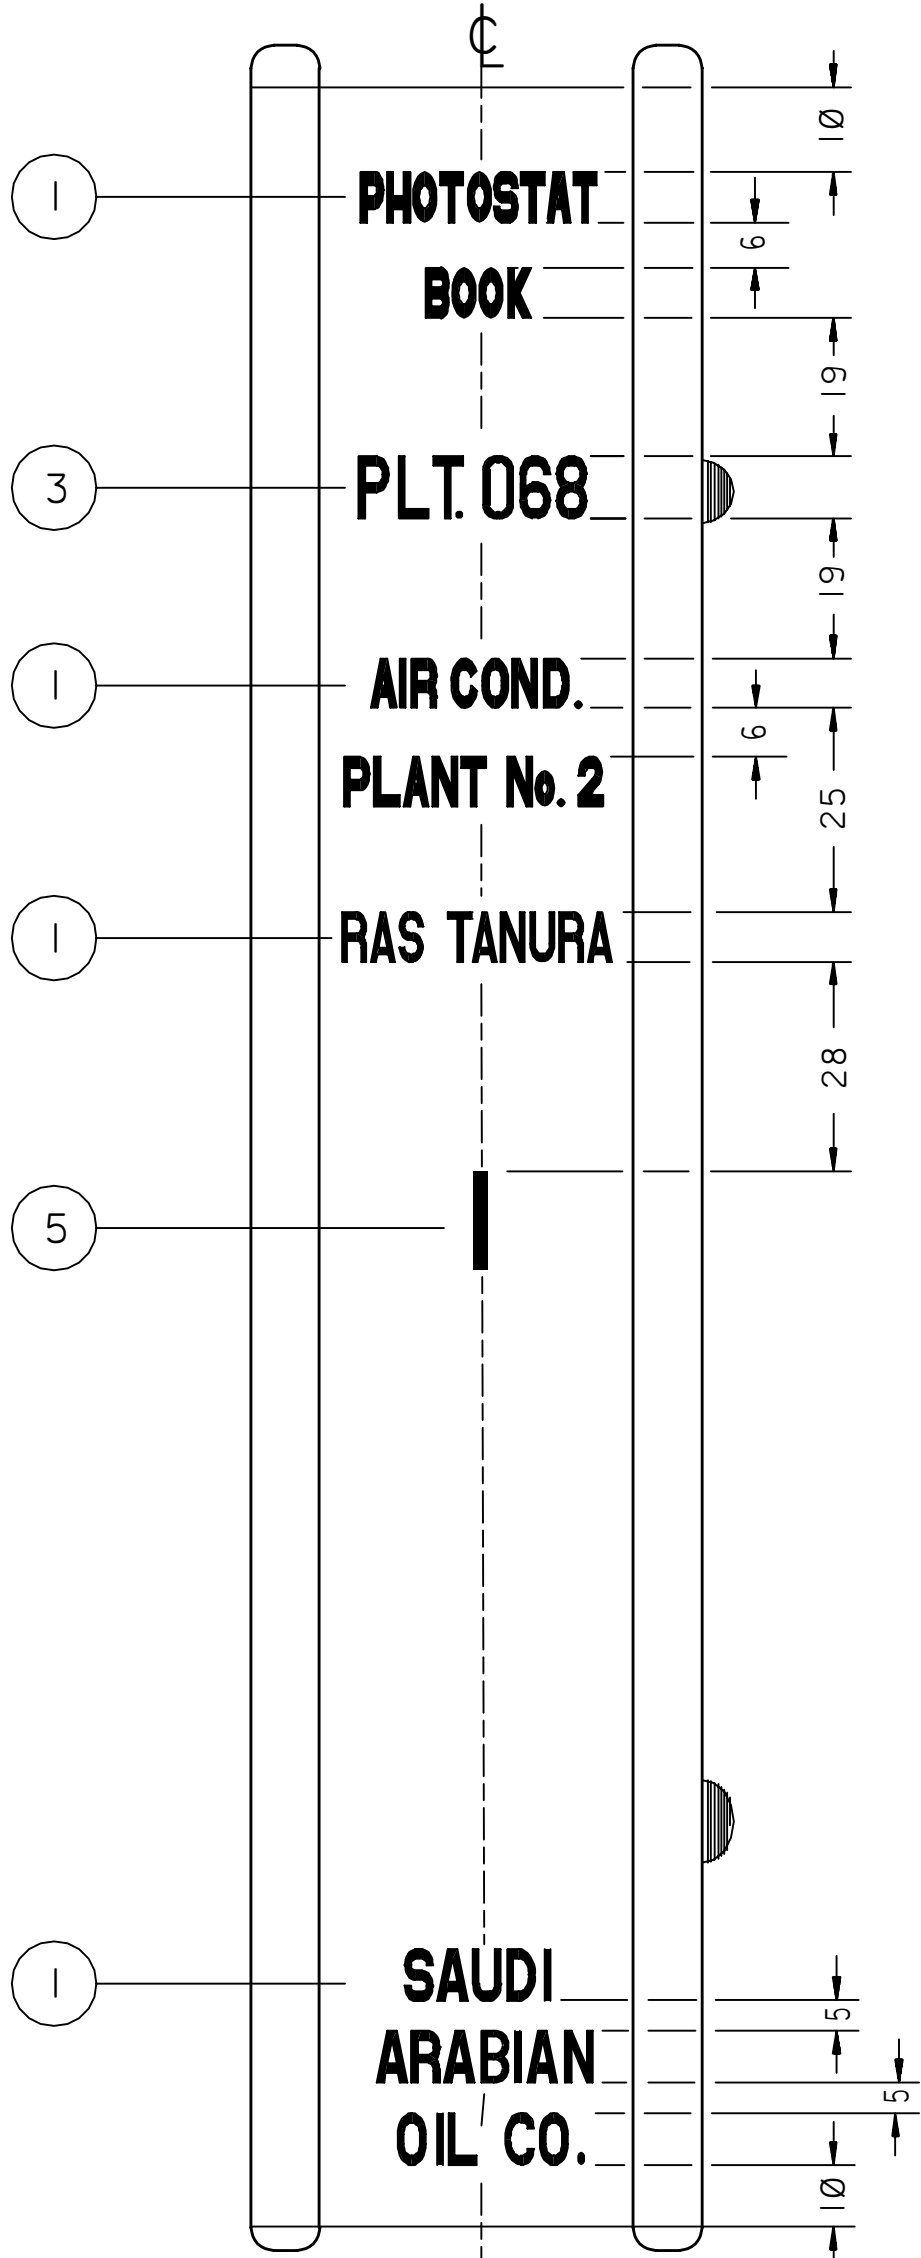

A

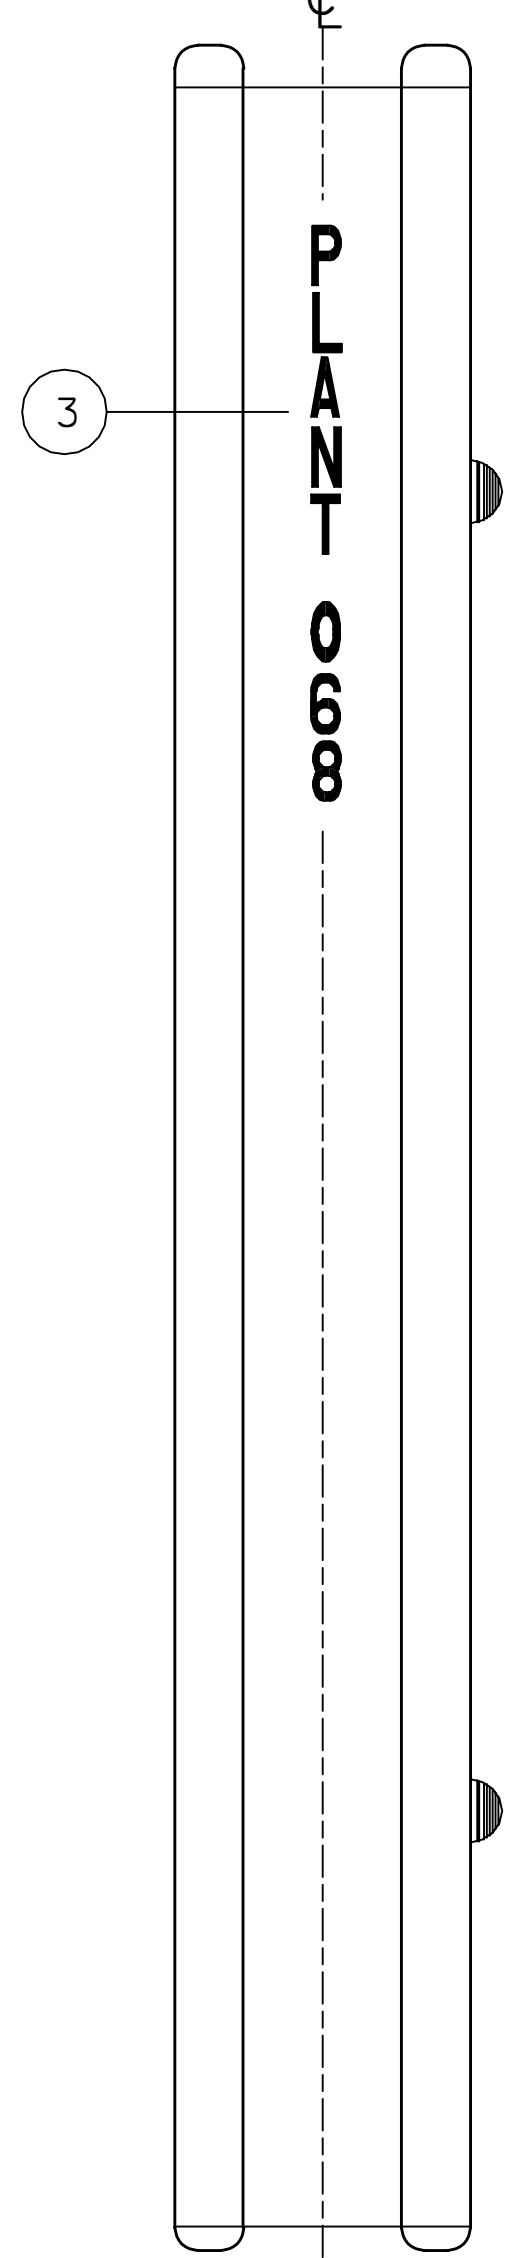

B

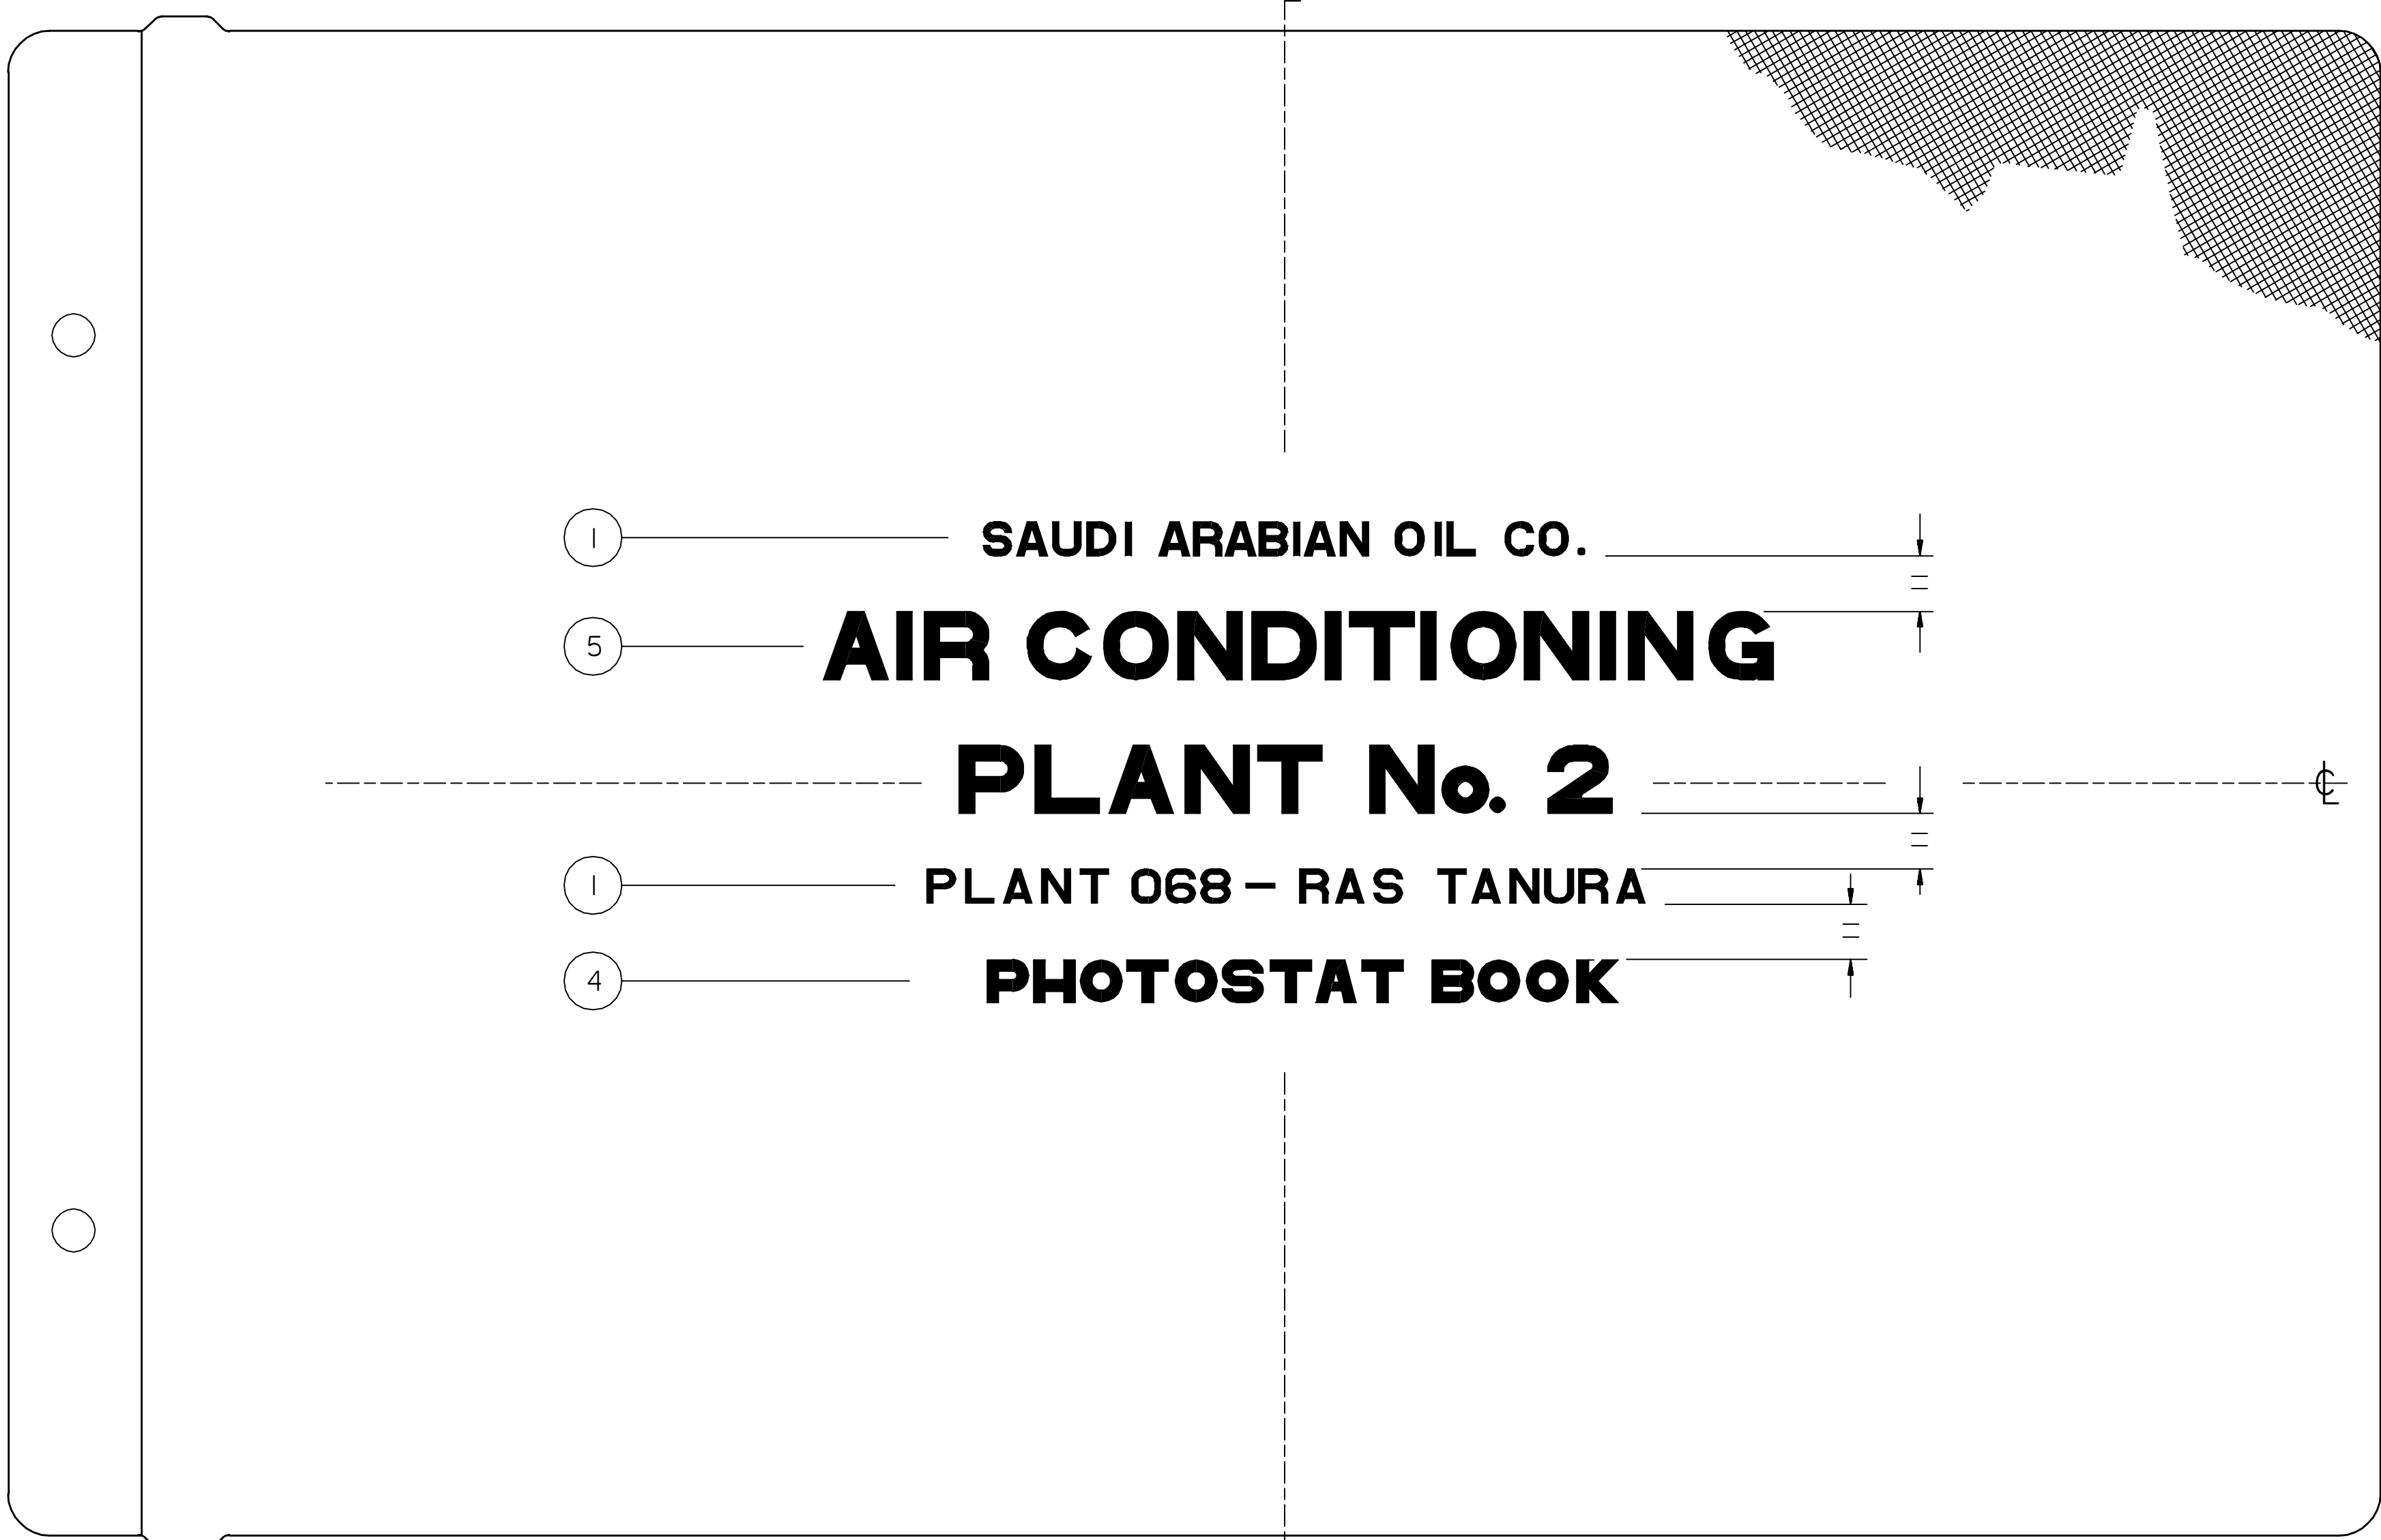


PLATE 1

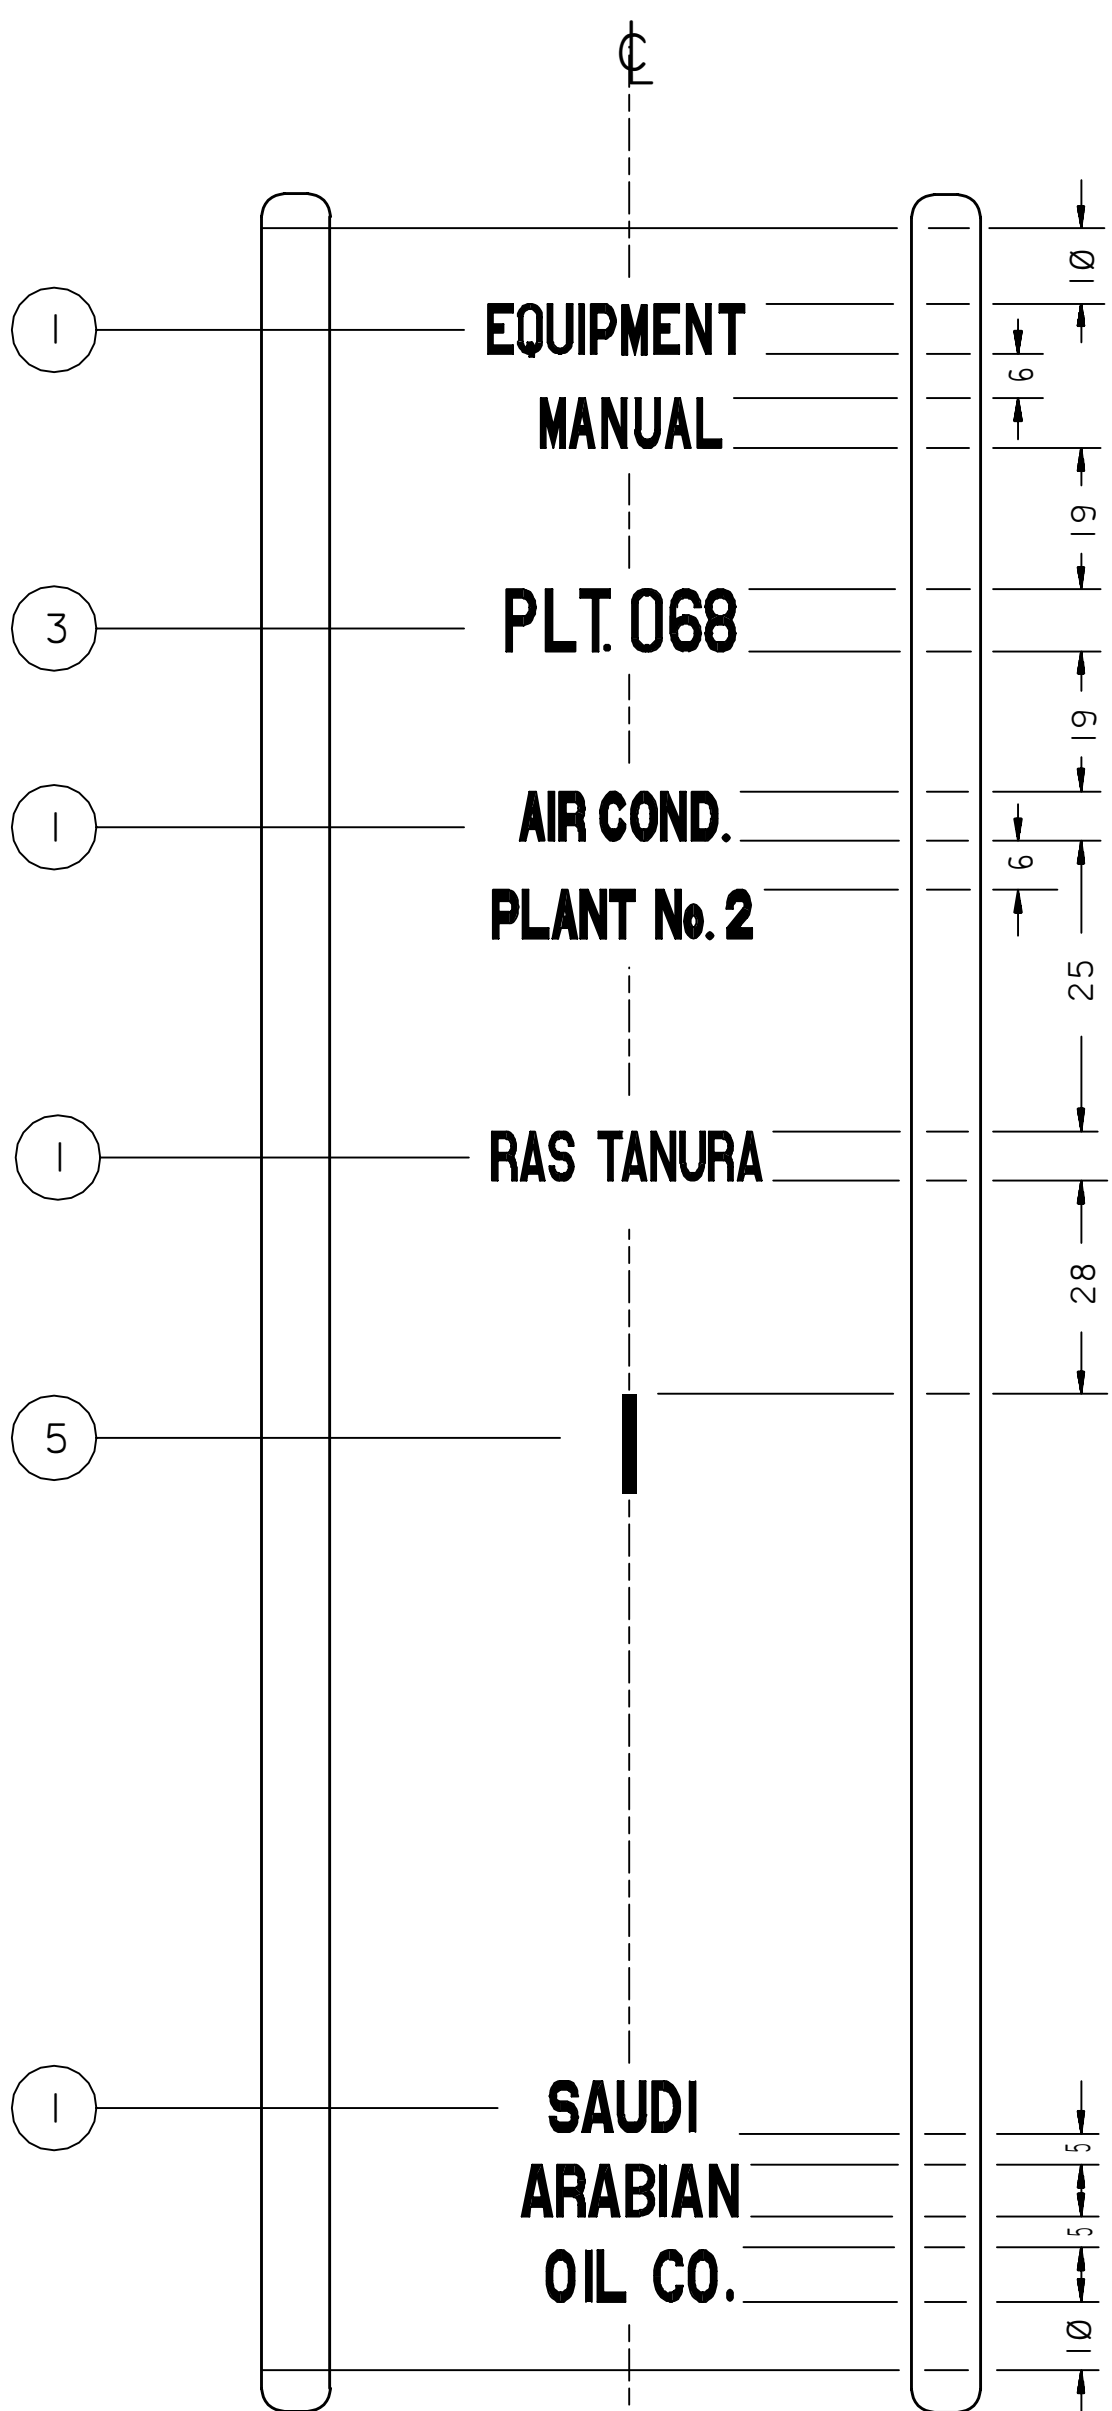


PLATE 2



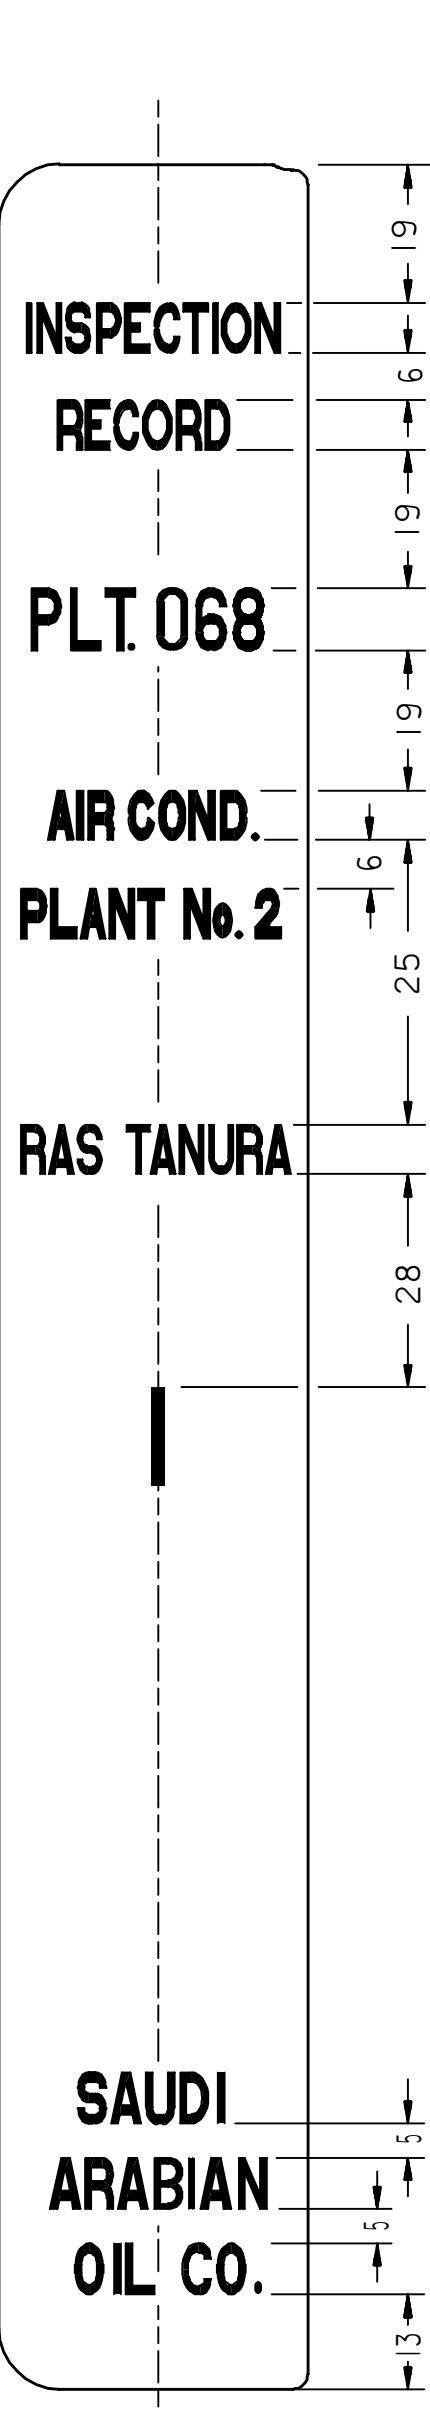


PLATE 3

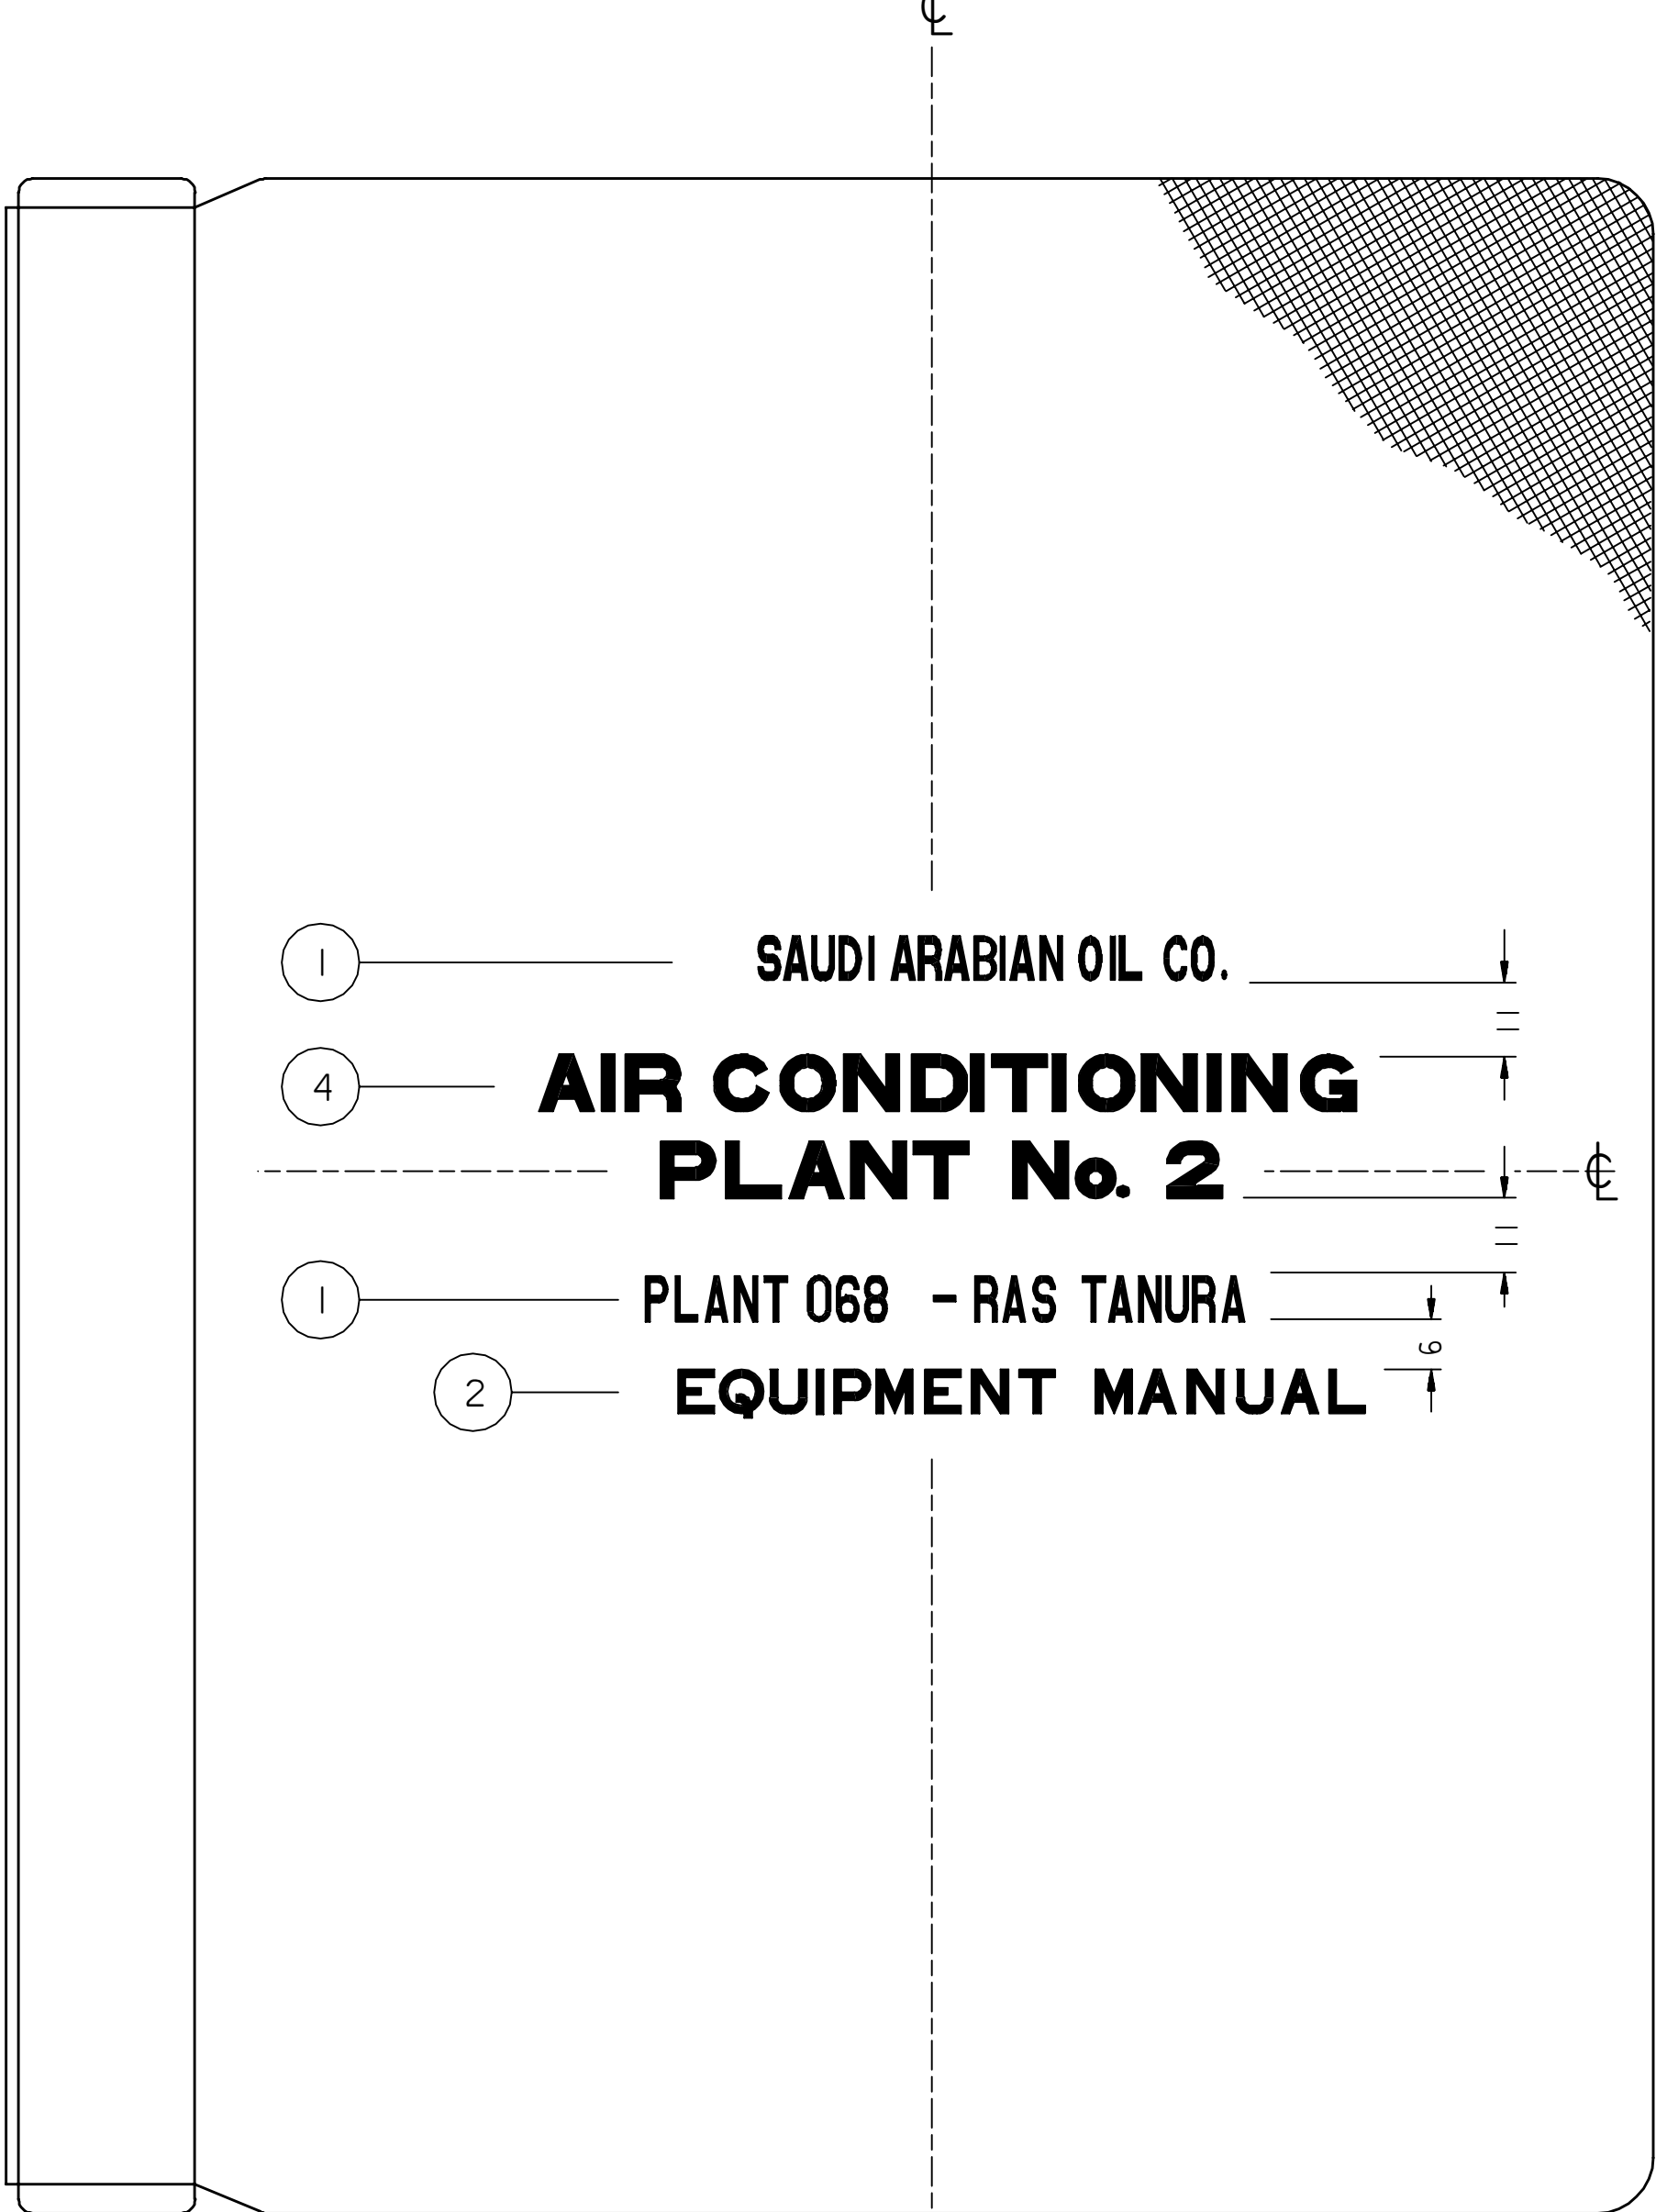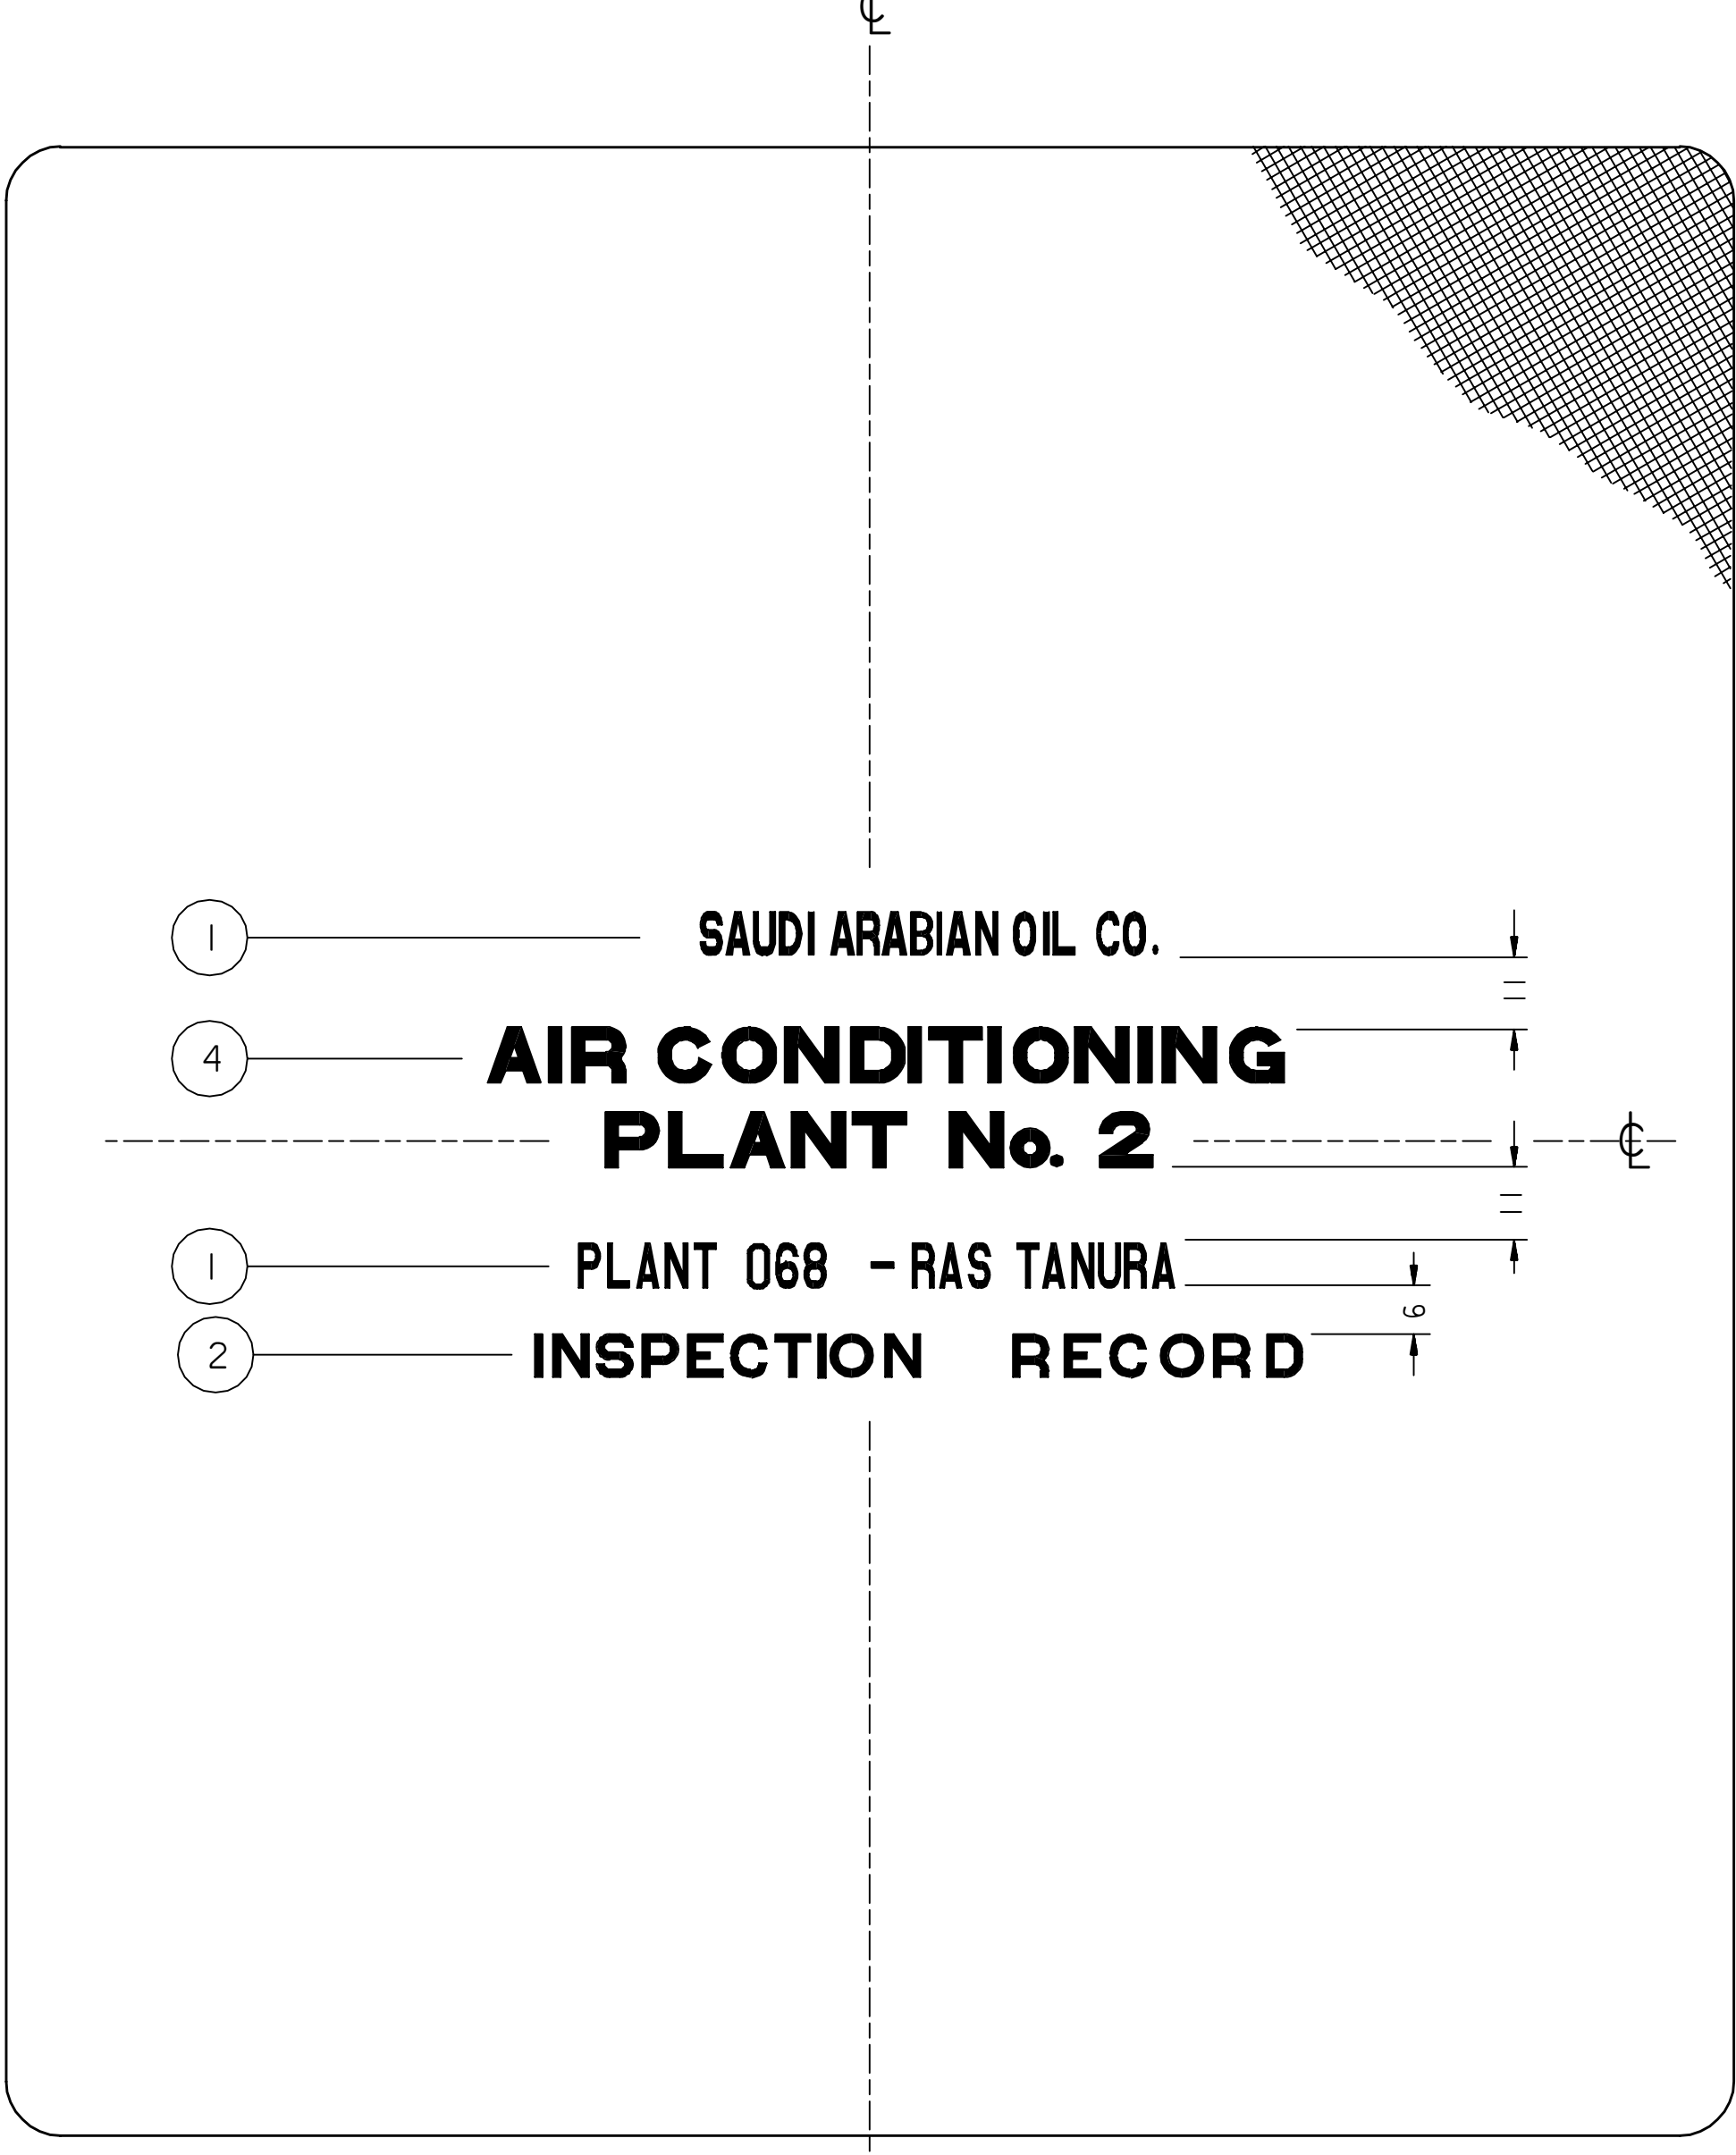

- NOTES:
- PHOTOSTAT BOOKS AND EQUIPMENT MANUALS 1" THICK AND UNDER WILL BE MARKED AS SHOWN ON PLATE 1-B.
 - WHEN TITLES ARE SHORTER THAN SHOWN THEY WILL BE CARRIED ON ONE LINE, SUCH AS POWER PLANT. SPACING BETWEEN LINES WILL BE THE SAME, AND COMPLETE TITLE CENTERED.
 - THE VOLUME NUMBER ON THE CENTER OF THE BINDING STRIP INDICATES THE NUMBER OF BOOKS IN THE PARTICULAR PLANT.
 - ALL DIMENSIONS IN MILLIMETERS UNLESS NOTED OTHERWISE.

- LEGEND:
- 1 24 POINT ALTERNATE GOTHIC NO. 1
 - 2 24 POINT LINING GOTHIC
 - 3 30 POINT ALTERNATE GOTHIC NO. 1
 - 4 30 POINT LINING GOTHIC
 - 5 48 POINT LINING GOTHIC

REFERENCE DRAWING			
RECORD BOOK	PREPARATION INSTRUCTIONS	AA-036314	

TYPICAL INSTALLATION DRAWING							
02	JAN94	ESSO KAJ	REVISED NOTES.				
01	MAR92	ESSO EPE	DRAWING DIGITIZED INTO CADD DATABASE WITHOUT CHANGES				
REV. NO.	DATE	BY	JO/EWO	DESCRIPTION	CHKD.	CERT.	APPD.
SAUDI ARABIAN OIL COMPANY							
DRAWN BY <u>A.J.O.</u> CHECKED BY <u>R.H.S.</u> SCALE: <u>NONE</u>							
DATE STARTED <u>04-25-49</u> DATE COMPLETED _____							
OPR'G. DEPT. _____ ENG. DEPT. <u>ORIGINAL SIGNED</u> <u>04-25-49</u>							
APP'D. FOR CONST. _____							
THIS DRAWING IS NOT TO BE USED FOR CONSTRUCTION OR FOR ORDERING MATERIAL UNTIL CERTIFIED AND DATED				CERTIFIED BY _____ DATE _____			
METRICATED DETAIL OF LETTERING FOR COVERS AND BACKS OF PHOTOSTAT BOOKS, EQUIPMENT MANUALS AND INSPECTION RECORD BOOKS ALL PLANTS STD. DWG. METRIC							
PLANT NO.	INDEX	DRAWING NUMBER			SHT. NO.	REV. NO.	
9900	A	AA-036313			002	02	