




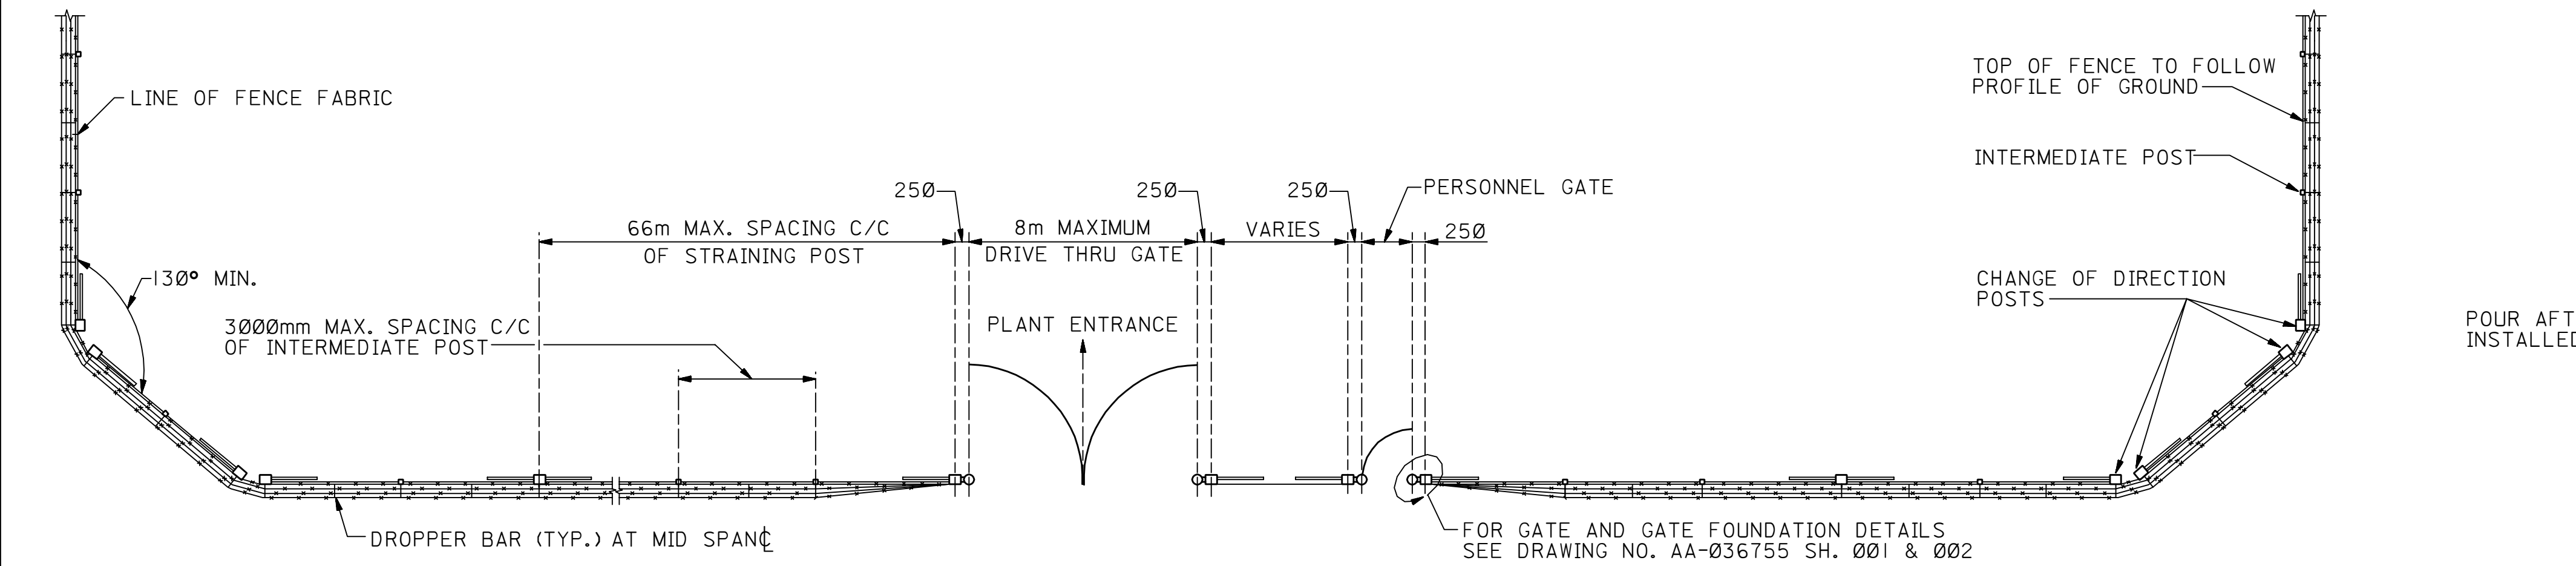


PLAN
SCALE 1:100

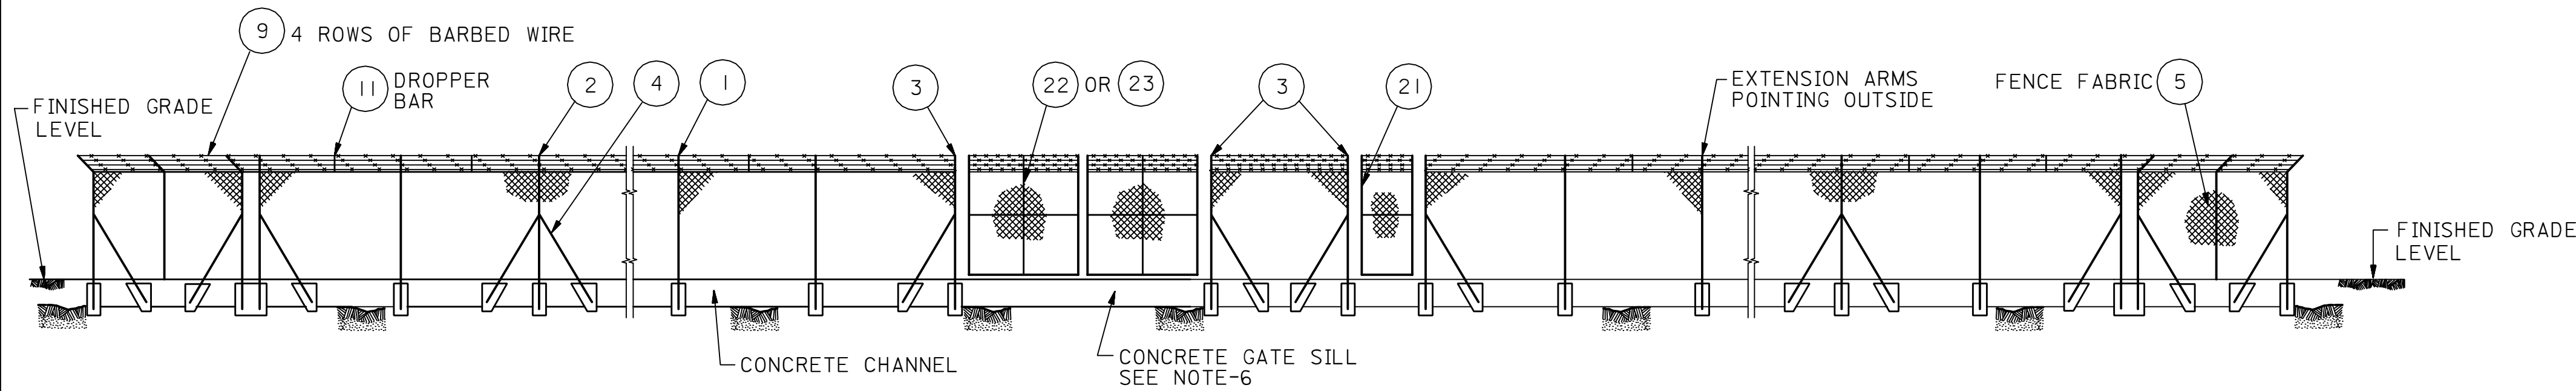


ELEVATION
SCALE 1:100

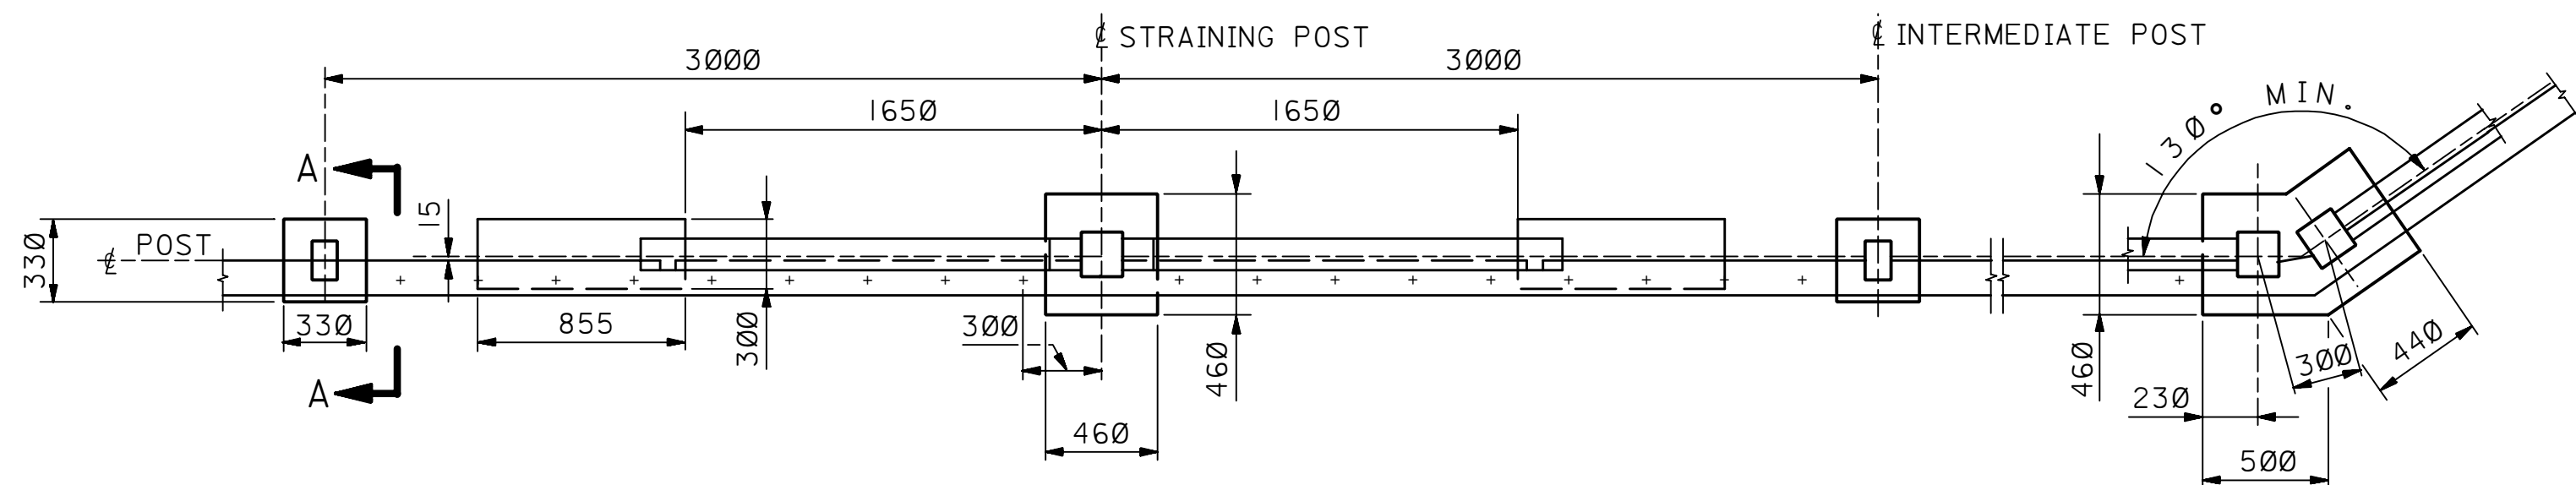


FOUNDATION PLAN
SCALE 1:25

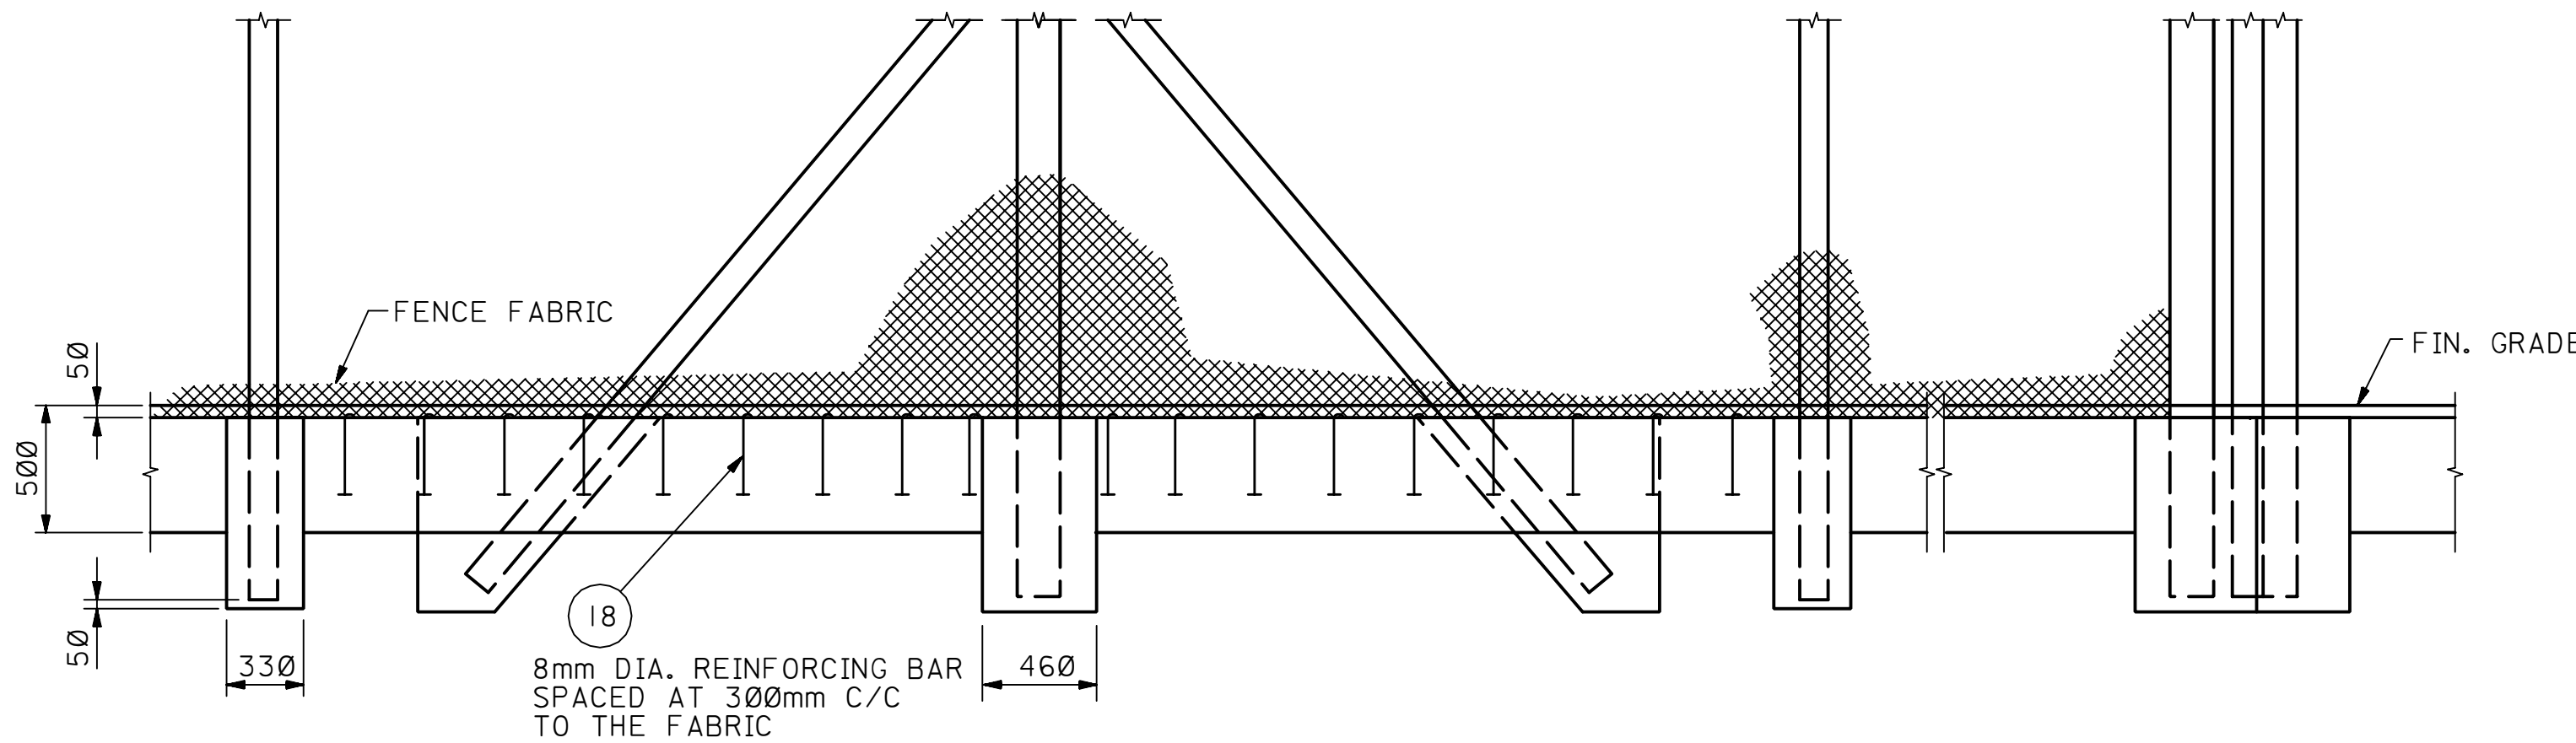


FOUNDATION ELEVATION
SCALE 1:25

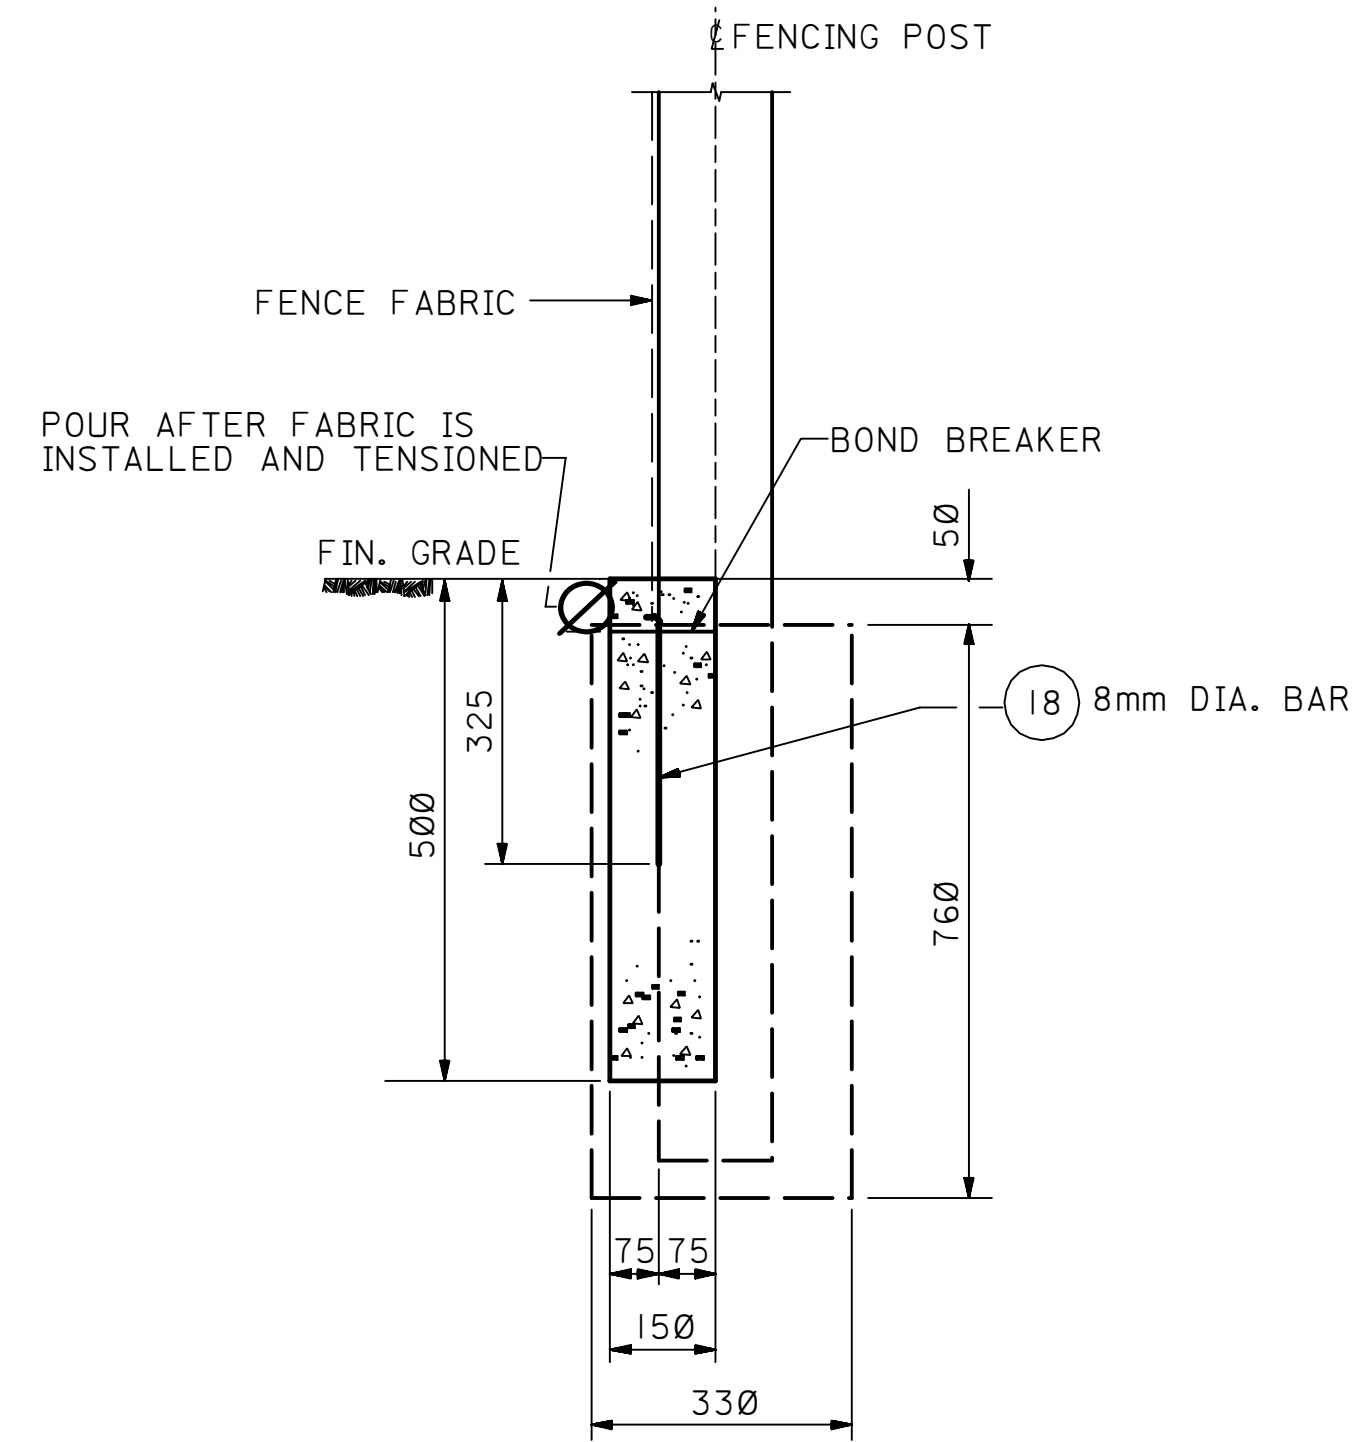

SECTION A-A
SCALE 1:10

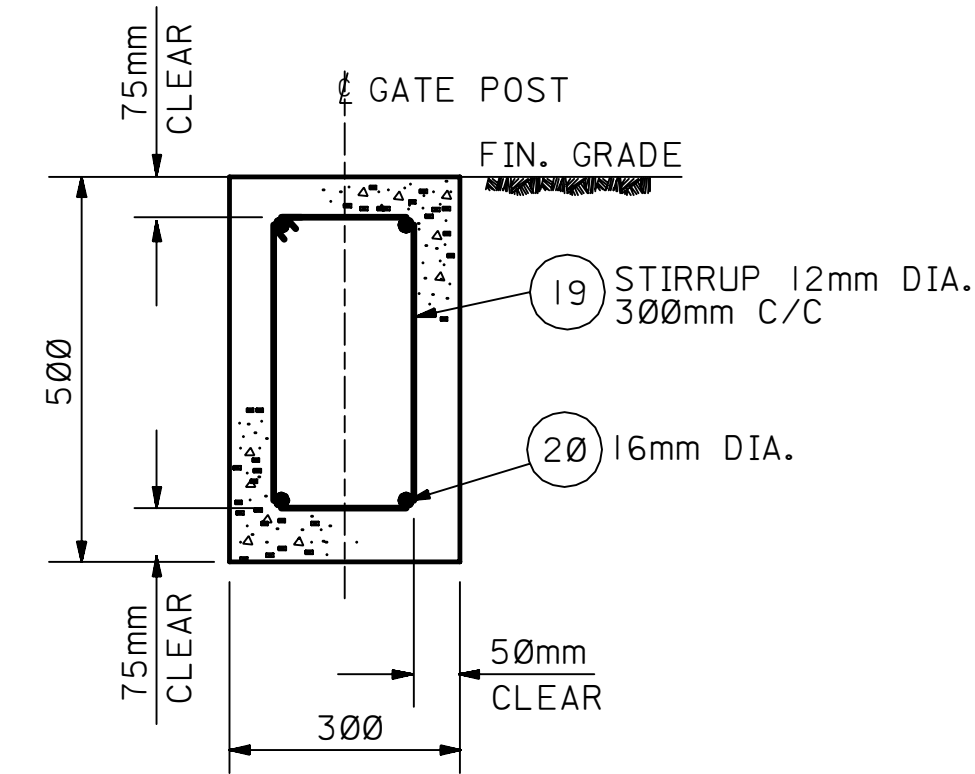

DRIVE GATE SILL
SEE NOTE-6
SCALE 1:10

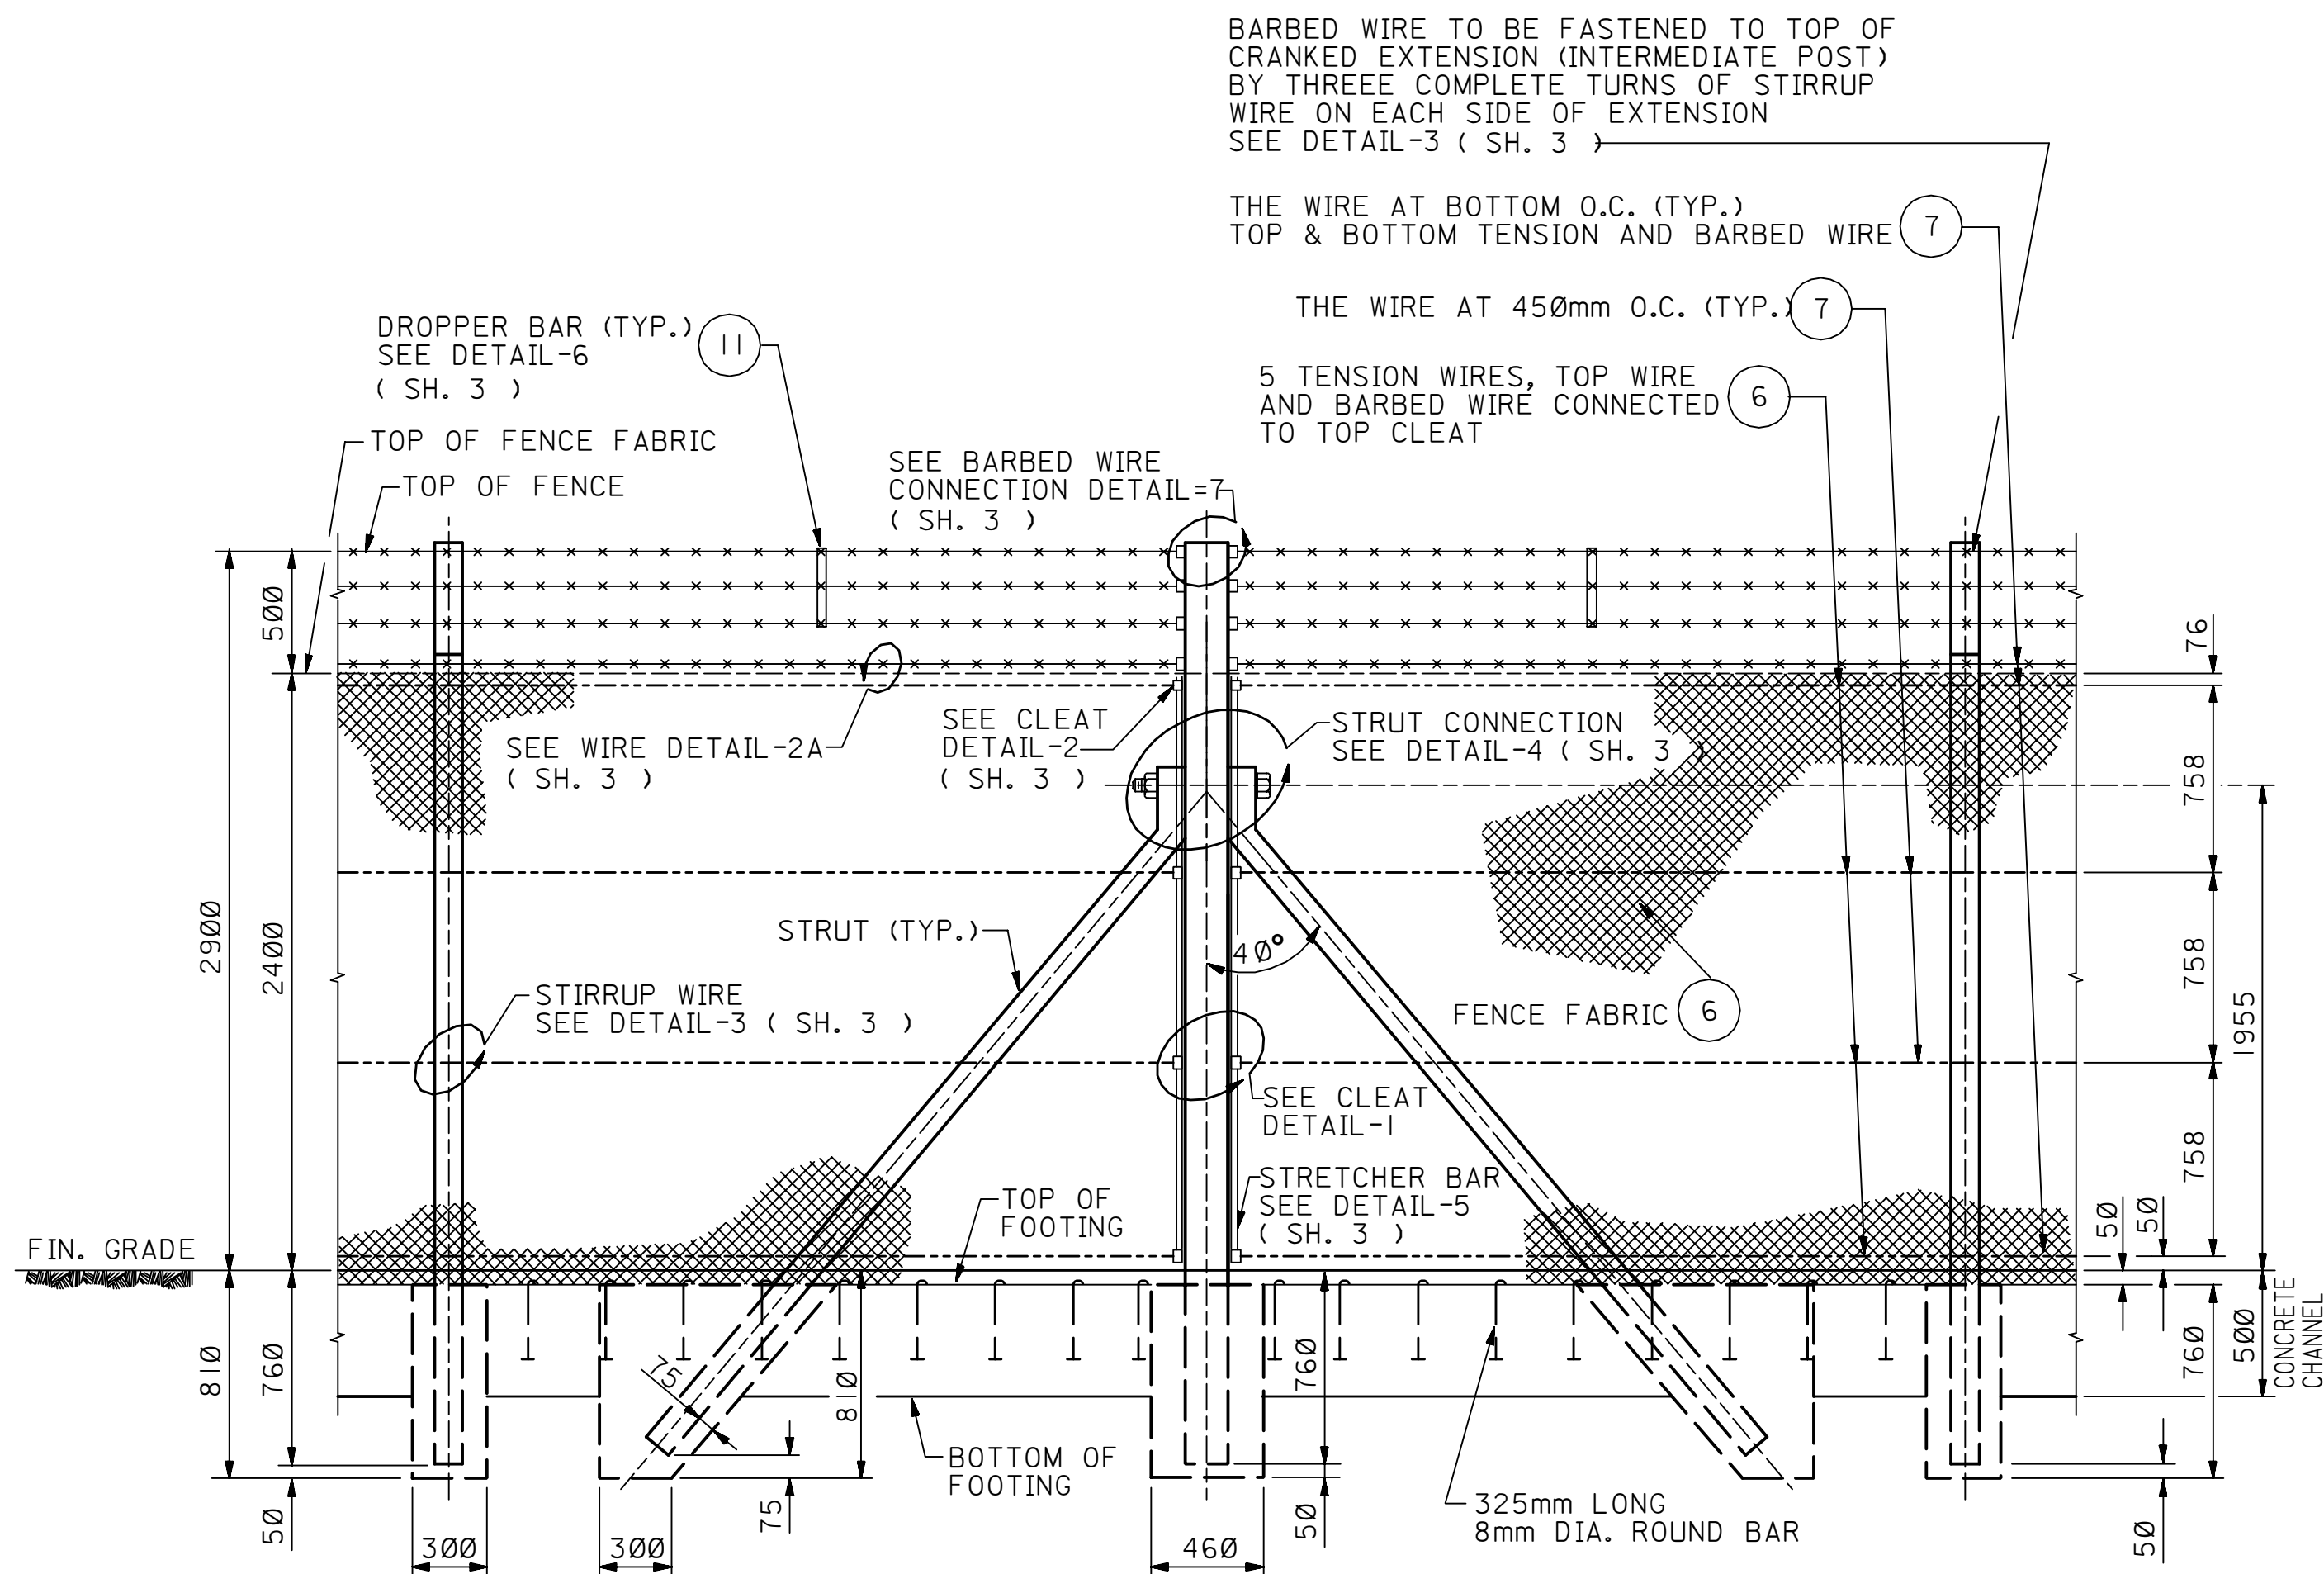

INTERMEDIATE POST

STRAINING POST
SCALE 1:25

INTERMEDIATE POST

NOTES:

1. TOP OF THE FENCE SHALL FOLLOW THE PROFILE OF THE GROUND.
2. FOUNDATION WORK SHALL BE IN ACCORDANCE WITH SAES-0-001, SAES-0-005 AND SAES-M-100.
3. FOUNDATION CONCRETE TO BE IN ACCORDANCE WITH 09-AMSS-97.
4. ALL BOLT THREADS TO BURRED AFTER FASTENING TO PREVENT REMOVAL.
5. STRAINING POSTS SHALL BE PROVIDED AT ALL ENDS, CORNERS AND ACUTE VARIATIONS IN LEVELS. THE DISTANCE BETWEEN STRAINING POSTS SHALL NOT EXCEED 66m. INTERMEDIATE POSTS SHALL BE AT 3000mm MAXIMUM SPACING.
6. WHERE GATES ARE INSTALLED OVER OTHER THAN A HARD PROPERLY CONSTRUCTED ROADWAY A CONCRETE SILL SHALL BE INSTALLED.
7. ALL DETAILS REFERRED TO THIS DRAWING ARE SHOWN ON SHEET 003.
8. ALL DIMENSIONS ARE IN MILLIMETERS UNLESS OTHERWISE INDICATED.

REFERENCE DRAWINGS

CONCRETE POST DETAILS	AA-036754 SH. 002
MISCELLANEOUS DETAILS	AA-036754 SH. 003
GATE AND GATE FOUNDATION	AA-036755 SH. 001 & 002
STEEL BENDING DETAILS	AB-036756
SSD/I FENCE LIST OF MATERIALS	AE-036757 SHs. 001-004

MANDATORY DRAWING

02	OCT92	ESSD	AVM	CHANGED FROM TYP. INSTALLATION TO MANDATORY DRAWING & REVISED NOTES.			
01	MAR'88	RLO		REDRAWN AND ADDED TYPICAL INSTALLATION NOTE.	ORIGINAL SIGNED	ORIGINAL SIGNED	ORIGINAL SIGNED
REV. NO.	DATE	BY	JO/EWO	DESCRIPTION	CHKD.	CERT.	APPD.

SAUDI ARABIAN OIL COMPANY

DRAWN BY	PETR. H.R.	CHECKED BY	PT. I2/82	SCALE:	AS NOTED
DATE STARTED	DEC. 1982	DATE COMPLETED	DEC. 1982		
OPR'G. DEPT.		ENG. DEPT.	ORIGINAL SIGNED		
APP'D. FOR CONST.			01-28-83		

THIS DRAWING IS NOT TO BE USED FOR CONSTRUCTION OR FOR ORDERING MATERIAL UNTIL CERTIFIED AND DATED	CERTIFIED BY	DATE
--	--------------	------

SSD/I SECURITY FENCING (SAES-0-101)
PLAN, ELEVATION AND FOUNDATIONS

STD. DWG.			METRIC	
PLANT NO.	INDEX	DRAWING NUMBER	SHT. NO.	REV. NO.
990	M	AA-036754	001	02