




20	001	996759	AA-036759	R	099
PLANT NO.	INDEX	DRAWING NUMBER	SHT. NO.	REV. NO.	

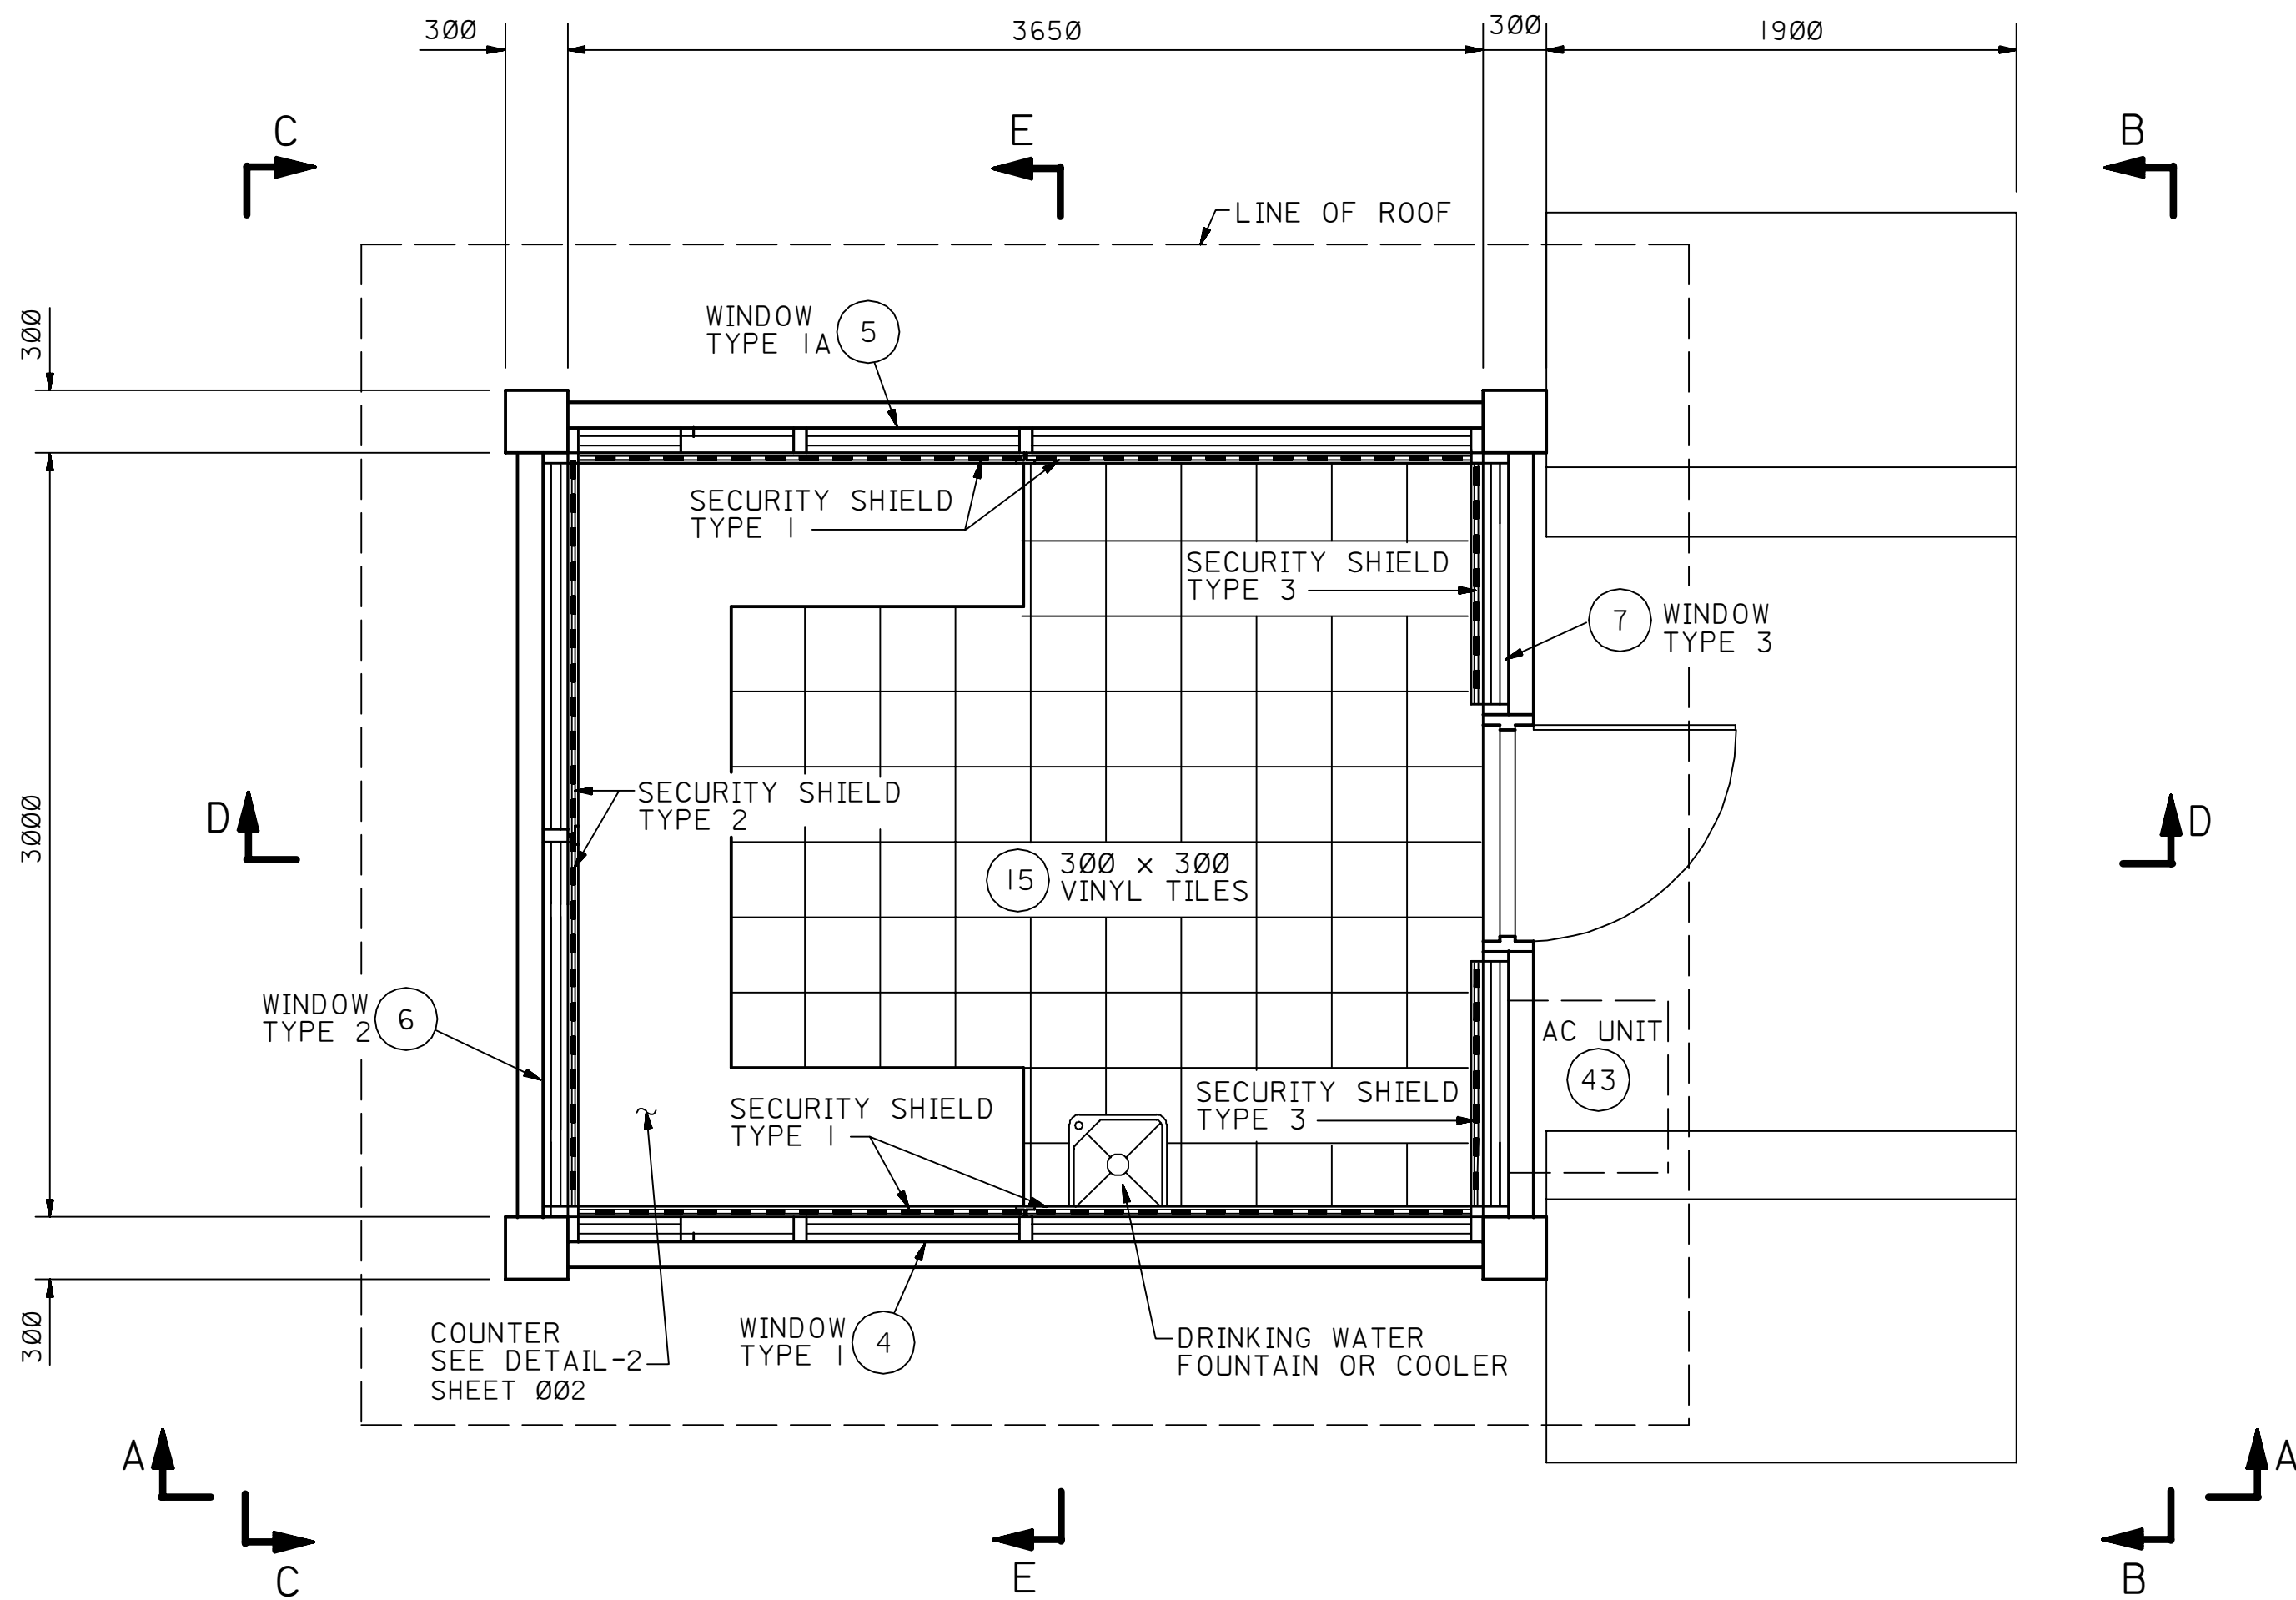

FLOOR PLAN

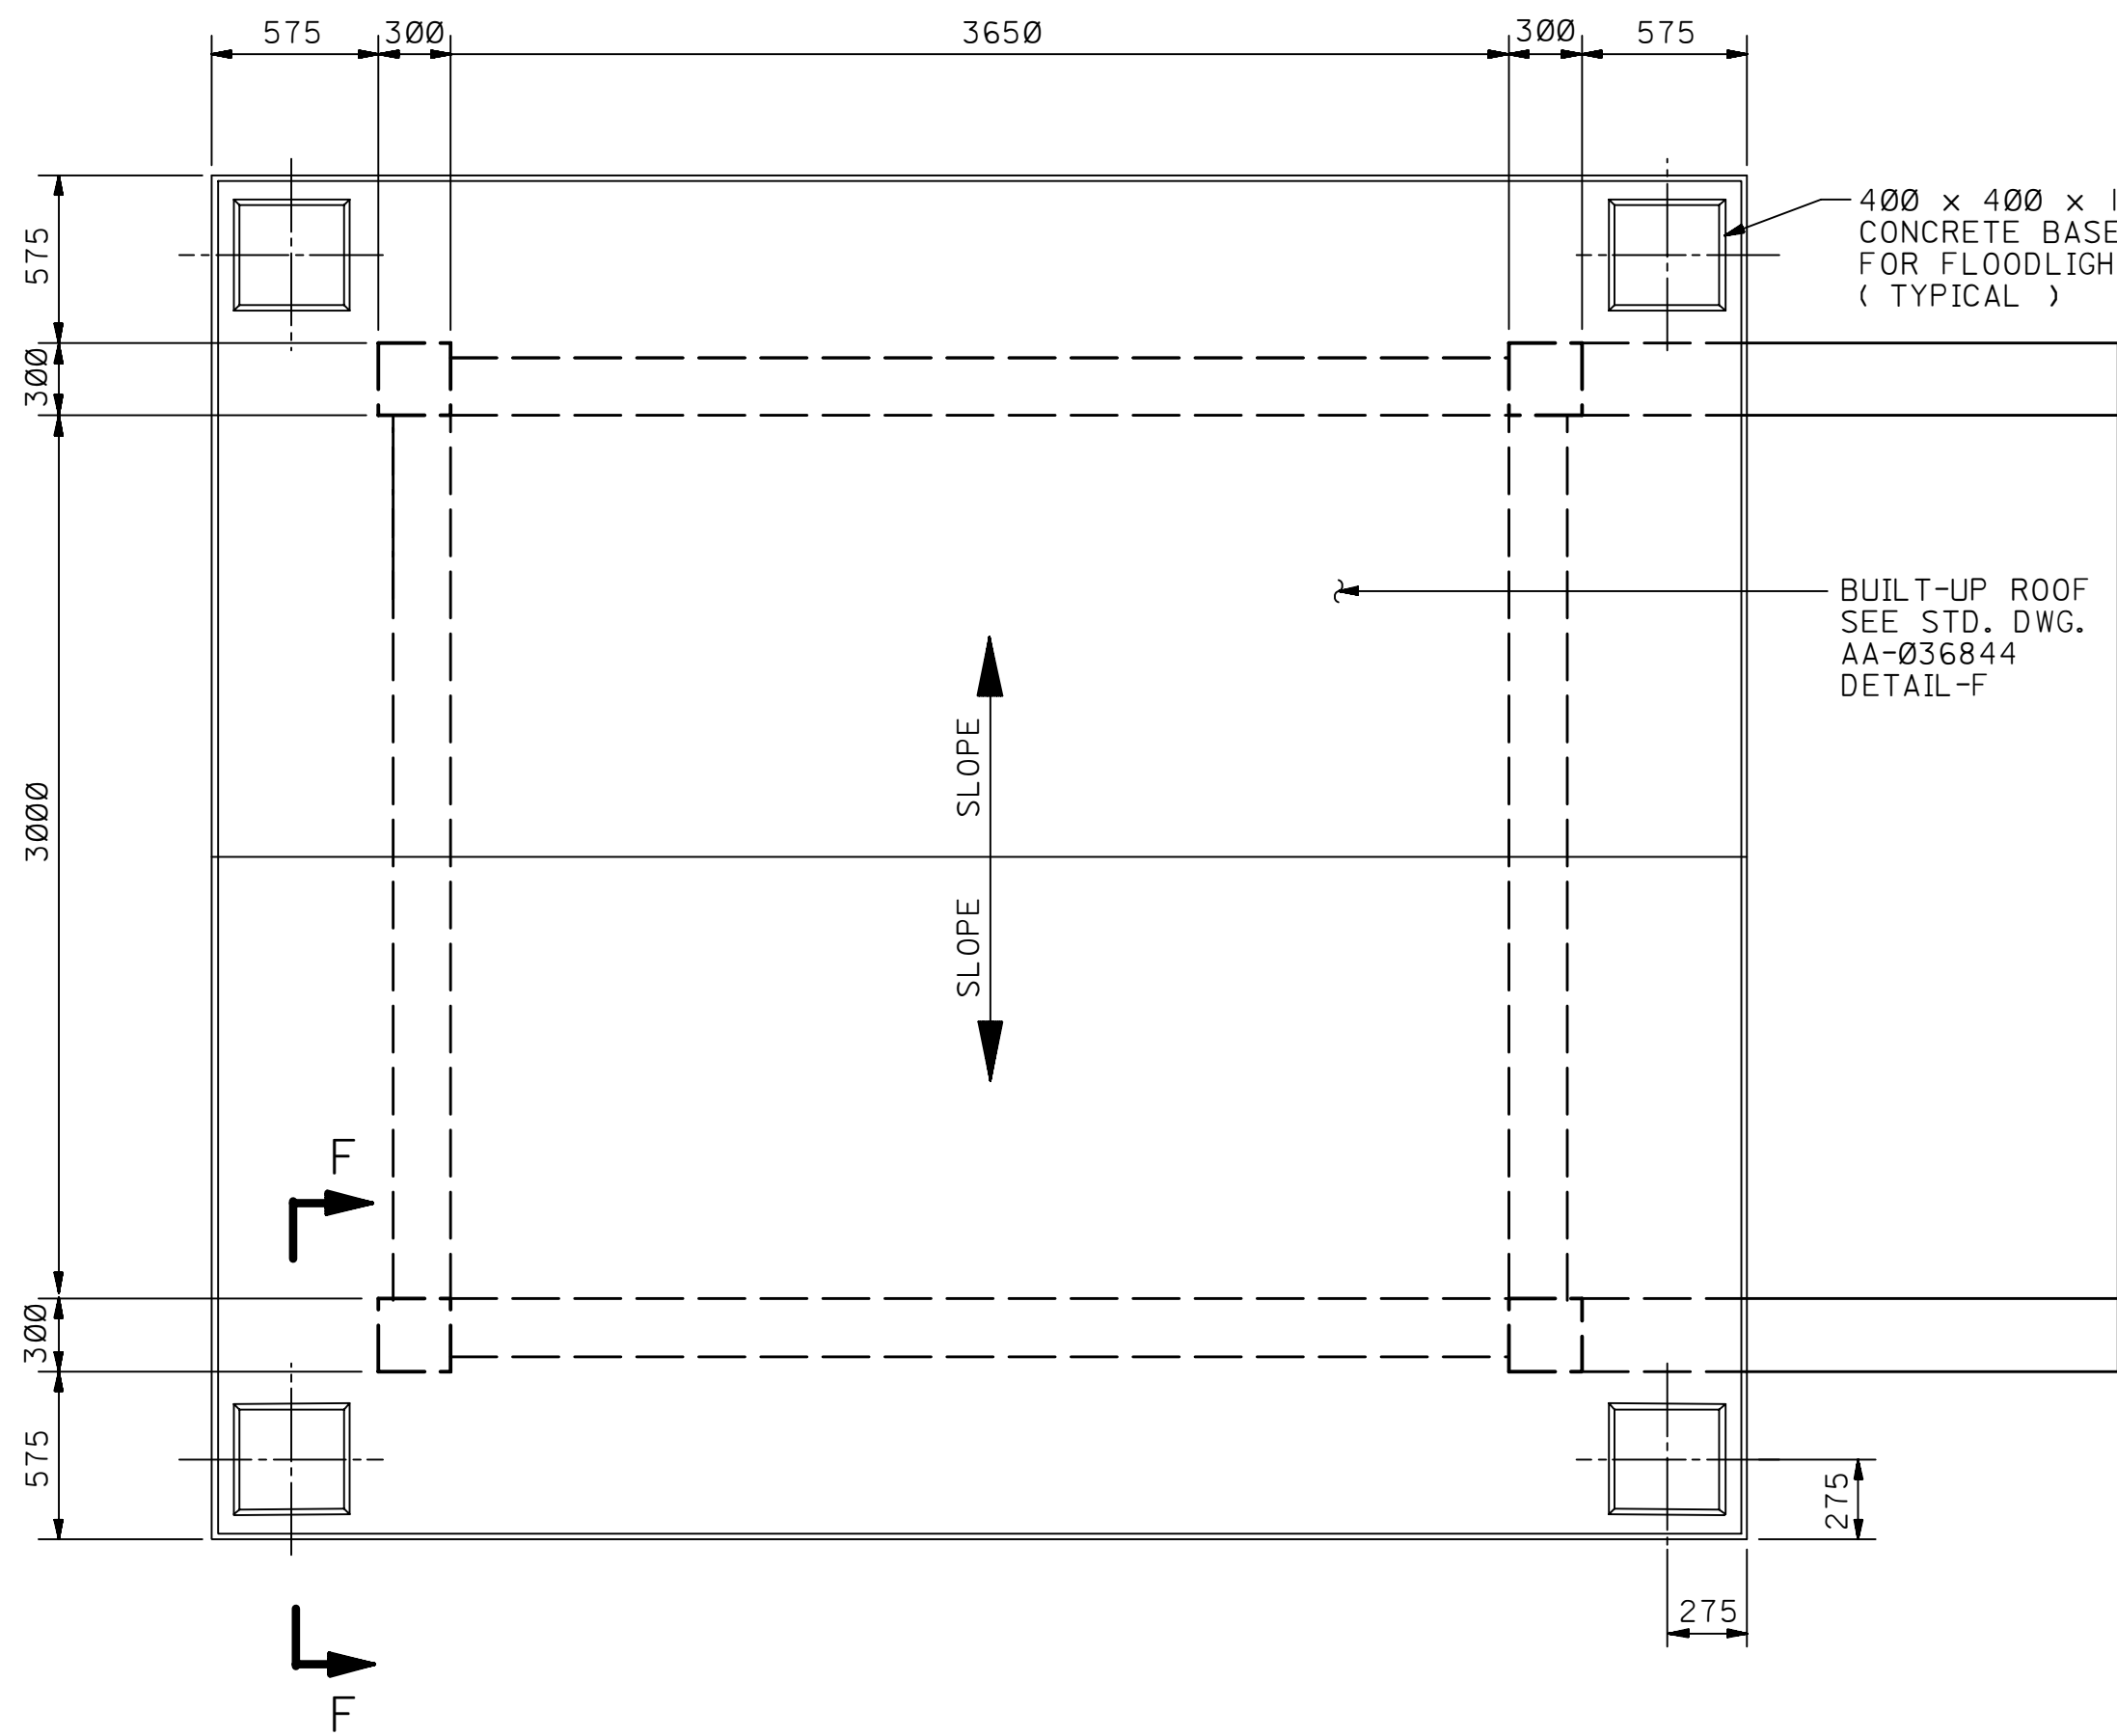


ROOF PLAN

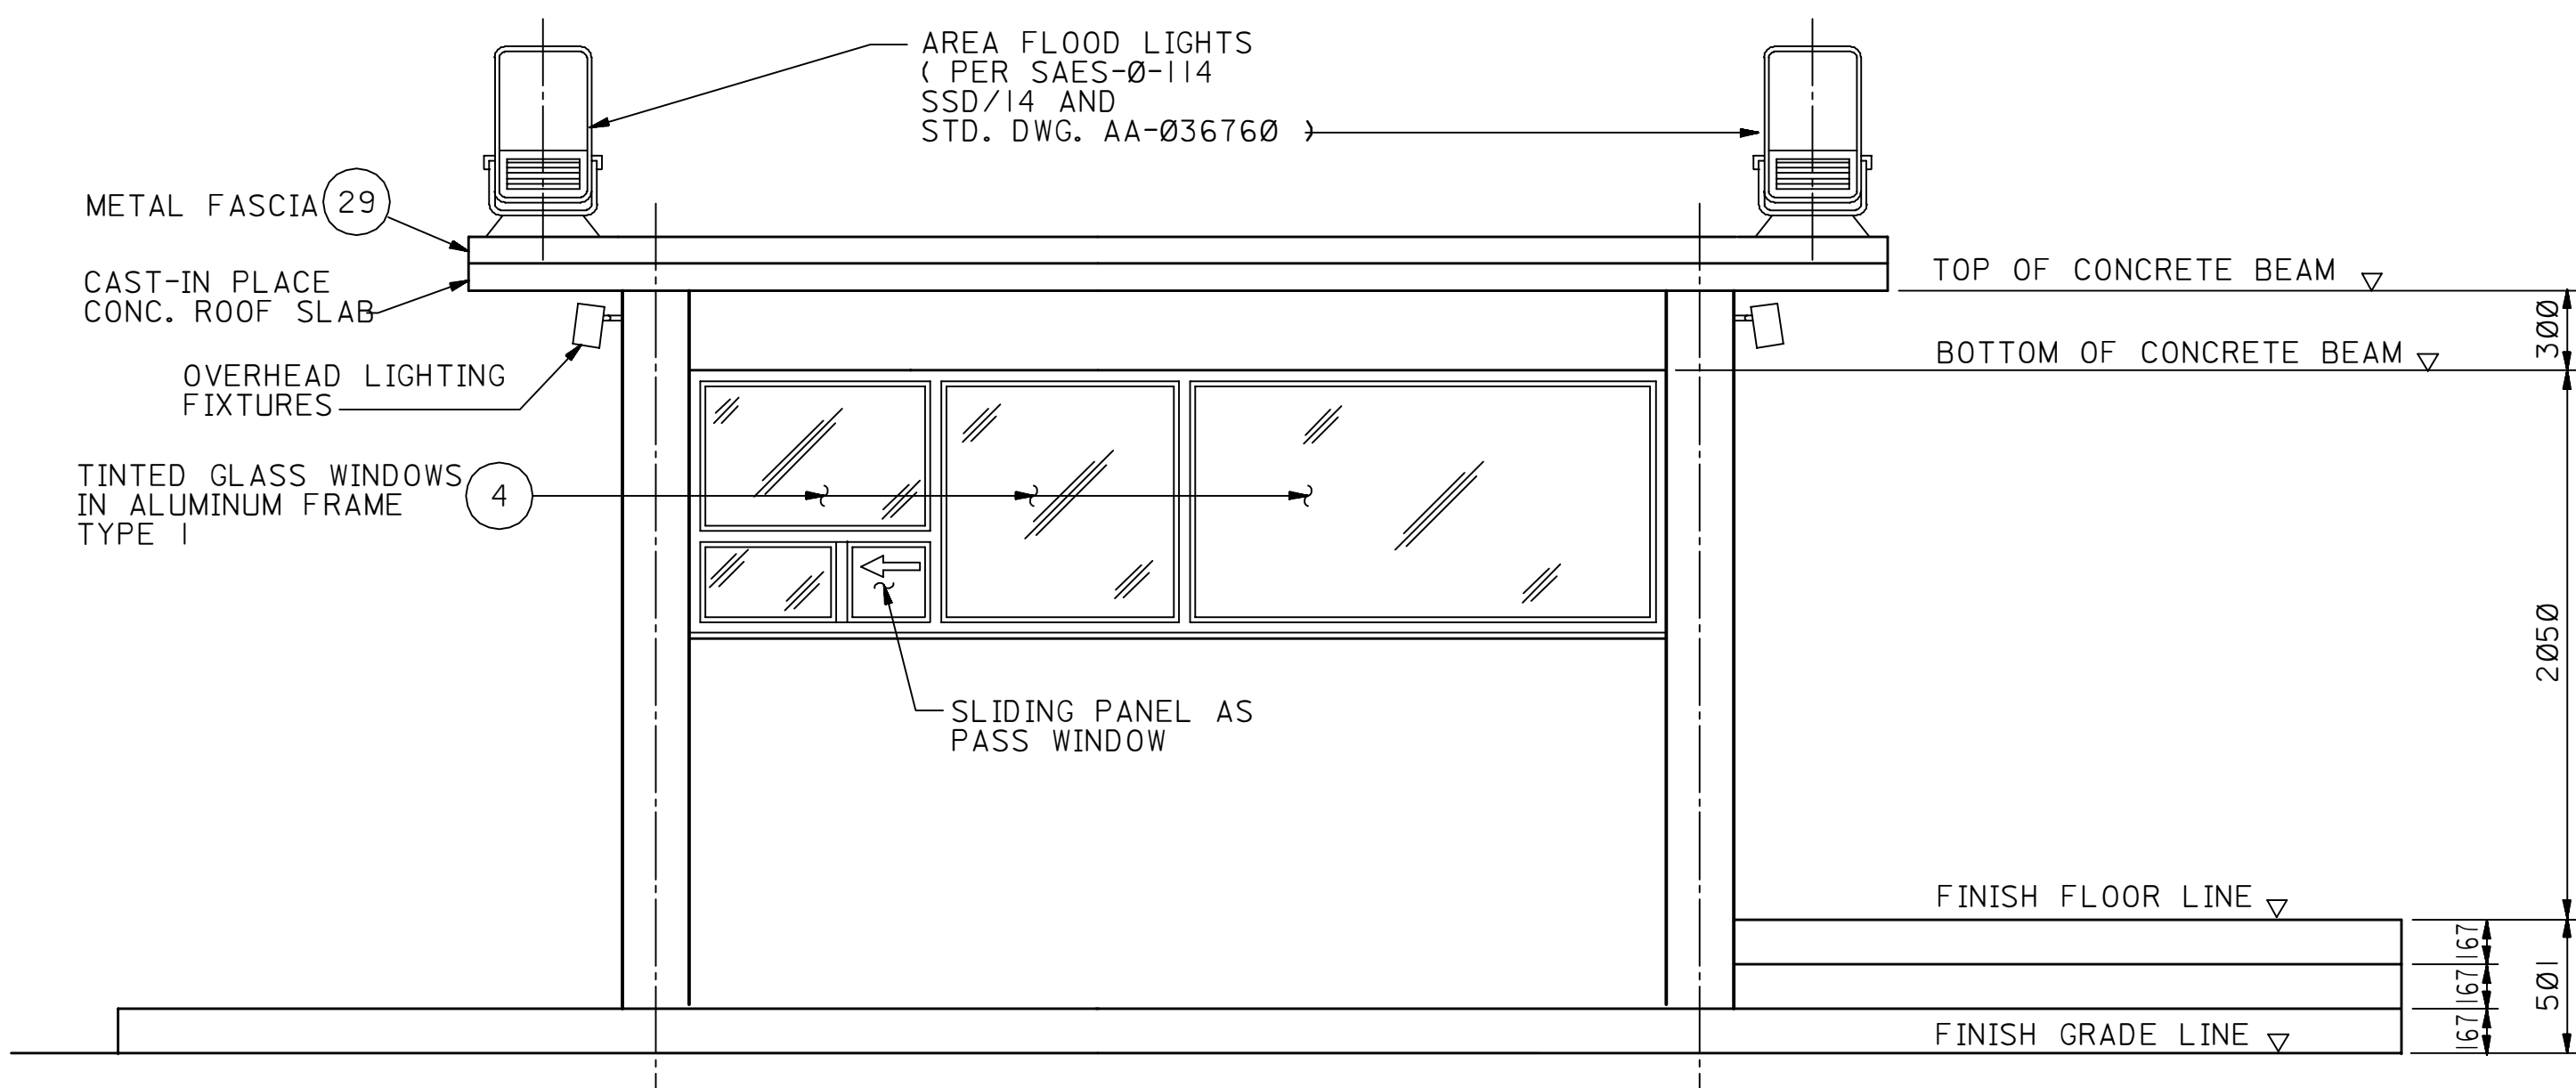

ELEVATION A-A

(TYPICAL TO OPPOSITE HAND)

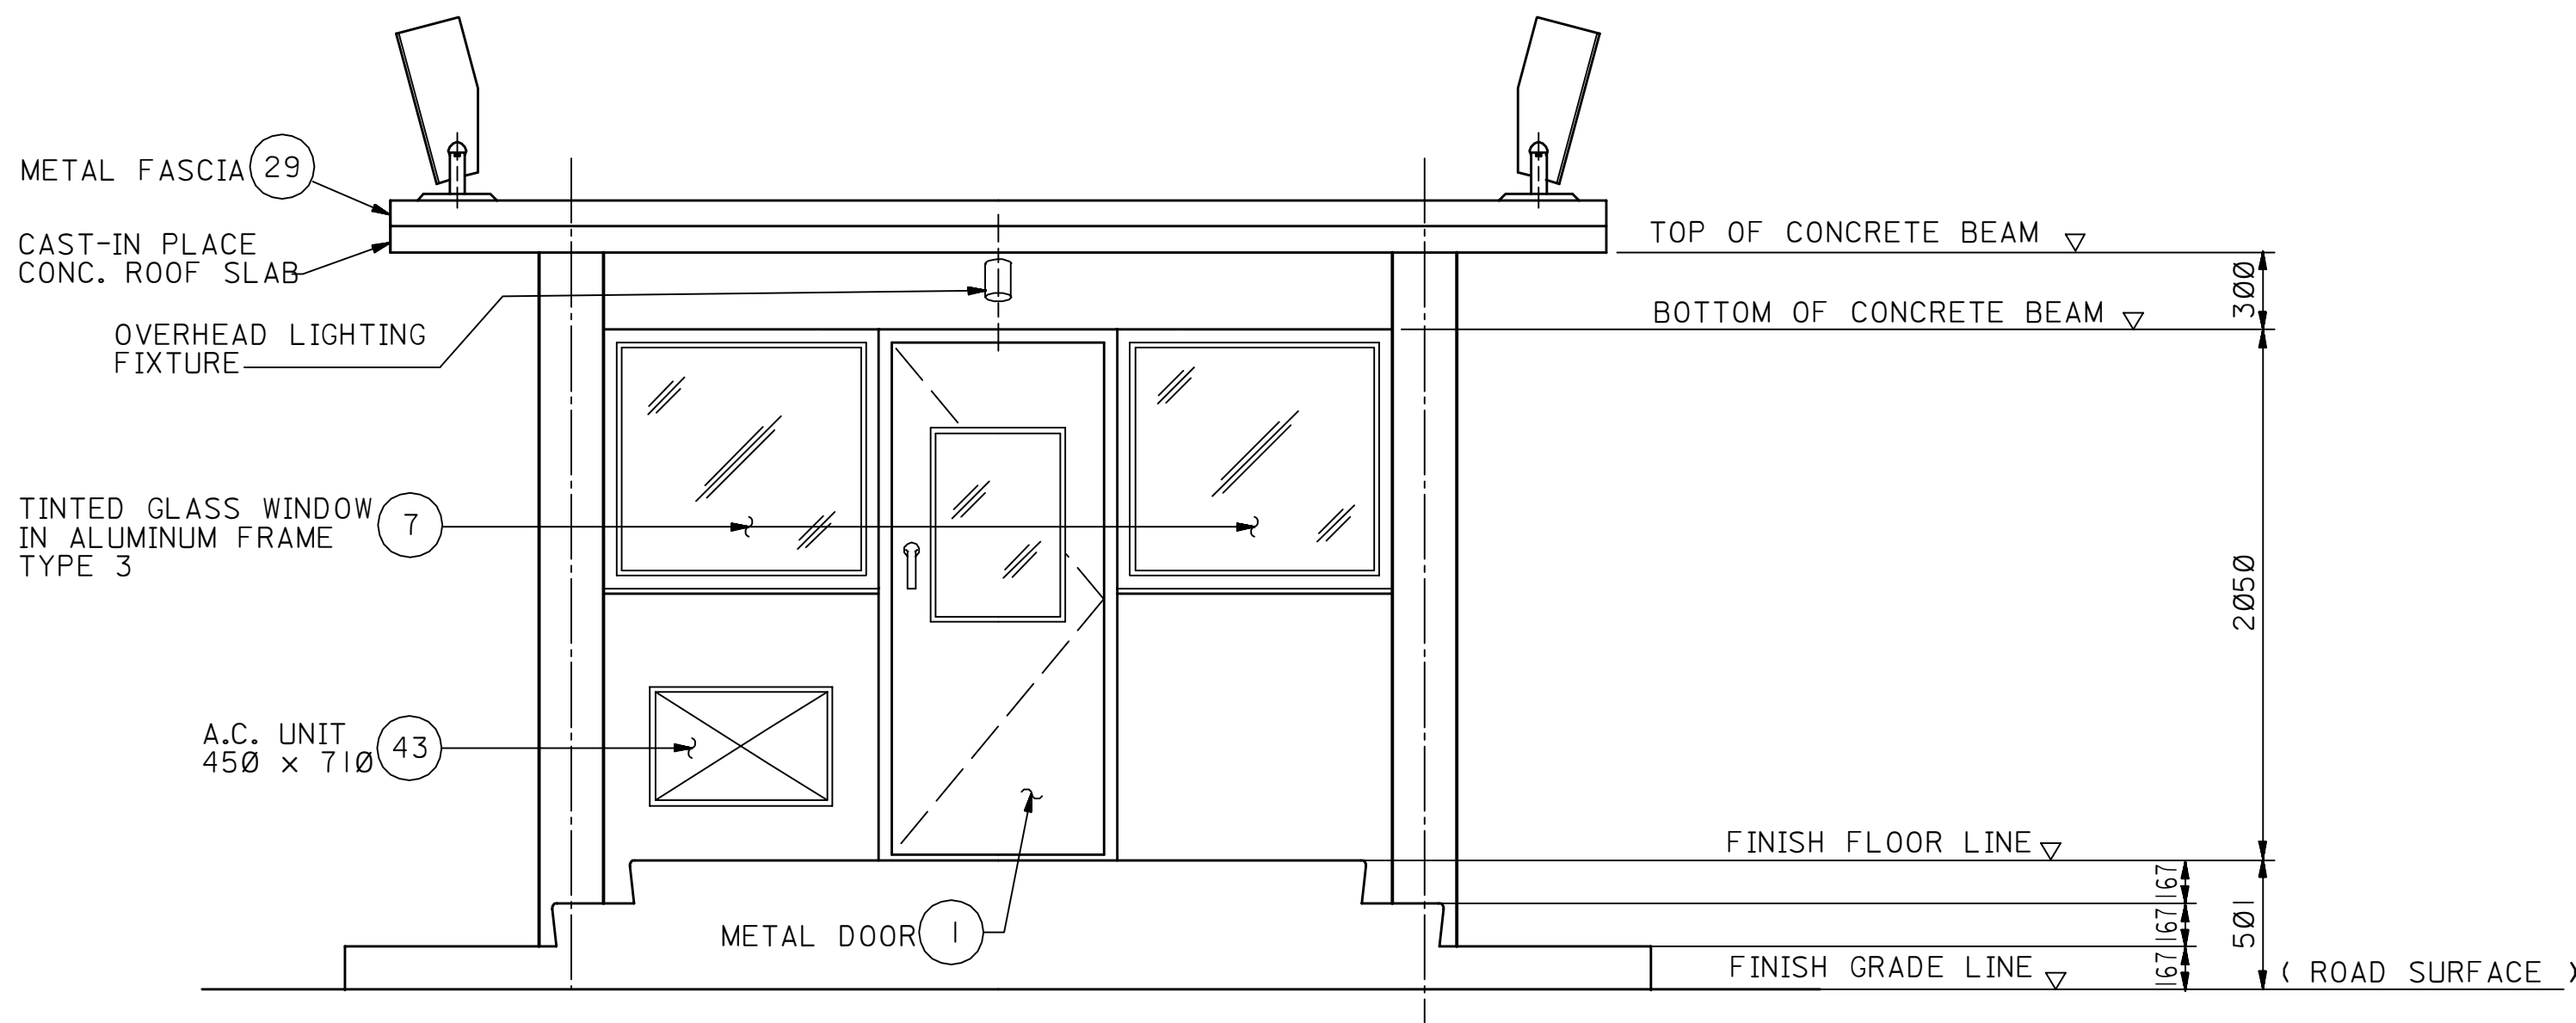

ELEVATION B-B

SHEET 1 AND 3

- NOTES:**
- GATE HOUSE DESIGNED IN ACCORDANCE WITH SSD/17 AND SAES-0-117 (GUARD HOUSE AND VEHICLE LOCK AND SSD/14 AND SAES-0-114 (CHECK POINT AND LIGHTING)
 - ALL WINDOW GLASS SHALL BE TINTED AND TEMPERED.
 - FINISHES AND COLOR SCHEME**
FLOORING: 300 x 300 x 3mm GREY VINYL SAND TILE
WALLS: EXTERIOR WALLS-DRIFTWOOD (BEIGE)
COLORED TEXTURED COATING.
INTERIOR WALLS-FAIR FACED
FORMED EXPOSED CONCRETE
PAINTED WITH BRIDAL COLOR LATEX PAINT.
CEILING: EXTERIOR CEILING-FAIR FACED FORMED
CONCRETE PAINTED WITH BRIDAL WHITE
COLOR LATEX PAINT.
EXTERIOR CEILING-FAIR FACED FORMED
CONCRETE PAINTED WITH WHITE
COLOR LATEX PAINT.
 - MESH SHIELDS SHALL BE USED ONLY DURING AN EMERGENCY.
 - CONCRETE WORK SHALL BE IN ACCORDANCE WITH SAES-0-001.
 - EXCAVATION GRADING AND BACKFILLING SHALL BE PER SAES-M-100.
 - GATE HOUSE SHALL BE PROVIDED WITH A TELEPHONE.
 - ALL DIMENSIONS ARE IN MILLIMETERS.

REFERENCE DRAWINGS

GATE HOUSE, ELEVATION, SECTIONS AND DETAILS - 1 AND 2 MAN	AA-036759 SH. 002
GATE HOUSE, FLOOR PLAN, ROOF PLAN, ELEVATION 3 AND 4 MAN	AA-036759 SH. 003
GATE HOUSE, WINDOWS, DOORS, SECURITY MESH SCHEDULE AND DETAILS	AA-036759 SH. 004
GATE HOUSE, FOUNDATION AND REINFORCING DETAILS	AA-036759 SH. 005
GATE HOUSE AND VEHICLE LOCK LAYOUT AND SECTIONS	AA-036759 SH. 006
GATE HOUSE, POWER, GROUNDING AND LIGHTING LAYOUT	AA-036759 SH. 007
PERIMETER AND AREA LIGHTING, ELEMENTARY DIAGRAM	AA-036760 SH. 001 & 002
HAMMAM NEAR GATE HOUSE	AA-036759 SH. 008
BUILT-UP ROOFING ON CONCRETE BLOCK	AA-036844
STEEL BENDING DETAILS	AB-036750
LIST OF MATERIALS FOR GATE HOUSES	AE-036818

TYPICAL INSTALLATION DRAWING

02	NOV93	ESSD RCR	REVISED DIMENSIONS ON FLOOR PLAN AND ROOF PLAN.			
01	03-30-88	RL0	REDRAWN, REVISED NOTES AND ADDED TYP. INSTALL. NOTE.			
REV. NO.	DATE	BY	DESCRIPTION	CHKD.	CERT.	APPD.

SAUDI ARABIAN OIL COMPANY

DRAWN BY PETR/E.M. CHECKED BY P.T. (2/83) SCALE: 1:25
DATE STARTED DATE COMPLETED SEPT. '83
OPR'G. DEPT. ENG. DEPT. ORIGINAL SIGNED
APP'D. FOR CONST. 12-21-83

THIS DRAWING IS NOT TO BE USED FOR CONSTRUCTION OR FOR ORDERING MATERIAL UNTIL CERTIFIED AND DATED

CERTIFIED JAB BY DATE 12-21-83

FLOOR PLAN, ROOF PLAN & ELEV.
GATE HOUSE (1 & 2 MAN)
(SSD/17; AES-0-117)

STD. DWG.			METRIC	
PLANT NO.	INDEX	DRAWING NUMBER	SHT. NO.	REV. NO.
990	R	AA-036759	001	02