



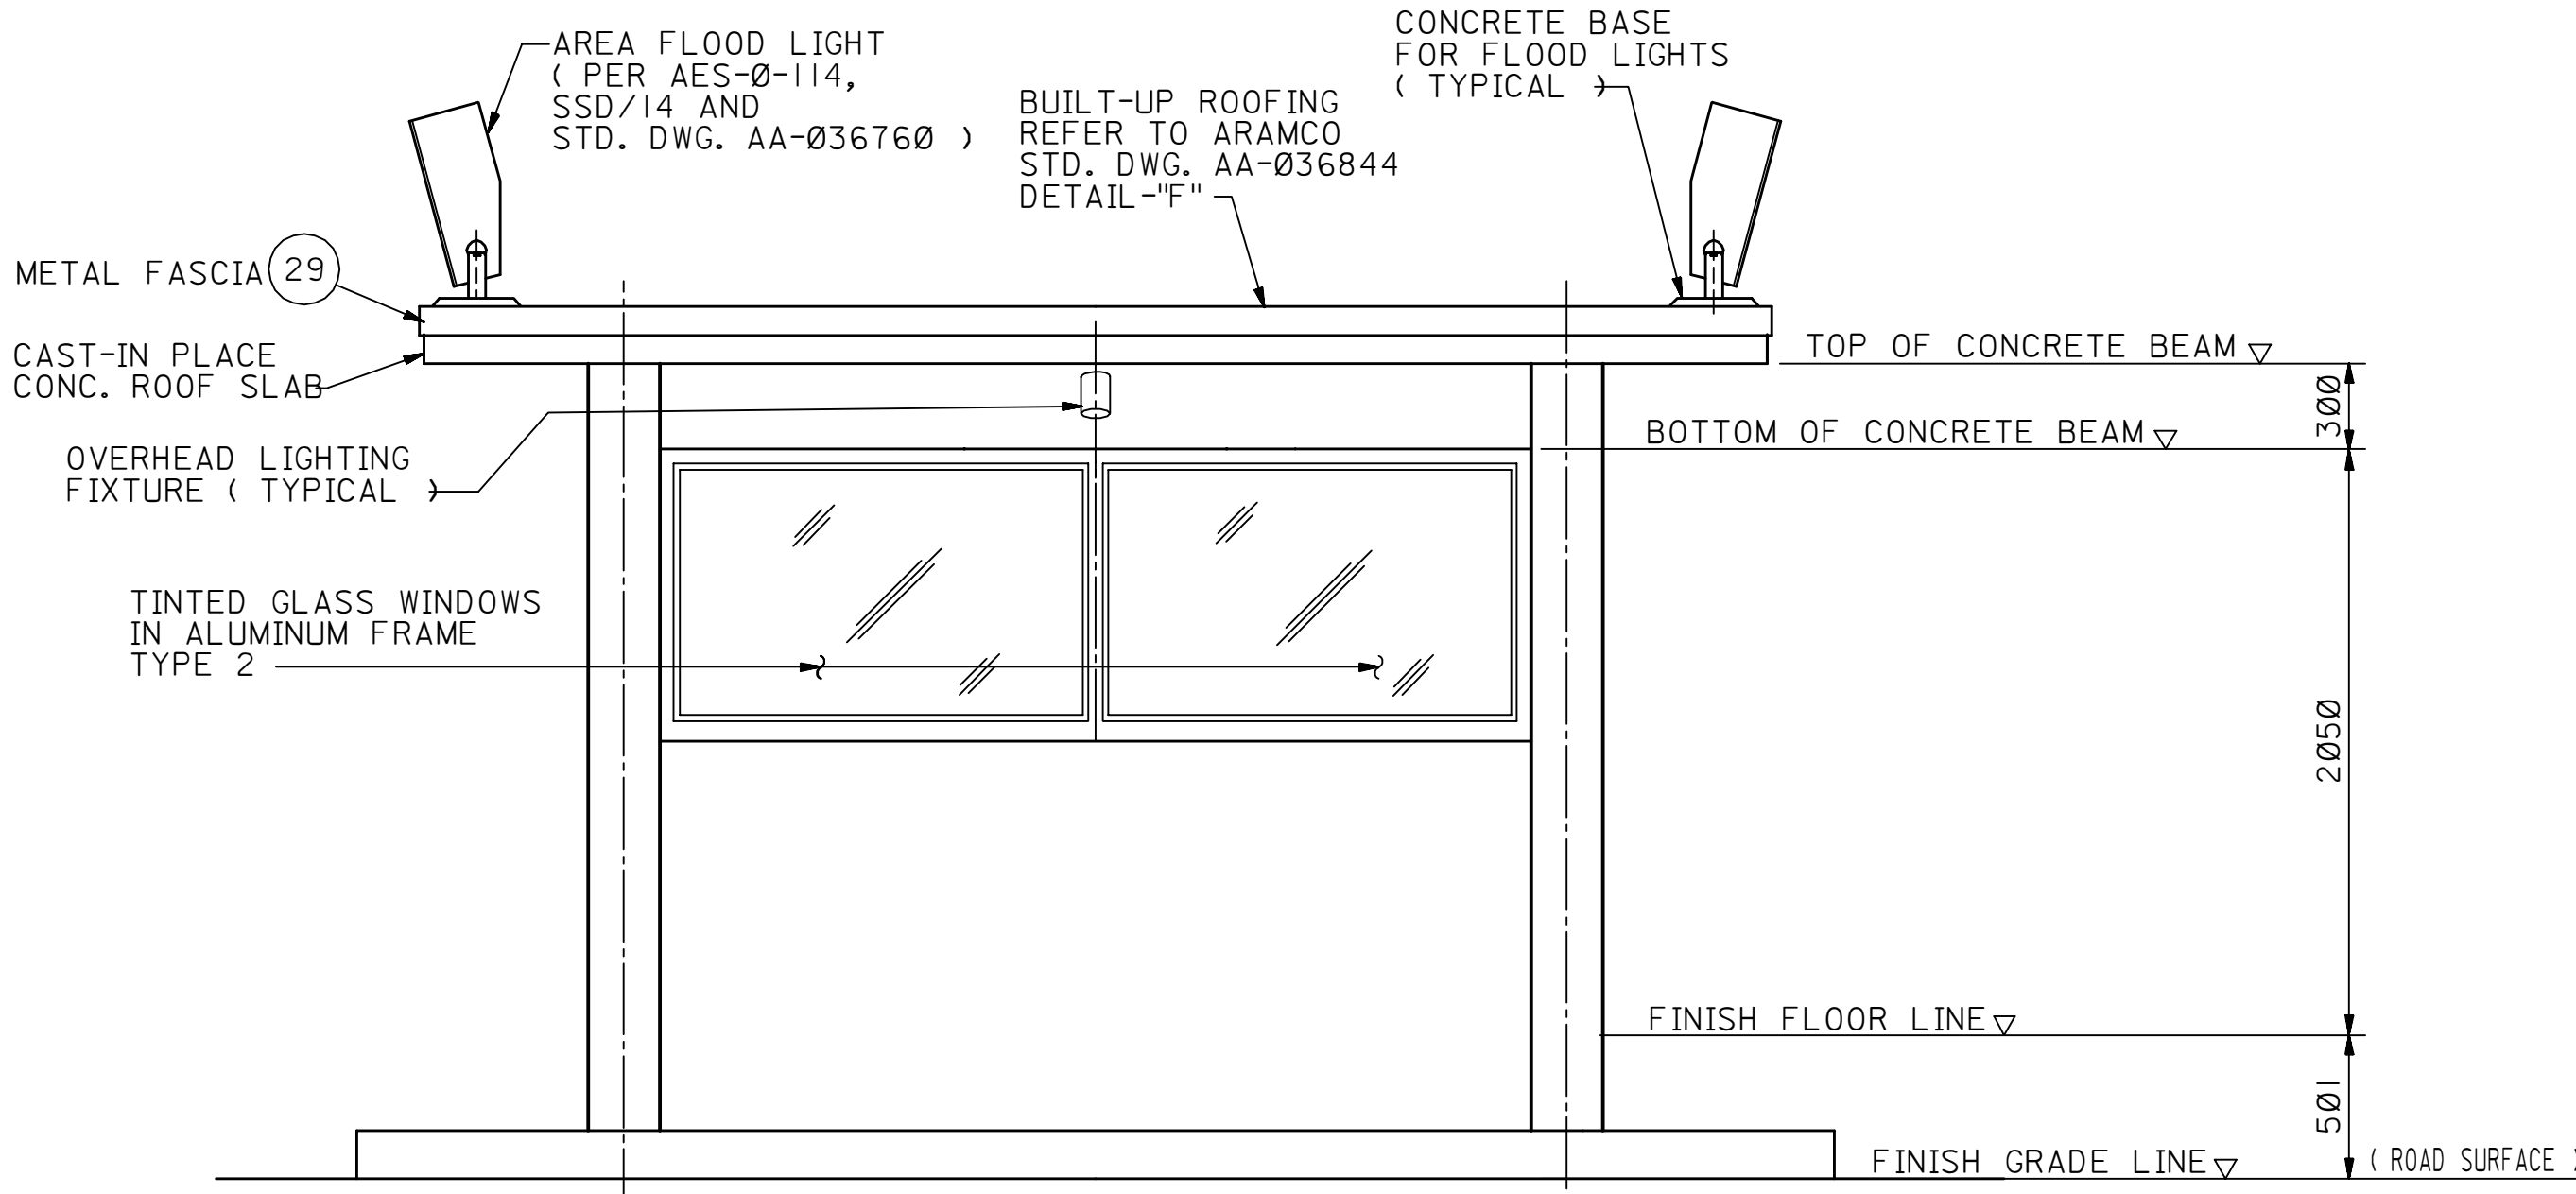


ELEVATION C-C

SCALE 1:25
SHEET 001 AND 003

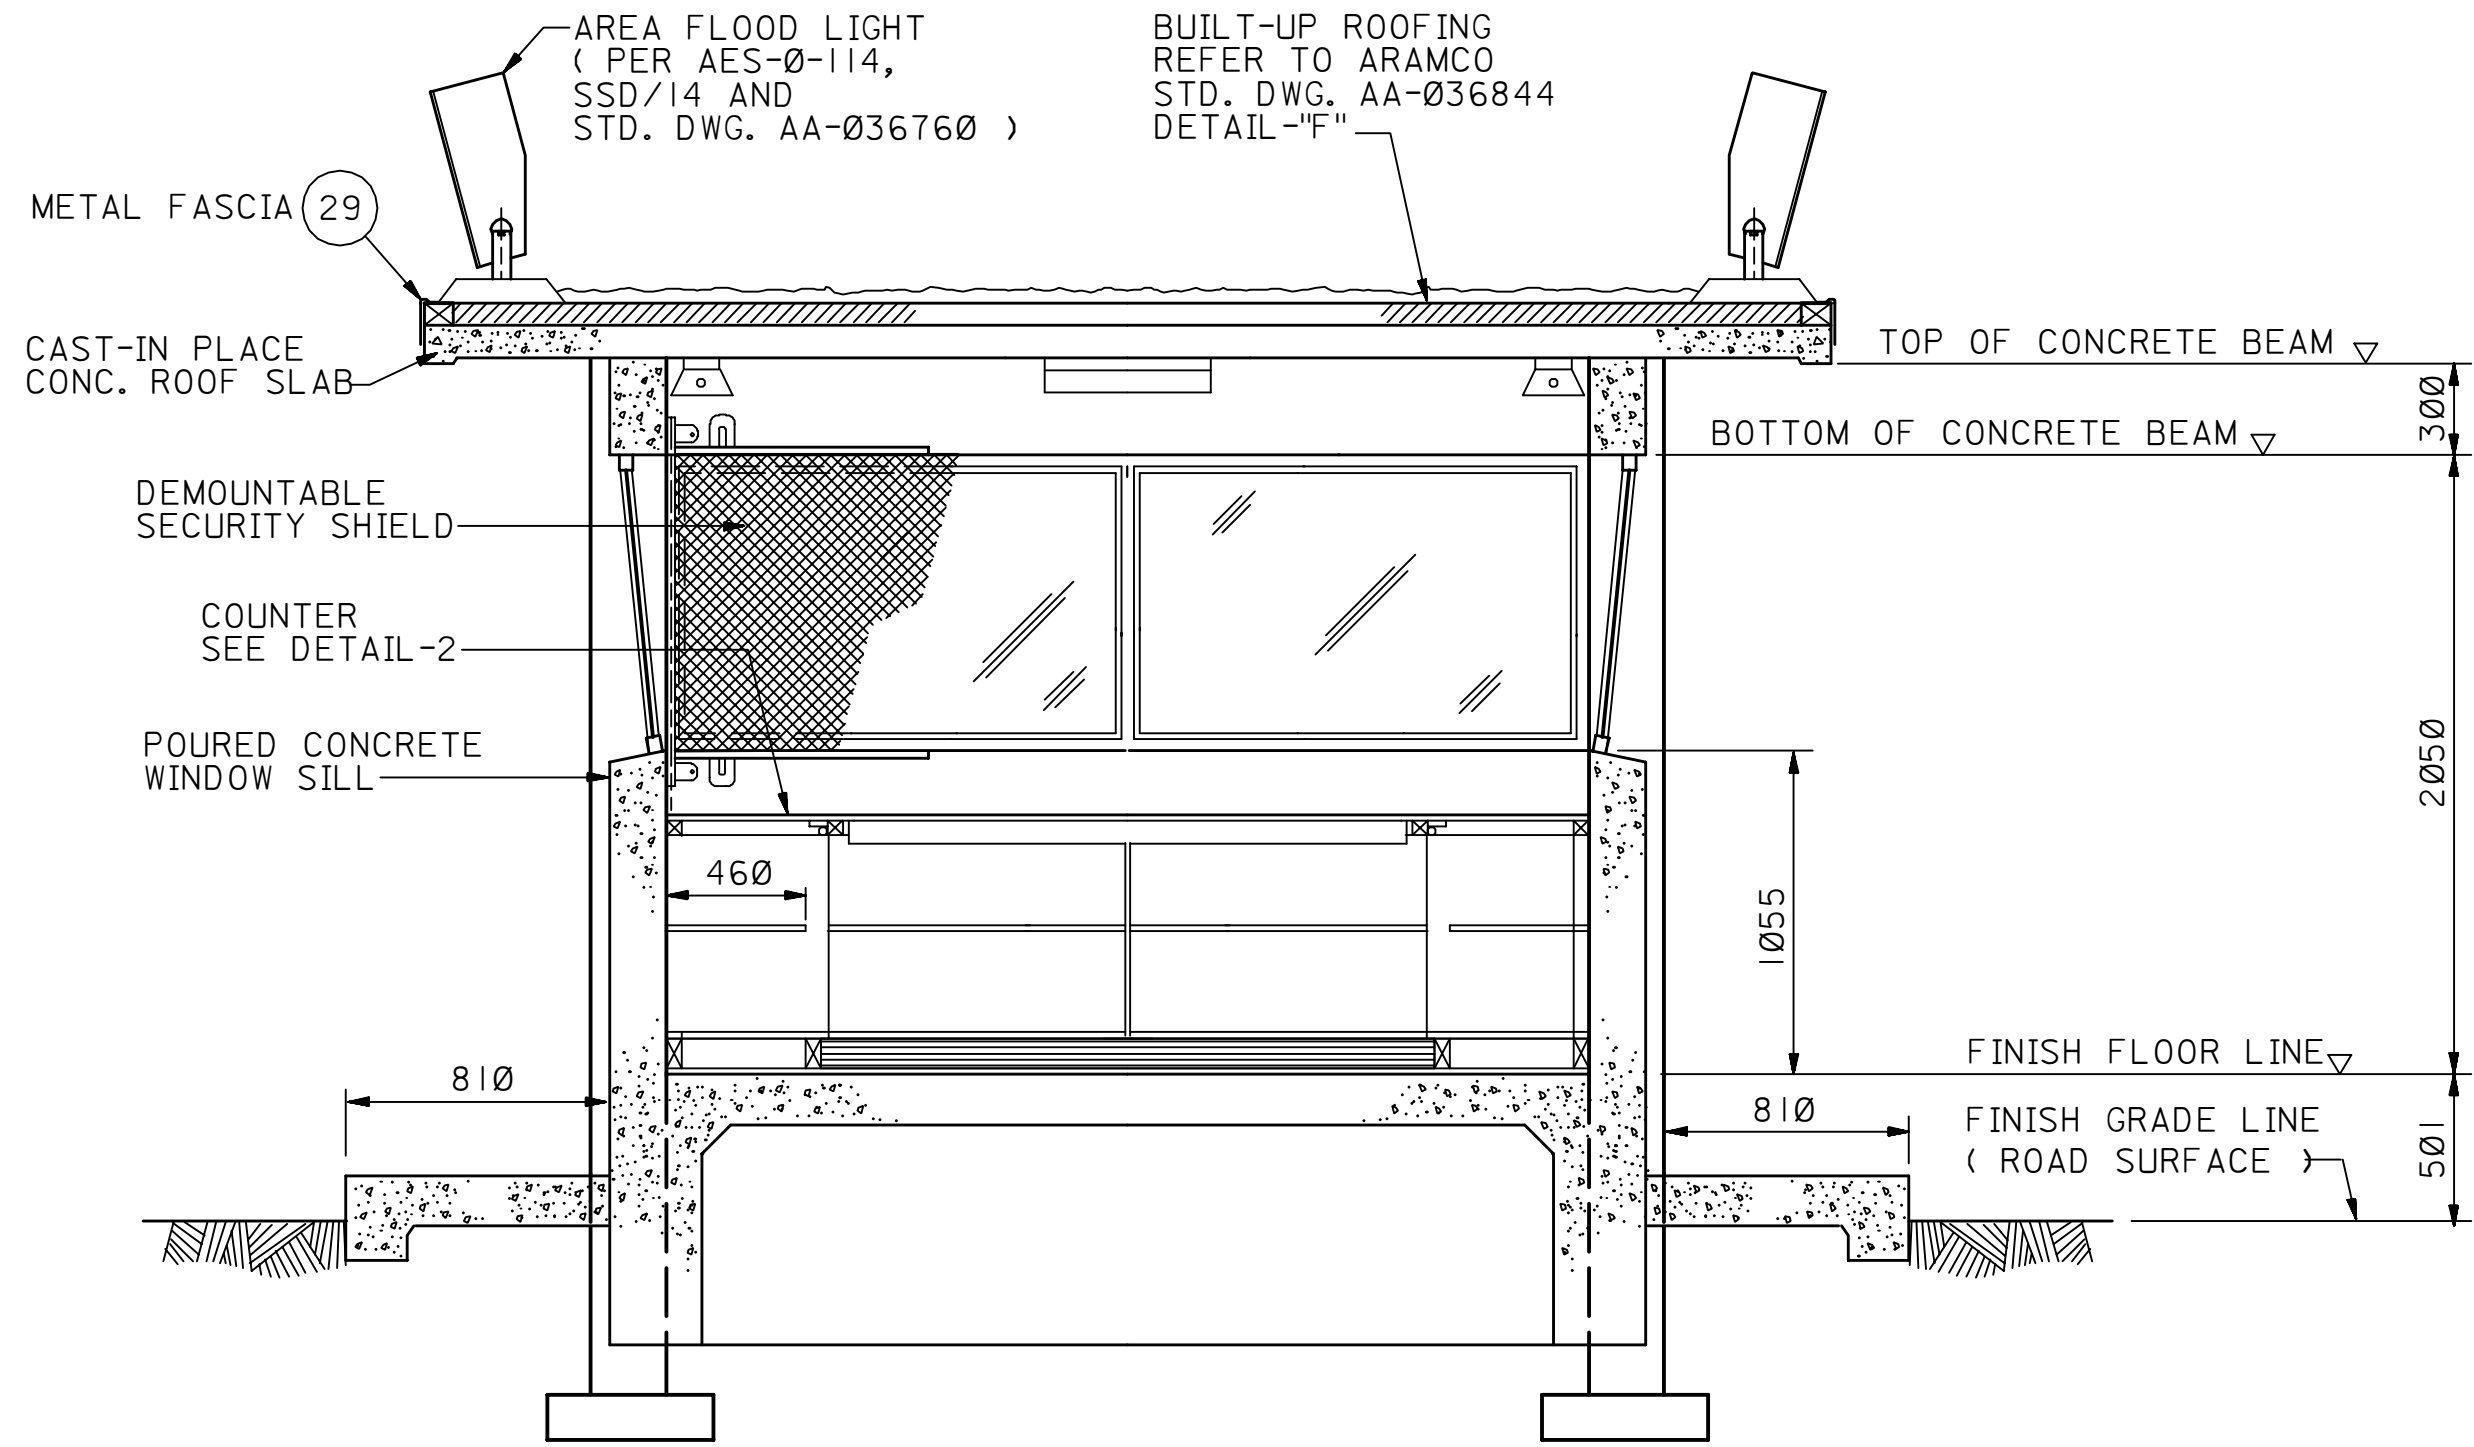


SECTION E-E

SCALE 1:25
SHEET 001 AND 003

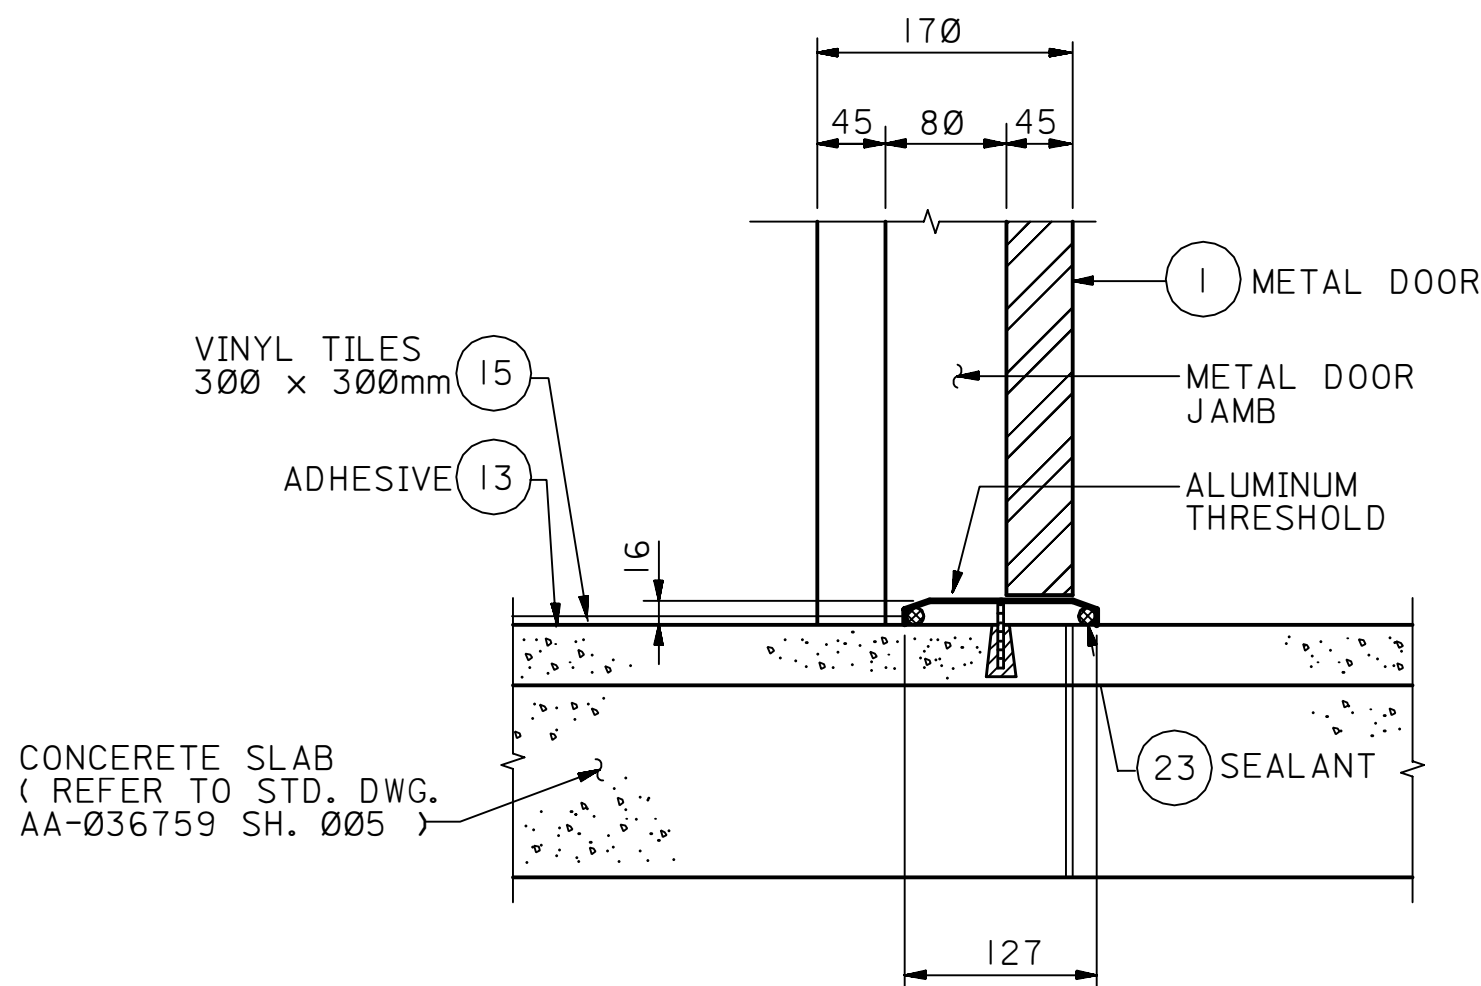


DETAIL-1

SCALE 1:5

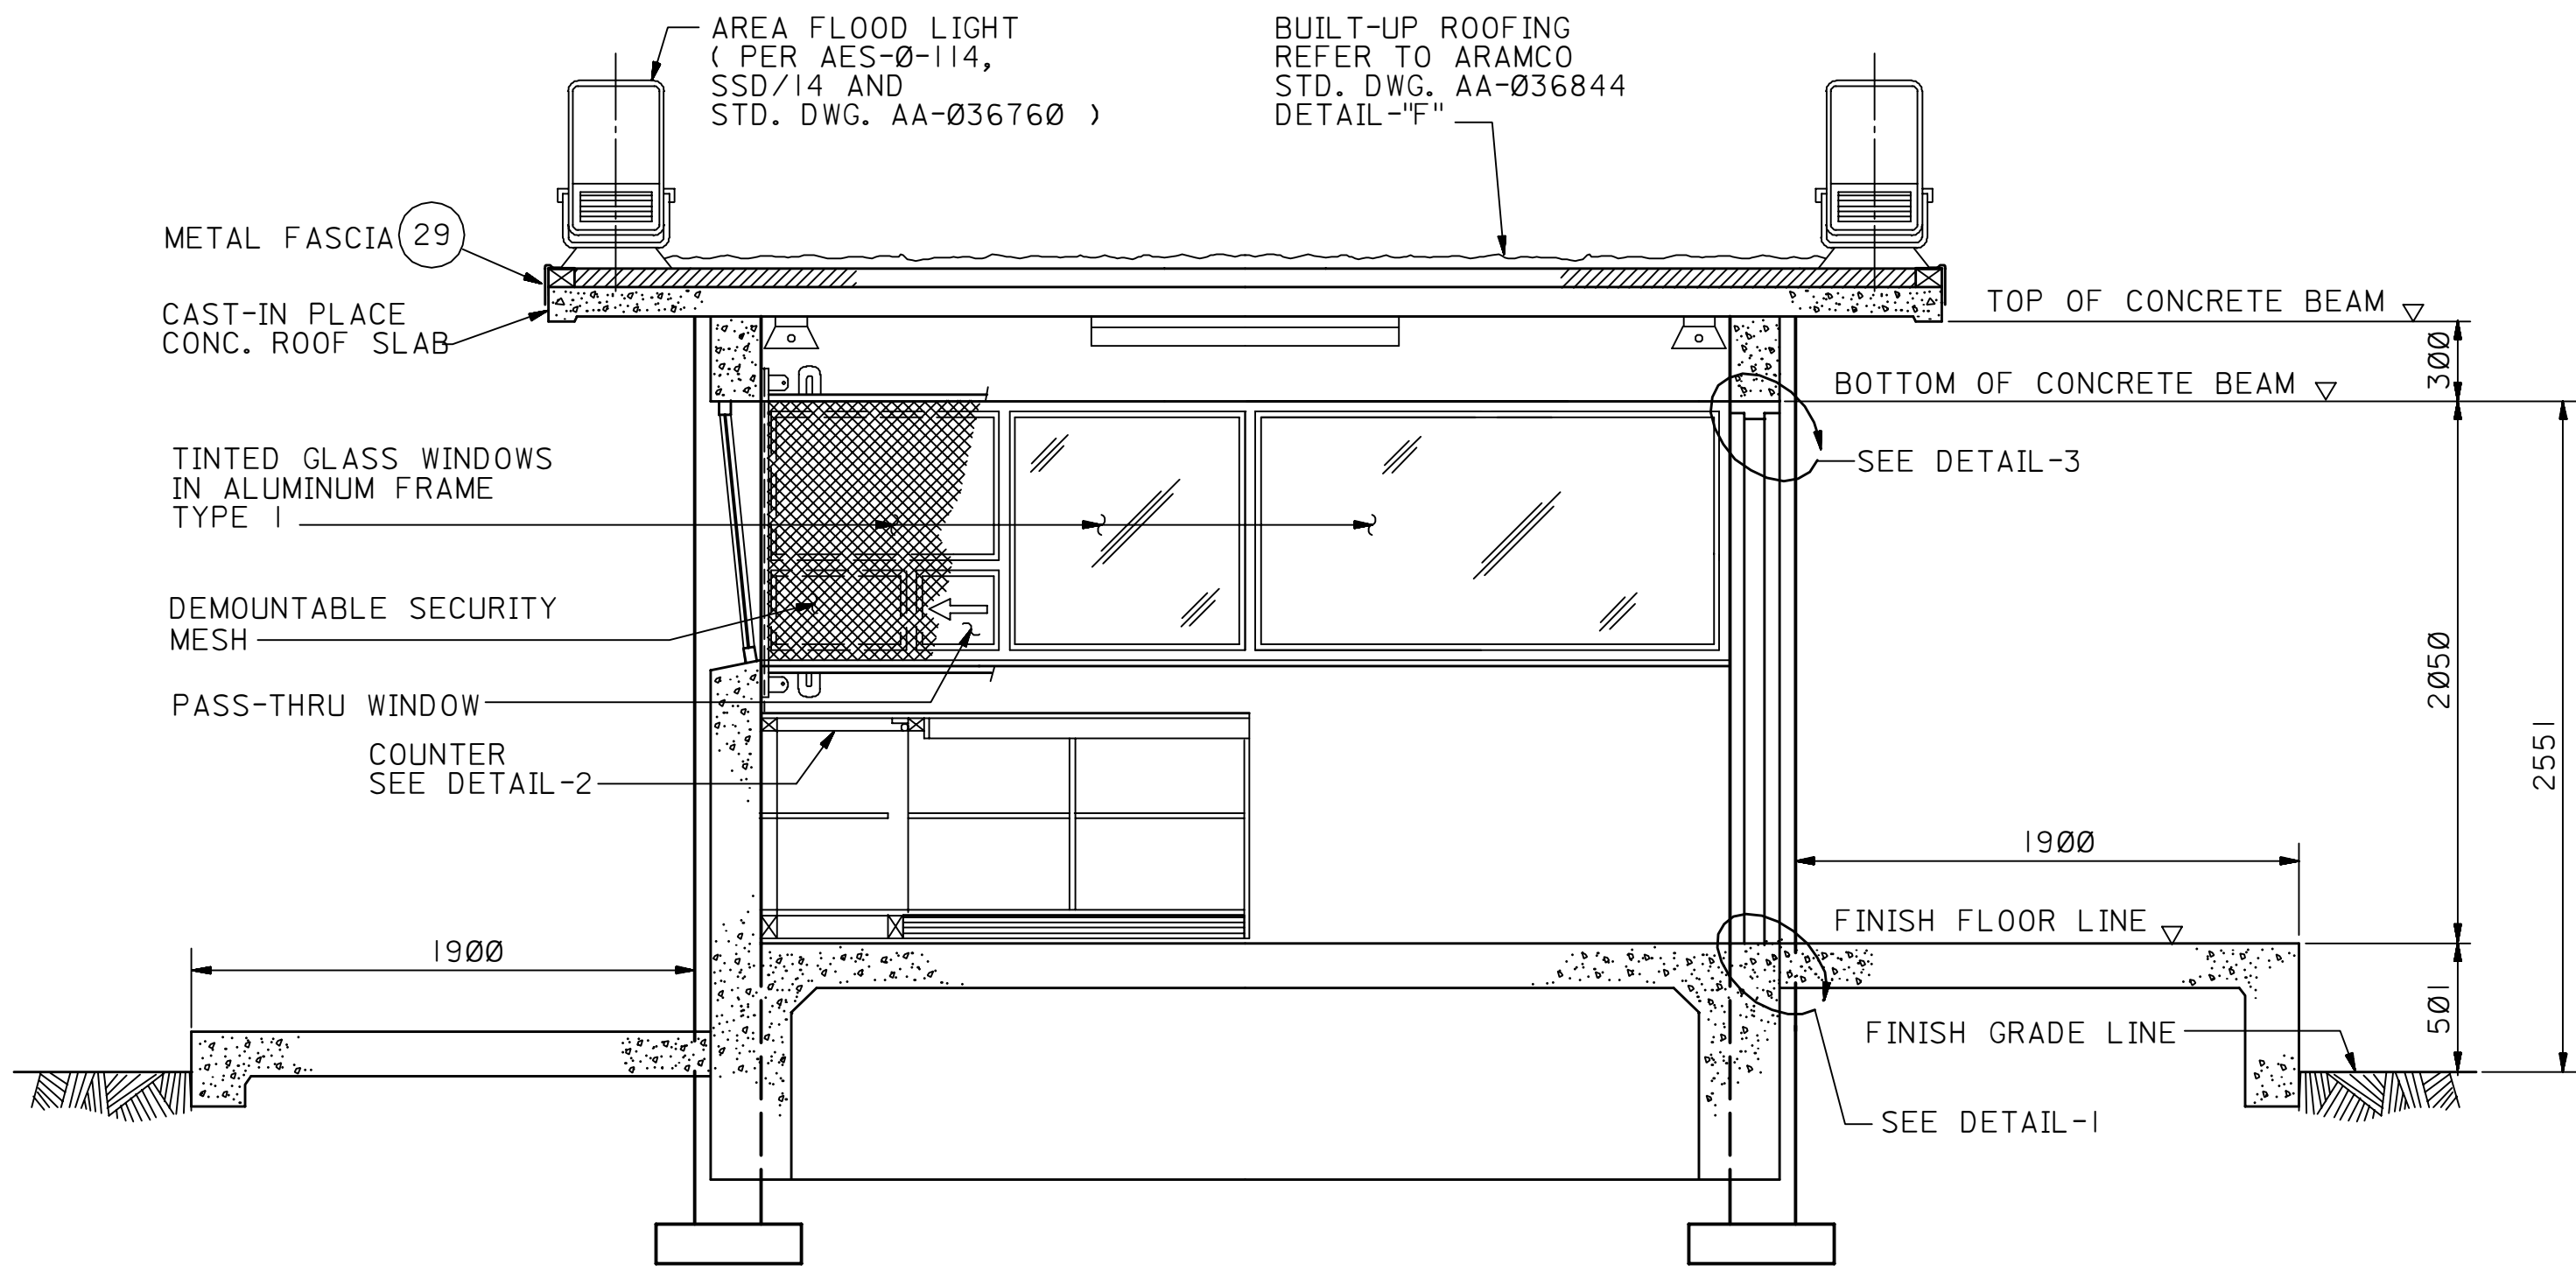


ELEVATION D-D

SCALE 1:25
SEE SHEET 001

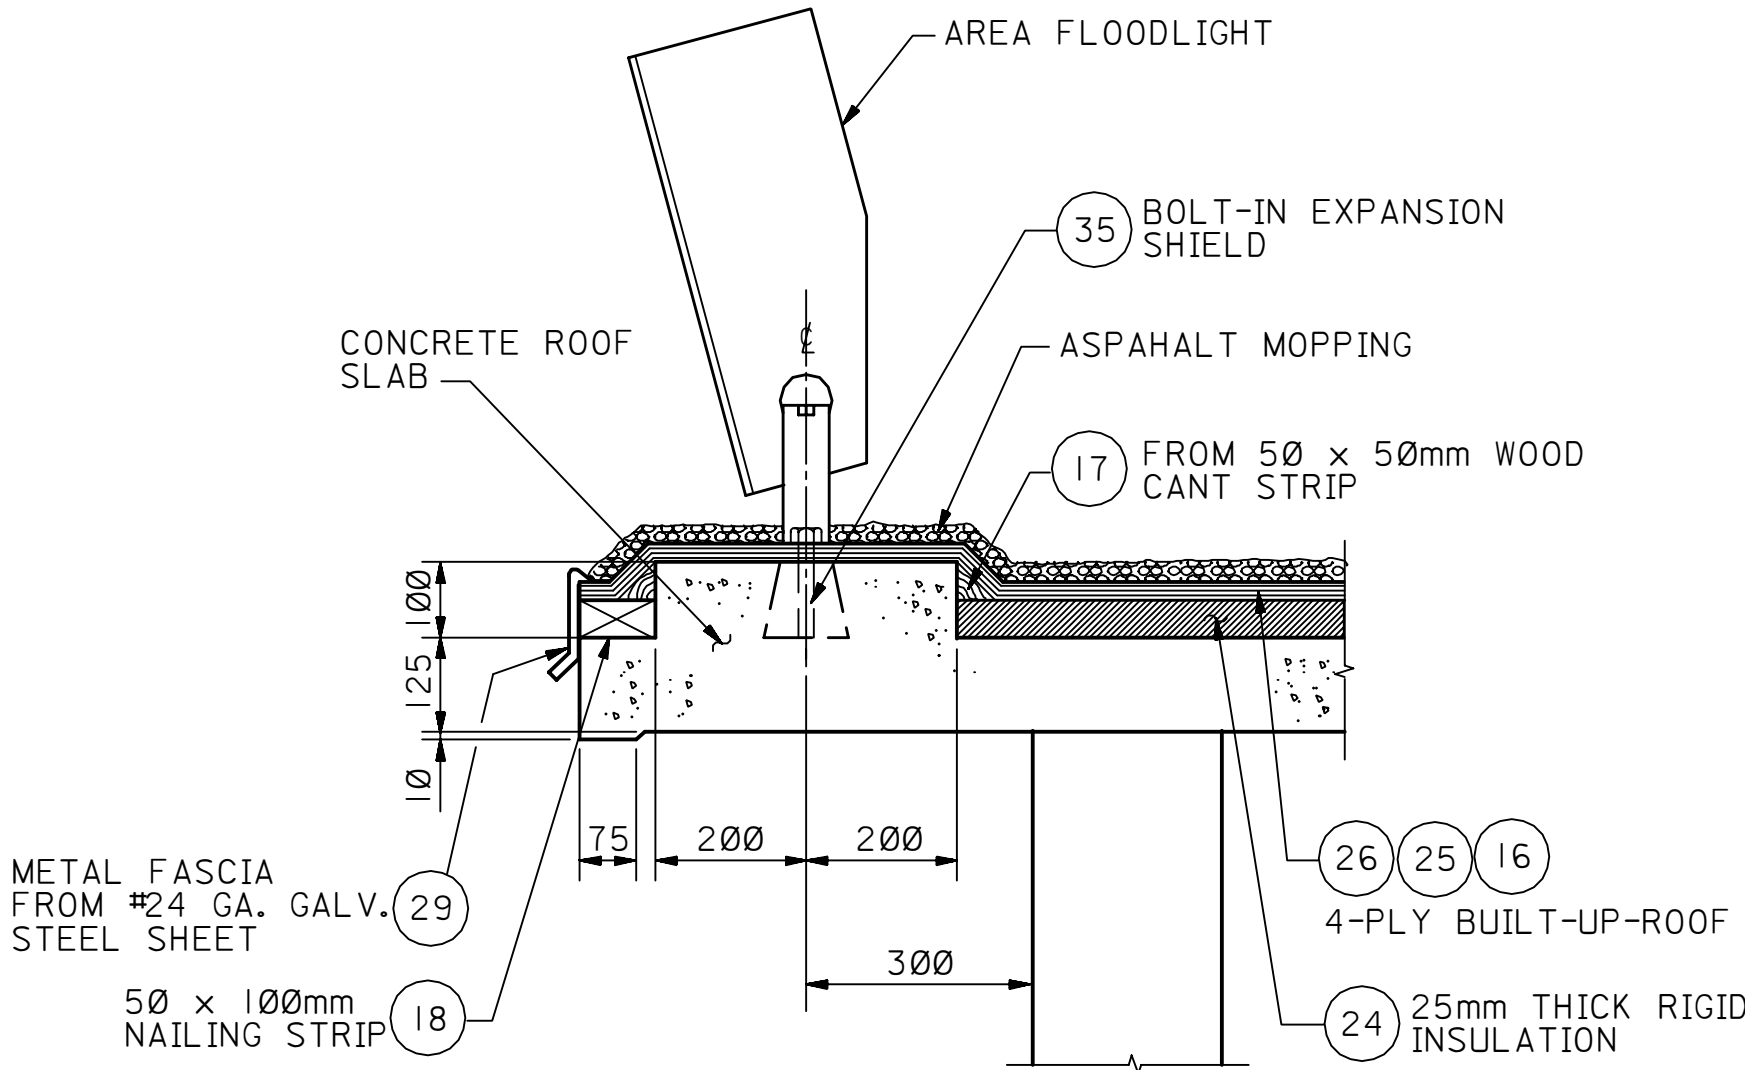


SECTION F-F

SCALE 1:10
SHEET 001 AND 003

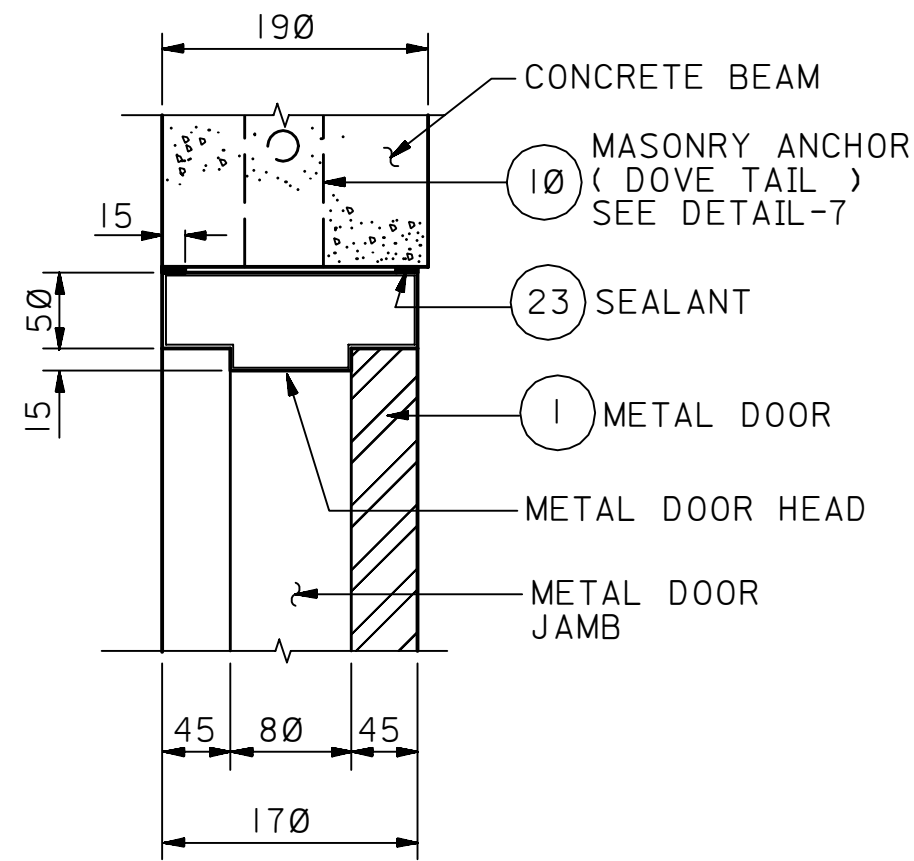

DETAIL-3

SCALE 1:5

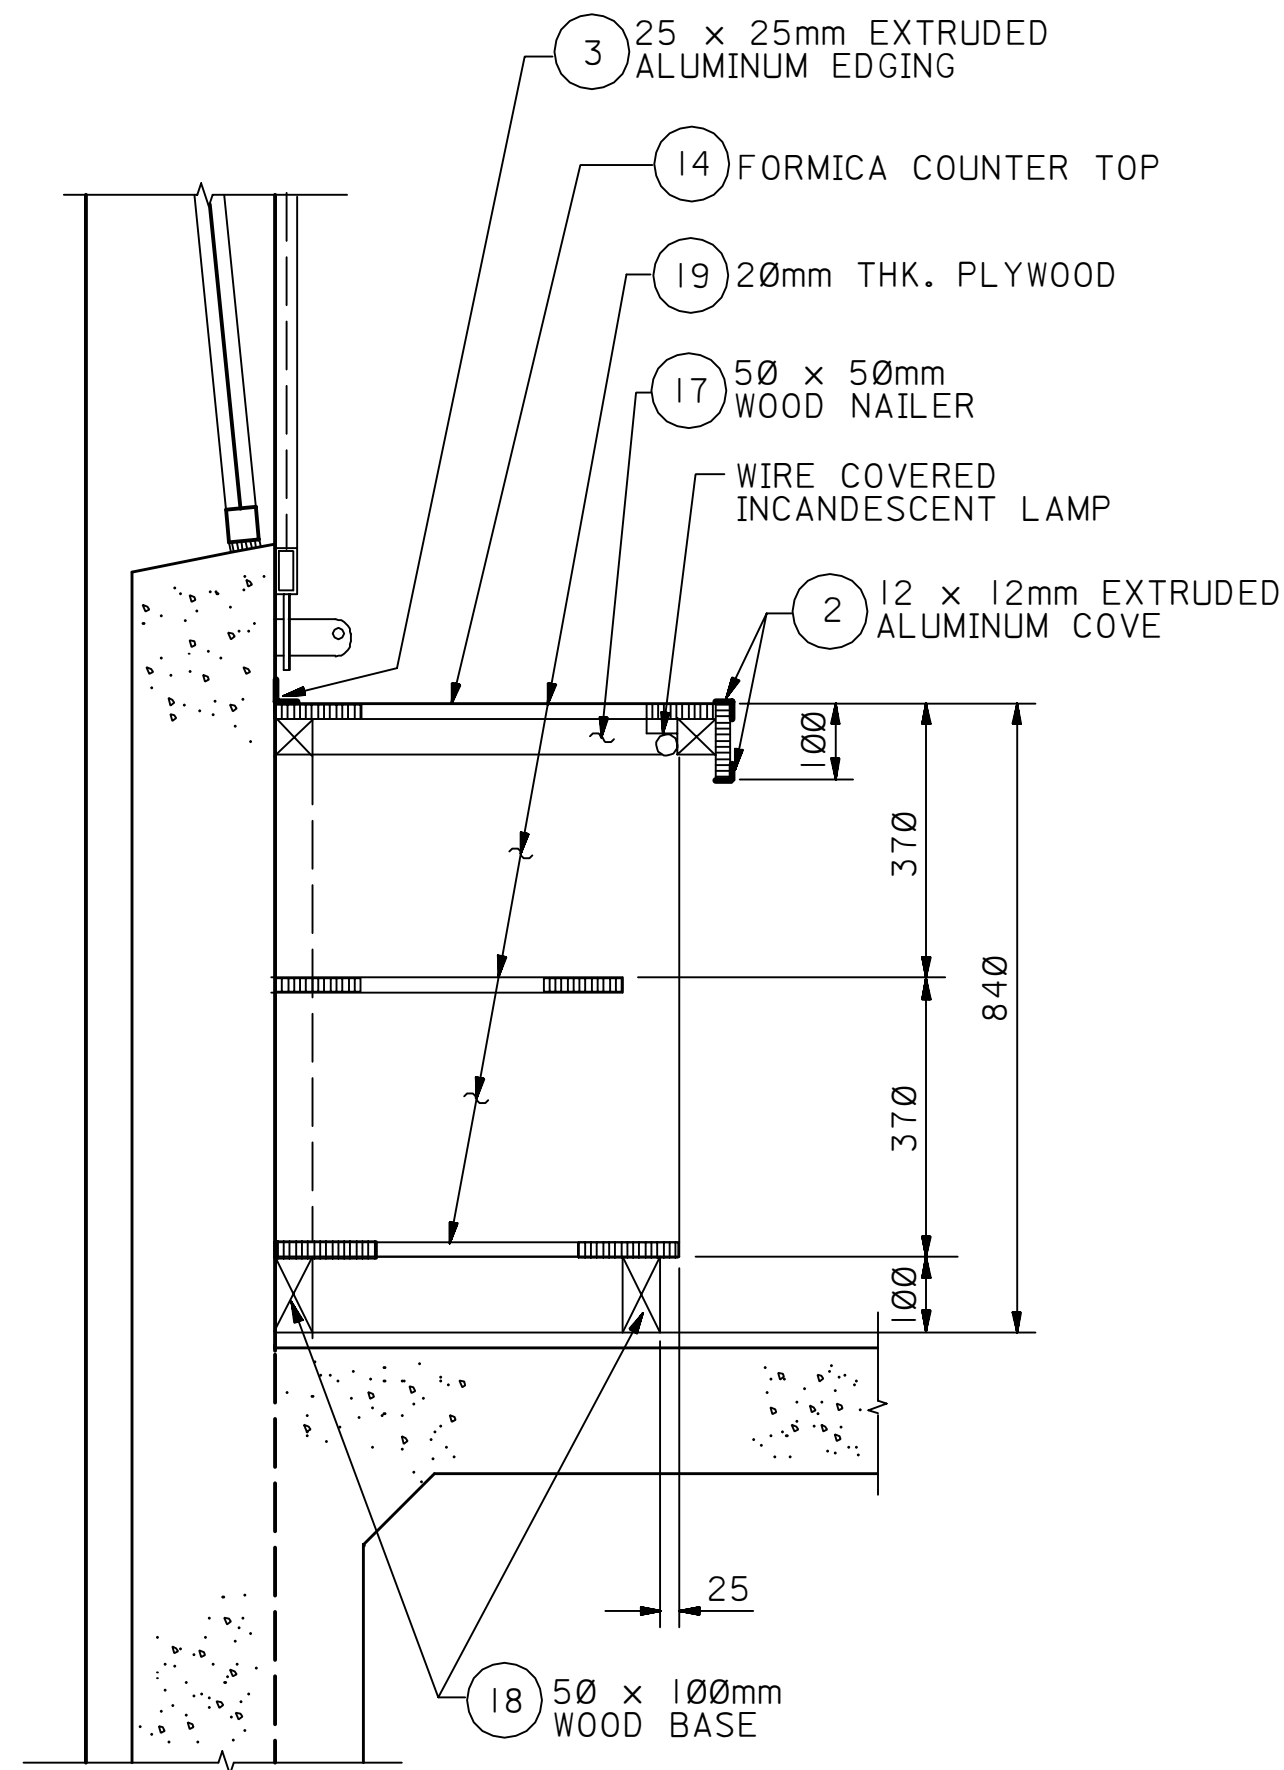

DETAIL-2

SCALE 1:10

NOTES:

1. ROOFING SHALL BE INSTALLED PER ARAMCO STANDARD DRAWING AA-036844.
2. ALL DIMENSIONS ARE IN MILLIMETERS.

REFERENCE DRAWINGS

GATE HOUSE, ELEVATION, SECTIONS AND DETAILS - 1 AND 2 MAN	AA-036759 SH. 002
GATE HOUSE, FLOOR PLAN, ROOF PLAN, ELEVATION 3 AND 4 MAN	AA-036759 SH. 003
GATE HOUSE, WINDOWS, DOORS, SECURITY MESH SCHEDULE AND DETAILS	AA-036759 SH. 004
GATE HOUSE, FOUNDATION AND REINFORCING DETAILS	AA-036759 SH. 005
GATE HOUSE AND VEHICLE LOCK LAYOUT AND SECTIONS	AA-036759 SH. 006
GATE HOUSE, POWER, GROUNDING AND LIGHTING LAYOUT	AA-036759 SH. 007
PERIMETER AND AREA LIGHTING, ELEMENTARY DIAGRAM	AA-036760 SH. 001 & 002
HAMMAM NEAR GATE HOUSE	AA-036759 SH. 008
BUILT-UP ROOFING ON CONCRETE BLOCK	AA-036844
STEEL BENDING DETAILS	AB-036750
LIST OF MATERIALS FOR GATE HOUSES	AE-036818

TYPICAL INSTALLATION DRAWING

01	04-04-88	RLO	REDRAWN, REVISED NOTES AND ADDED TYPICAL INSTALLATION NOTE.				
REV. NO.	DATE	BY	DESCRIPTION	CHKD.	CERT.	APPD.	

FOR ARABIAN AMERICAN OIL COMPANY

DRAWN BY PETR/G.M. CHECKED BY P.T. (2/83) SCALE: AS SHOWN
DATE STARTED - - - - - DATE COMPLETED - - - - - SEPT. '83
OPR'G. DEPT. - - - - - ENG. DEPT. ORIGINAL SIGNED
APPD. FOR CONST. - - - - -

THIS DRAWING IS NOT TO BE USED FOR CONSTRUCTION OR FOR ORDERING MATERIAL UNTIL CERTIFIED AND DATED
CERTIFIED DATE JAB 12-21-83

ELEVATION, SECTIONS AND DETAILS
GATE HOUSE (1 & 2, 3 & 4 MAN)
(SSD/17; AES-0-117)

STD. DWG.			METRIC	
PLANT NO.	INDEX	DRAWING NUMBER	SHT. NO.	REV. NO.
990	R	AA-036759	002	01