




22	003	99	AA-036759	R	990
PLANT NO.	INDEX	DRAWING NUMBER	SHT. NO.	REV. NO.	

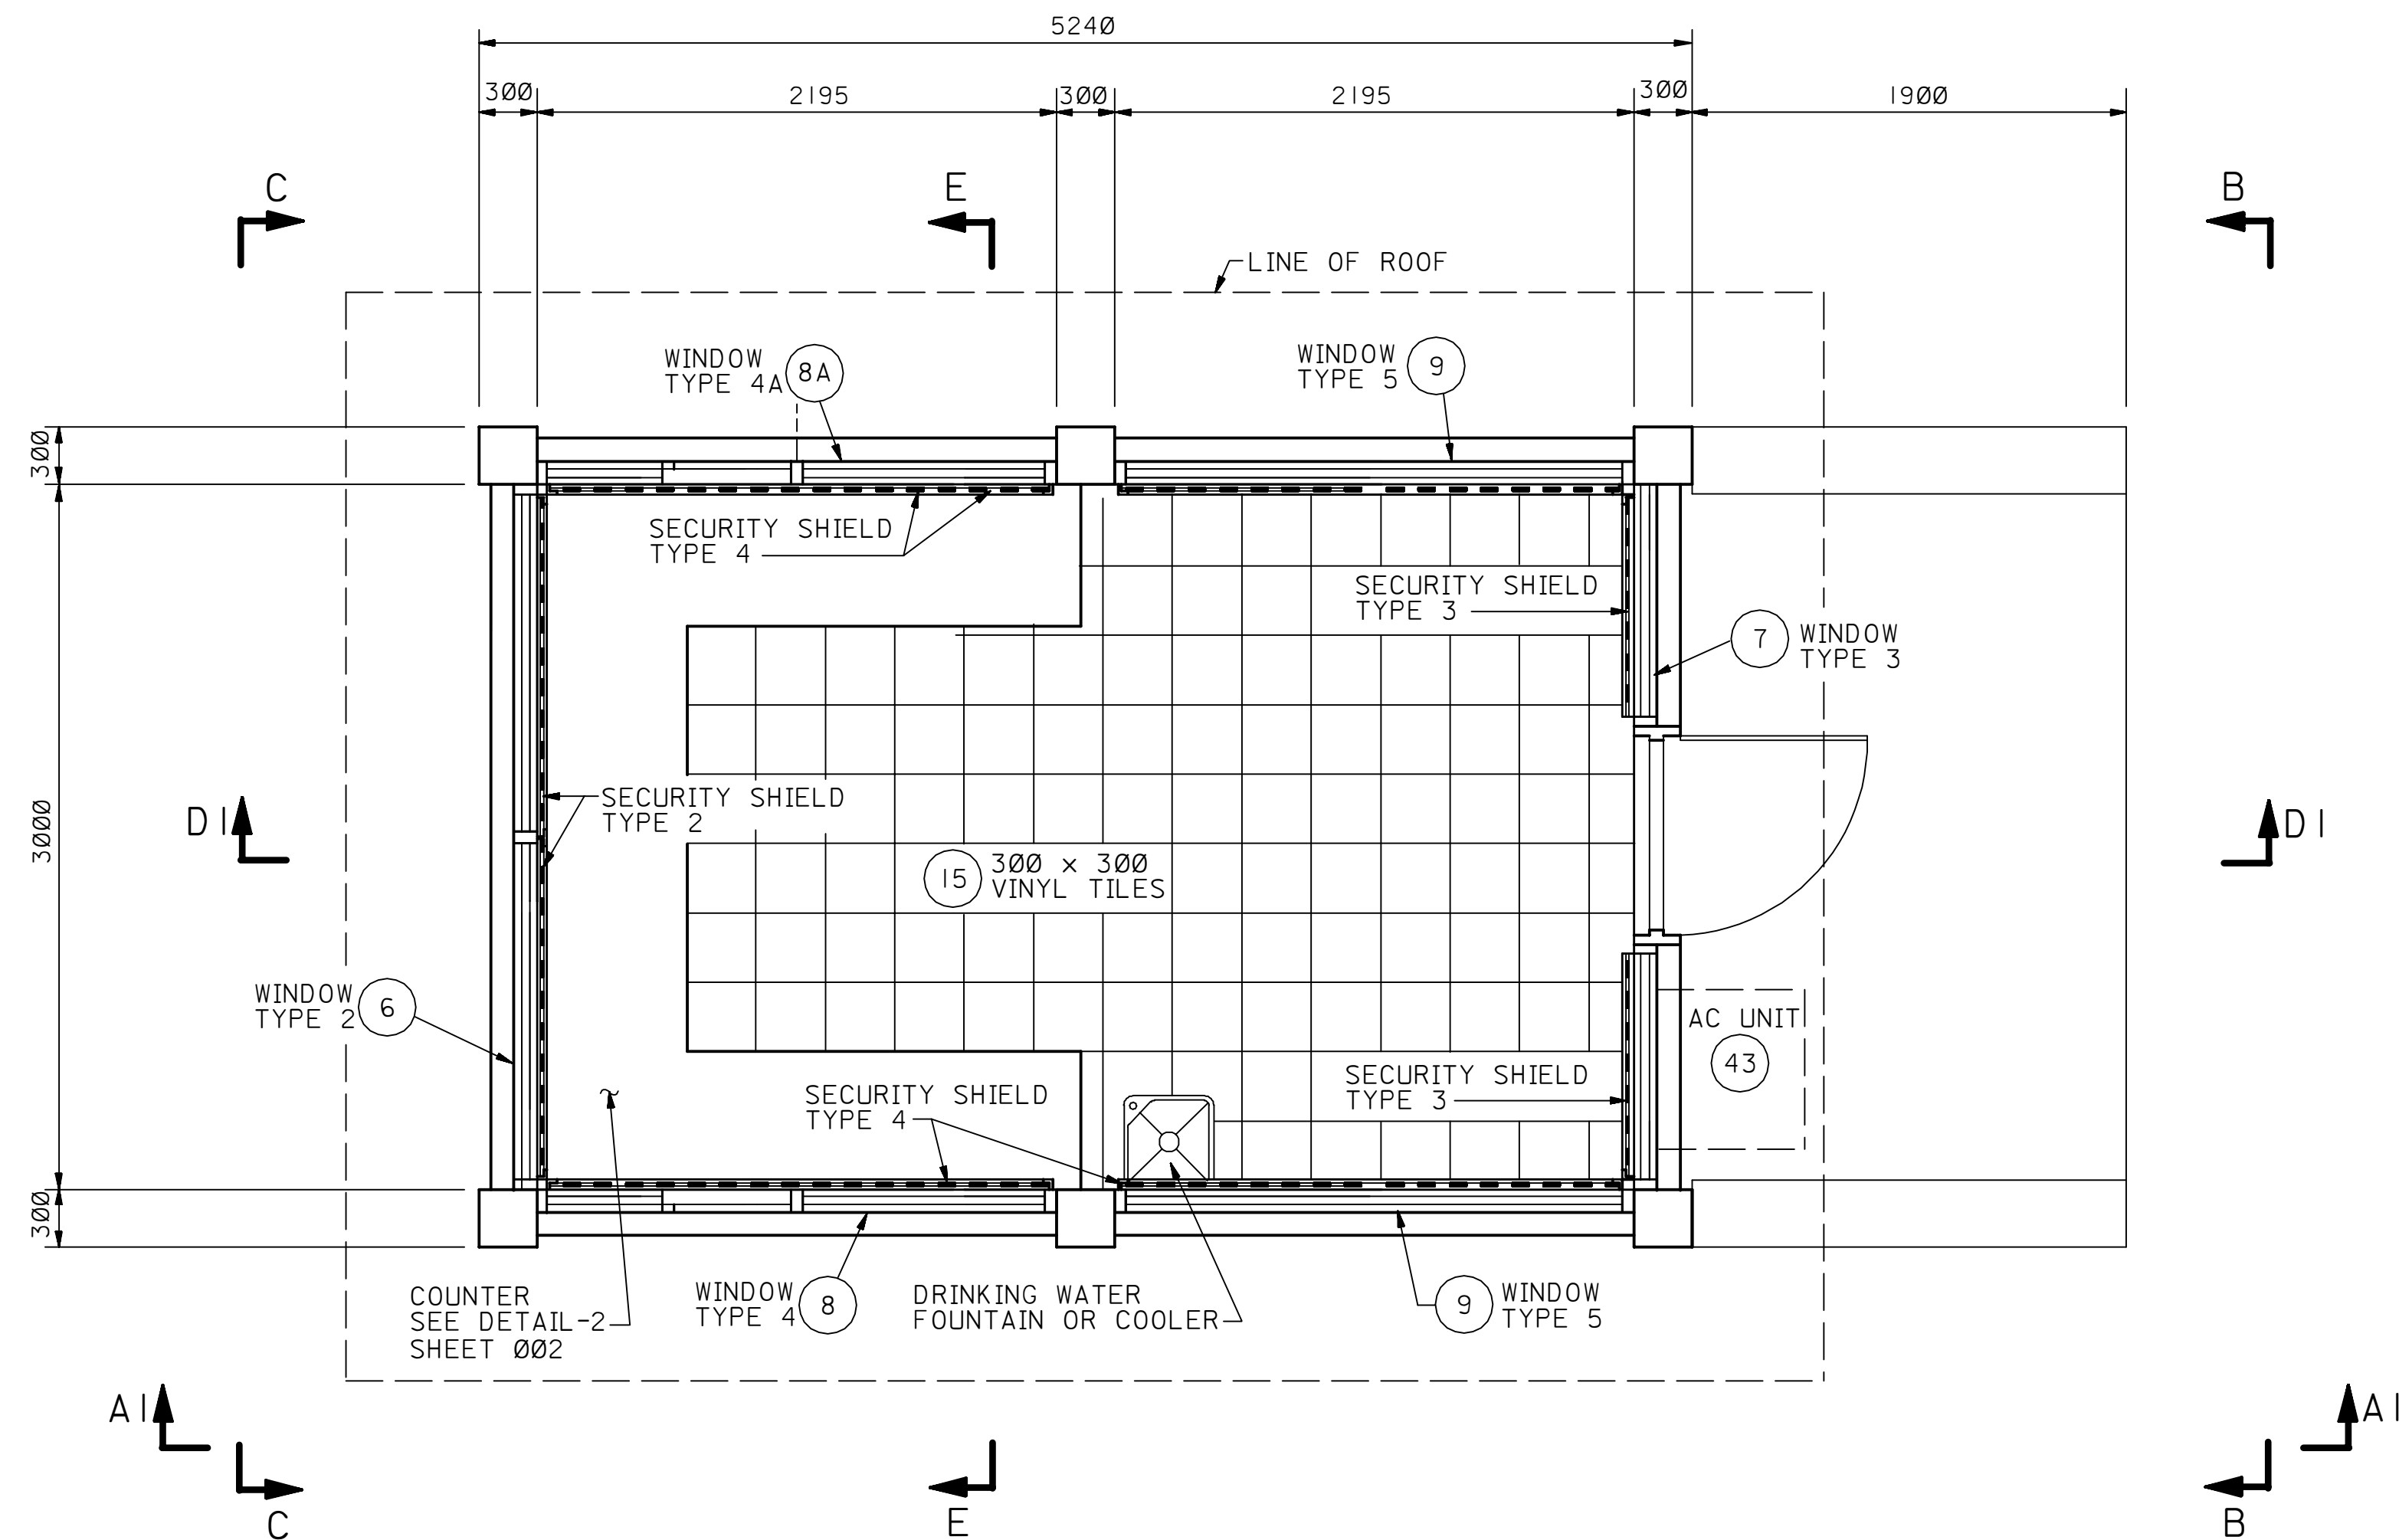

FLOOR PLAN

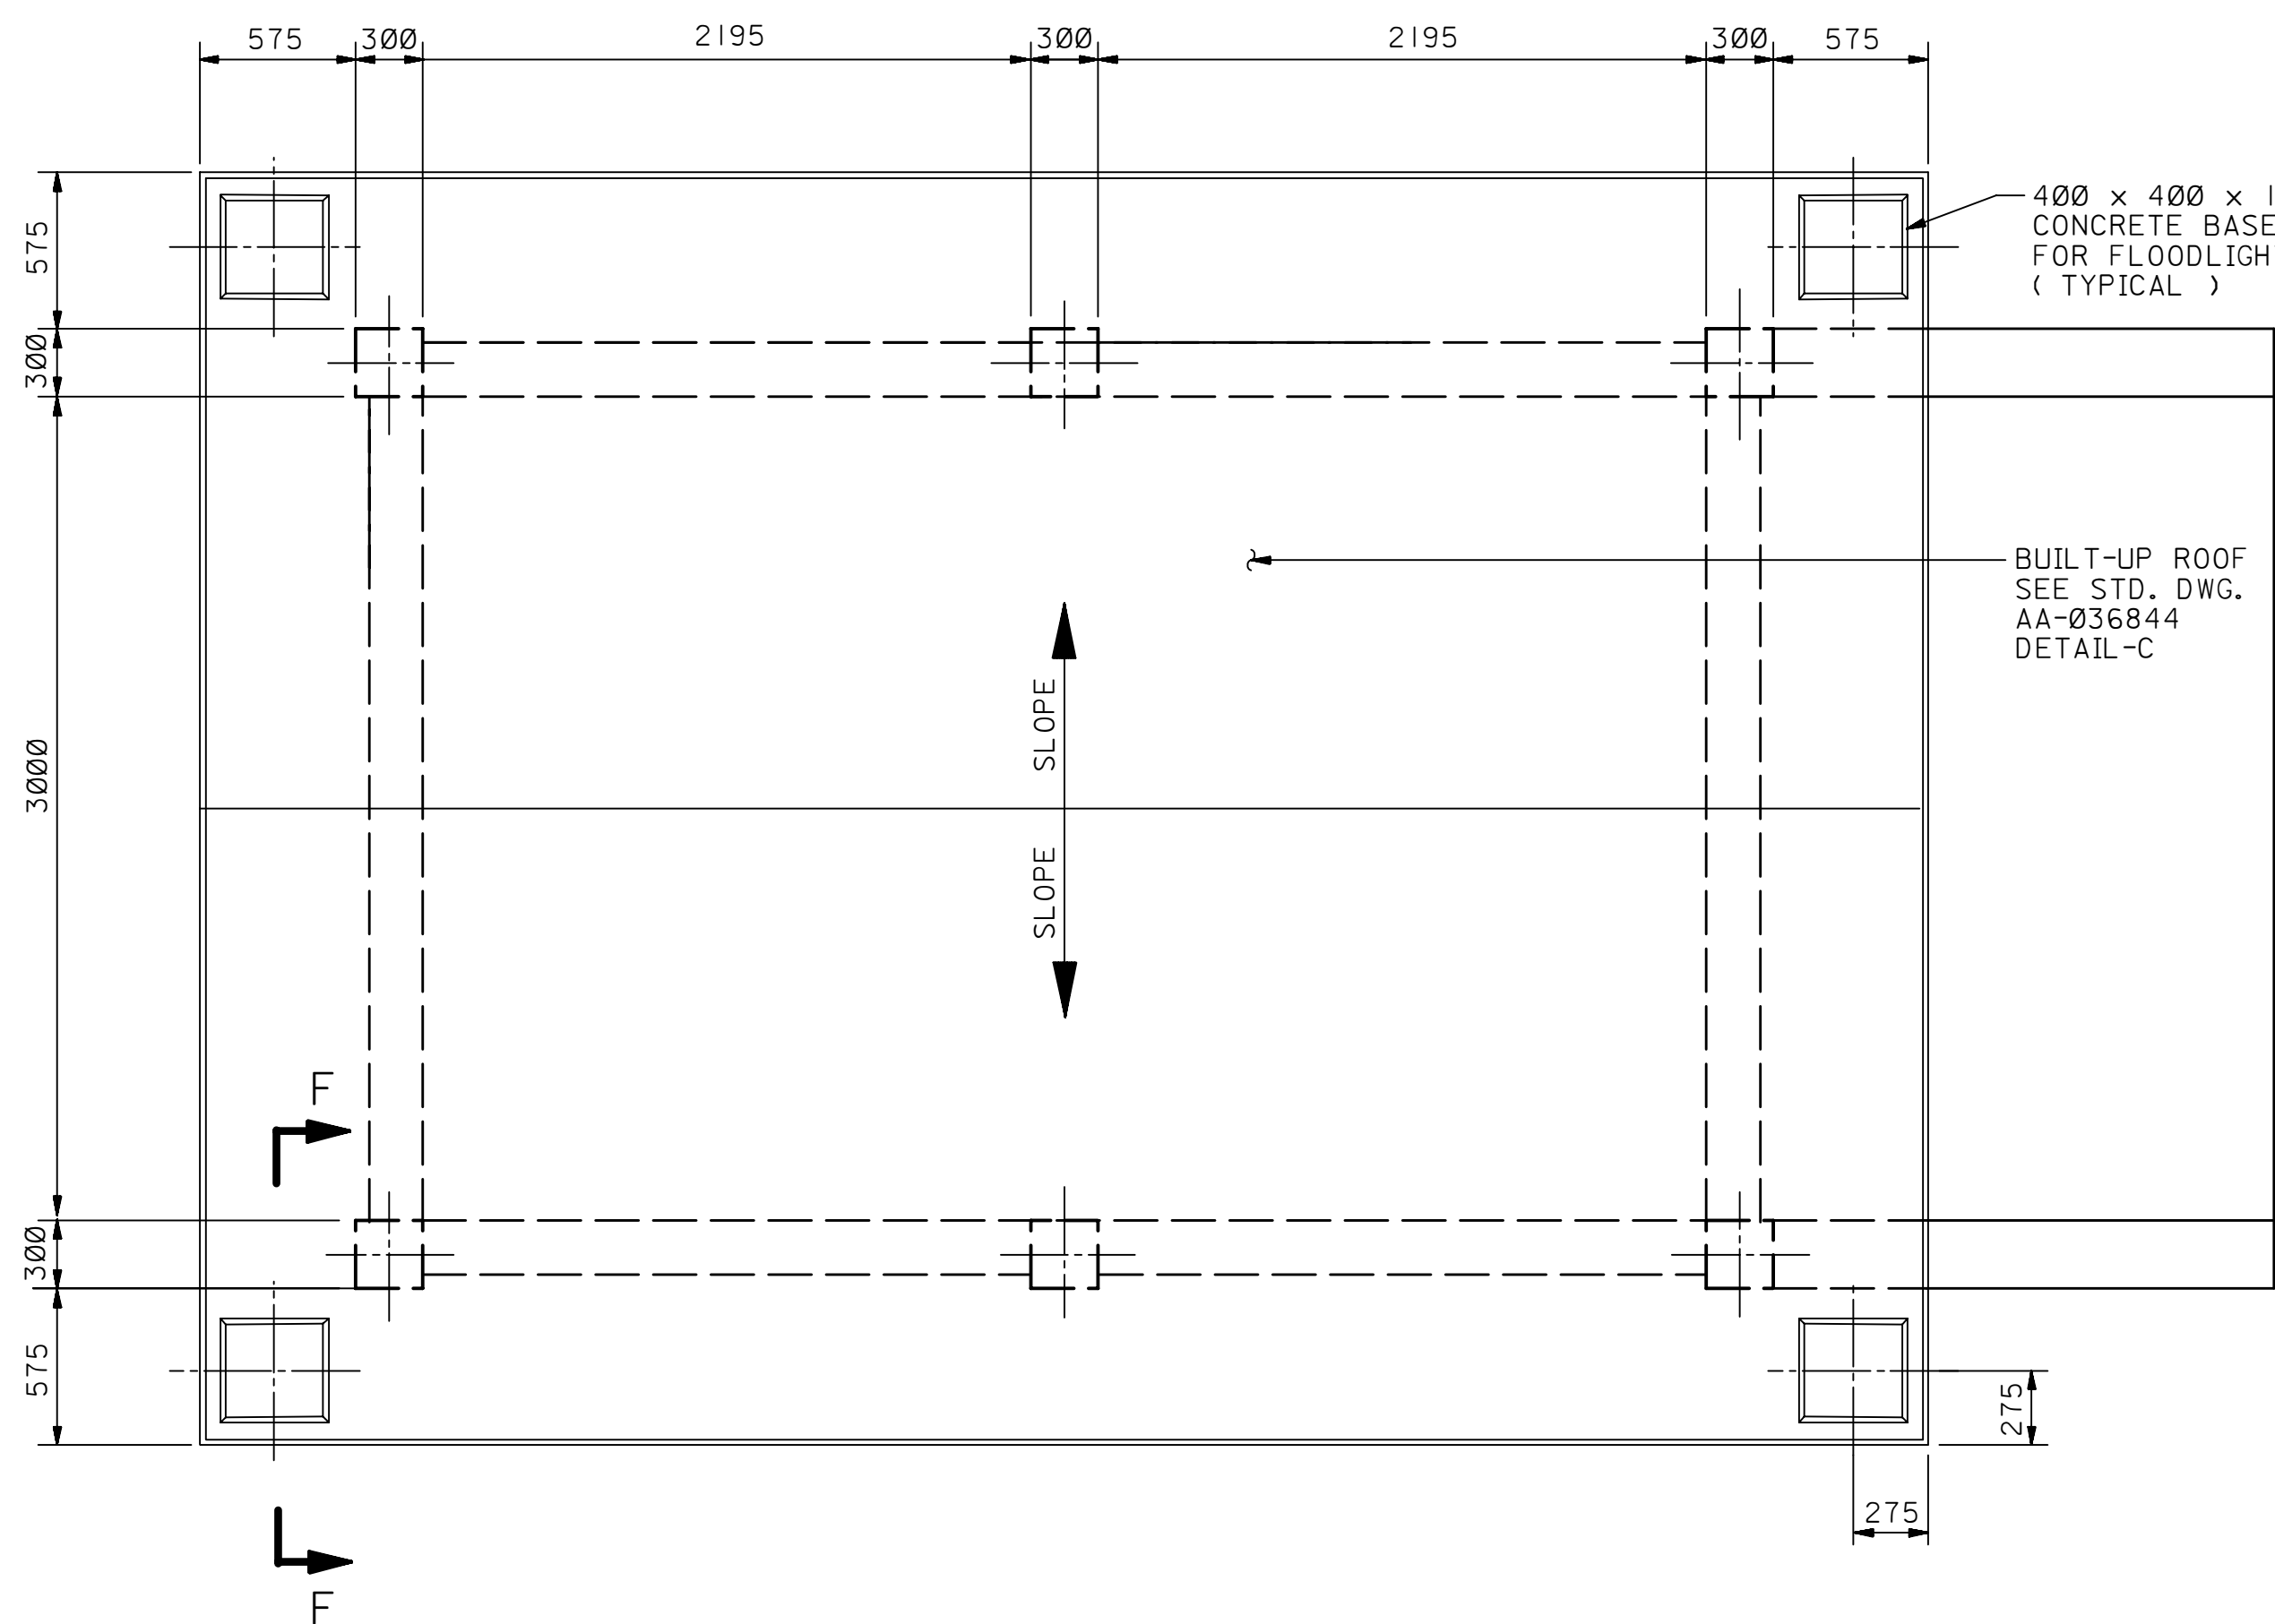


ROOF PLAN

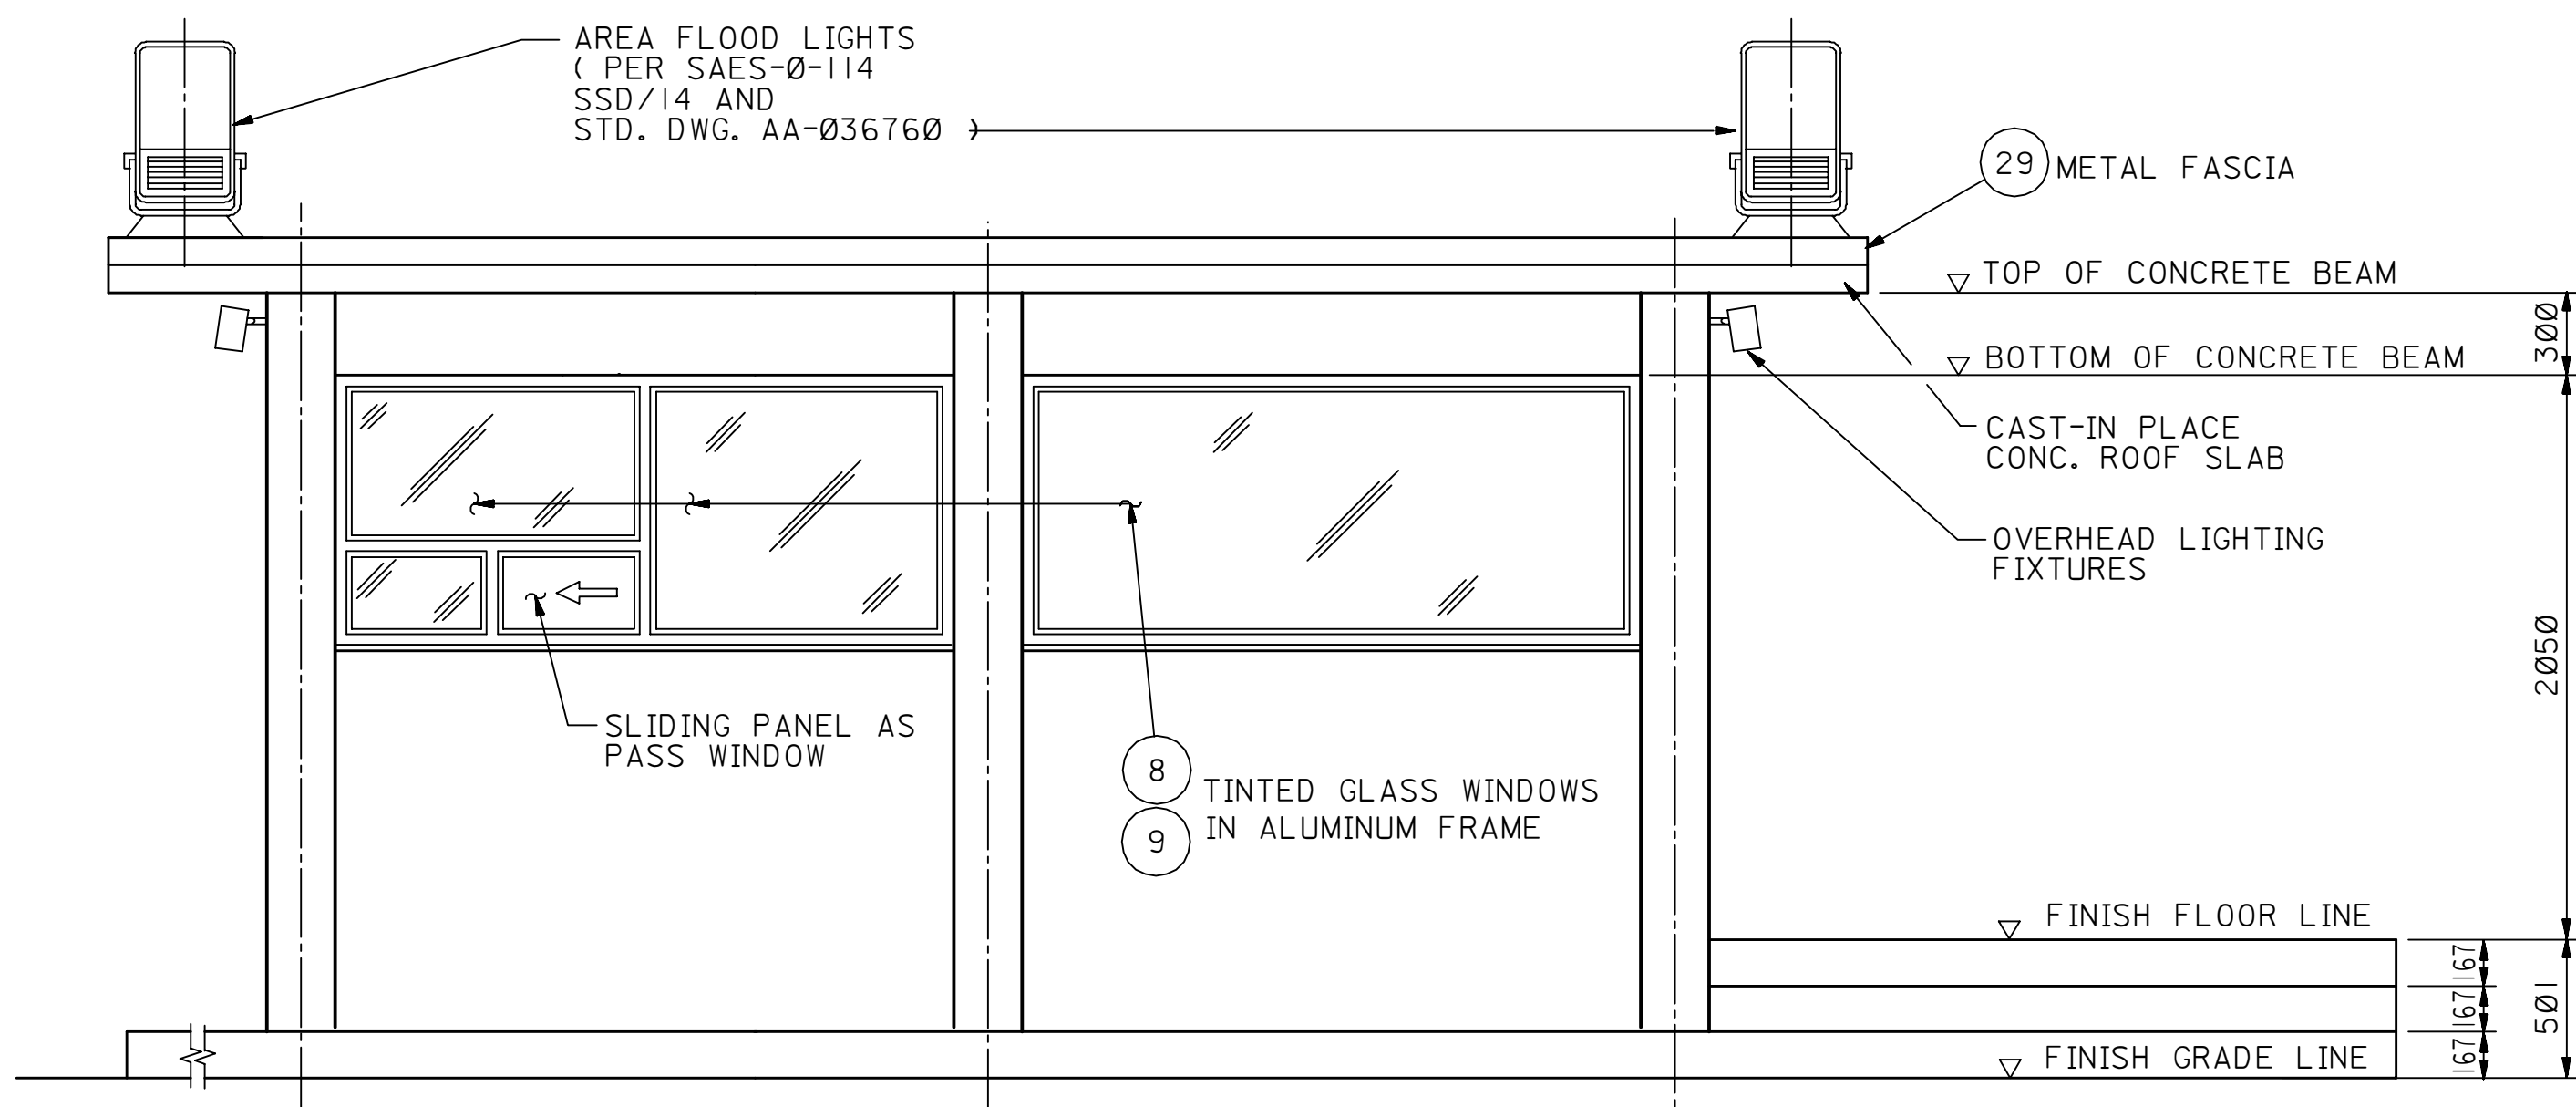

ELEVATION A-I

(TYPICAL TO OPPOSITE HAND)

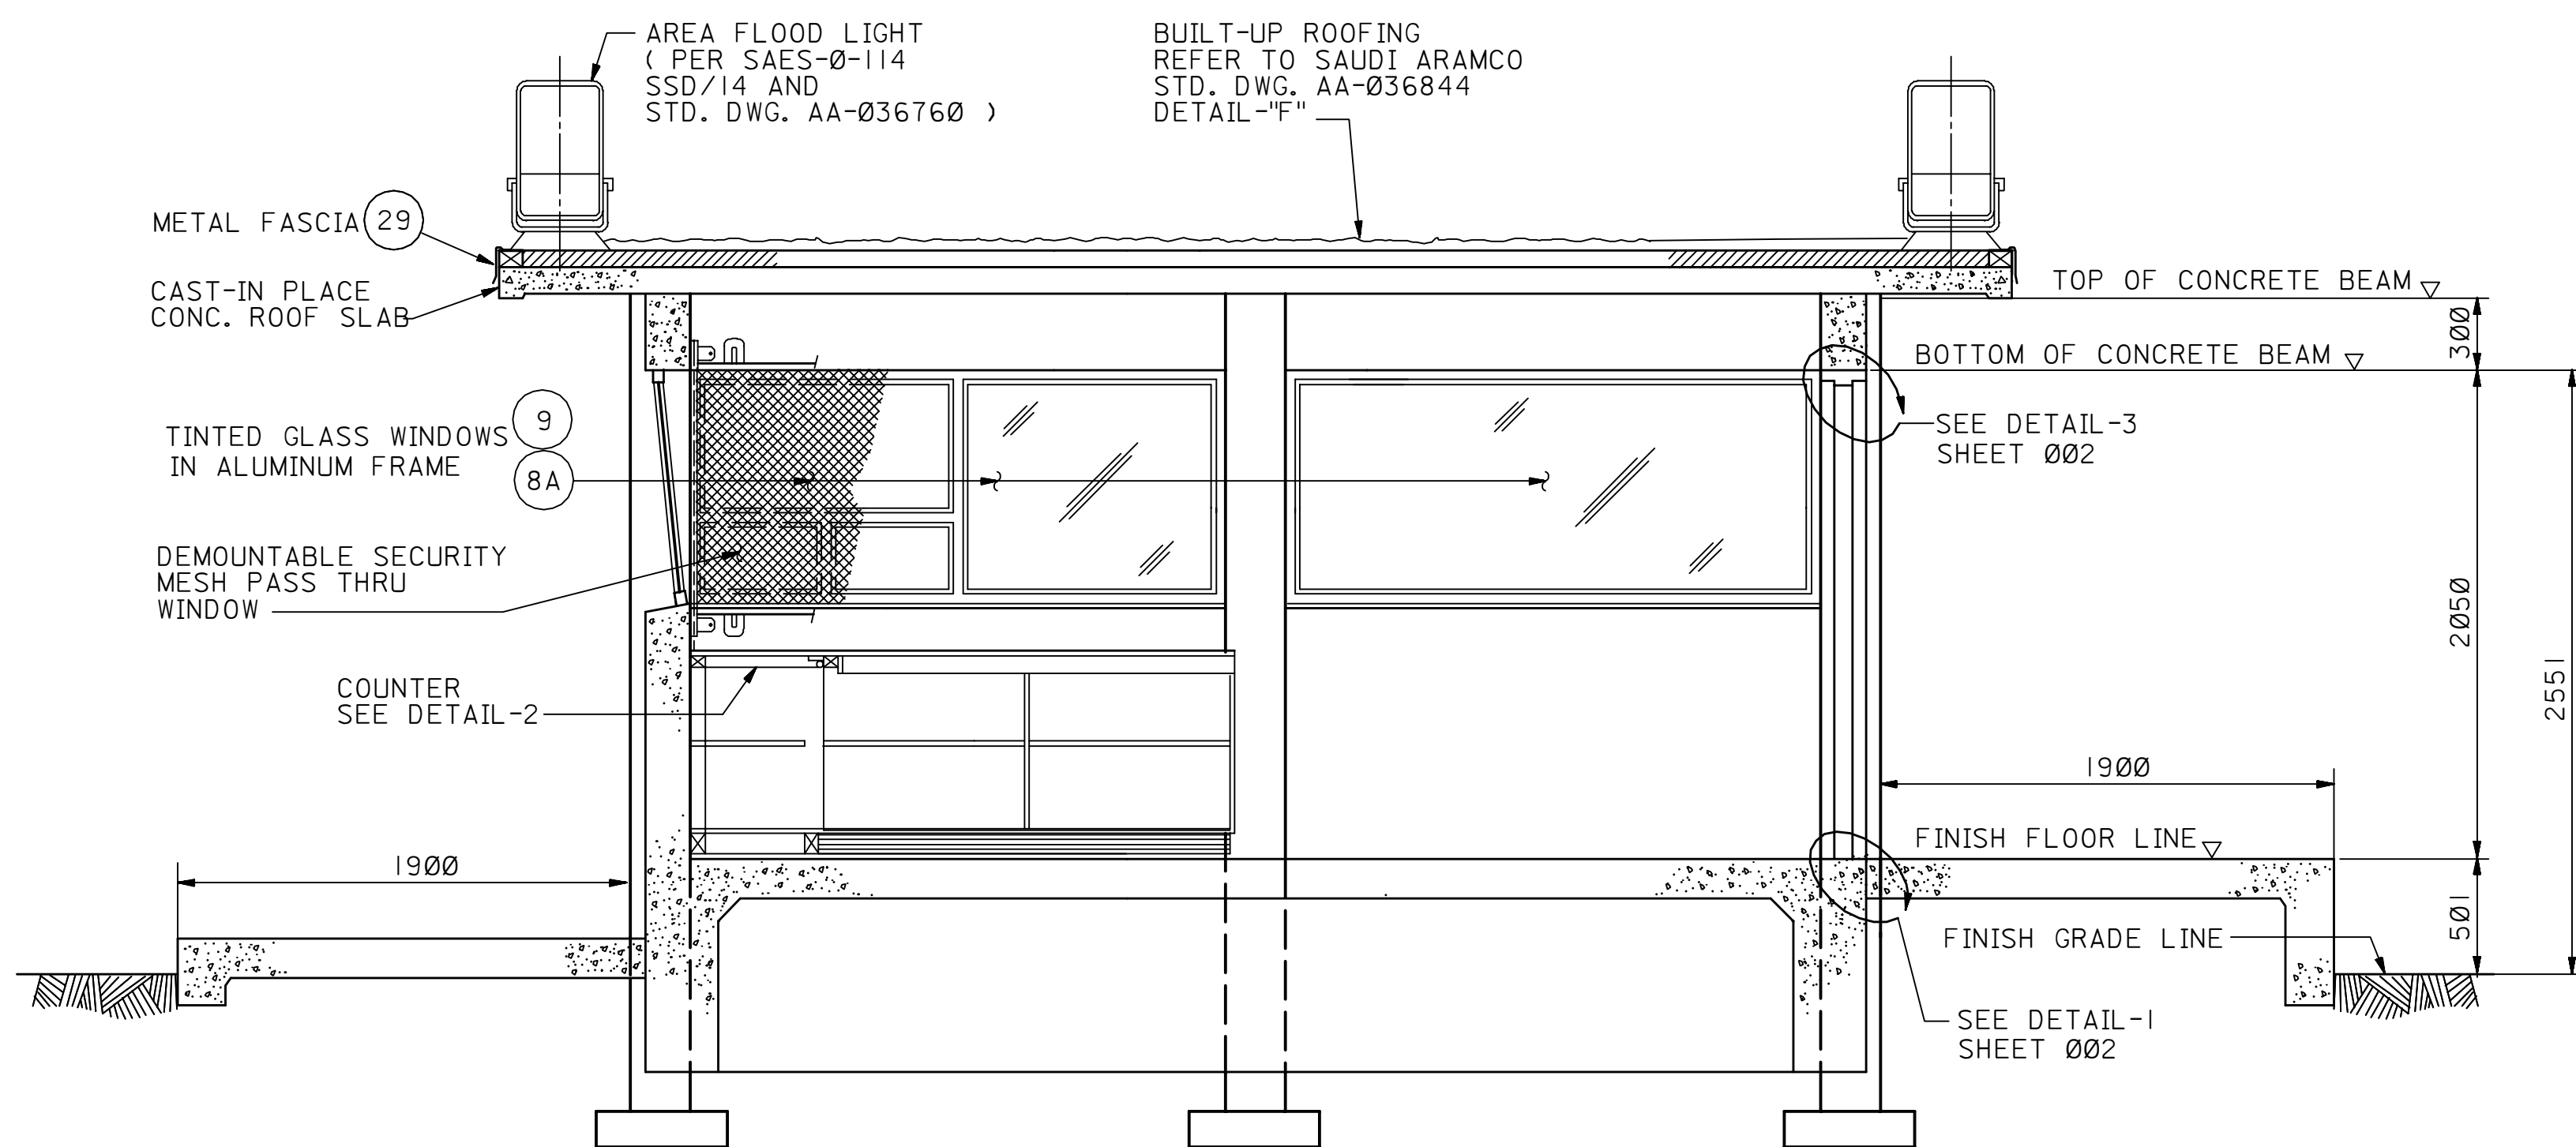

ELEVATION D-I

NOTES:

- GATE HOUSE DESIGNED IN ACCORDANCE WITH SSD/17 AND SAES-0-117 (GUARD HOUSE AND VEHICLE LOCK AND SSD/14 AND SAES-0-114 (CHECK POINT AND LIGHTING)
- ALL WINDOW GLASS SHALL BE TINTED AND TEMPERED.
- FINISHES AND COLOR SCHEME
FLOORING: 300 x 300 x 2mm GRAY FROST WHITE MARBLEIZED PATTERN VINYL ASBESTOS TILE.
WALLS: EXTERIOR WALLS-DRIFTWOOD (BEIGE) COLORED TEXTURED COATING
INTERIOR WALLS-FAIR FACED FORMED EXPOSED CONCRETE PAINTED WITH BRIDAL COLOR LATEX PAINT.
CEILING: EXTERIOR CEILING-FAIR FACED FORMED CONCRETE PAINTED WITH BRIDAL WHITE COLOR LATEX PAINT.
INTERIOR CEILING-FAIR FACED FORMED CONCRETE PAINTED WITH WHITE COLOR LATEX PAINT.
- MESH SHIELDS SHALL BE USED ONLY DURING AN EMERGENCY.
- CONCRETE WORK SHALL BE IN ACCORDANCE WITH SAES-Q-001.
- EXCAVATION GRADING AND BACKFILLING SHALL BE PER SAES-M-100.
- GATE HOUSE SHALL BE PROVIDED WITH A TELEPHONE.
- ALL DIMENSIONS ARE IN MILLIMETERS.

REFERENCE DRAWINGS

GATE HOUSE, ELEVATION, SECTIONS AND DETAILS 1 AND 2 MAN	AA-036759 SH. 002
GATE HOUSE, FLOOR PLAN, ROOF PLAN, ELEVATION 3 AND 4 MAN	AA-036759 SH. 003
GATE HOUSE, WINDOWS, DOORS, SECURITY MESH SCHEDULE AND DETAILS	AA-036759 SH. 004
GATE HOUSE, FOUNDATION AND REINFORCING DETAILS	AA-036759 SH. 005
GATE HOUSE AND VEHICLE LOCK LAYOUT AND SECTIONS	AA-036759 SH. 006
GATE HOUSE, POWER, GROUNDING AND LIGHTING LAYOUT	AA-036759 SH. 007
PERIMETER AND AREA LIGHTING, ELEMENTARY DIAGRAM	AA-036760 SH. 001 & 002
HAMMAM NEAR GATE HOUSE	AA-036759 SH. 008
BUILT-UP ROOFING ON CONCRETE BLOCK	AA-036844
STEEL BENDING DETAILS	AB-036750
LIST OF MATERIALS FOR GATE HOUSES	AE-036818

TYPICAL INSTALLATION DRAWING

REV. NO.	DATE	BY	JO/ENO	DESCRIPTION	CHKD.	CERT.	APPD.
02	NOV93	ESSD	RCR	REVISED DIMENSIONS ON FLOOR PLAN AND ROOF PLAN.			
01	04-05-88	RLD		REDRAWN AND ADDED TYPICAL INSTALLATION NOTE.	ORIG. SIGNED	ORIG. SIGNED	ORIG. SIGNED

SAUDI ARABIAN OIL COMPANY

DRAWN BY PETR/E.M. CHECKED BY P.T. (4/83) SCALE: 1:25
DATE STARTED - - DATE COMPLETED SEPT. '83
OPR'G. DEPT. - ENG. DEPT. ORIGINAL SIGNED
APPD. FOR CONST. -

THIS DRAWING IS NOT TO BE USED FOR CONSTRUCTION OR FOR ORDERING MATERIAL UNTIL CERTIFIED AND DATED
CERTIFIED JAB BY - DATE 12-21-83

FLOOR PLAN, ROOF PLAN & ELEV.
GATE HOUSE (3 & 4 MAN)
(SSD/17; SAES-0-117)

PLANT NO.	INDEX	DRAWING NUMBER	SHT. NO.	REV. NO.
990	R	AA-036759	003	02