


990	R	AA-036011	001	01
PLANT NO.	INDEX	DRAWING NUMBER	SHT. NO.	REV. NO.

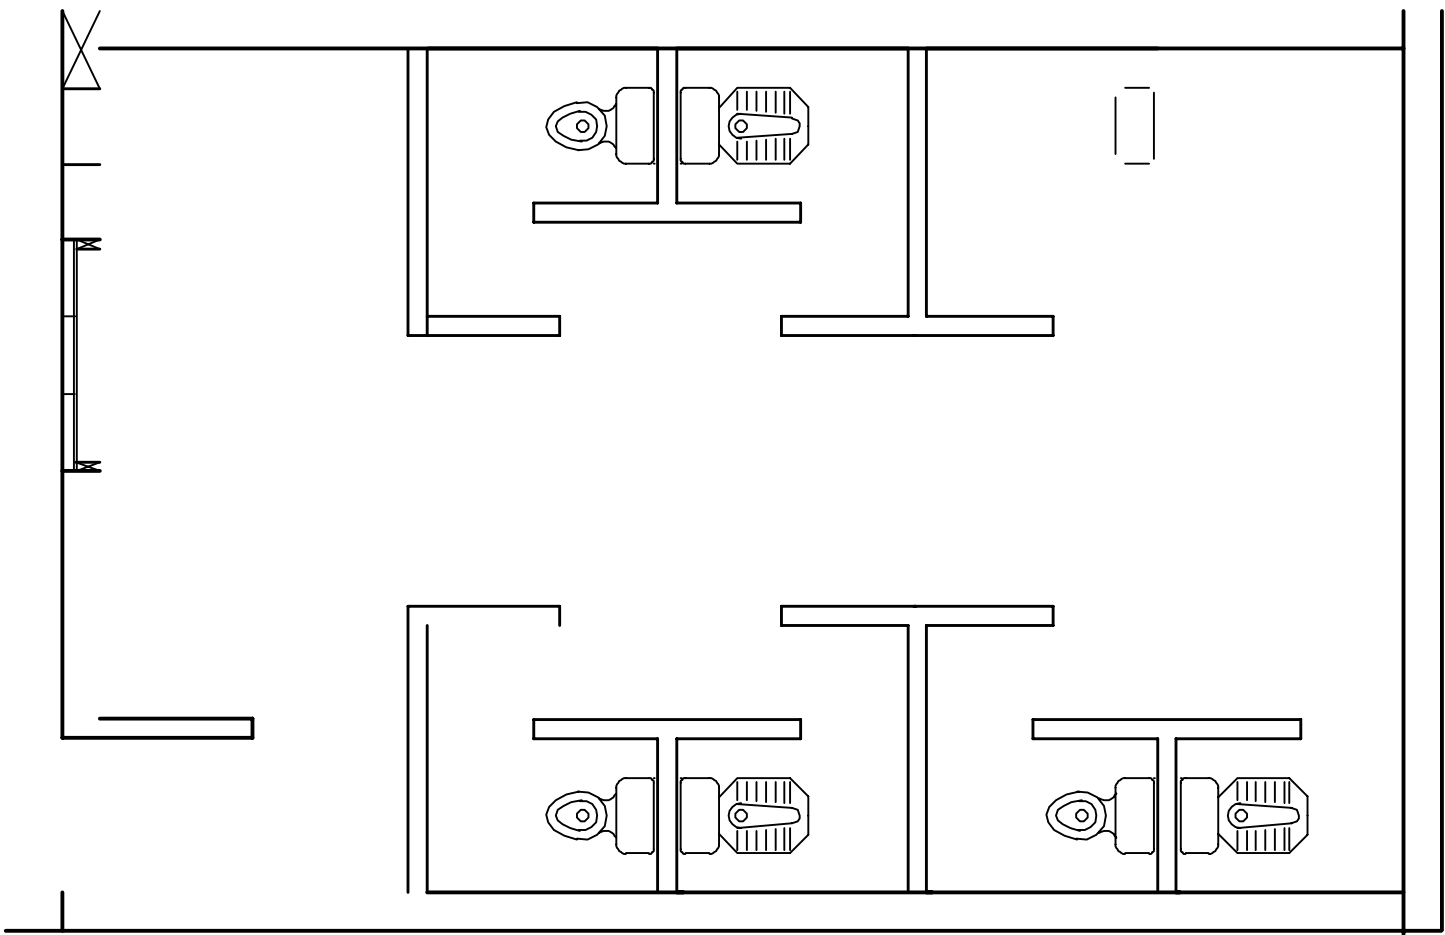

TYPICAL INSTALLATION DRAWING

Ø1	11-01-88	RLO	NEW DRAWING DIGITIZED IN CADD.			
REV. NO.	DATE	BY	DESCRIPTION	CHKD	CERT.	APPD.
FOR ARABIAN AMERICAN OIL COMPANY						
DRAWN BY _____ RLO _____ CHECKED BY _____ SCALE: _____ AS NOTED _____						
DATE STARTED _____ DATE COMPLETED _____ 08-26-87 _____						
OPR'G. DEPT. _____ ENG. DEPT. _____						
APP'D. FOR CONST. _____						
THIS DRAWING IS NOT TO BE USED FOR CONSTRUCTION OR FOR ORDERING MATERIAL UNLESS CERTIFIED AND DATED				CERTIFIED DATE		
PLAN, SECTIONS AND DETAILS						
HAMMAM 4, 8, 12 AND 16 STALL						
STD. DWG. METRIC						
PLANT NO.	INDEX	DRAWING NUMBER			SHT. NO.	REV. NO.
990	R	AA-036011			001	Ø1