



PLAN

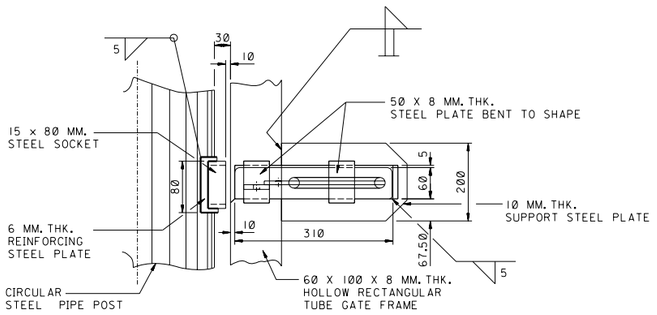


ELEVATION

SINGLE LEAF GATE LATCH DETAIL


SCALE N.T.S.

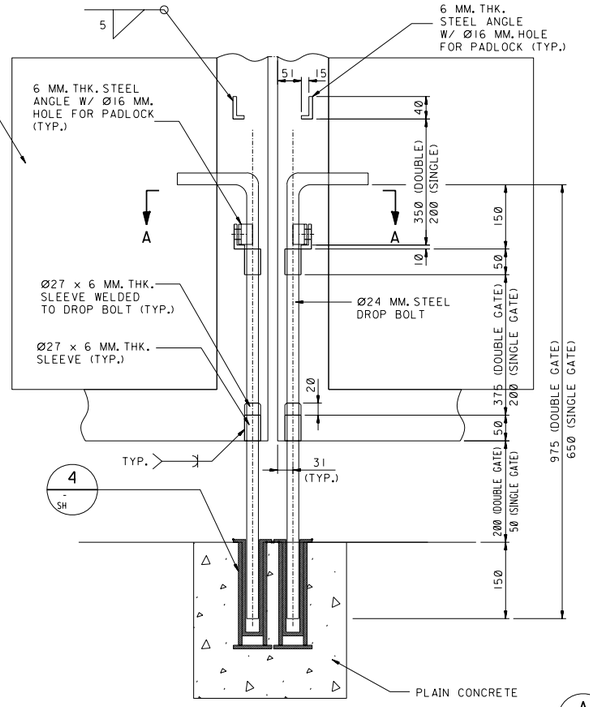

ELEVATION

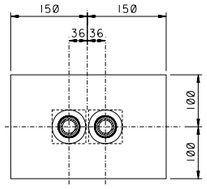


PLAN-DOUBLE DROP BOLT

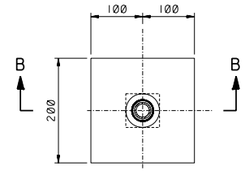

PLAN-SINGLE DROP BOLT AT OPEN POSITION


4 SH — DROP BOLTS SOCKET DETAIL

SCALE N.T.S.

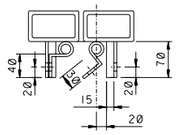

A SH — S E C T I O N

SCALE N.T.S.

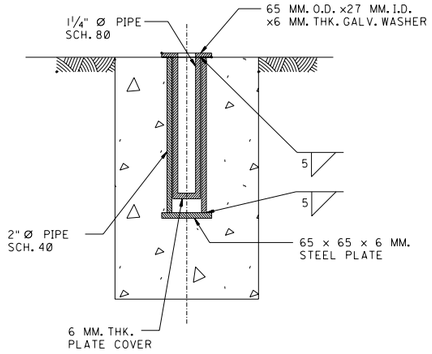

B SH — S E C T I O N

SCALE N.T.S.

1 HA-200525 SH 001 — DROP BOLTS DETAIL

SCALE N.T.S.

NOTES:


1. ALL DIMENSIONS ARE IN MILLIMETERS UNLESS OTHERWISE NOTED.
2. THE CONTRACTOR SHALL PROVIDE SWING GATES SHOP DRAWING FOR SAUDI ARAMCO REPRESENTATIVE'S APPROVAL PRIOR TO FABRICATION.
3. CONTRACTOR TO VERIFY ACTUAL SITE CONDITION AND DIMENSION PRIOR TO FABRICATION.

LEGEND


GP - GATE POST
TYP. - TYPICAL

REFERENCE DRAWINGS

DWG. CONTROL FOR EWO NO. 09C156	HD-9C156A

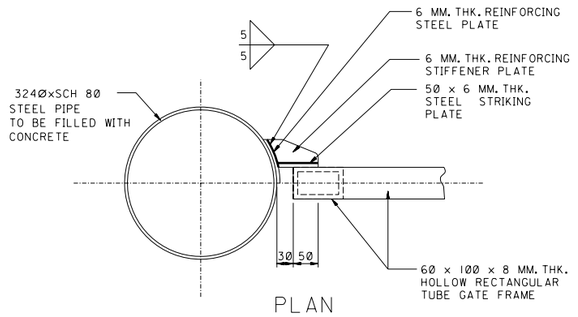


PLAN

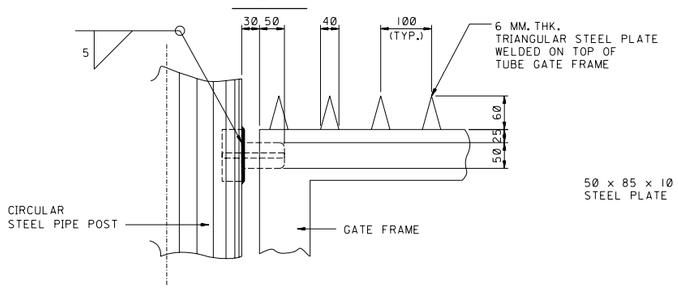

ELEVATION


SINGLE LEAF GATE STRIKING PLATE DETAIL

SCALE N.T.S.

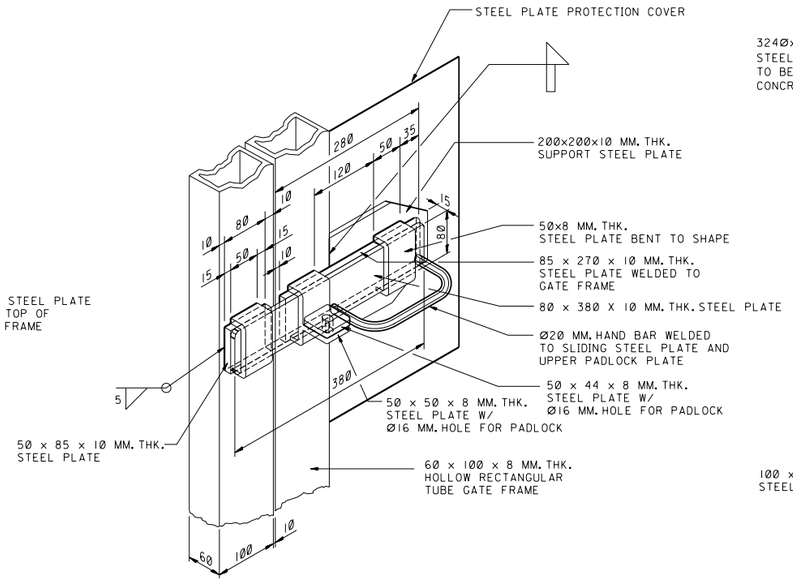

2 HA-200525 SH 001 — DOUBLE LEAF GATE LATCH DETAIL

SCALE N.T.S.

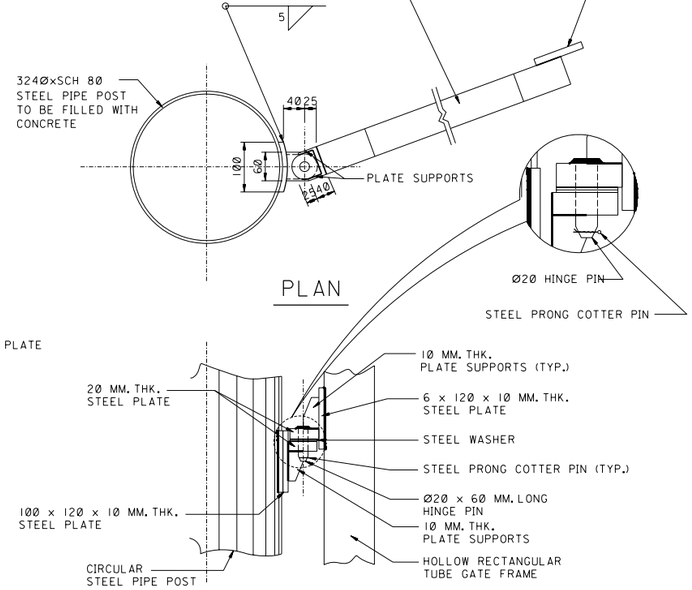

PLAN

ELEVATION

3 HA-200525 SH 001 — TYP. REMOVABLE GATE HINGE DETAIL

SCALE N.T.S.

SCALE: NTS

REVISION VALIDATION

THIS REVISION NO. 00 IS COVERED, FOR ALL APPROVAL AND CERTIFICATION REQUIREMENTS, PER SAEP-334, UNDER DRAWING COMPLETION CERTIFICATE NO: 09C156-001

DESIGN CERTIFICATION (DESIGN AGENCY)		REVIEW FOR KEY DRAWINGS ☐ REQUIRED (SAUDI ARAMCO)		OTHER
ENGG./DATE	CERTIFIED BY/DATE	CONST. AGENCY/DATE	OPERATIONS/DATE	BY/DATE
RGC 05/30/10	EGG 05/30/10			

REV. NO.	DATE	REVISION DESCRIPTION
00		

JOB ORDER/EWO NO. 09C156

THIS REVISION IS NOT TO BE USED FOR CONSTRUCTION UNTIL CERTIFIED AND DATED

SAUDI ARABIAN OIL COMPANY

DETAILS, DECORATIVE METAL GATE — DRAWING TYPE: GAT

GENERAL

STANDARD DRAWING

ALL AREAS — SAUDI ARABIA

PLANT NO.	INDEX	DRAWING NUMBER	SHT. NO.	REV. NO.
990	0	AA-036026	003	00

Saudi Aramco 2615 ENG. (05/05)

RESTRICTED

VECTOR CADD-01

THIS DRAWING AND THE INFORMATION CONTAINED HEREIN ARE THE SOLE PROPERTY OF SAUDI ARAMCO. NO REPRODUCTION IN FULL, OR IN PART, SHALL BE OBTAINED FROM THIS DRAWING WITHOUT THE WRITTEN CONSENT OF SAUDI ARAMCO.