




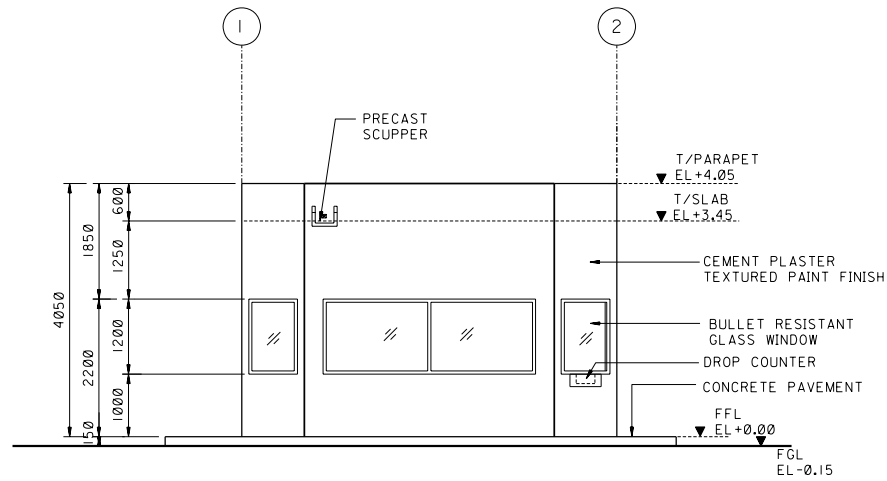


A ELEVATION
HA-000026 SH 001 SCALE 1:50

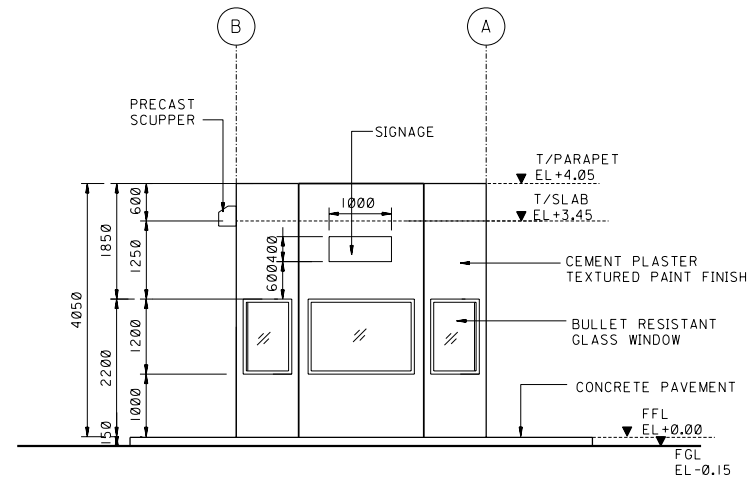


B ELEVATION
HA-000026 SH 001 SCALE 1:50

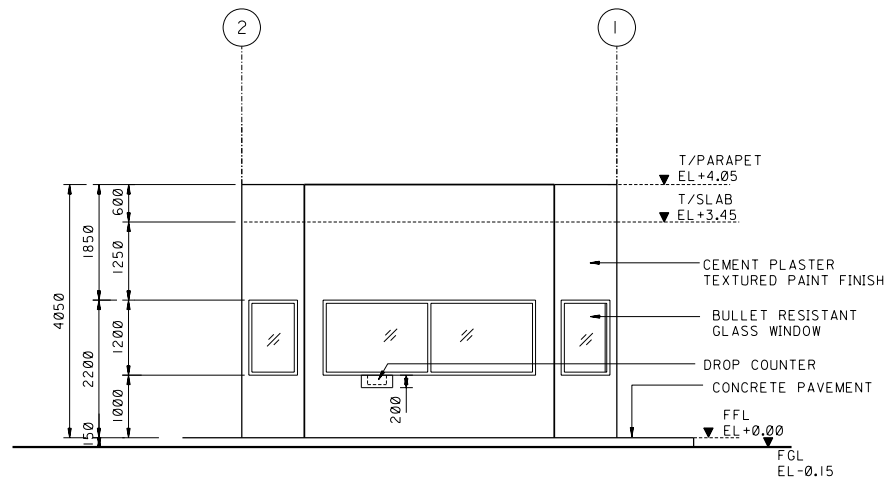


C ELEVATION
HA-000026 SH 001 SCALE 1:50

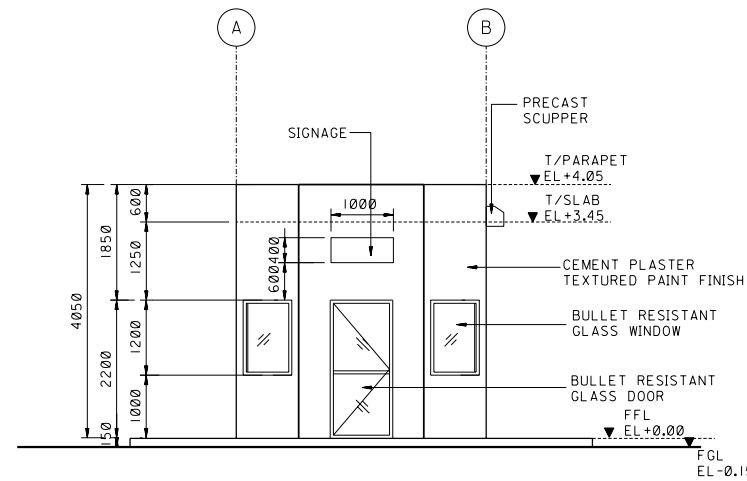

D ELEVATION
HA-000026 SH 001 SCALE 1:50

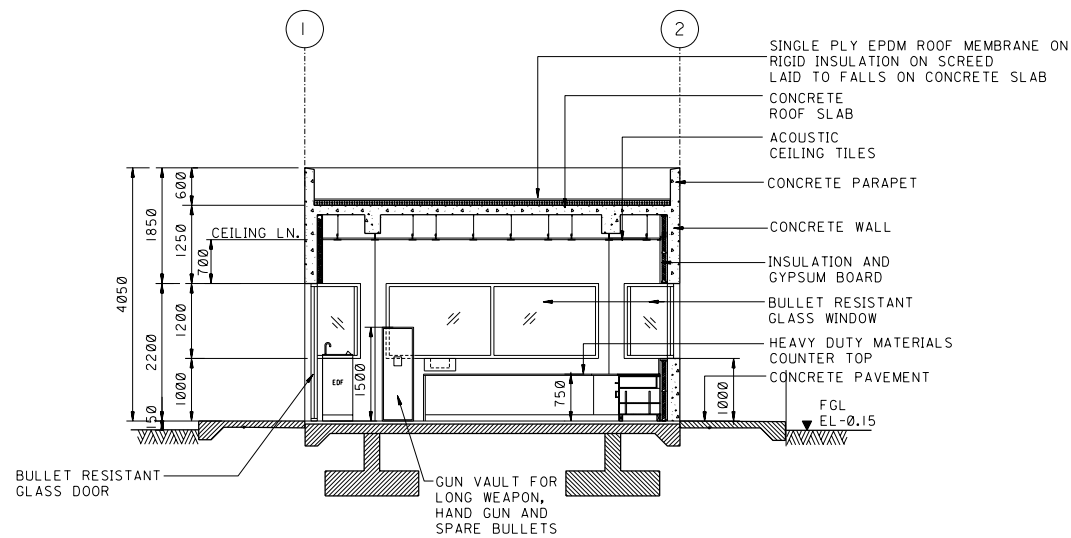

E SECTION
HA-000026 SH 001 SCALE 1:50

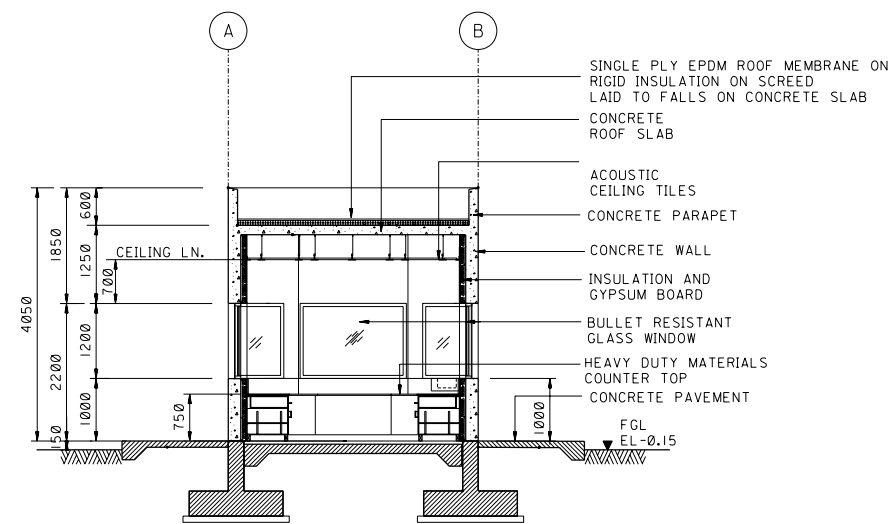

F SECTION
HA-000026 SH 001 SCALE 1:50

NOTES:


1. ALL DIMENSIONS ARE IN MILLIMETERS, ALL LEVELS ARE IN METERS UNLESS OTHERWISE NOTED.
2. CONTRACTOR SHALL FIELD VERIFY ALL THE DIMENSIONS PRIOR TO CONSTRUCTION.

LEGEND

EDF	ELECTRIC DRINKING FOUNTAIN
EL	ELEVATION
FD	FLOOR DRAIN
FE	FIRE EXTINGUISHER
FFL	FINISHED FLOOR LEVEL
FGL	FINISHED GRADE LEVEL
RD	ROOF DRAIN
RC	REINFORCED CONCRETE
T/	TOP OF
TYP	TYPICAL
THK	THICK / THICKNESS

REFERENCE DRAWINGS

DWG. CONTROL FOR	EW0 NO 09C156	HD-9C156A

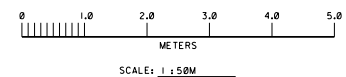

REVISION VALIDATION

THIS REVISION NO. 00 IS COVERED, FOR ALL APPROVAL AND CERTIFICATION REQUIREMENTS, PER SAEP-334, UNDER DRAWING COMPLETION CERTIFICATE NO:

09C156-001

DESIGN CERTIFICATION (DESIGN AGENCY)	REVIEW FOR KEY DRAWINGS (AS REQUIRED)	OTHER (AS REQUIRED)
ENGG./DATE RGC 10/31/09	CERTIFIED BY/DATE EGG 10/31/09	CONST. AGENCY/DATE OPERATIONS/DATE BY/DATE
REV. NO./DATE 00	REVISION DESCRIPTION	

JOB ORDER/EWO NO. 09C156 THIS REVISION IS NOT TO BE USED FOR CONSTRUCTION UNTIL CERTIFIED AND DATED

SAUDI ARABIAN OIL COMPANY

ELEVATIONS AND SECTIONS DRAWING TYPE CAT

GATEHOUSE BLDG. 4X6 METERS

STANDARD DRAWING

ALL AREAS SAUDI ARABIA

PLANT NO.	INDEX	DRAWING NUMBER	SHT. NO.	REV. NO.
990	0	AA-036052	002	00

RESTRICTED

VECTOR CADD-01

THIS DRAWING AND THE INFORMATION CONTAINED HEREIN ARE THE SOLE PROPERTY OF SAUDI ARAMCO. NO REPRODUCTION IN FULL, OR IN PART, SHALL BE OBTAINED FROM THIS DRAWING WITHOUT THE WRITTEN CONSENT OF SAUDI ARAMCO.