




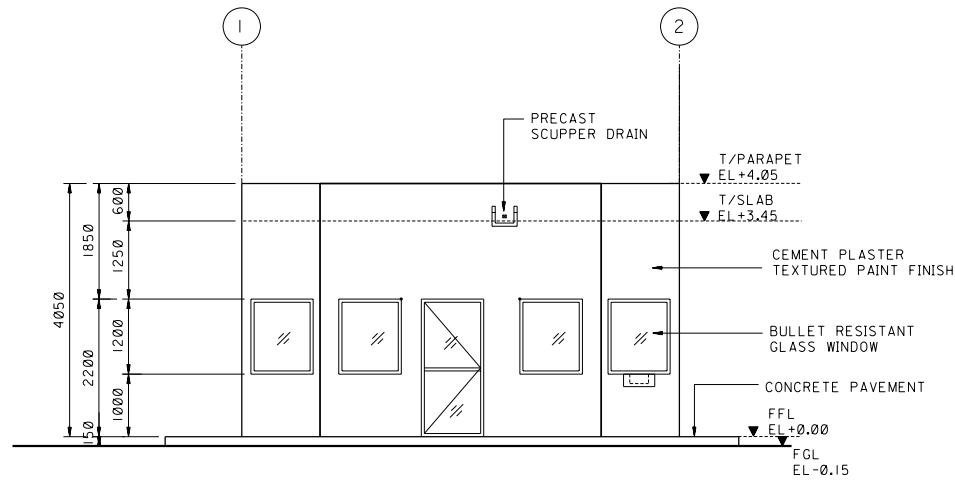


A ELEVATION
HA-001000
SH 001
SCALE 1:50

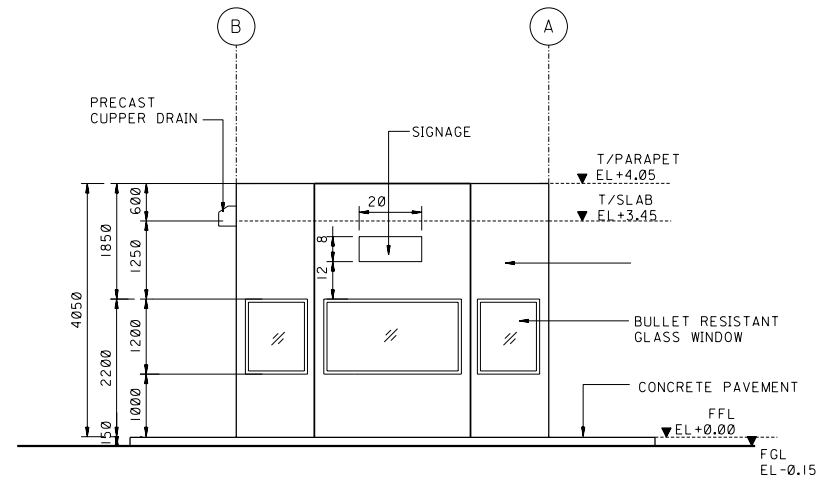


B ELEVATION
HA-001000
SH 001
SCALE 1:50

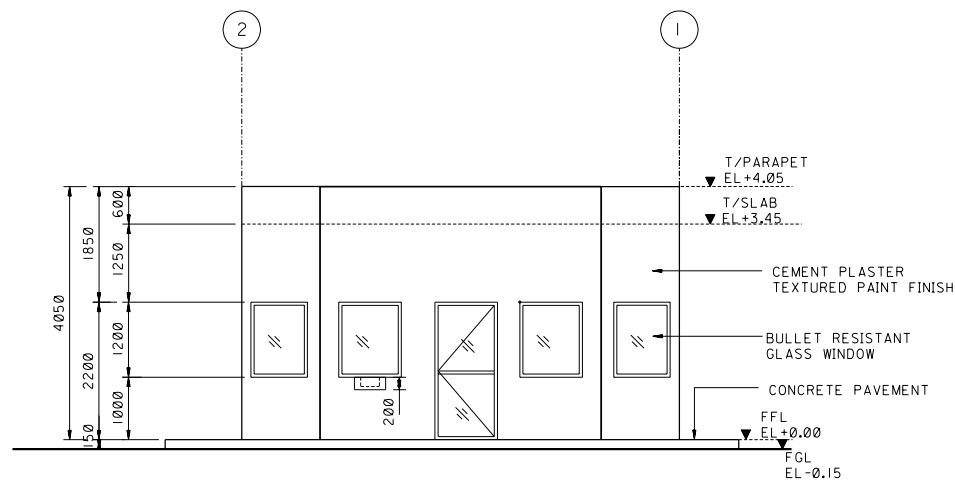


C ELEVATION
HA-001000
SH 001
SCALE 1:50

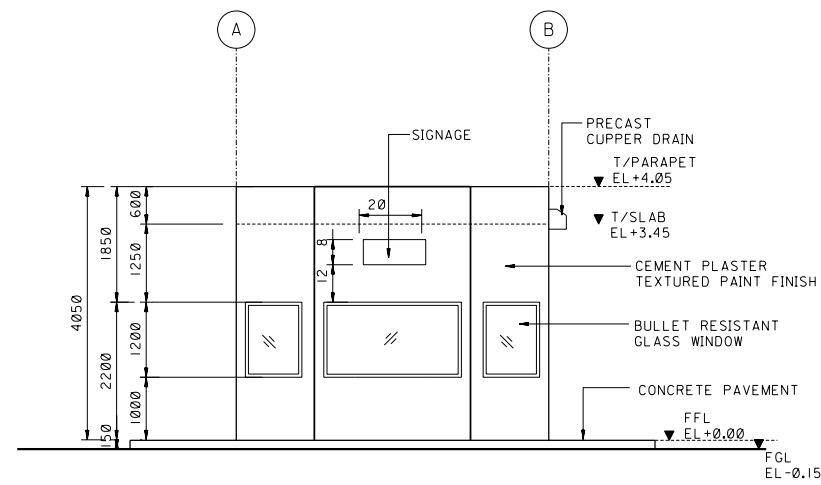

D ELEVATION
HA-001000
SH 001
SCALE 1:50

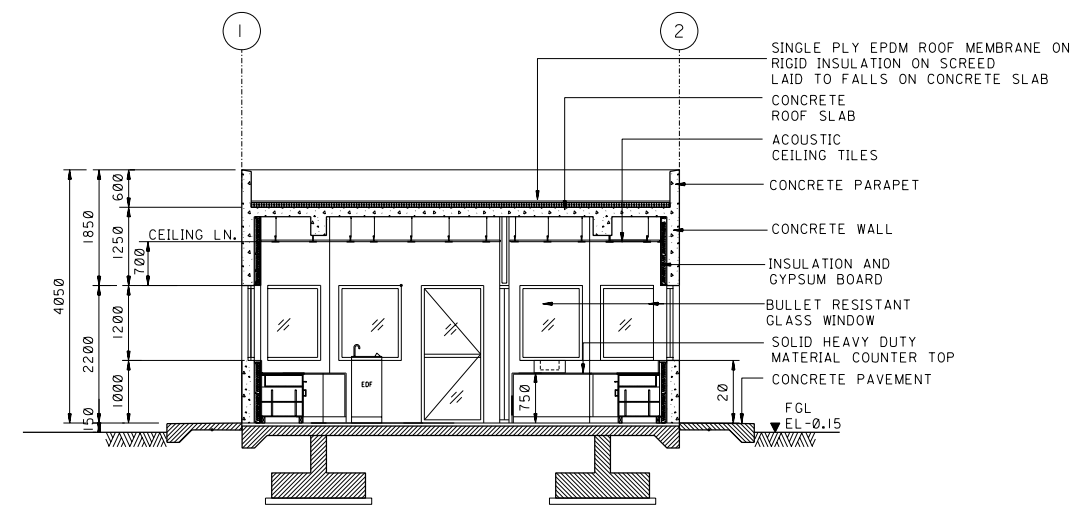

E SECTION
HA-001000
SH 001
SCALE 1:50

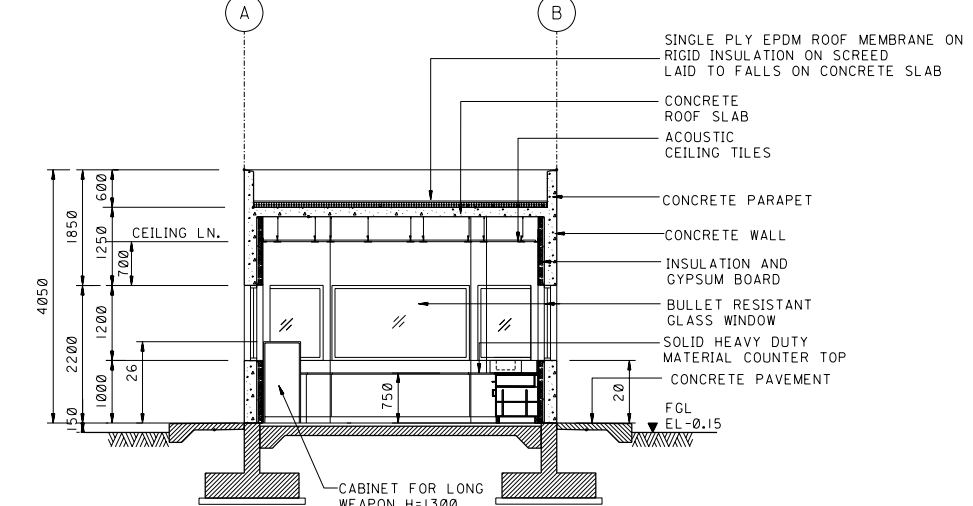

F SECTION
HA-001000
SH 001
SCALE 1:50

NOTES:


1. ALL DIMENSIONS ARE IN MILLIMETERS, ALL LEVELS ARE IN METERS UNLESS OTHERWISE NOTED.
2. CONTRACTOR SHALL FIELD VERIFY ALL THE DIMENSIONS PRIOR TO CONSTRUCTION.

LEGEND

CL	CENTER LINE
EDF	ELECTRIC DRINKING FOUNTAIN
EL	ELEVATION
FD	FLOOR DRAIN
FE	FIRE EXTINGUISHER
FFL	FINISHED FLOOR LEVEL
RD	ROOF DRAIN
T/	TOP OF
TYP	TYPICAL

REFERENCE DRAWINGS

DWG. CONTROL FOR EWO NO. 09C156	HD-9C156A
---------------------------------	-----------

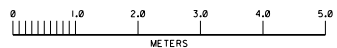

SCALE: 1:50M

REVISION VALIDATION

THIS REVISION NO. 00 IS COVERED, FOR ALL APPROVAL AND CERTIFICATION REQUIREMENTS, PER SAEP-334, UNDER DRAWING COMPLETION CERTIFICATE NO:

09C156-001

DESIGN CERTIFICATION (DESIGN AGENCY)	REVIEW FOR KEY DRAWINGS (SAUDI ARAMCO)	OTHER
---	---	-------

ENGG./DATE	EGG	CERTIFIED BY/DATE	CONST. AGENCY/DATE	OPERATIONS/DATE	BY/DATE
------------	-----	-------------------	--------------------	-----------------	---------

REV. NO.	DATE	REVISION DESCRIPTION
----------	------	----------------------

JOB ORDER/EWO NO.	THIS REVISION IS NOT TO BE USED FOR CONSTRUCTION UNTIL CERTIFIED AND DATED
-------------------	--

09C156

SAUDI ARABIAN OIL COMPANY

ELEVATIONS AND SECTIONS PLANS

GATEHOUSE BLDG. 5X7 METERS

STANDARD DRAWING

ALL AREAS SAUDI ARABIA

PLANT NO.	INDEX	DRAWING NUMBER	SHT. NO.	REV. NO.
-----------	-------	----------------	----------	----------

990 0 AA-036058 002 00

RESTRICTED

VECTOR CADD-01

THIS DRAWING AND THE INFORMATION CONTAINED HEREIN ARE THE SOLE PROPERTY OF SAUDI ARAMCO. NO REPRODUCTION IN FULL, OR IN PART, SHALL BE OBTAINED FROM THIS DRAWING WITHOUT THE WRITTEN CONSENT OF SAUDI ARAMCO.