




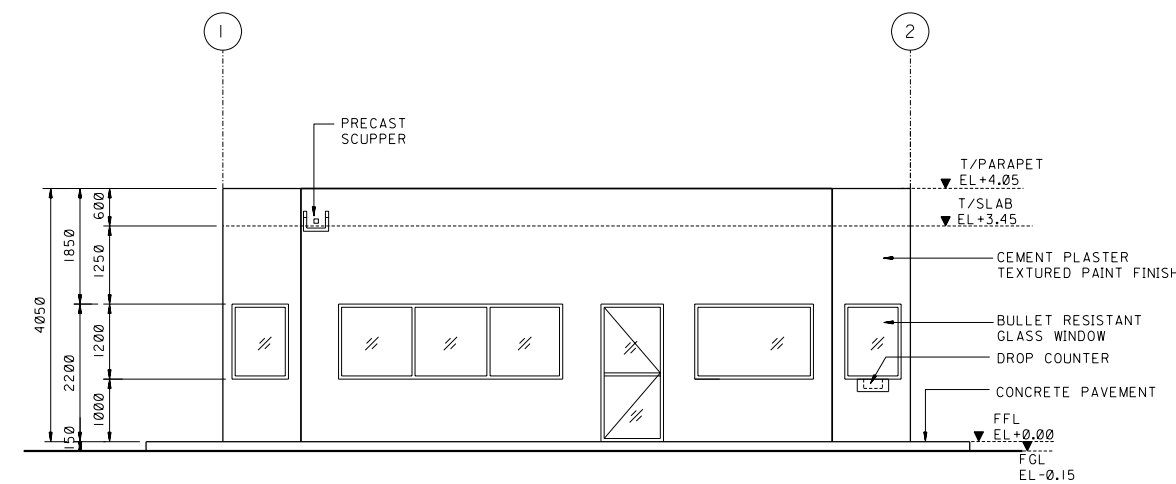


A ELEVATION
HA-000137 SH 001 SCALE 1:50

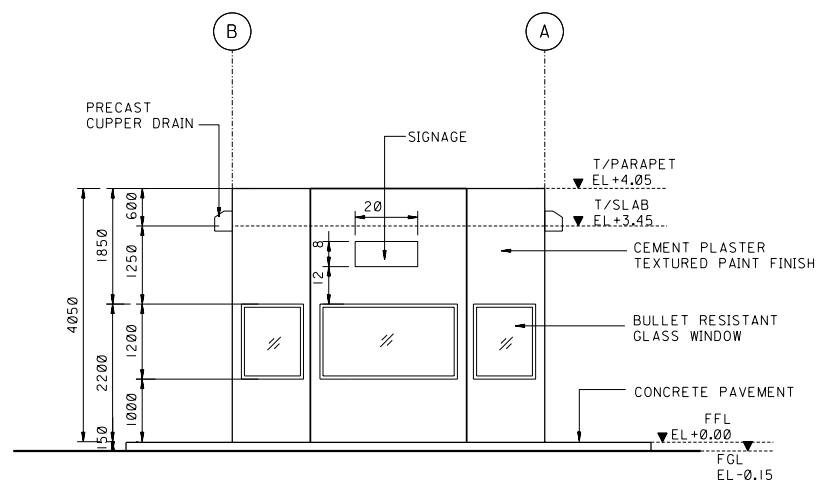


B ELEVATION
HA-000137 SH 001 SCALE 1:50

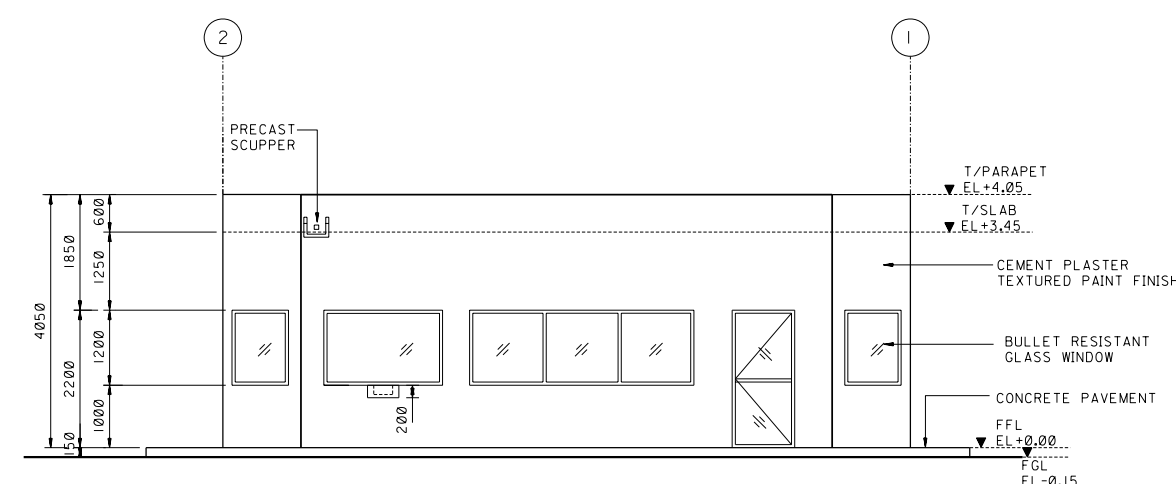


C ELEVATION
HA-000137 SH 001 SCALE 1:50

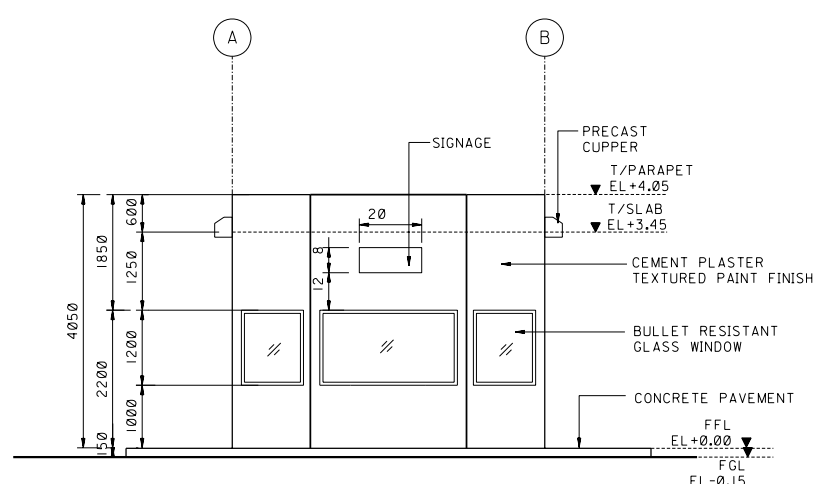

D ELEVATION
HA-000137 SH 001 SCALE 1:50

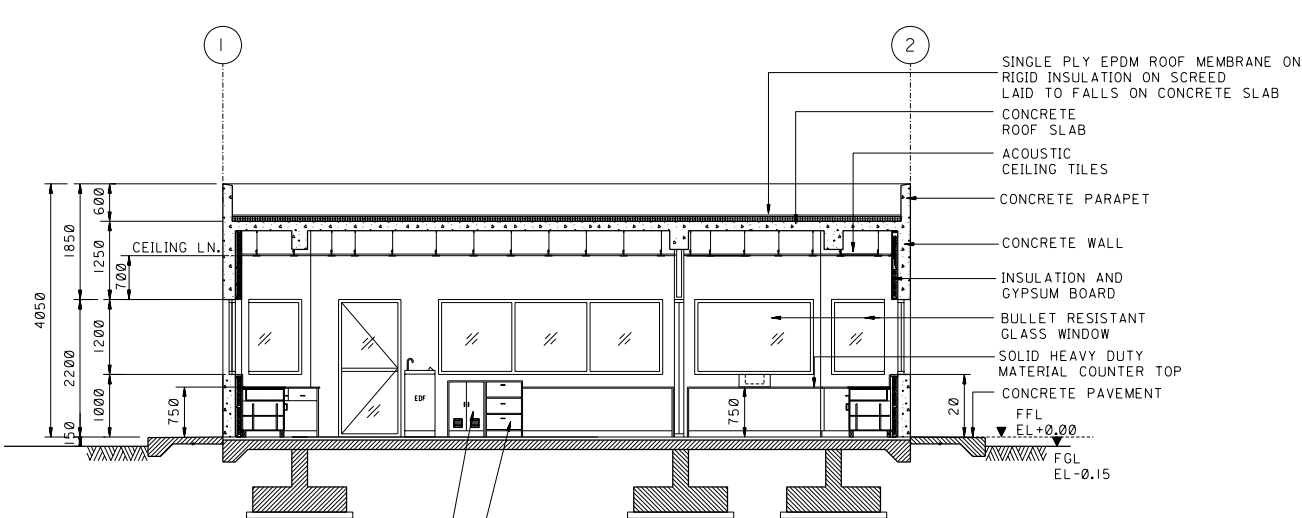

E SECTION
HA-000137 SH 001 SCALE 1:50

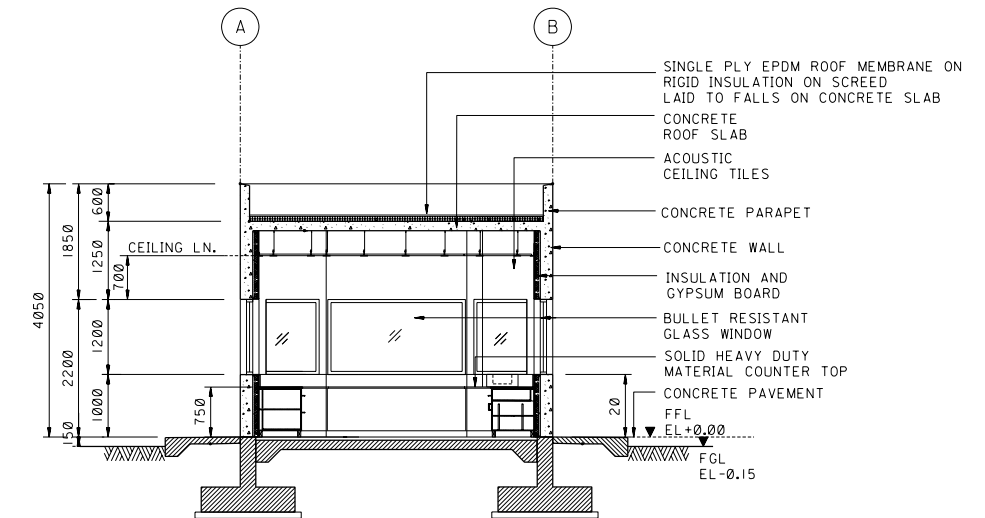


F SECTION
HA-000137 SH 001 SCALE 1:50

NOTES:
1. ALL DIMENSIONS ARE IN MILLIMETERS, ALL LEVELS ARE IN METERS UNLESS OTHERWISE NOTED.
2. CONTRACTOR SHALL FIELD VERIFY ALL THE DIMENSIONS PRIOR TO CONSTRUCTION.

LEGEND	
CL	CENTER LINE
EDF	ELECTRIC DRINKING FOUNTAIN
EL	ELEVATION
FD	FLOOR DRAIN
FE	FIRE EXTINGUISHER
FFL	FINISHED FLOOR LEVEL
RD	ROOF DRAIN
RC	REINFORCED CONCRETE
T/	TOP OF
TYP	TYPICAL
THK	THICK / THICKNESS

REFERENCE DRAWINGS	
DWG. CONTROL FOR EWO NO. 09C156	HD-9C156A

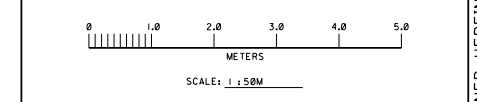

REVISION VALIDATION				
THIS REVISION NO. 00 IS COVERED, FOR ALL APPROVAL AND CERTIFICATION REQUIREMENTS, PER SAEP-334, UNDER DRAWING COMPLETION CERTIFICATE NO: 09C156-001				
DESIGN CERTIFICATION (DESIGN AGENCY)		REVIEW FOR KEY DRAWINGS (SAUDI ARAMCO)		OTHER
ENGG./DATE RGC 10/31/09	CERTIFIED BY/DATE EGG 10/31/09	CONST. AGENCY/DATE	OPERATIONS/DATE	BY/DATE
REV.NO. DATE 00	REVISION DESCRIPTION			
JOB ORDER/EWO NO. 09C156		THIS REVISION IS NOT TO BE USED FOR CONSTRUCTION UNTIL CERTIFIED AND DATED		
SAUDI ARABIAN OIL COMPANY				
ELEVATIONS AND SECTIONS PLANS				DRAWING TYPE GAT
GATEHOUSE BLDG. 5X11 METERS				
STANDARD DRAWING				
ALL AREAS		SAUDI ARABIA		
PLANT NO.	INDEX	DRAWING NUMBER	SHT. NO.	REV. NO.
990	0	AA-036062	002	00

Saudi Aramco 2615 ENG. (05/05)