




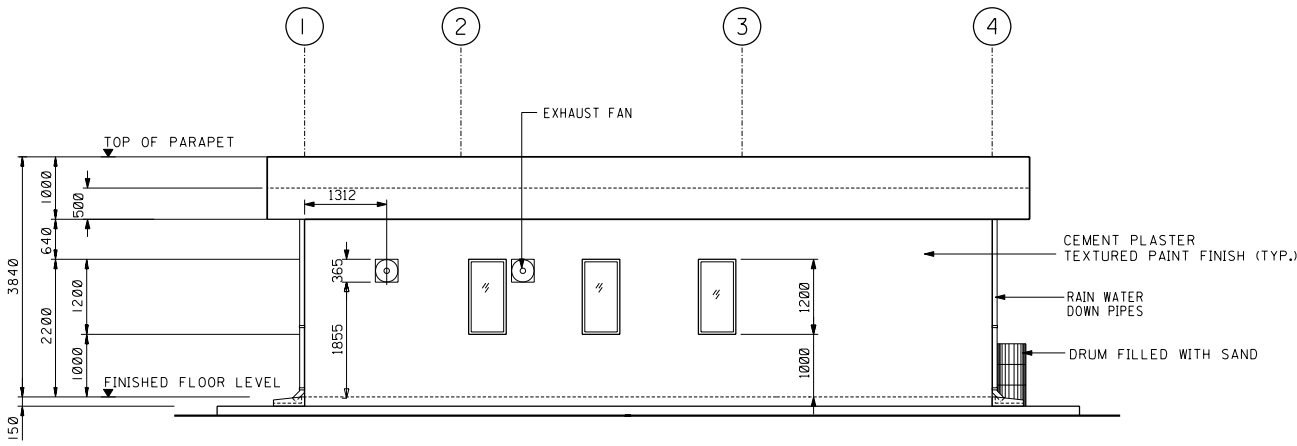


E ELEVATION
HA-000154
SH 001 SCALE 1:50M

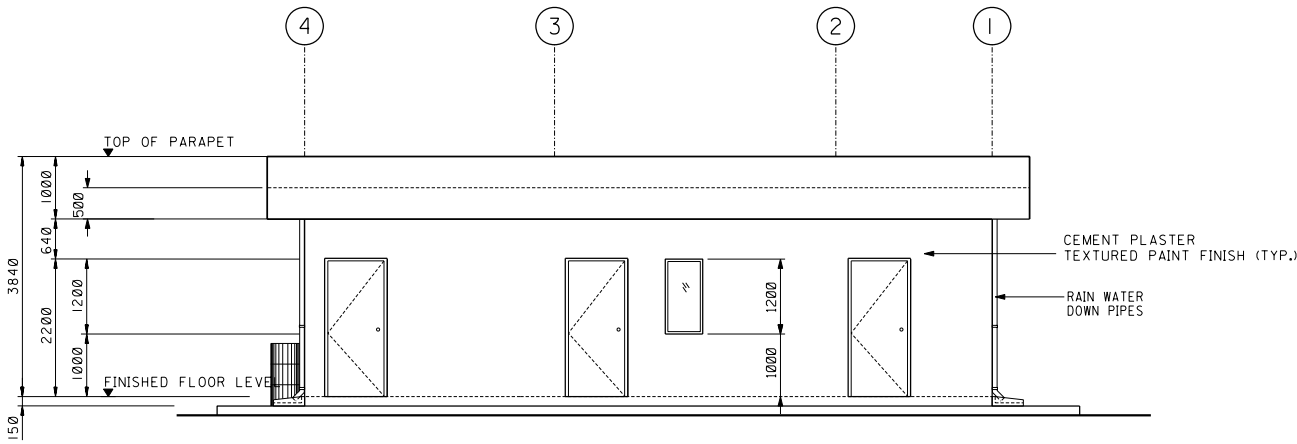


G ELEVATION
HA-000154
SH 001 SCALE 1:50M

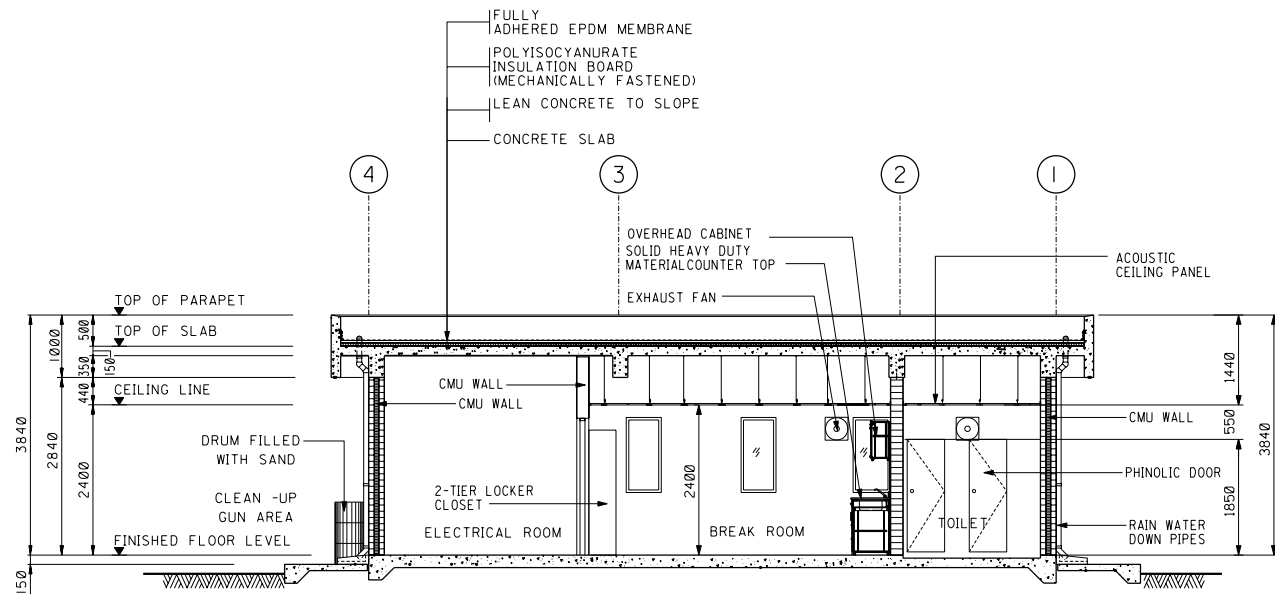


K SECTION
HA-000154
SH 001 SCALE 1:50M

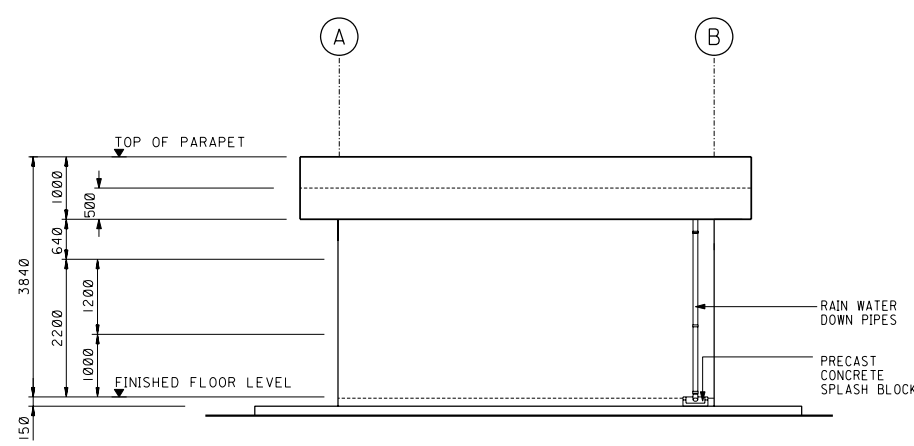

F ELEVATION
HA-000154
SH 001 SCALE 1:50M

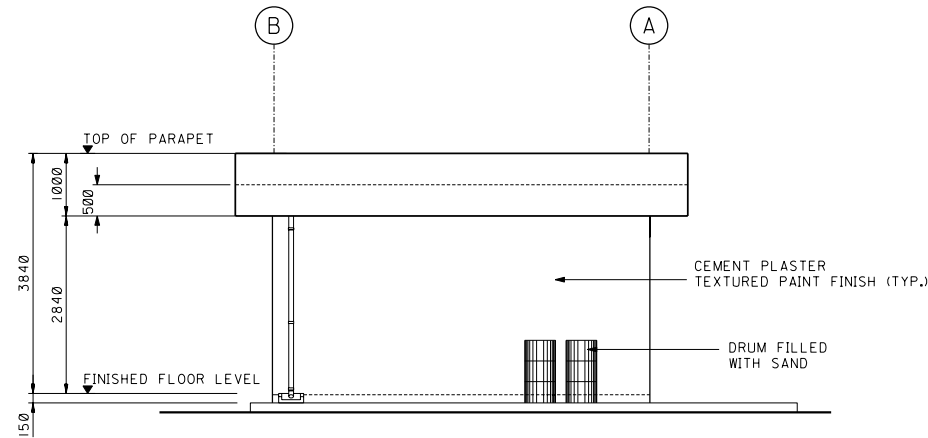


H ELEVATION
HA-000154
SH 001 SCALE 1:50M

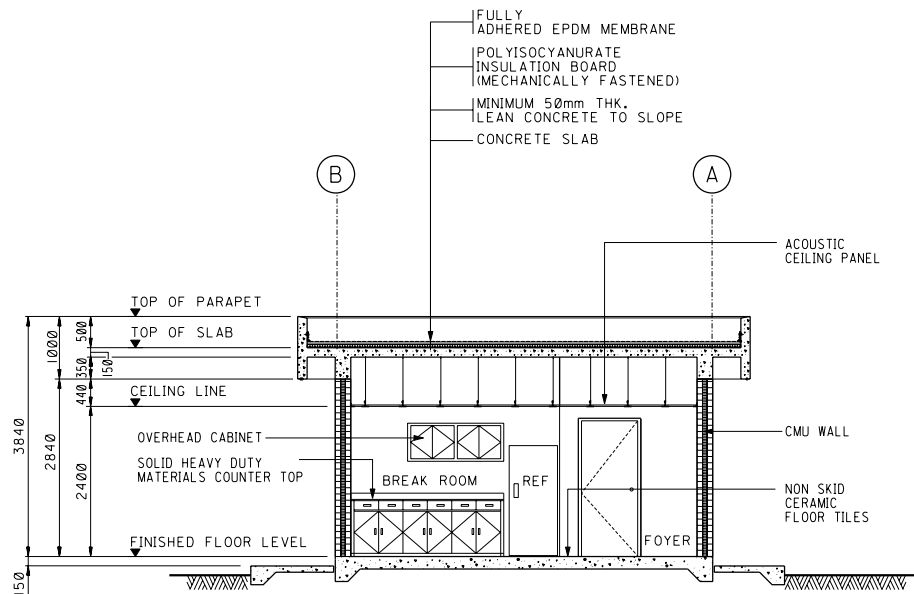

J SECTION
HA-000154
SH 001 SCALE 1:50M

- NOTES:**
1. ALL DIMENSIONS ARE IN MILLIMETERS UNLESS OTHERWISE NOTED.
 2. FOR 5Mx11M GATEHOUSE FACILITY TOILET IN THE SUPPORT BUILDING SHALL BE INCREASE ACCORDINGLY.

REFERENCE DRAWINGS	
DWG. CONTROL FOR EWO NO. 09C156	HD-9C156A

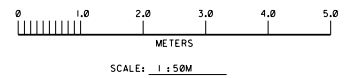

REVISION VALIDATION					
THIS REVISION NO. 00 IS COVERED, FOR ALL APPROVAL AND CERTIFICATION REQUIREMENTS, PER SAEP-334, UNDER DRAWING COMPLETION CERTIFICATE NO: 09C156-001					
DESIGN CERTIFICATION (DESIGN AGENCY)		REVIEW FOR KEY DRAWINGS (SAUDI ARAMCO)		OTHER	
ENGG./DATE REC 08/08/09	CERTIFIED BY/DATE EGG 08/08/09	CONST. AGENCY/DATE	OPERATIONS/DATE	BY/DATE	
REV.NO./DATE 00	REVISION DESCRIPTION				
JOB ORDER/EWO NO. 09C156		THIS REVISION IS NOT TO BE USED FOR CONSTRUCTION UNTIL CERTIFIED AND DATED			
SAUDI ARABIAN OIL COMPANY					
BUILDING ELEVATION AND SECTION				DRAWING TYPE SPP	
TYPICAL SUPPORT BUILDING					
STANDARD DRAWING					
SAUDI ARABIA					
PLANT NO.	INDEX	DRAWING NUMBER		SHT. NO.	REV. NO.
990	0	AA-036065		002	00