




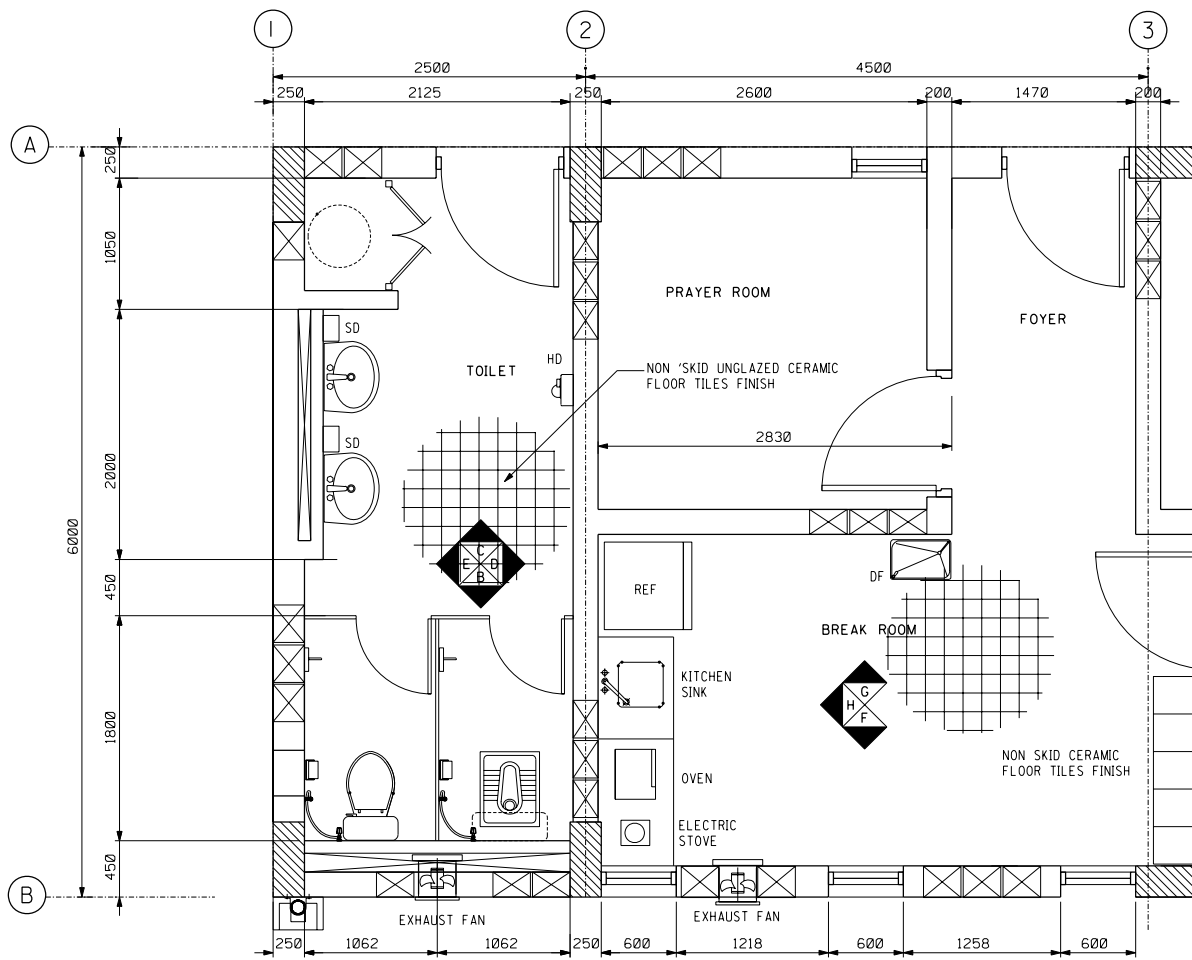


A ENLARGE PLAN (TOILET & BREAK ROOM)
SCALE 1:25M

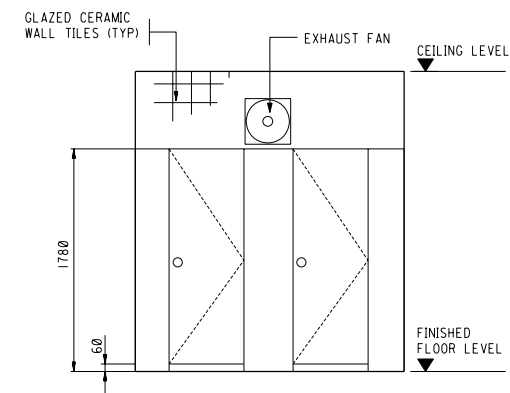


B ELEVATION
SCALE 1:25M

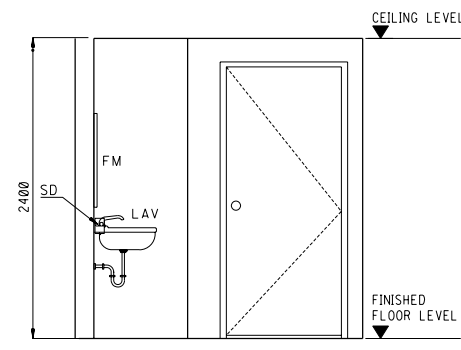


C ELEVATION
SCALE 1:25M

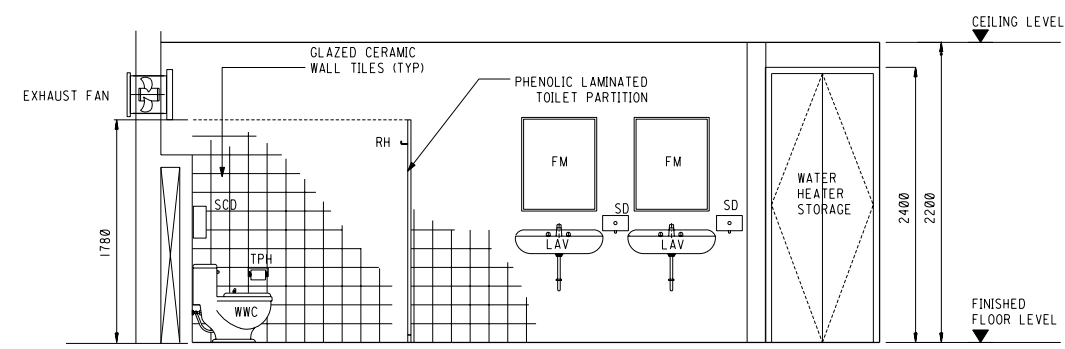


E ELEVATION
SCALE 1:25M

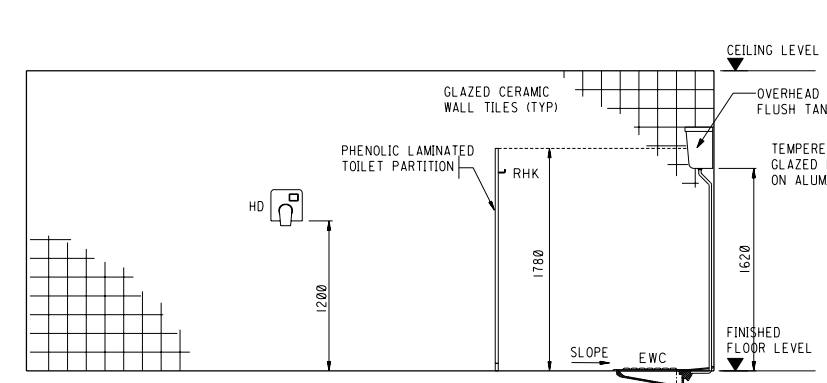


D ELEVATION
SCALE 1:25M

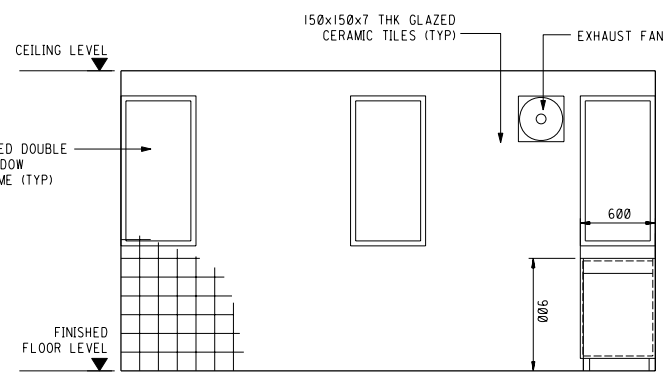


F ELEVATION
SCALE 1:25M

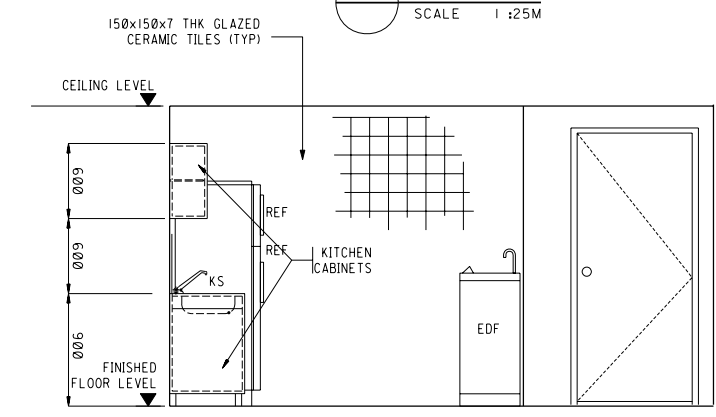

G ELEVATION
SCALE 1:25M

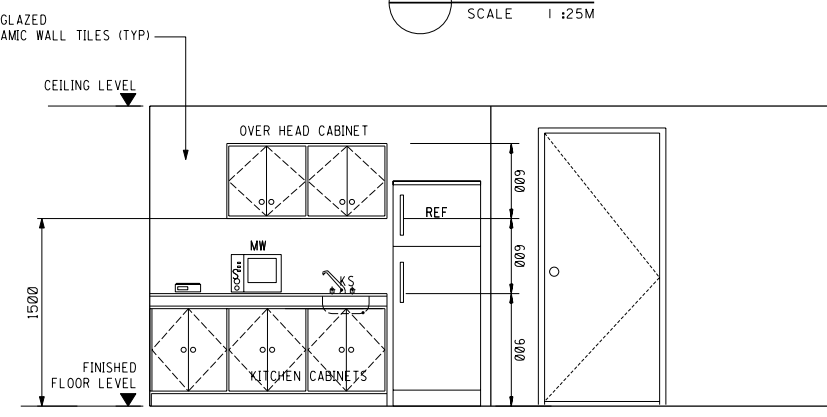

H ELEVATION
SCALE 1:25M

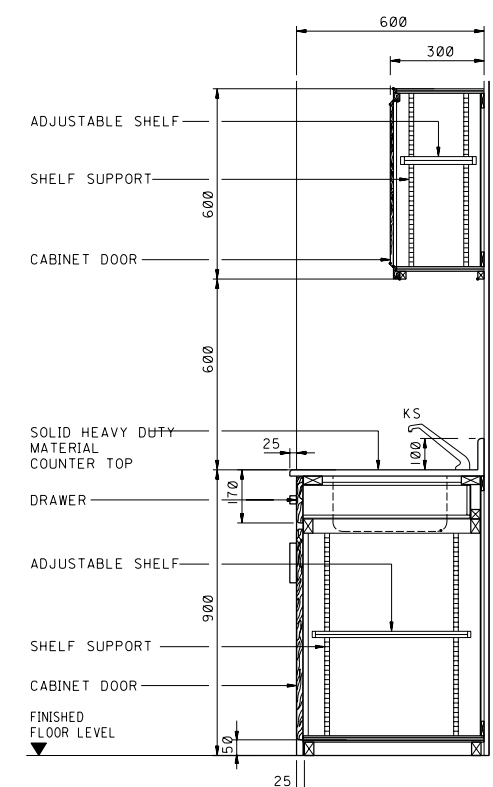

I CASEWORK DETAIL
SCALE 1:10M

- NOTES:**
1. ALL DIMENSIONS ARE IN MILLIMETERS UNLESS OTHERWISE NOTED.
 2. SLOPE FLOOR OF BREAK ROOM AND TOILET TO FLOOR DRAIN.
 3. CONTRACTOR SHALL FIELD VERIFY ALL THE DIMENSIONS PRIOR TO CONSTRUCTION.
 4. PROVIDE WATER CLOSETS WITH FLEXIBLE CHROME PLATED ABLUTION HOSE SPRAYS TO THE RIGHT SIDE OF THE RESPECTIVE FIXTURES.
 5. PRIOR TO CNSTRUCTION, CONTRACTOR SHALL PROVIDE SHOP DRAWINGS TO COORDINATE THE LOCATION OF ALL FLOOR DRAINS AND CLEANOUT COVERS WITH THE FLOOR TILES.
 6. FOR 5Mx11M GATEHOUSE FACILITY TOILET IN THE SUPPORT BUILDING SHALL BE INCREASE ACCORDINGLY.

LEGEND

EWC	EASTERN WATER CLOSET
EWK	ELECTRIC WATER HEATER
FM	FACIAL MIRROR
HD	HAND DRYER
KS	KITCHEN SINK
LAV	LAVATORY
MW	MICROWAVE
PTD	PAPER TOWEL DISPENSER & DISPOSAL
PH	PERINEAL HOSE
RH	ROBE HOOK
REF	REFRIGERATOR
S	STOVE
SCD	SEAT COVER DISPENSER
SD	SOAP DISPENSER
TB	TABLE
THK	THICK
TPH	TOILET PAPER HOLDER
TYP	TYPICAL
WWC	WESTERN WATER CLOSET

REFERENCE DRAWINGS

DWG. CONTROL FOR EWO NO. 09C156	HD-9C156A

SAUDI ARABIAN OIL COMPANY

ENLARGE PLAN/ELEV & DETAILS

TYPICAL SUPPORT BUILDING

STANDARD DRAWING

SAUDI ARABIA

PLANT NO.	INDEX	DRAWING NUMBER	SHT. NO.	REV. NO.
990	0	AA-036065	003	00

990 0 AA-036065 003 00

RESTRICTED VECTOR CADD-01

THIS DRAWING AND THE INFORMATION CONTAINED HEREIN ARE THE SOLE PROPERTY OF SAUDI ARAMCO. NO REPRODUCTION IN FULL, OR IN PART, SHALL BE OBTAINED FROM THIS DRAWING WITHOUT THE WRITTEN CONSENT OF SAUDI ARAMCO.