



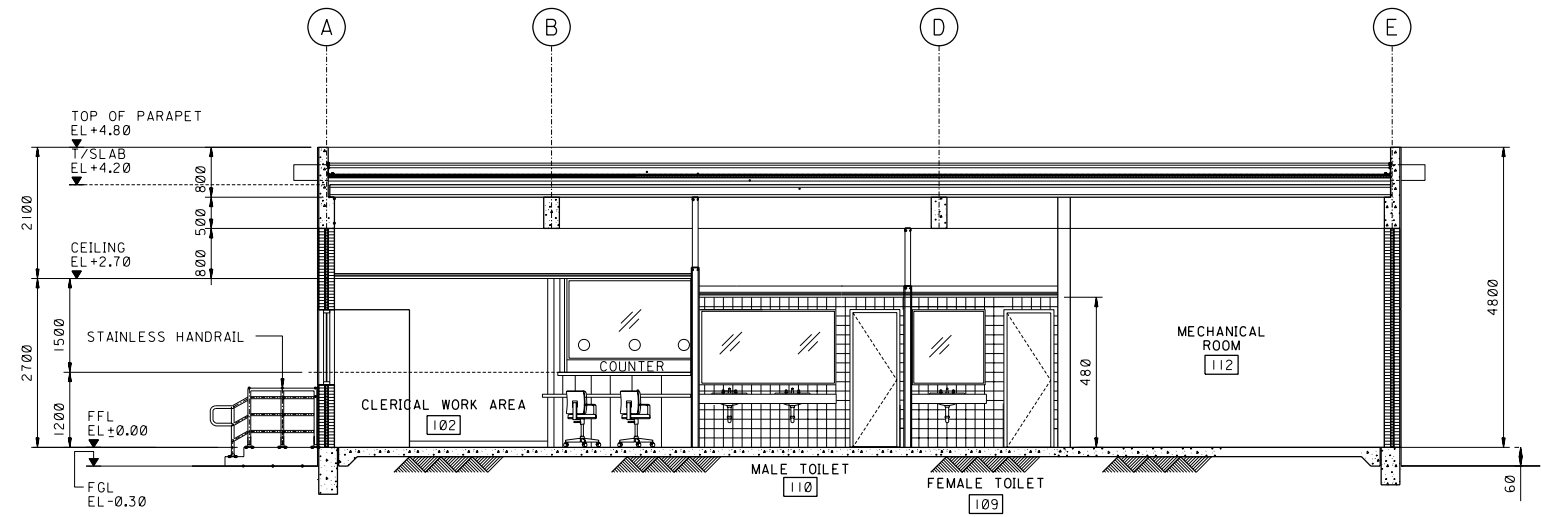


A SECTION
HA-00070 SH 001 SCALE 1:50M

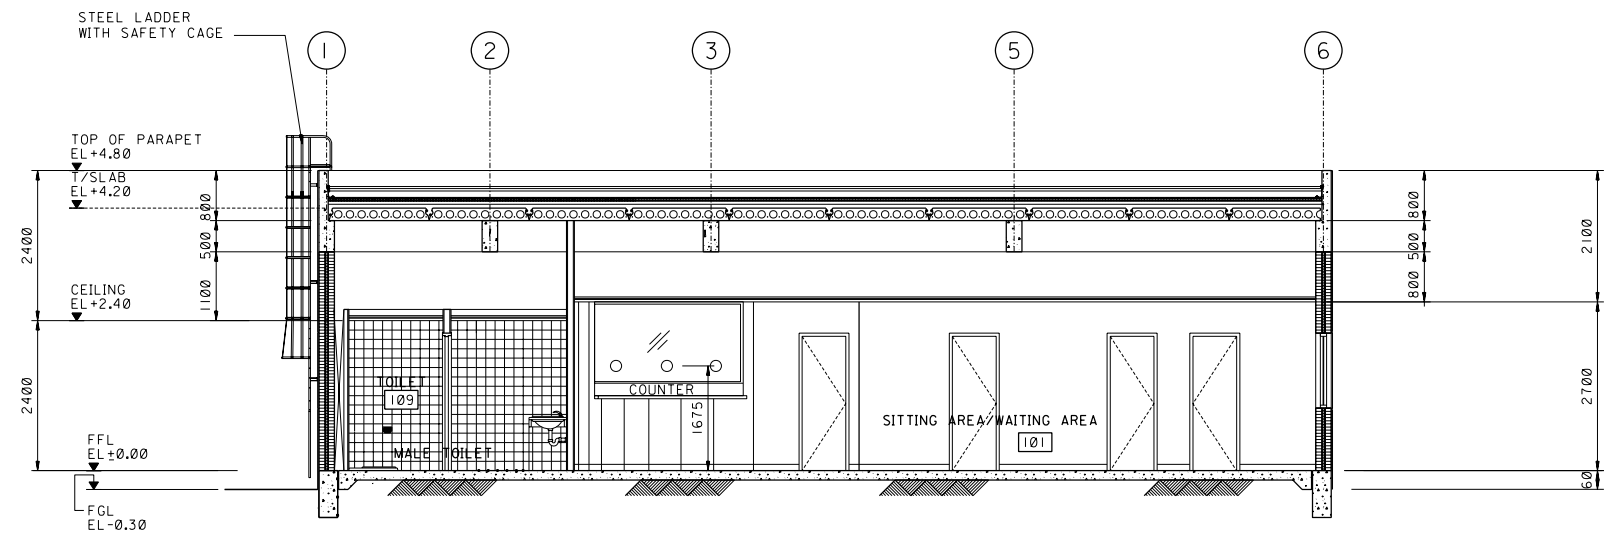

B SECTION
HA-00070 SH 001 SCALE 1:50M

NOTES:
1. ALL DIMENSIONS ARE IN MILLIMETERS UNLESS OTHERWISE NOTED.

REFERENCE DRAWINGS	
DRAWING CONTROL FOR EWO NO. 09C156	HD-9C156A

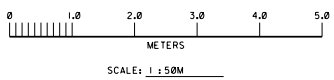

REVISION VALIDATION					
THIS REVISION NO. 00 IS COVERED, FOR ALL APPROVAL AND CERTIFICATION REQUIREMENTS, PER SAEP-334, UNDER DRAWING COMPLETION CERTIFICATE NO: 09C156-001					
DESIGN CERTIFICATION (DESIGN AGENCY)		REVIEW FOR KEY DRAWINGS ☐ REQUIRED (SAUDI ARAMCO)		OTHER	
ENGG./DATE ZFP 12/20/06	CERTIFIED BY/DATE AZU 12/20/06	CONST. AGENCY/DATE	OPERATIONS/DATE	BY/DATE	
REV.NO./DATE 00	REVISION DESCRIPTION				
JOB ORDER/EWO NO. 09C156		THIS REVISION IS NOT TO BE USED FOR CONSTRUCTION UNTIL CERTIFIED AND DATED			
SAUDI ARABIAN OIL COMPANY					
BUILDING SECTIONS					DRAWING TYPE SPP
VISITOR CENTER BUILDING					
STANDARD DRAWING					
ALL AREAS			SAUDI ARABIA		
PLANT NO.	INDEX	DRAWING NUMBER		SHT. NO.	REV. NO.
990	0	AA-036105		002	00

RESTRICTED

VECTOR CADD-01

THIS DRAWING AND THE INFORMATION CONTAINED HEREIN ARE THE SOLE PROPERTY OF SAUDI ARAMCO. NO REPRODUCTION IN FULL, OR IN PART, SHALL BE OBTAINED FROM THIS DRAWING WITHOUT THE WRITTEN CONSENT OF SAUDI ARAMCO.