




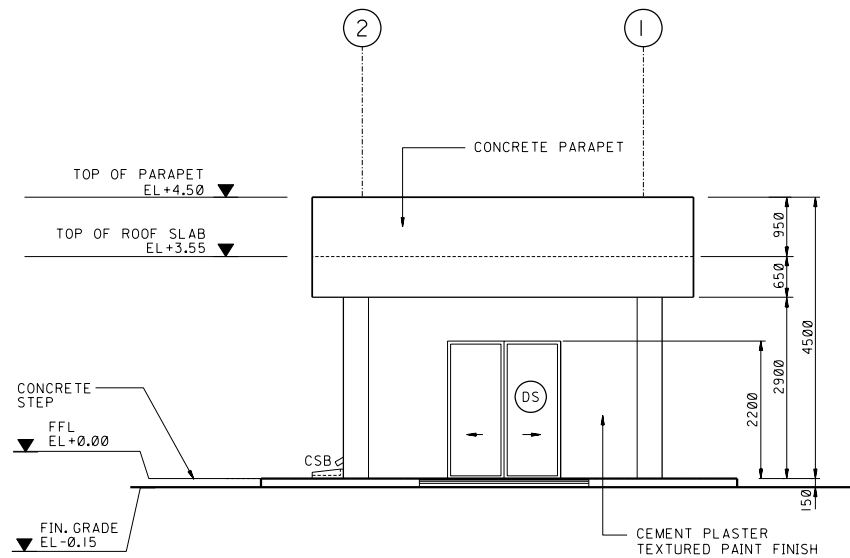


A ELEVATION
HA-000143 SH 001
SCALE 1:50M

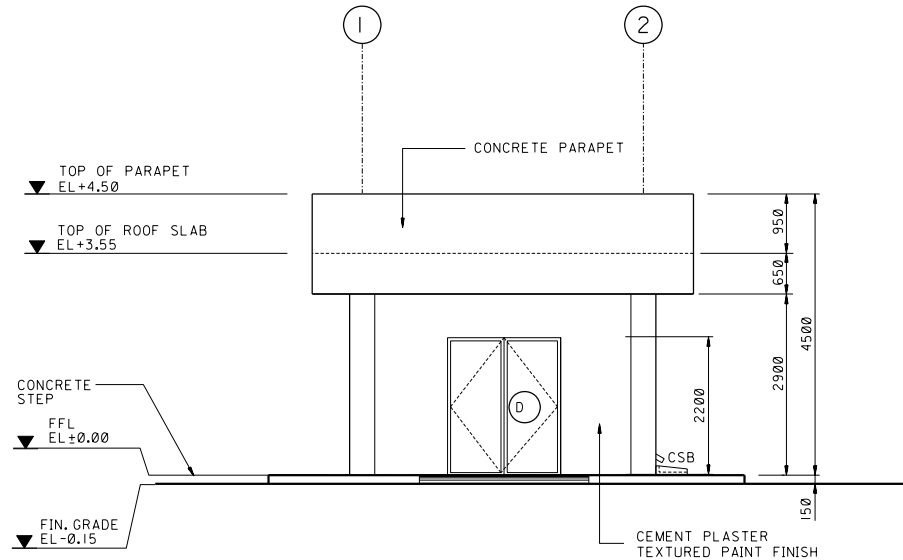


B ELEVATION
HA-000143 SH 001
SCALE 1:50M

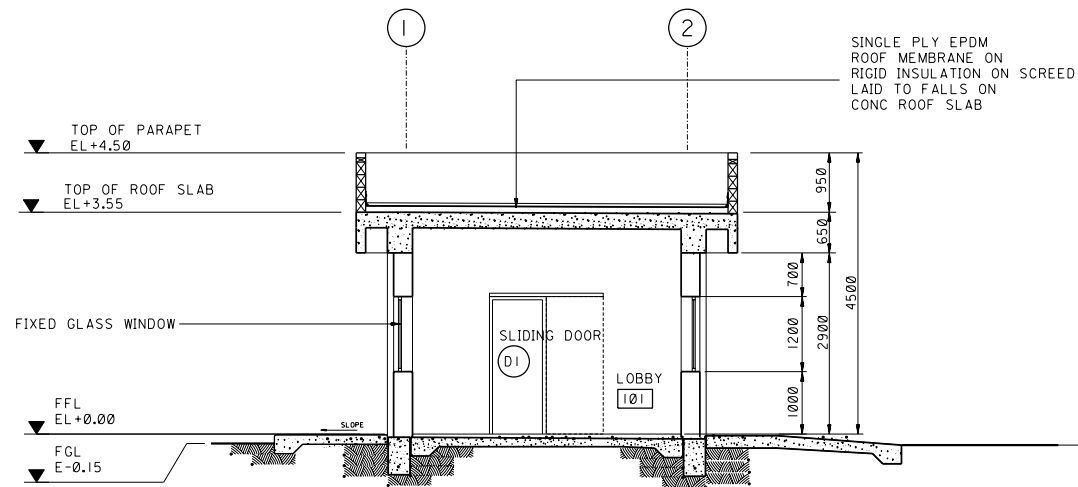


C ELEVATION
HA-000143 SH 001
SCALE 1:50M

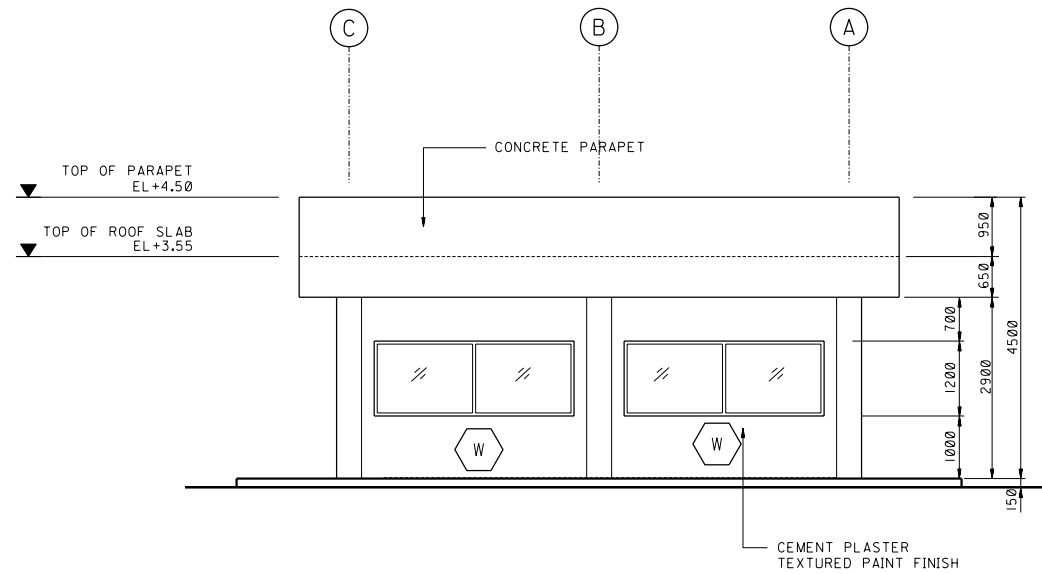

D ELEVATION
HA-000143 SH 001
SCALE 1:50M

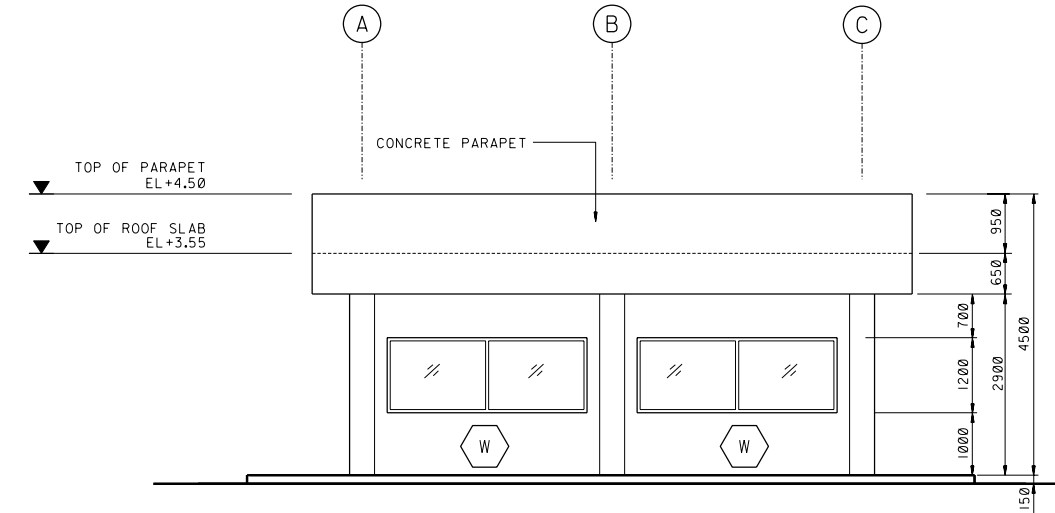

E ELEVATION
HA-000143 SH 001
SCALE 1:50M

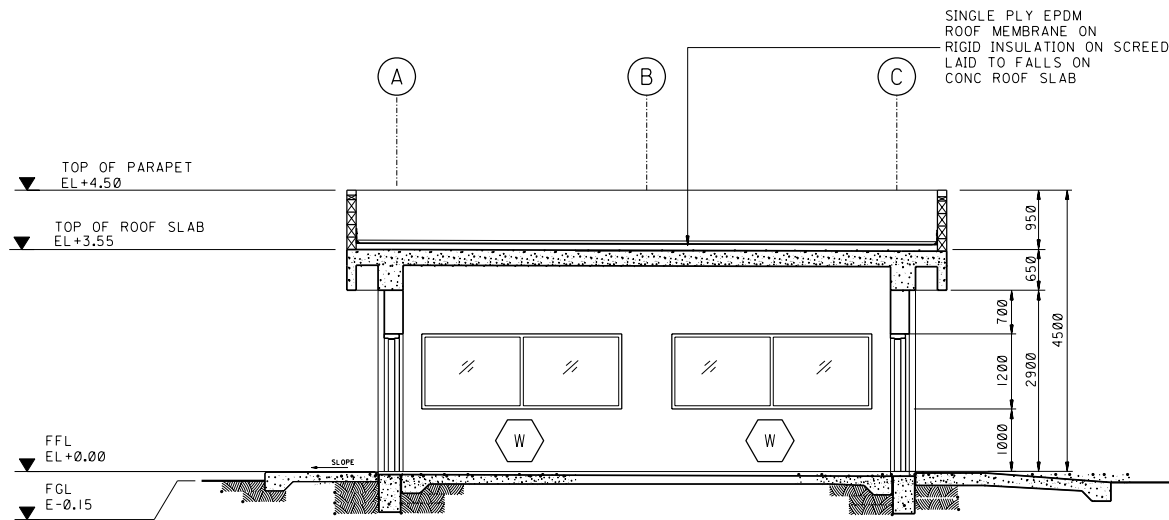


F SECTION
AA-036107 SH 001
SCALE 1:50M

- NOTES:**
1. ALL DIMENSIONS ARE IN MILLIMETERS & ELEVATIONS ARE IN METERS UNLESS OTHERWISE NOTED.
 2. THE BUILDING DESIGN AND CONSTRUCTION SHALL BE IN ACCORDANCE WITH SAUDI ARAMCO ENGINEERING STANDARD (SAES).
 3. THIS BUILDING IS BLAST RESISTANT

LEGEND	
RD	ROOF DRAIN
SD	SCUPPER DRAIN
CSB	CONCRETE SPLASH BLOCK
TYP	TYPICAL
W	WINDOW DESIGNATION
D	DOOR DESIGNATION (SLIDING)
DS	DOOR DESIGNATION

REFERENCE DRAWINGS	
DWG. CONTROL FOR EWO NO. 09C156	HD-9C156A

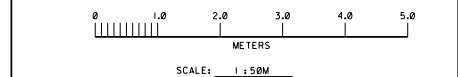

REVISION VALIDATION				
THIS REVISION NO. 00 IS COVERED, FOR ALL APPROVAL AND CERTIFICATION REQUIREMENTS, PER SAEP-334, UNDER DRAWING COMPLETION CERTIFICATE NO: 09C156-001				
DESIGN CERTIFICATION (DESIGN AGENCY)		REVIEW FOR KEY DRAWINGS (REQUIRED) (SAUDI ARAMCO)		OTHER
ENGG./DATE REC 07/18/09	CERTIFIED BY/DATE EGG 07/18/09	CONST. AGENCY/DATE	OPERATIONS/DATE	BY/DATE
REV.NO. 00	REVISION DESCRIPTION			
JOB ORDER/EWO NO. 09C156		THIS REVISION IS NOT TO BE USED FOR CONSTRUCTION UNTIL CERTIFIED AND DATED		
SAUDI ARABIAN OIL COMPANY				
ELEVATIONS & SECTIONS PLANS				DRAWING TYPE SPP
X-RAY BUILDING				
STANDARD DRAWING				
SAUDI ARABIA				
PLANT NO.	INDEX	DRAWING NUMBER	SHT. NO.	REV. NO.
990	0	AA-036107	002	00