




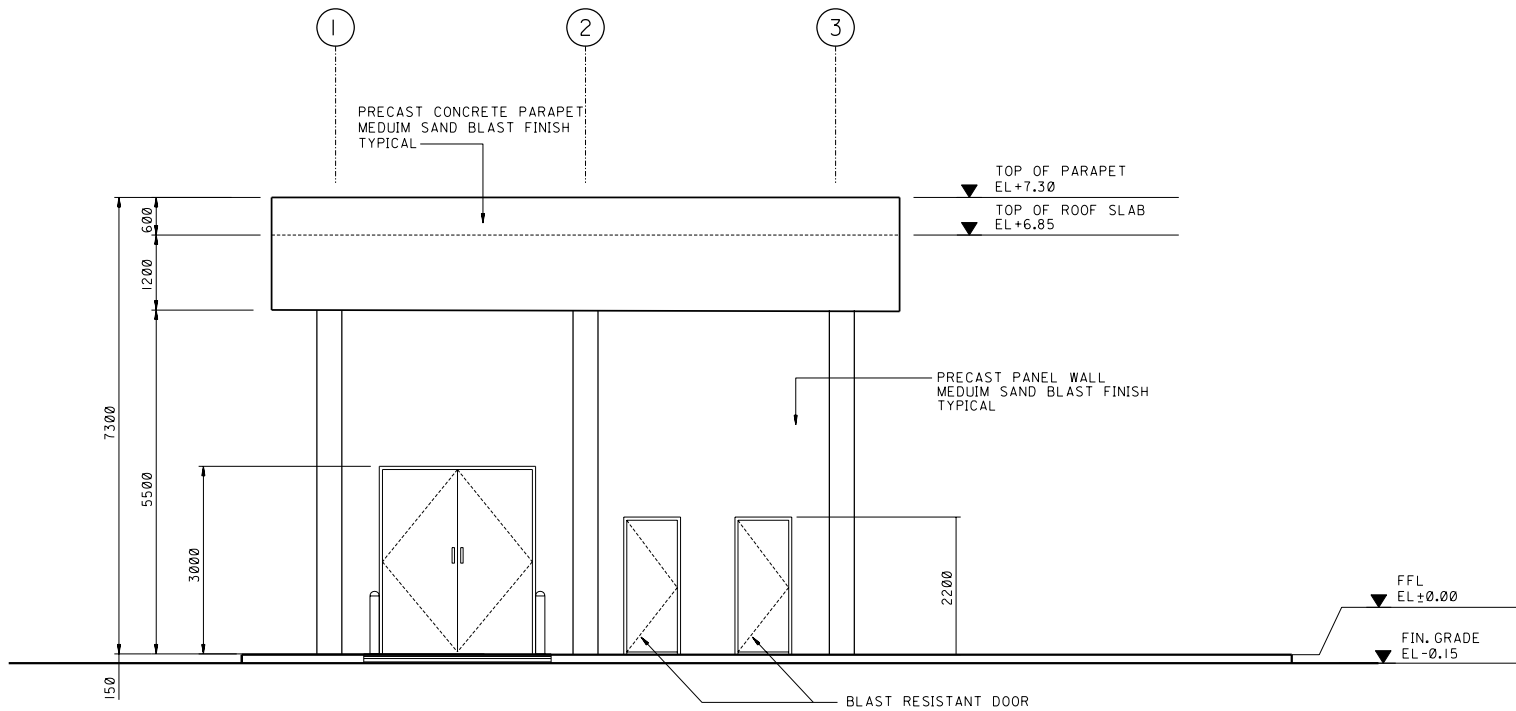


A ELEVATION
AA-036119 SH 001 SCALE 1:50M

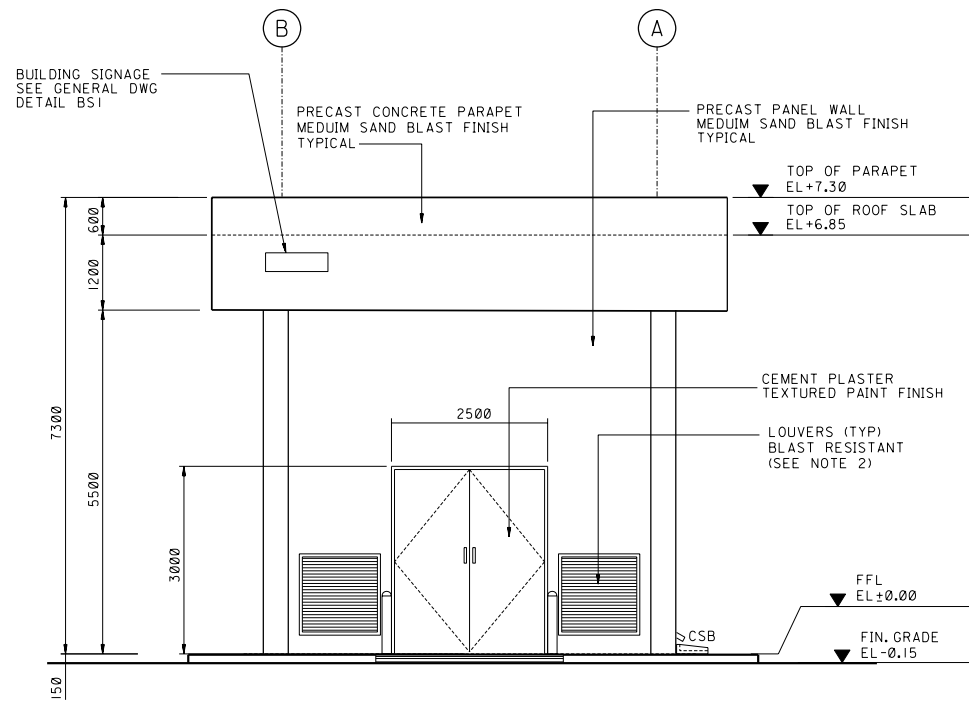

B ELEVATION
AA-036119 SH 001 SCALE 1:50M

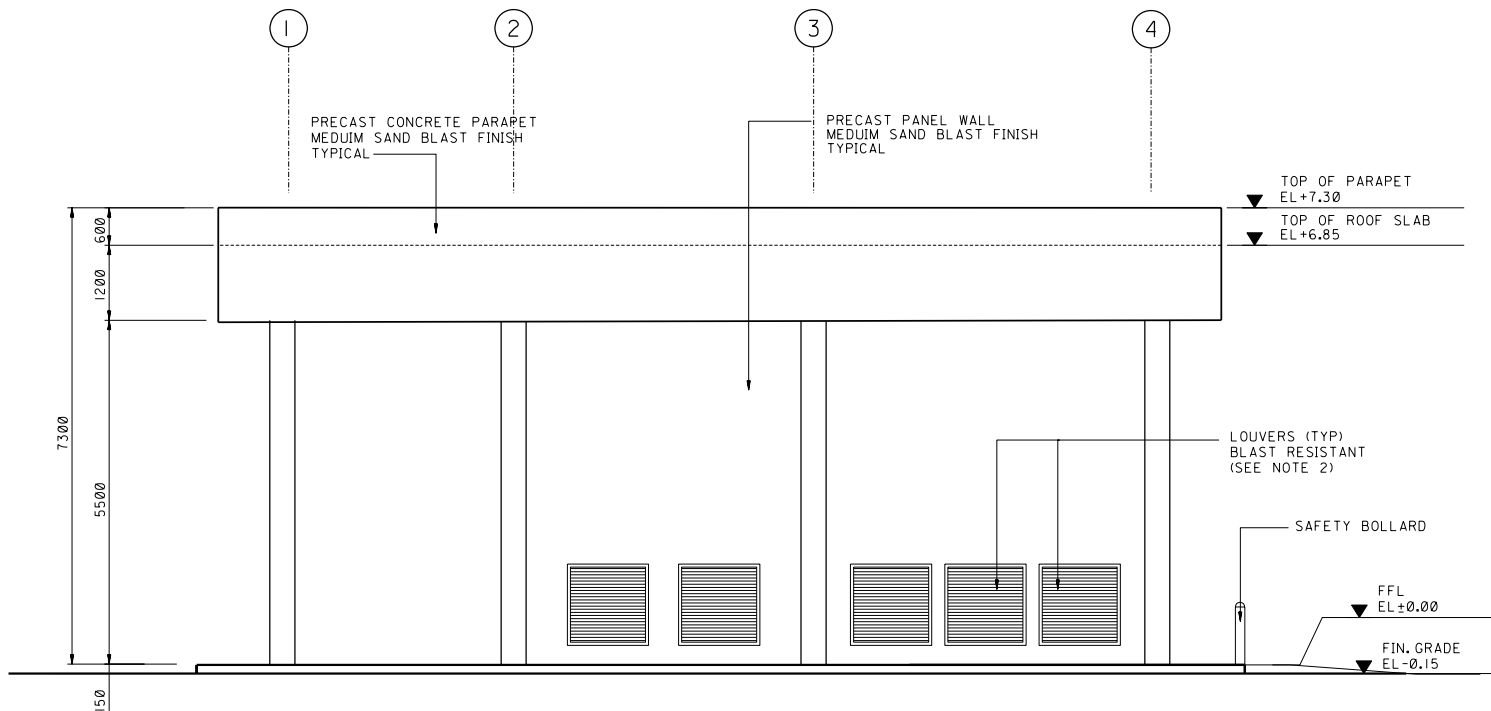


C ELEVATION
HA-000134 SH 001 SCALE 1:50M

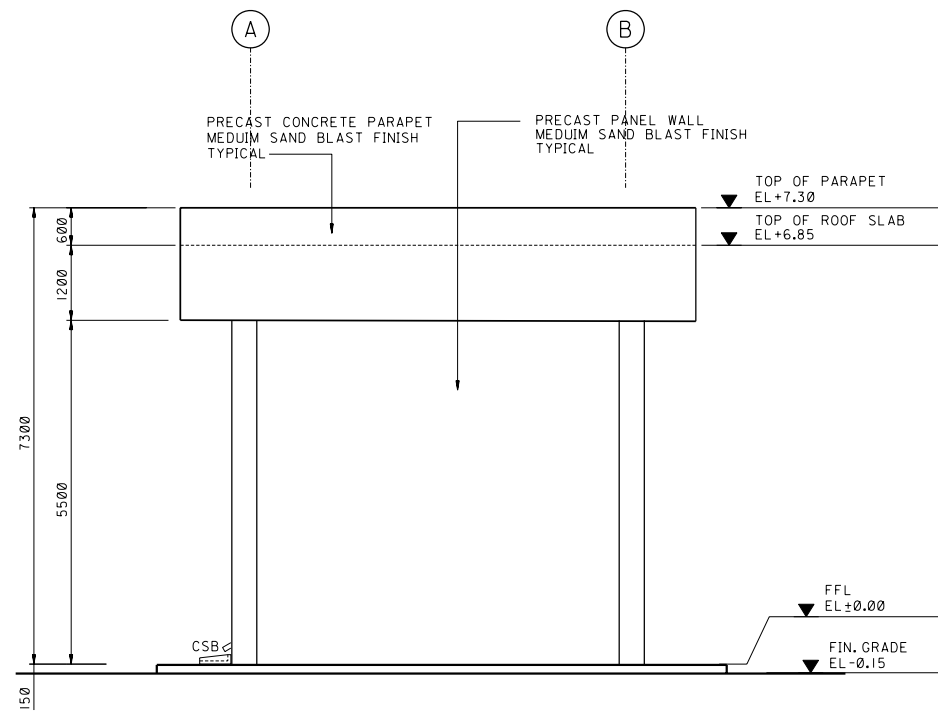

D ELEVATION
HA-000134 SH 001 SCALE 1:50M

- NOTES:**
1. ALL DIMENSIONS ARE IN MILLIMETERS & ELEVATIONS ARE IN METERS UNLESS OTHERWISE NOTED.
 2. METAL (ALUM) LOUVERS SIZE AND LOCATION ARE SUBJECT TO VERIFICATION WITH MECHANICAL DRAWING.

REFERENCE DRAWINGS	
DWG. CONTROL FOR	EW0 NO. 09C156
	HD-9C156A

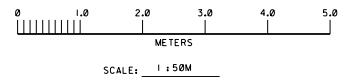

REVISION VALIDATION				
THIS REVISION NO. 00 IS COVERED, FOR ALL APPROVAL AND CERTIFICATION REQUIREMENTS, PER SAEP-334, UNDER DRAWING COMPLETION CERTIFICATE NO: 09C156-001				
DESIGN CERTIFICATION (DESIGN AGENCY)		REVIEW FOR KEY DRAWINGS (SAUDI ARAMCO) (REQUIRED)		OTHER
ENGG./DATE REC 07/18/09	CERTIFIED BY/DATE EGG 07/18/09	CONST. AGENCY/DATE	OPERATIONS/DATE	BY/DATE
REV.NO./DATE 00	REVISION DESCRIPTION			
JOB ORDER/EWO NO. 09C156		THIS REVISION IS NOT TO BE USED FOR CONSTRUCTION UNTIL CERTIFIED AND DATED		
SAUDI ARABIAN OIL COMPANY				
BUILDING ELEVATIONS				DRAWING TYPE SPP
EMERGENCY GENERATOR BUILDING				
STANDARD DRAWING				
ALL AREAS		SAUDI ARABIA		
PLANT NO.	INDEX	DRAWING NUMBER	SHT. NO.	REV. NO.
990	0	AA-036119	002	00