




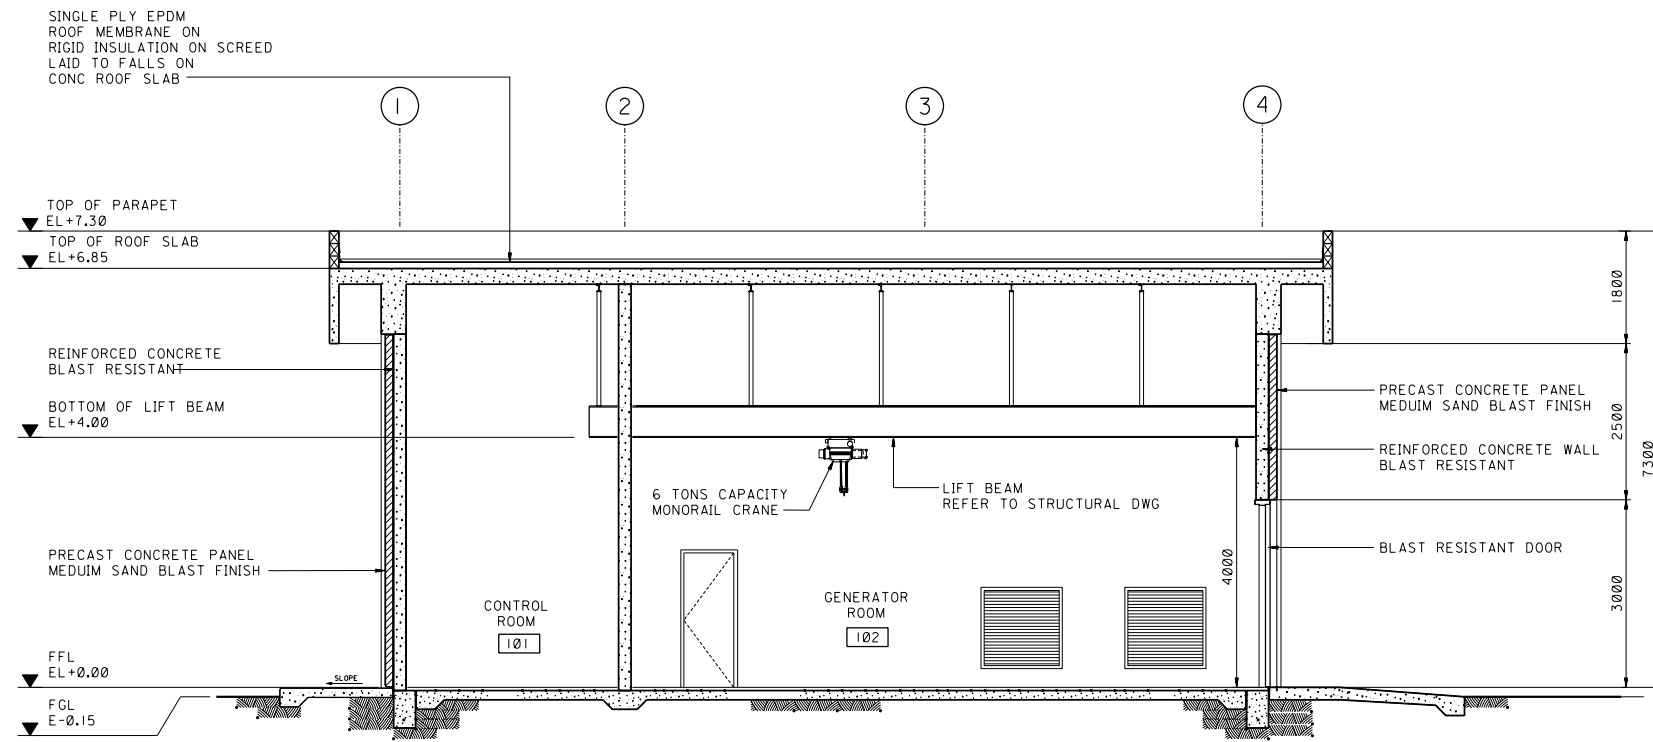

E SECTION
SCALE 1:50M

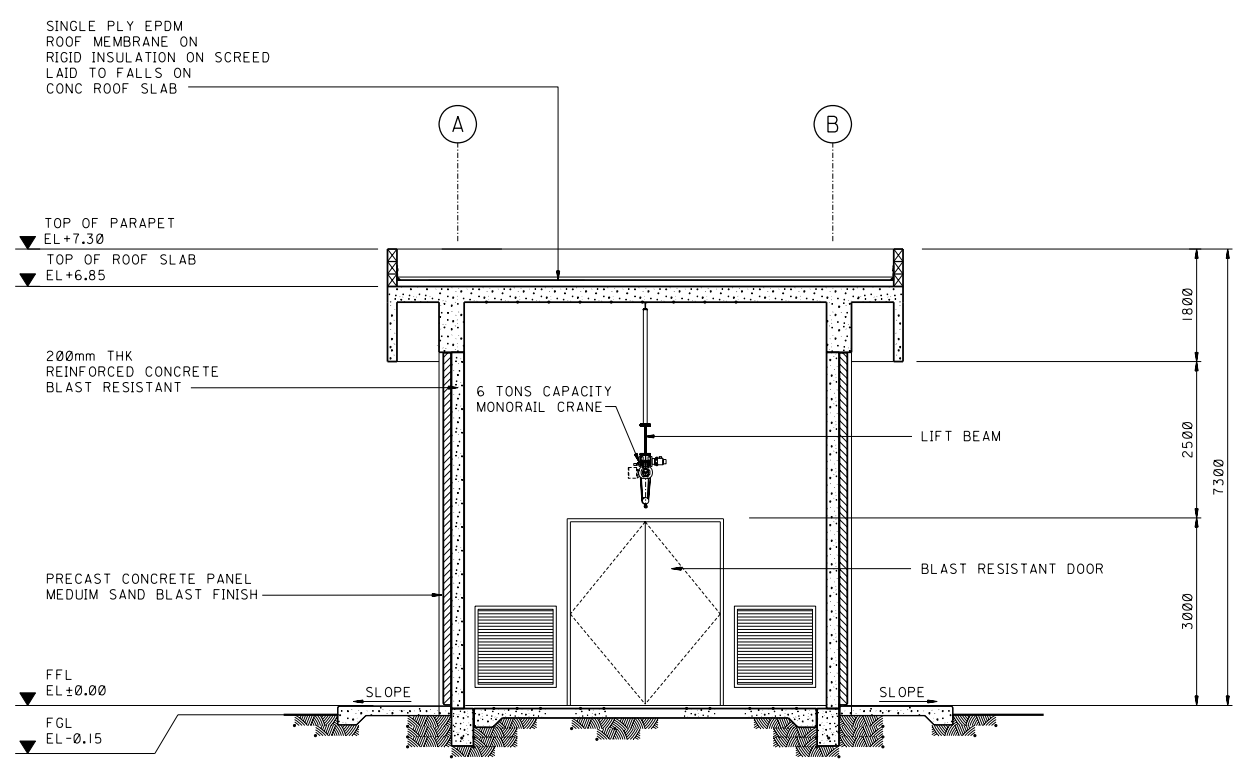


F SECTION
SCALE 1:50M

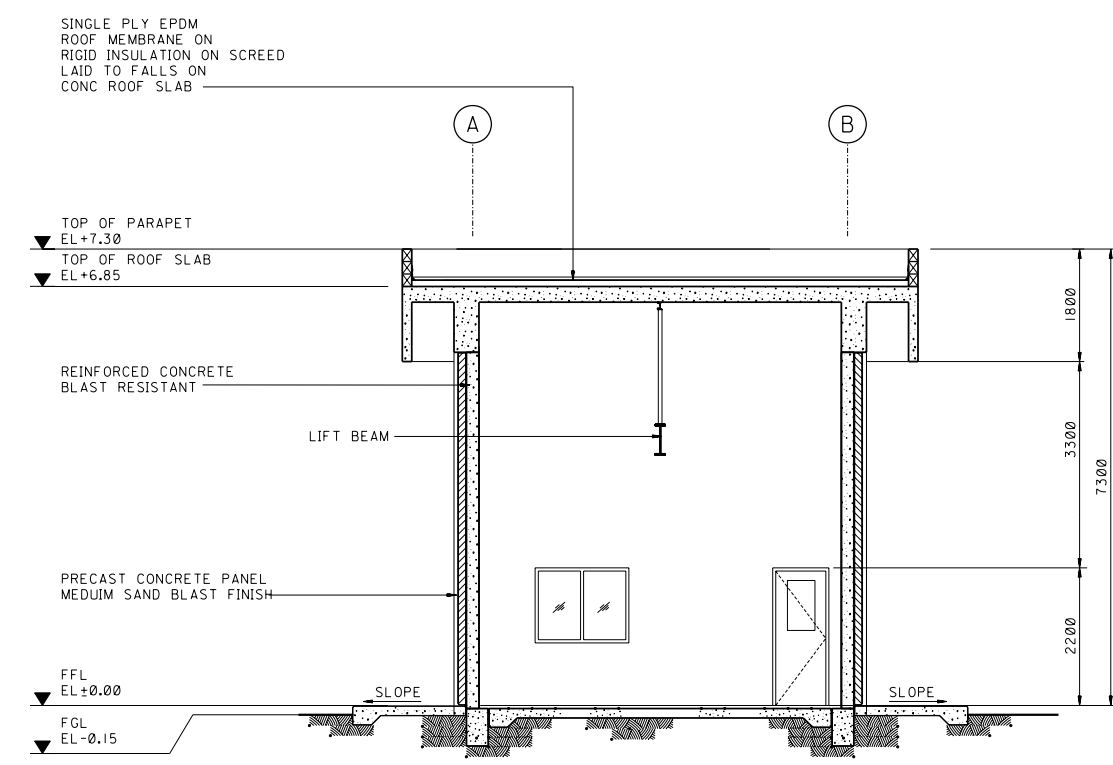

G SECTION
SCALE 1:50M

- NOTES:**
1. ALL DIMENSIONS ARE IN MILLIMETERS & ELEVATIONS ARE IN METERS UNLESS OTHERWISE NOTED.
 2. METAL (ALUM) LOUVERS SIZE AND LOCATION ARE SUBJECT TO VERIFICATION WITH MECHANICAL DRAWING.
 3. ALL EXTERNAL DOORS TO BE SS-7 FOR BLAST RESISTANT.

REFERENCE DRAWINGS	
DWG. CONTROL FOR	EW NO. 09C156
	HD-9C156A

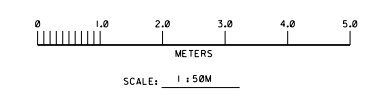

REVISION VALIDATION					
THIS REVISION NO. 00 IS COVERED, FOR ALL APPROVAL AND CERTIFICATION REQUIREMENTS, PER SAEP-334, UNDER DRAWING COMPLETION CERTIFICATE NO: 09C156-001					
DESIGN CERTIFICATION (DESIGN AGENCY)		REVIEW FOR KEY DRAWINGS ☐ REQUIRED (SAUDI ARAMCO)		OTHER	
ENGG./DATE REC 07/18/09	CERTIFIED BY/DATE EGG 07/18/09	CONST. AGENCY/DATE	OPERATIONS/DATE	BY/DATE	
REV.NO. DATE 00	REVISION DESCRIPTION				
JOB ORDER/EWO NO. 09C156		THIS REVISION IS NOT TO BE USED FOR CONSTRUCTION UNTIL CERTIFIED AND DATED			
SAUDI ARABIAN OIL COMPANY					
BUILDING SECTIONS					
EMERGENCY GENERATOR BUILDING					
STANDARD DRAWING					
ALL AREAS		SAUDI ARABIA			
PLANT NO.	INDEX	DRAWING NUMBER	SHT. NO.	REV. NO.	
990	0	AA-036119	003	00	