
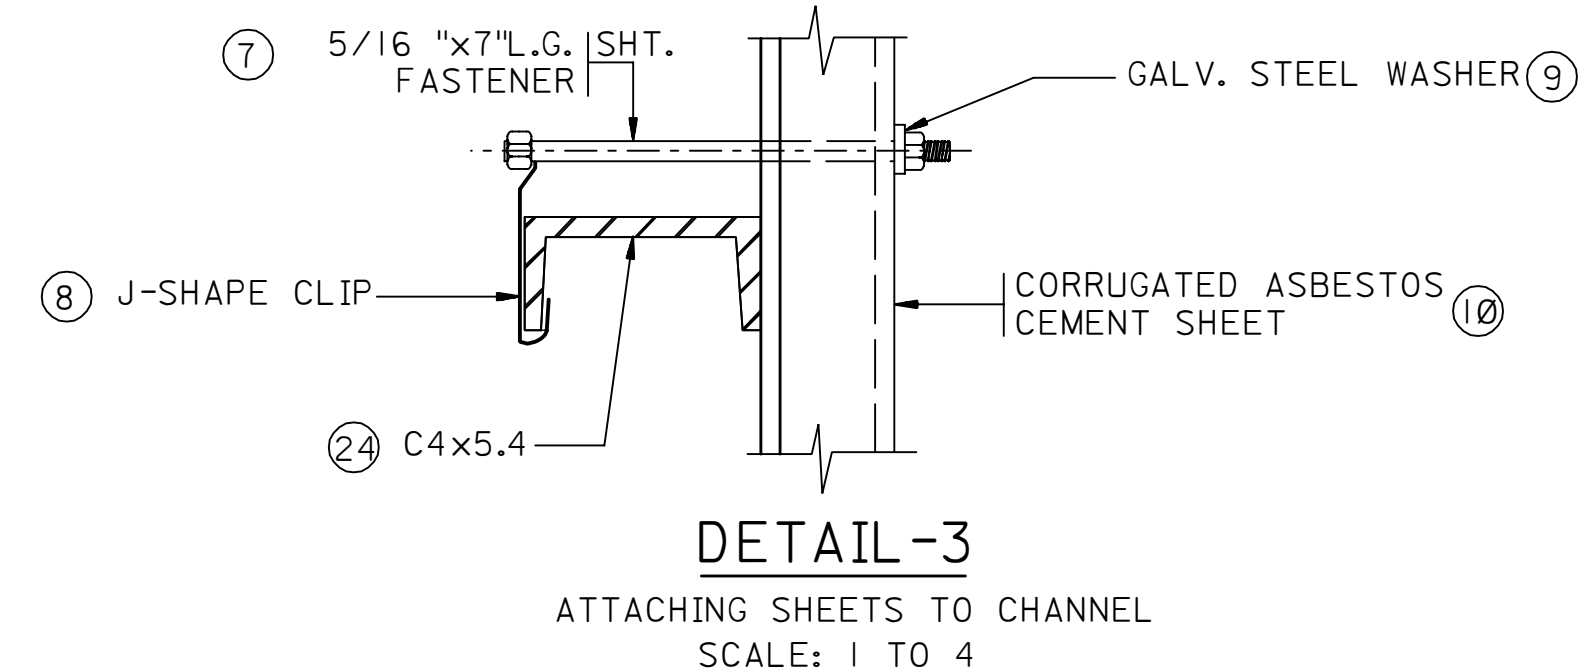
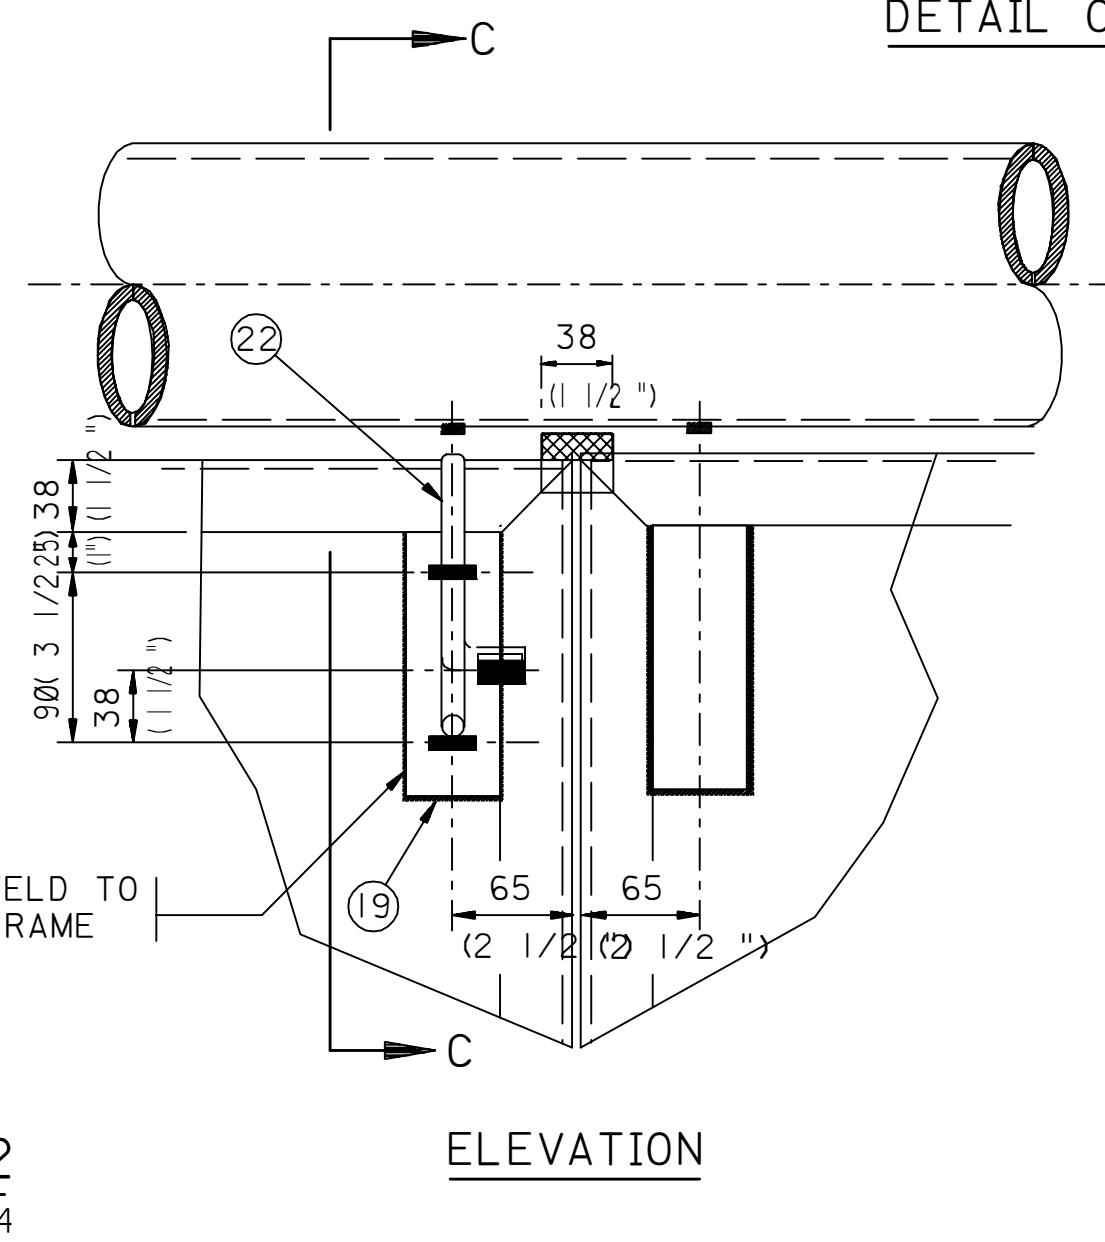
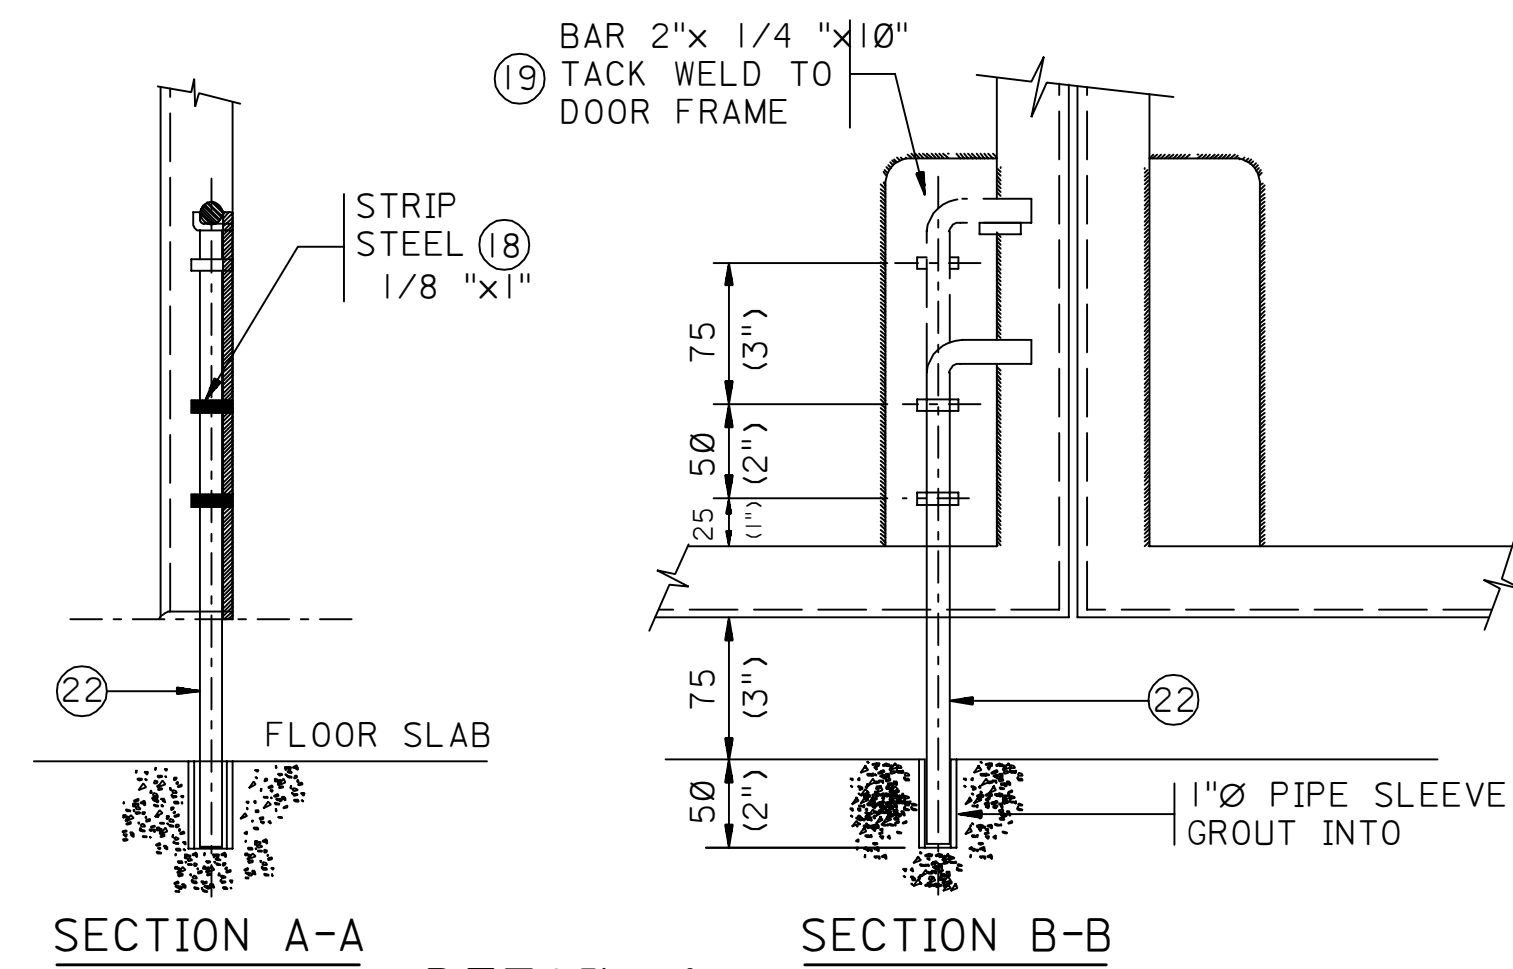
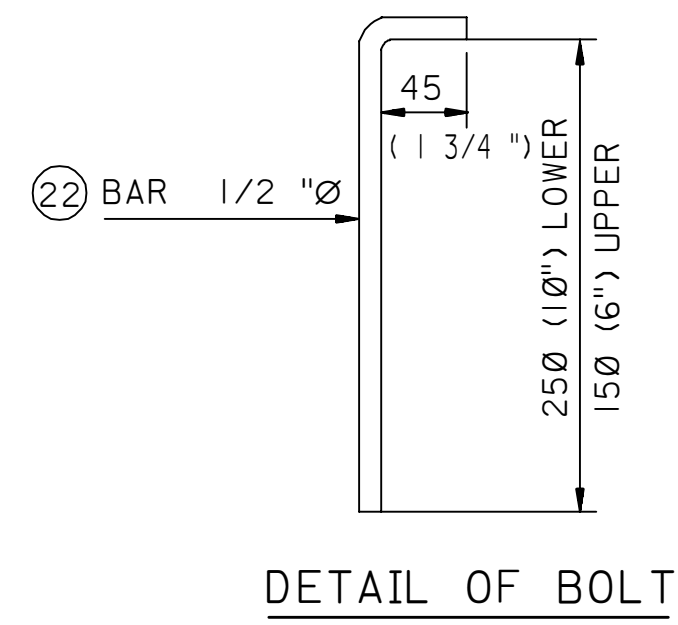
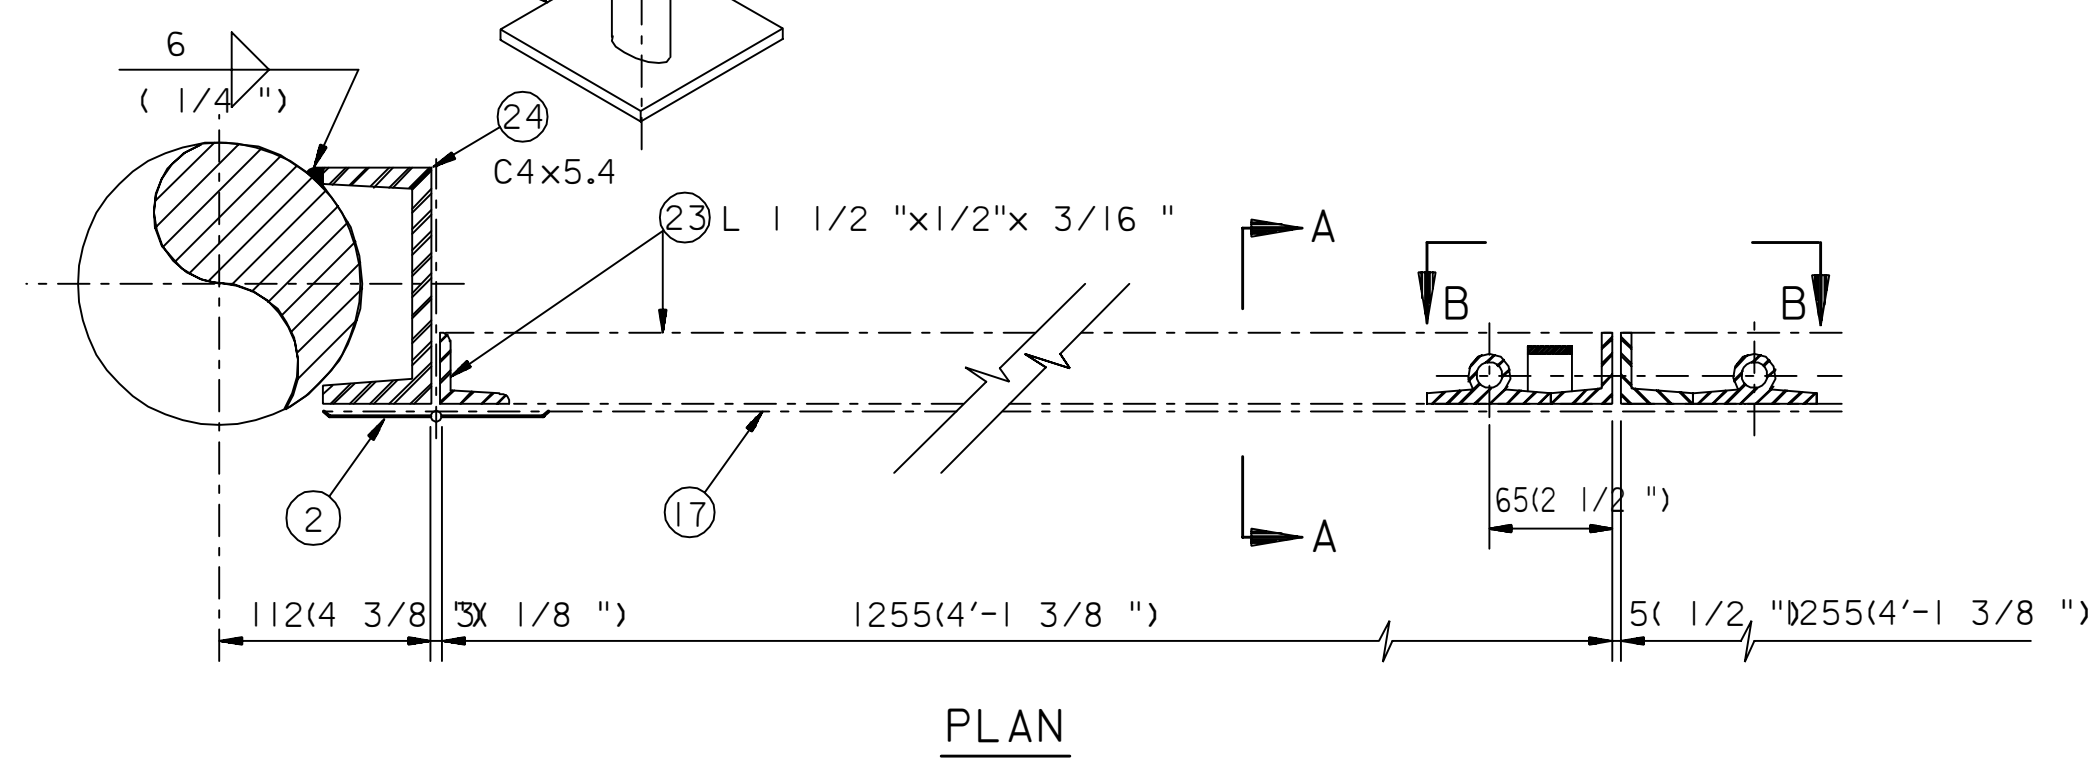
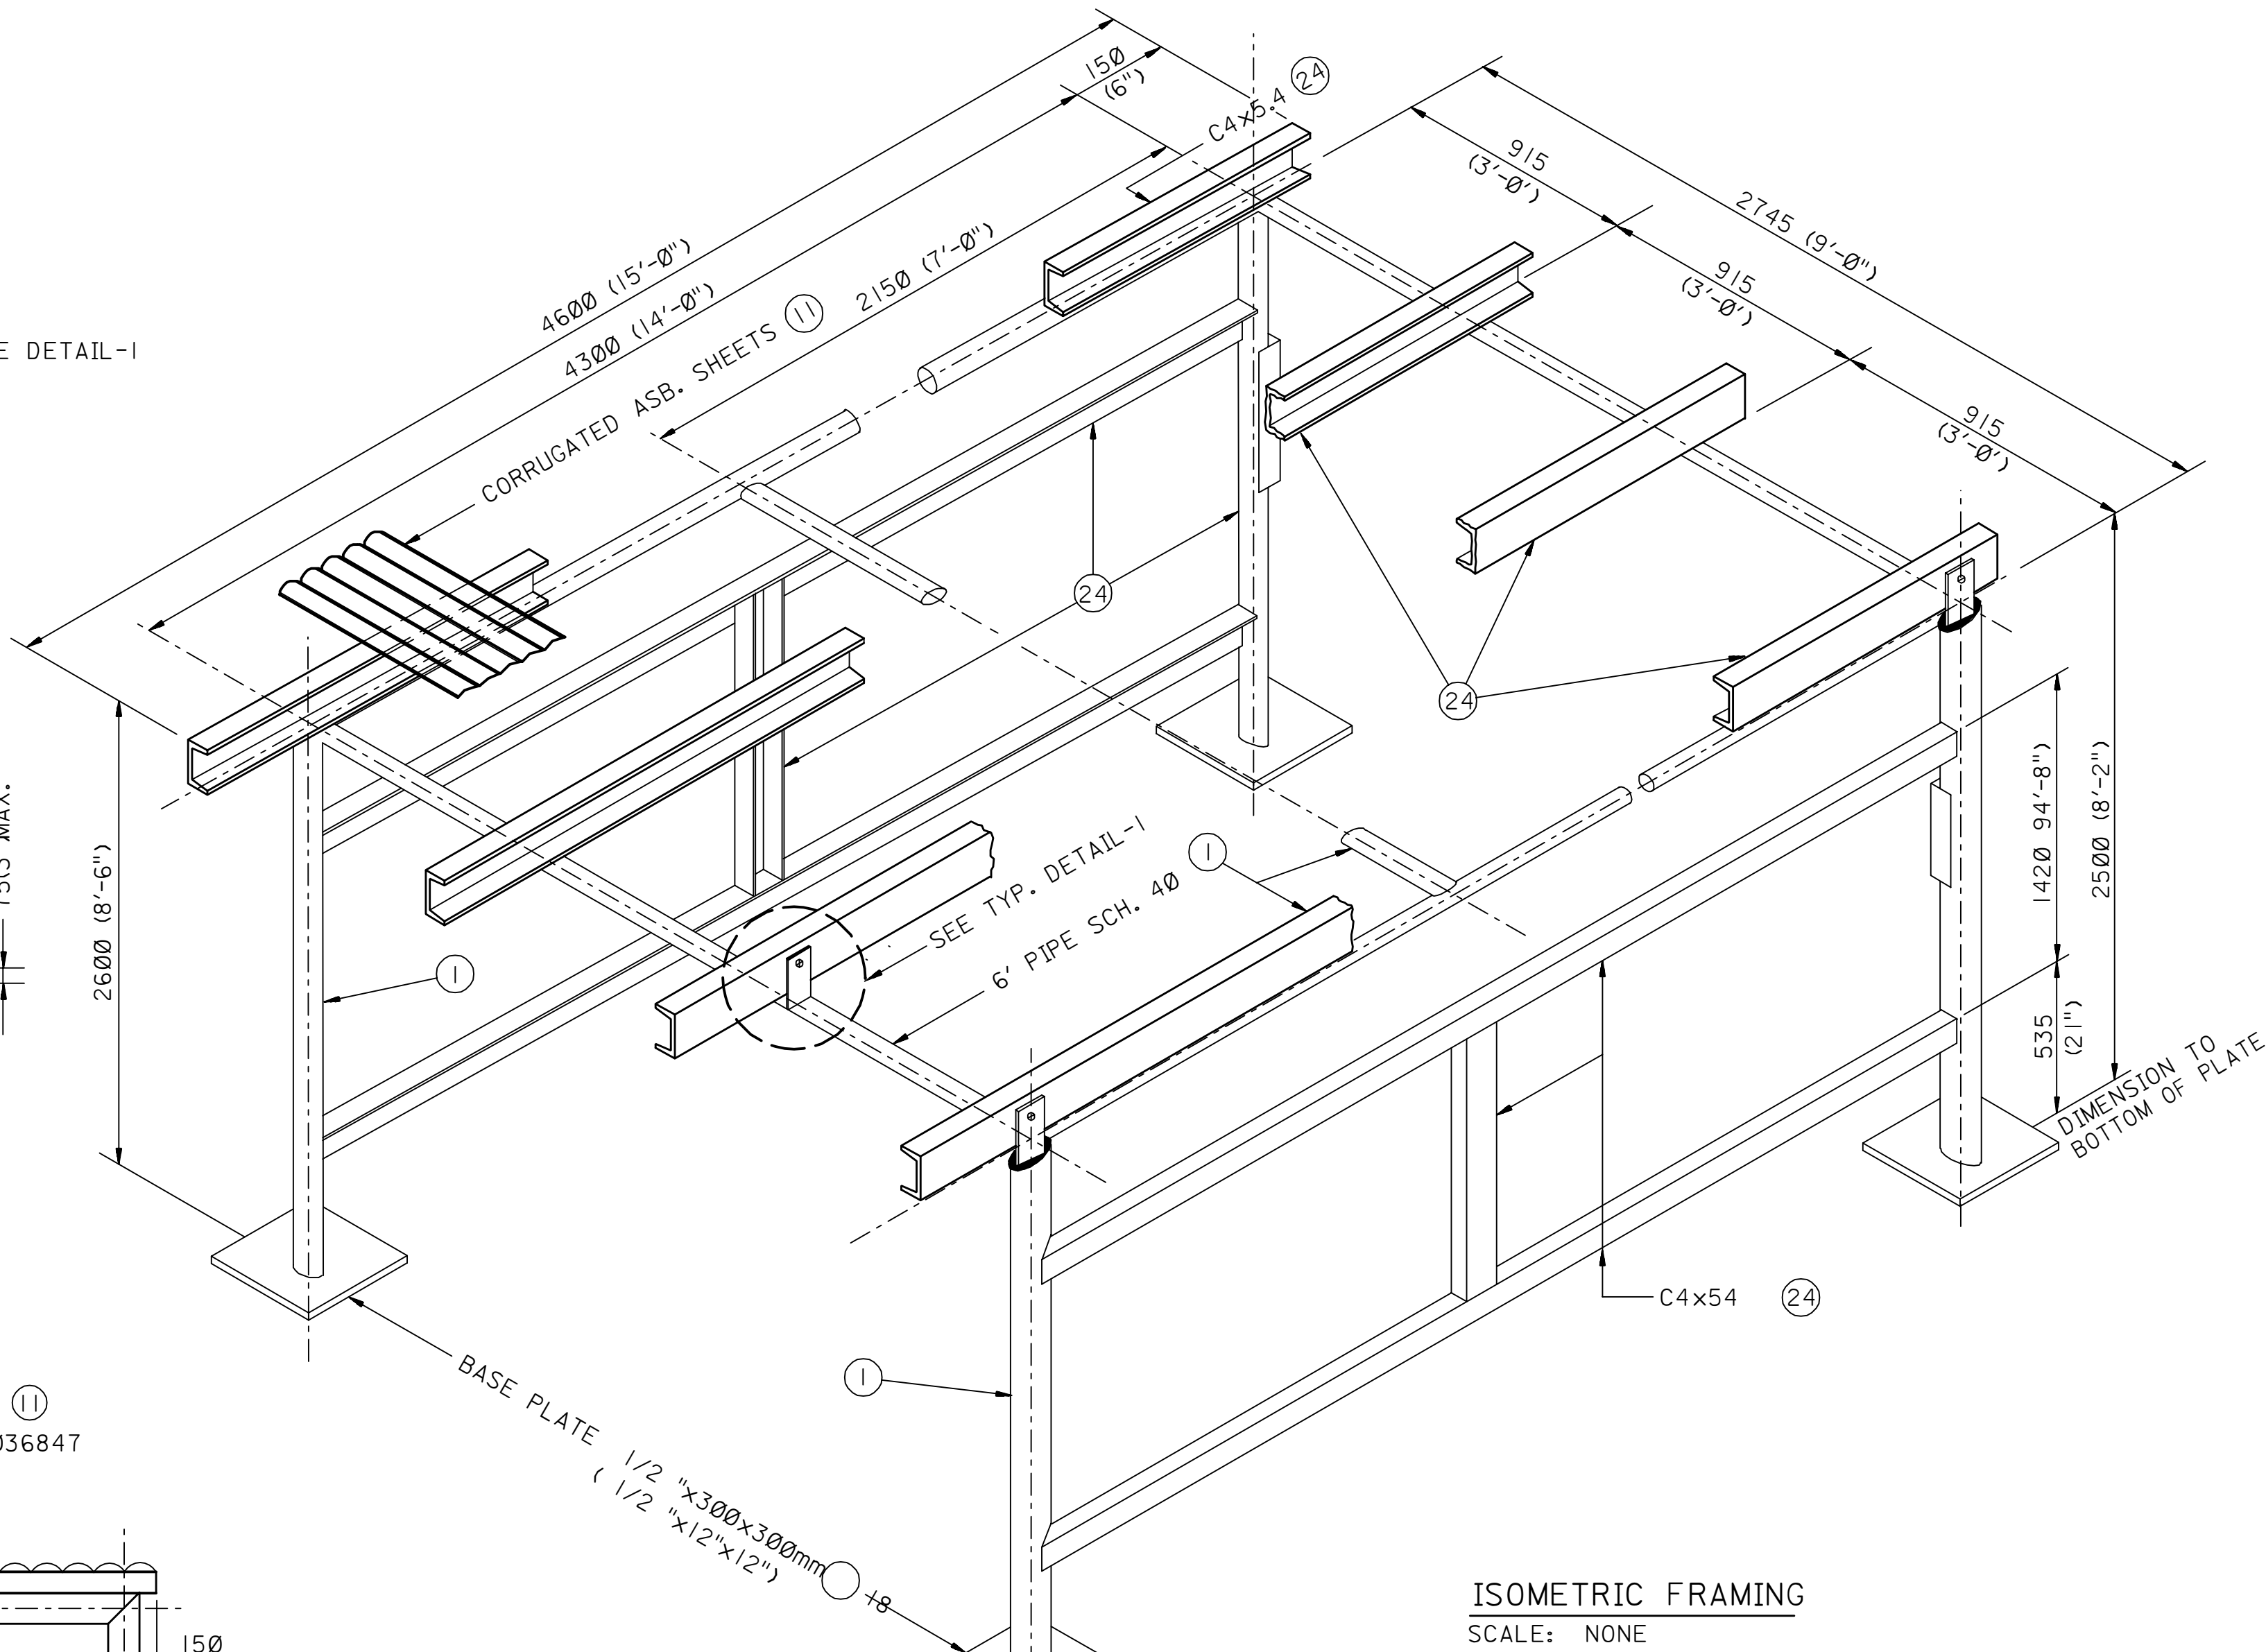
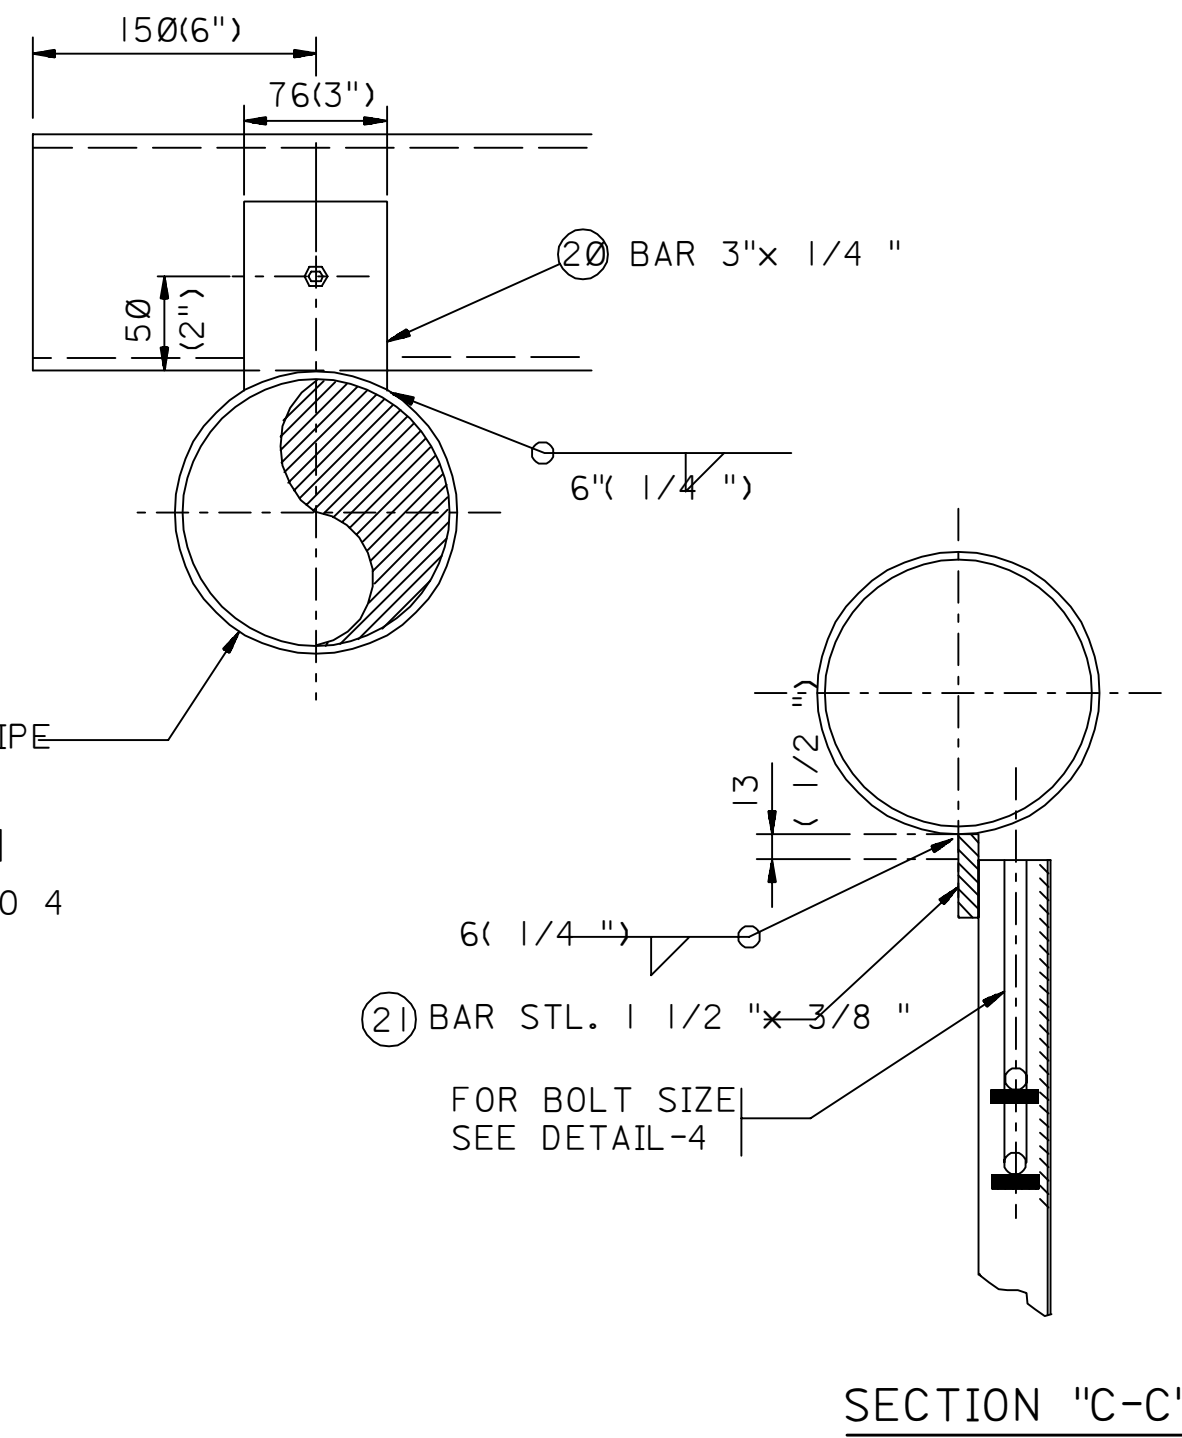
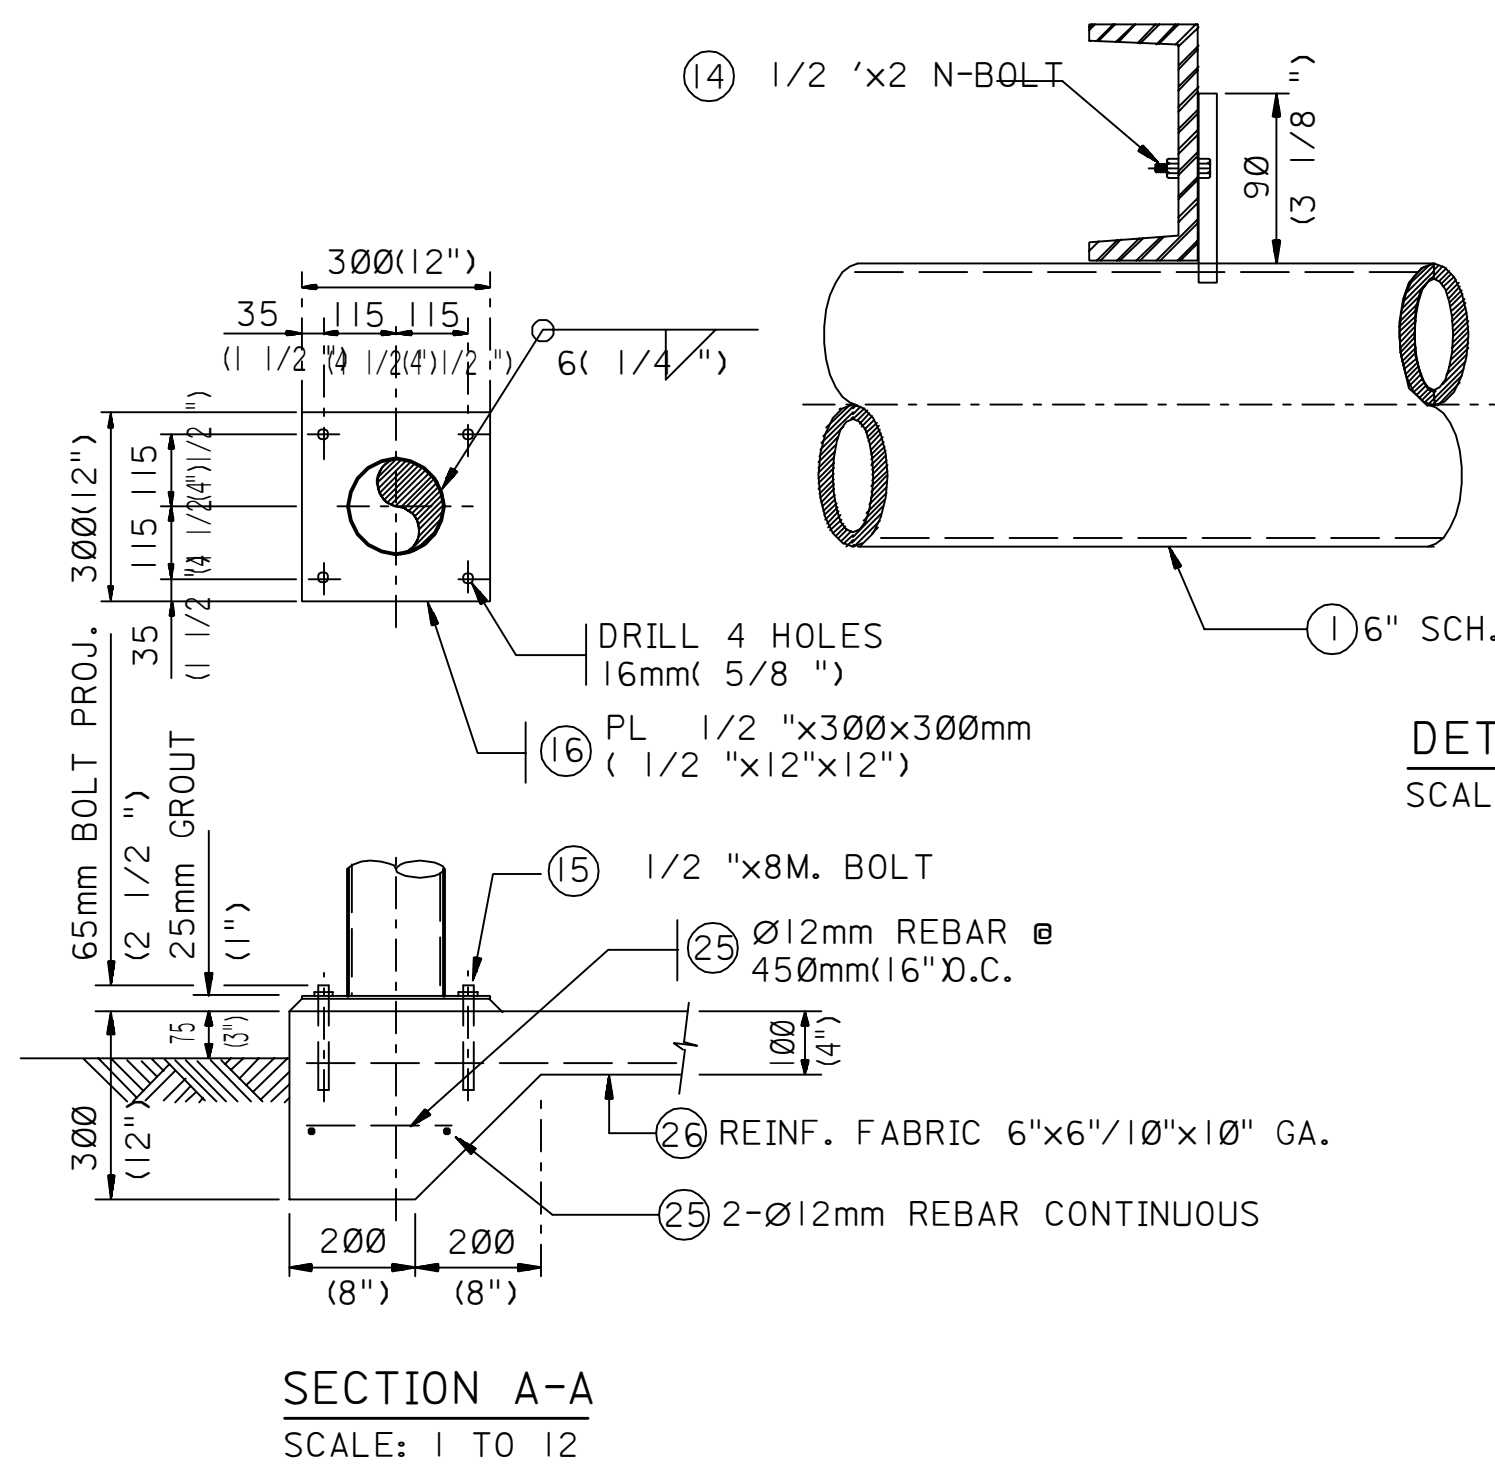
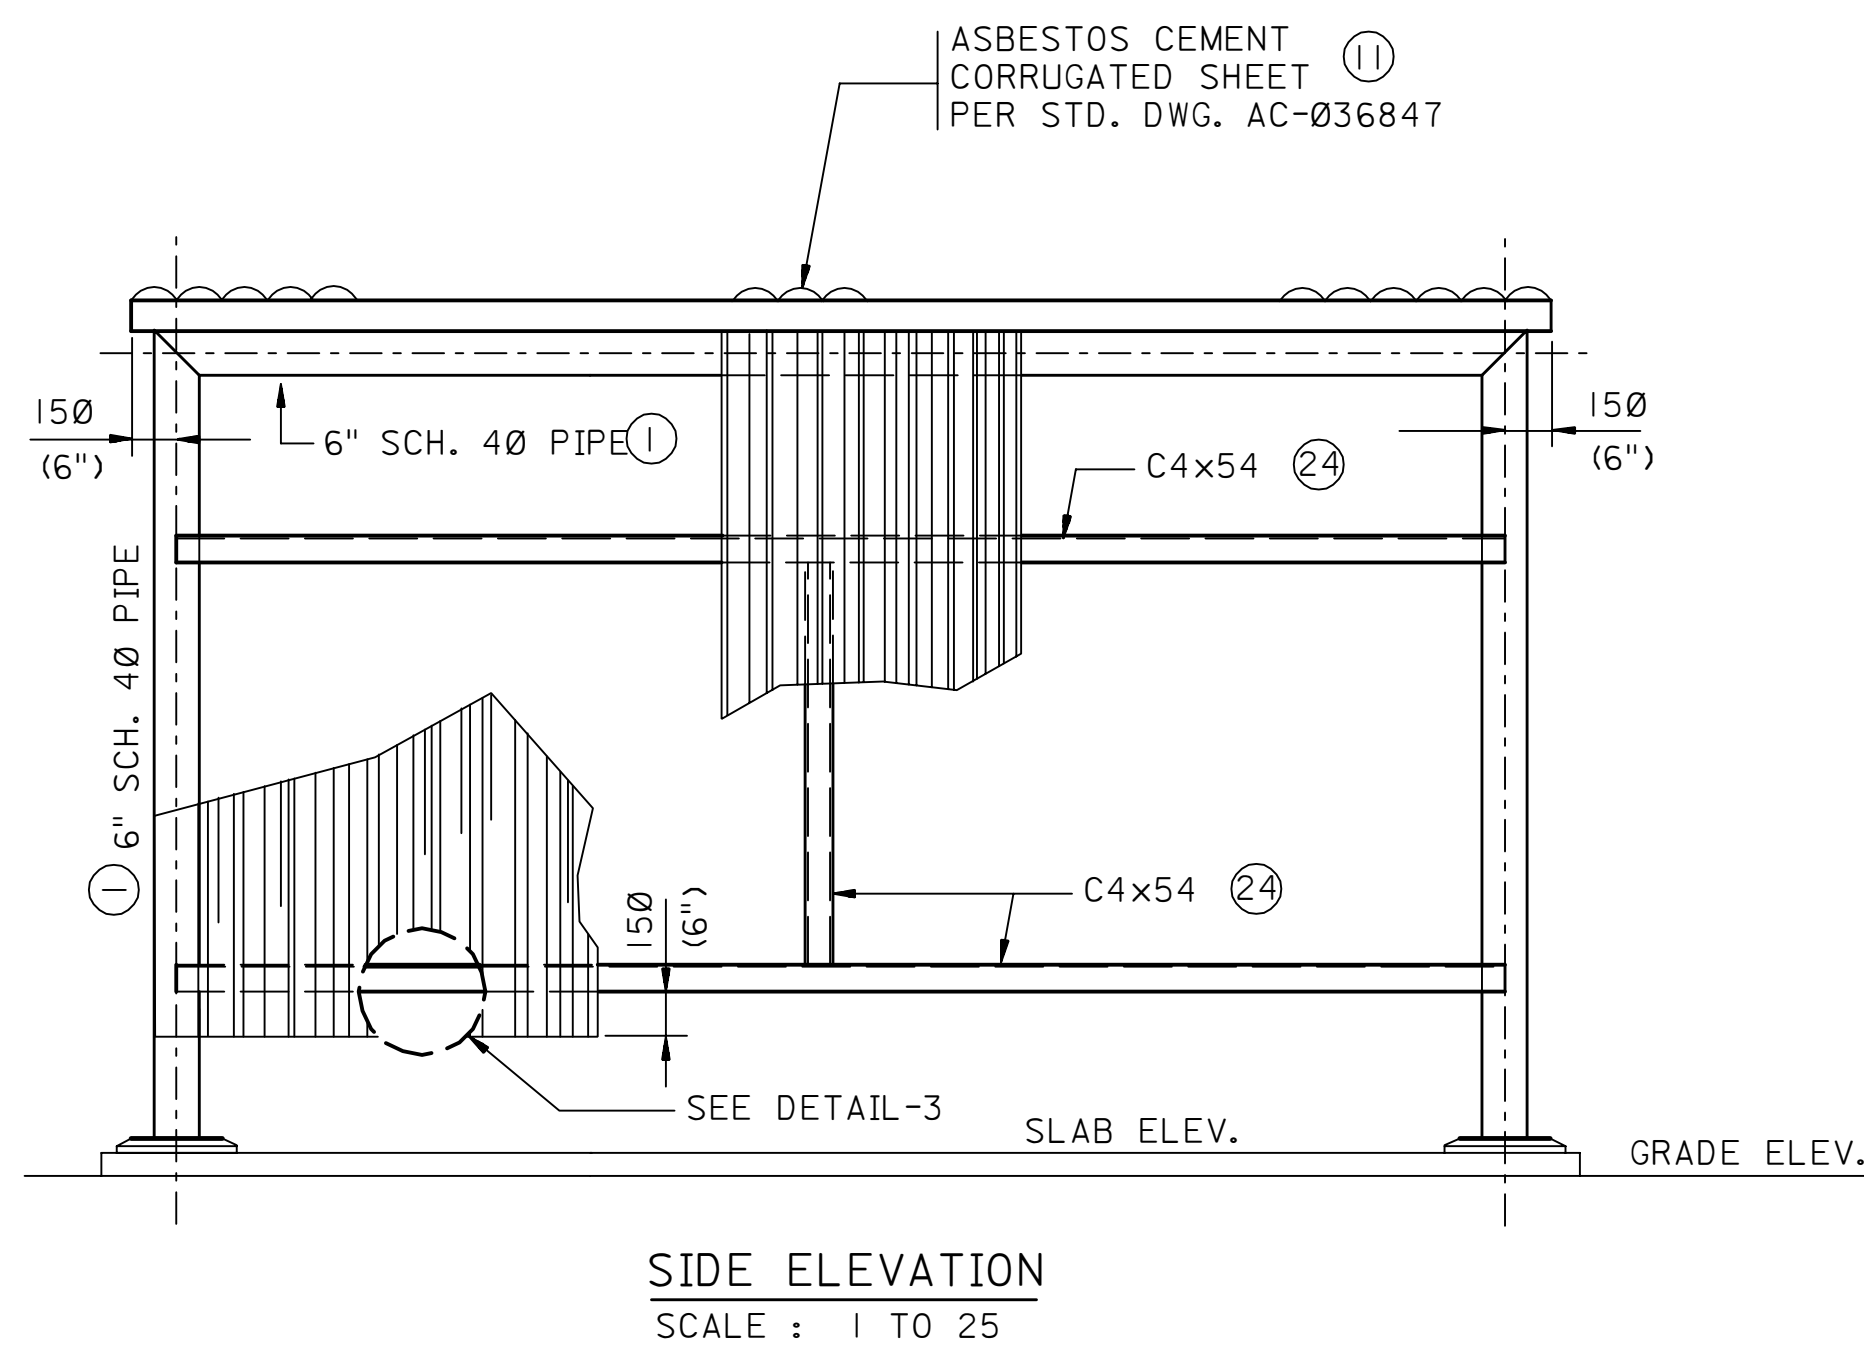
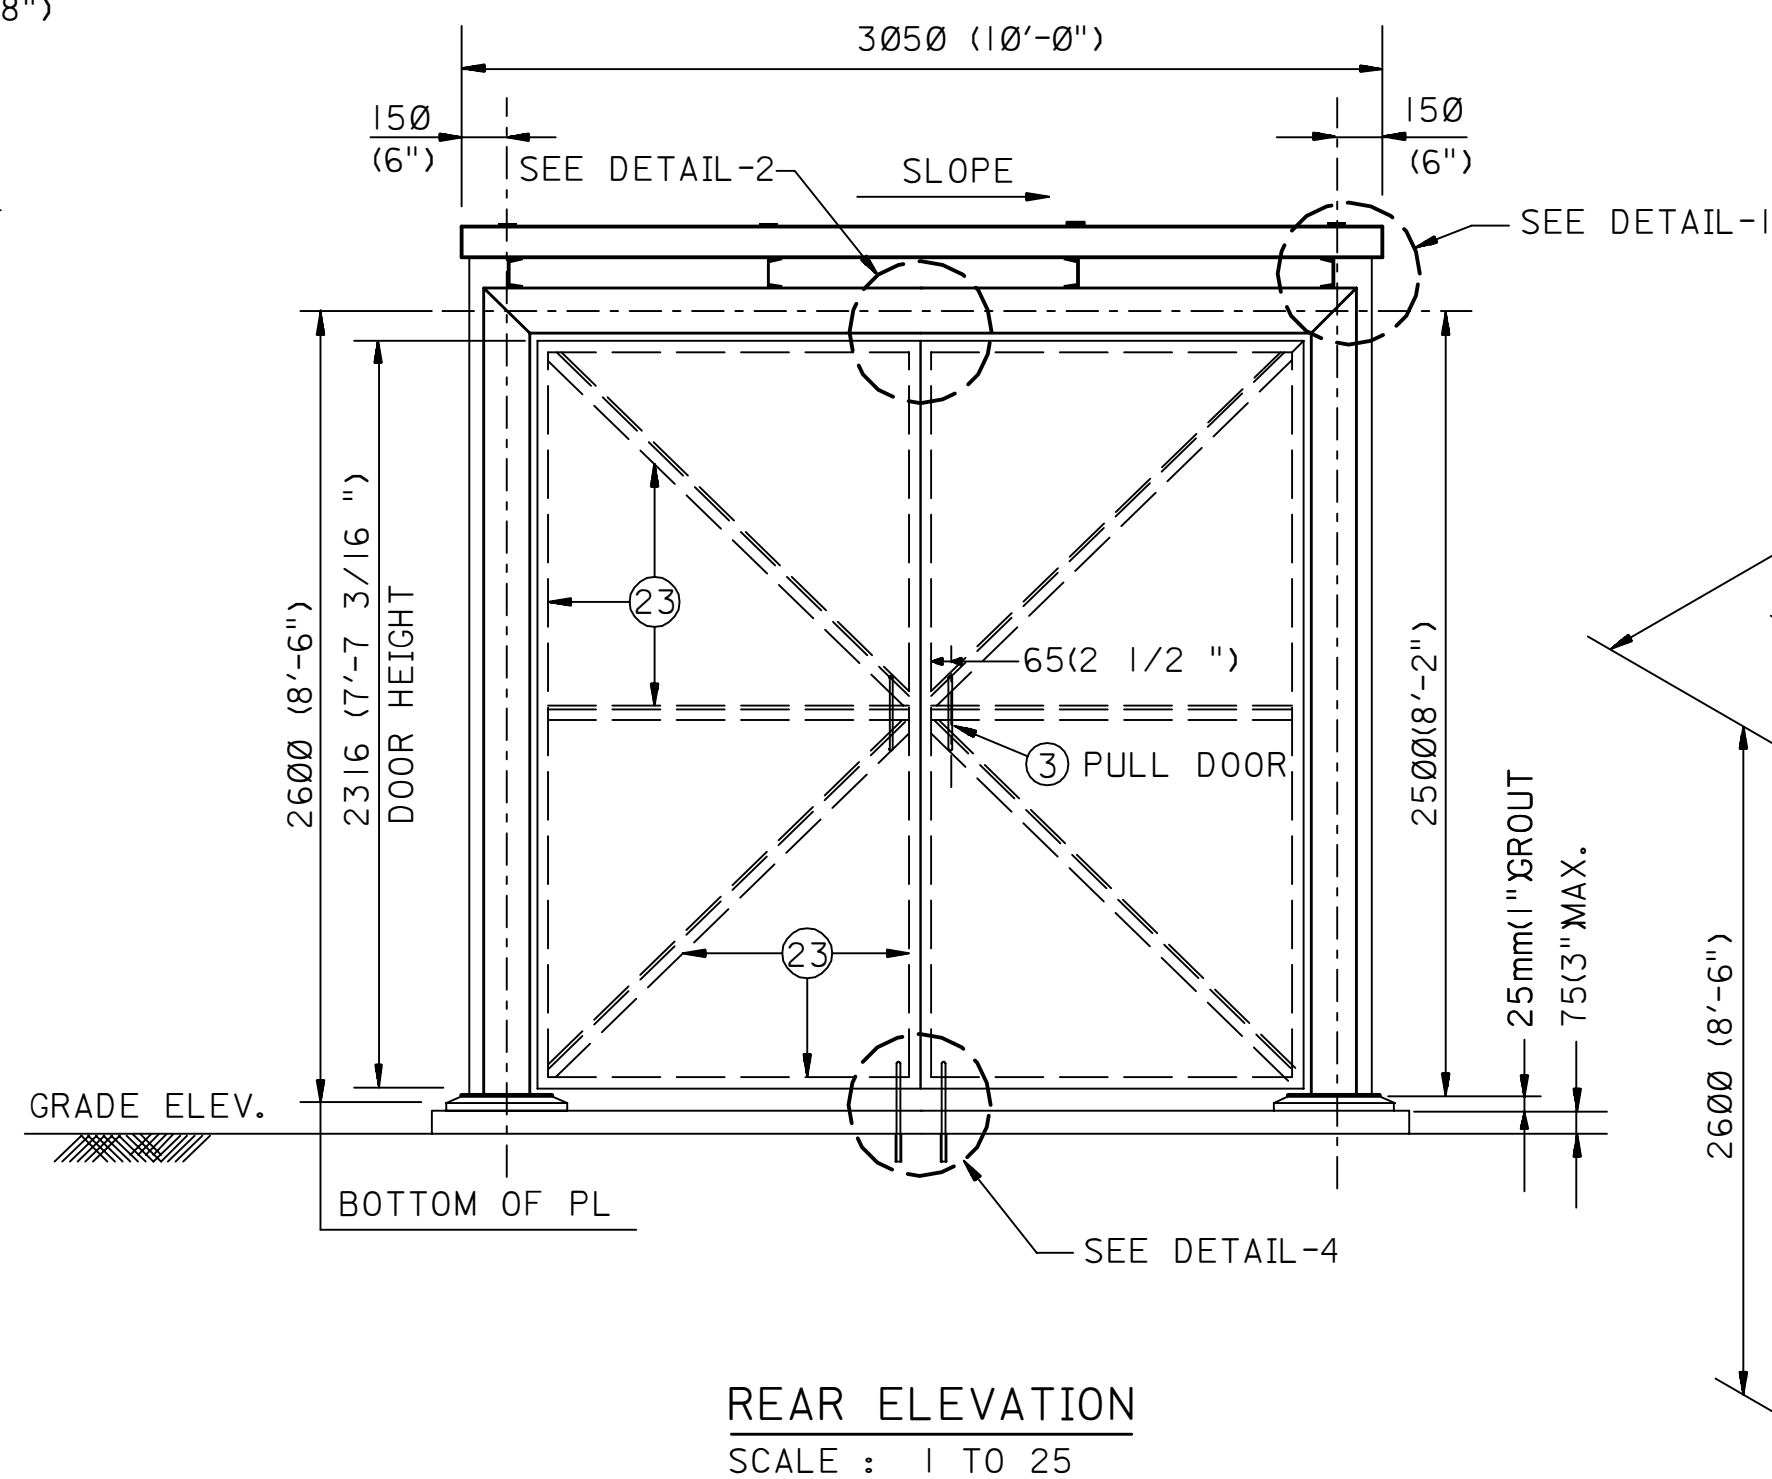
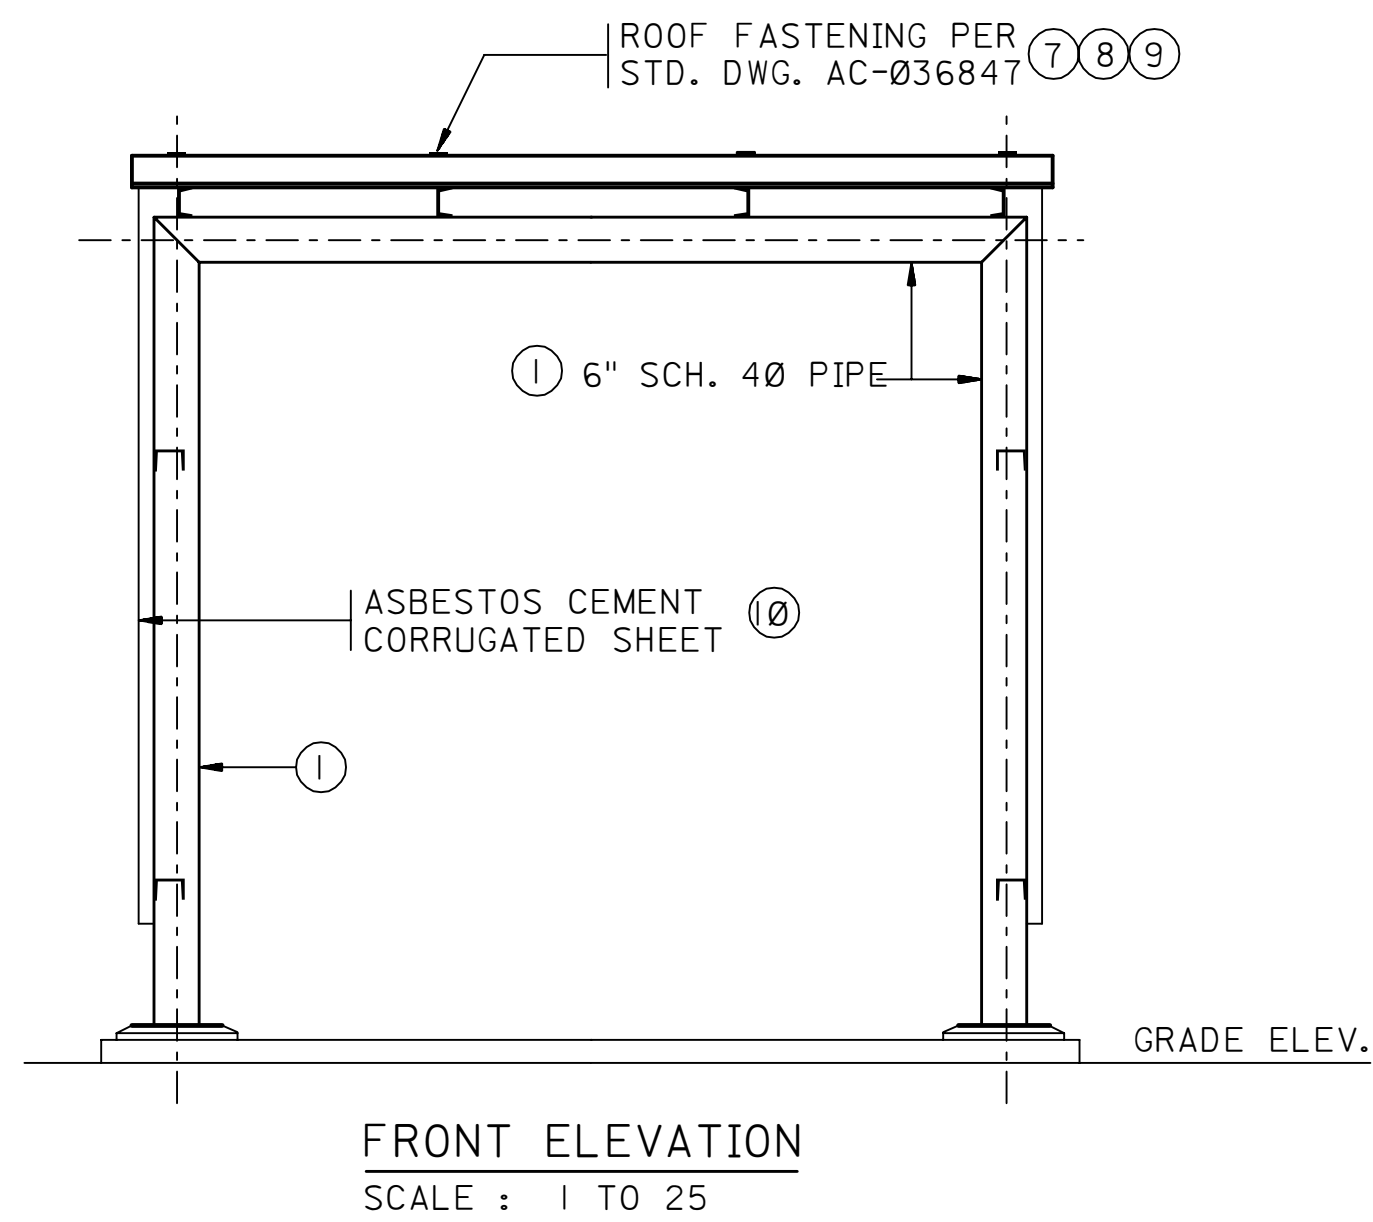


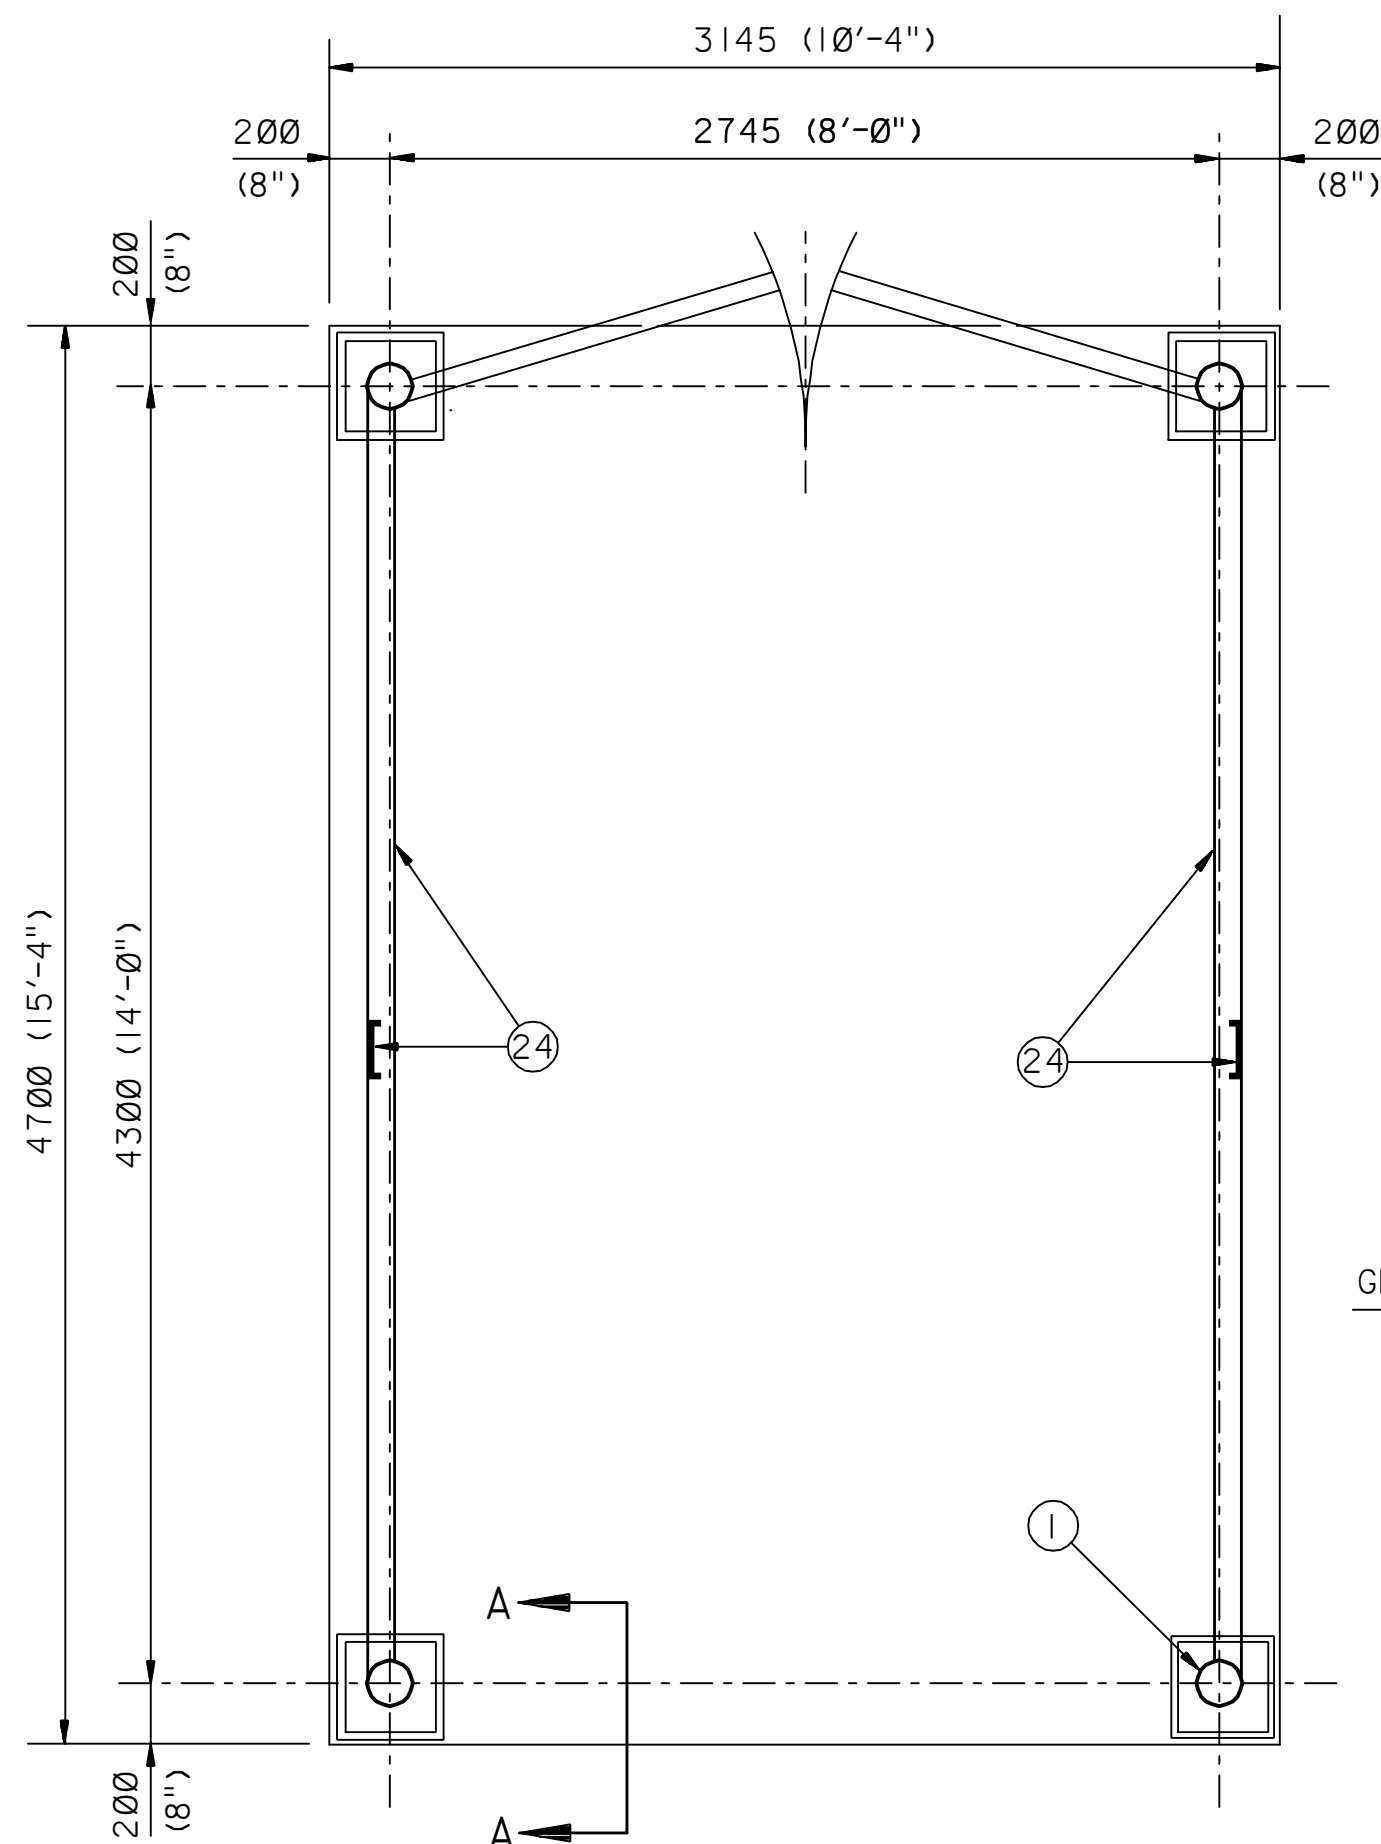

NOTES:

1. TO BE ALL WELDED CONSTRUCTION UNLESS OTHERWISE SPECIFIED.
2. CONCRETE TO BE MIXED, PLACED AND CURED FOR A MINIMUM COMPRESSIVE STRENGTH OF 20.7 MPa (3000 PSI) PER SAUDI ARAMCO CONSTRUCTION SPECIFICATION ACS-Q-3 AND ACS-R-2.
3. PAINT ALL STEEL STRUCTURE WITH 2 COATS OF (ZINC CHROMATE) AND TWO COATS OF ALUMINUM PAINT PER SAUDI ARAMCO PAINT SPECIFICATION APC5-4.
4. ALL DIMENSIONS ARE IN MILLIMETER UNLESS NOTED OTHERWISE.

LIST OF MATERIAL				
CODE NO.	AMS NO.	QTY	UNIT	DESCRIPTION
1	01-167-545	88	FT	PIPE STEEL 6" SCH. 40
2	09-047-510	2	PR	HINGE BUTT STEEL 4"x4"
3	09-005-320	2	EA	PULL DOOR STEEL 6 1/2 "
4	09-235-939	2	3/4 CY	AGGREGATE CRUSHED STONE 3/4"
5	09-204-188	18	SK	CEMENT PORTLAND 112 LB/SACK
6	09-258-671	1	1/2 CY	SAND BULK
7	09-382-131	90	EA	FASTENER SH. ASB. STR. TYPE 6" LG.
8	09-382-160	90	EA	CLIP J TYPE GALV.
9	09-382-174	104	EA	WASHER STEEL DIAMOND FOR 5/16 " BOLT
10	09-431-939	13	EA	SH. ASBESTOS CEMENT CORR. 1/4 "TH.x42 3/4 "x
11	09-431-951	5	EA	SH. ASBESTOS CEMENT CORR. 1/4 "TH.x42 3/4 "x
12	09-686-354	63	1/4 CN	PAINT EXTERIOR STAL/CN. ALUM. 5 GAL./CN
13	09-708-133	1	CN	PRIMER STRUCT. 1 GAL./CN
14	10-206-472	12	EA	BOLT MACHINE 1/2 "x2" L
15	10-206-510	16	EA	BOLT MACHINE 1/2 "DIA.x8" L
16	12-061-080	5	SF	PLATE STL 1/2 " THK NON
17	12-157-650	63	SF	SHT. STL BLK NON 16 GA.
18	12-187-209	2	FT	STRIP STL 1/8 "x1"
19	12-335-246	3	FT	BAR STL. FLAT 1/4 "x 2"
20	12-335-262	6	FT	BAR STL. FLAT 1/4 "x 3"
21	12-335-388	7	FT	BAR STL. FLAT 3/8 "x 1"
22	12-337-333	3	FT	BAR STL. ROUND 1/2 "x DIA
23	12-408-856	80	FT	ANGLE BAR SIZE 1 1/2 "x 1/2
24	12-435-612	145	FT	CHANNEL STRUCT. 4"x5.4 LB./FT
25	12-720-560	3	LF	Ø12mm BAR CONC. REINF.
26	12-743-574	30	LF	REINF. FABRIC WIRE 6"x6"/10"x10 GA.
27	12-756-012	70	EA	TIE WIRE STEEL 16 GA.

REFERENCE DRAWINGS	
STANDARD APPLICATION ASBESTOS CEMENT ROOFING	AA-036847

02	MAY92	ESSD BSC			DRAWING DIGITIZED INTO CADD DATABASE WITHOUT CHANGES			
REV. NO.	DATE	BY	JO/EWO		DESCRIPTION	CHKD.	CERT.	APPD.

SAUDI ARABIAN OIL COMPANY				
DRAWN BY <u>F.U.B./A.M.</u> CHECKED BY <u>NAK 06-07-75</u> SCALE: <u>AS SHOWN</u>				
DATE STARTED _____		DATE COMPLETED <u>06-07-75</u>		
OPR/G. DEPT. _____		ORIGINAL SIGNED <u>84-15-75</u>		
APP'D. FOR CONST. _____				
THIS DRAWING IS NOT TO BE USED FOR CONSTRUCTION OR FOR ORDERING MATERIAL UNITS. CERTIFIED AND SATED		CERTIFIED BY _____ DATE _____		
PLAN & DETAIL				
SHADE FOR FIRE PROTECTION UNITS				
STD DWG				
PLANT NO.	INDEX	DRAWING NUMBER	SHT. NO.	REV. NO.
990	R	AA-036243	001	02