



00	100	990	A	AA-036249	INDEX	PLANT NO.
REV. NO.	SHT. LHS.	DRAWING NUMBER	INDEX	PLANT NO.	REV. NO.	

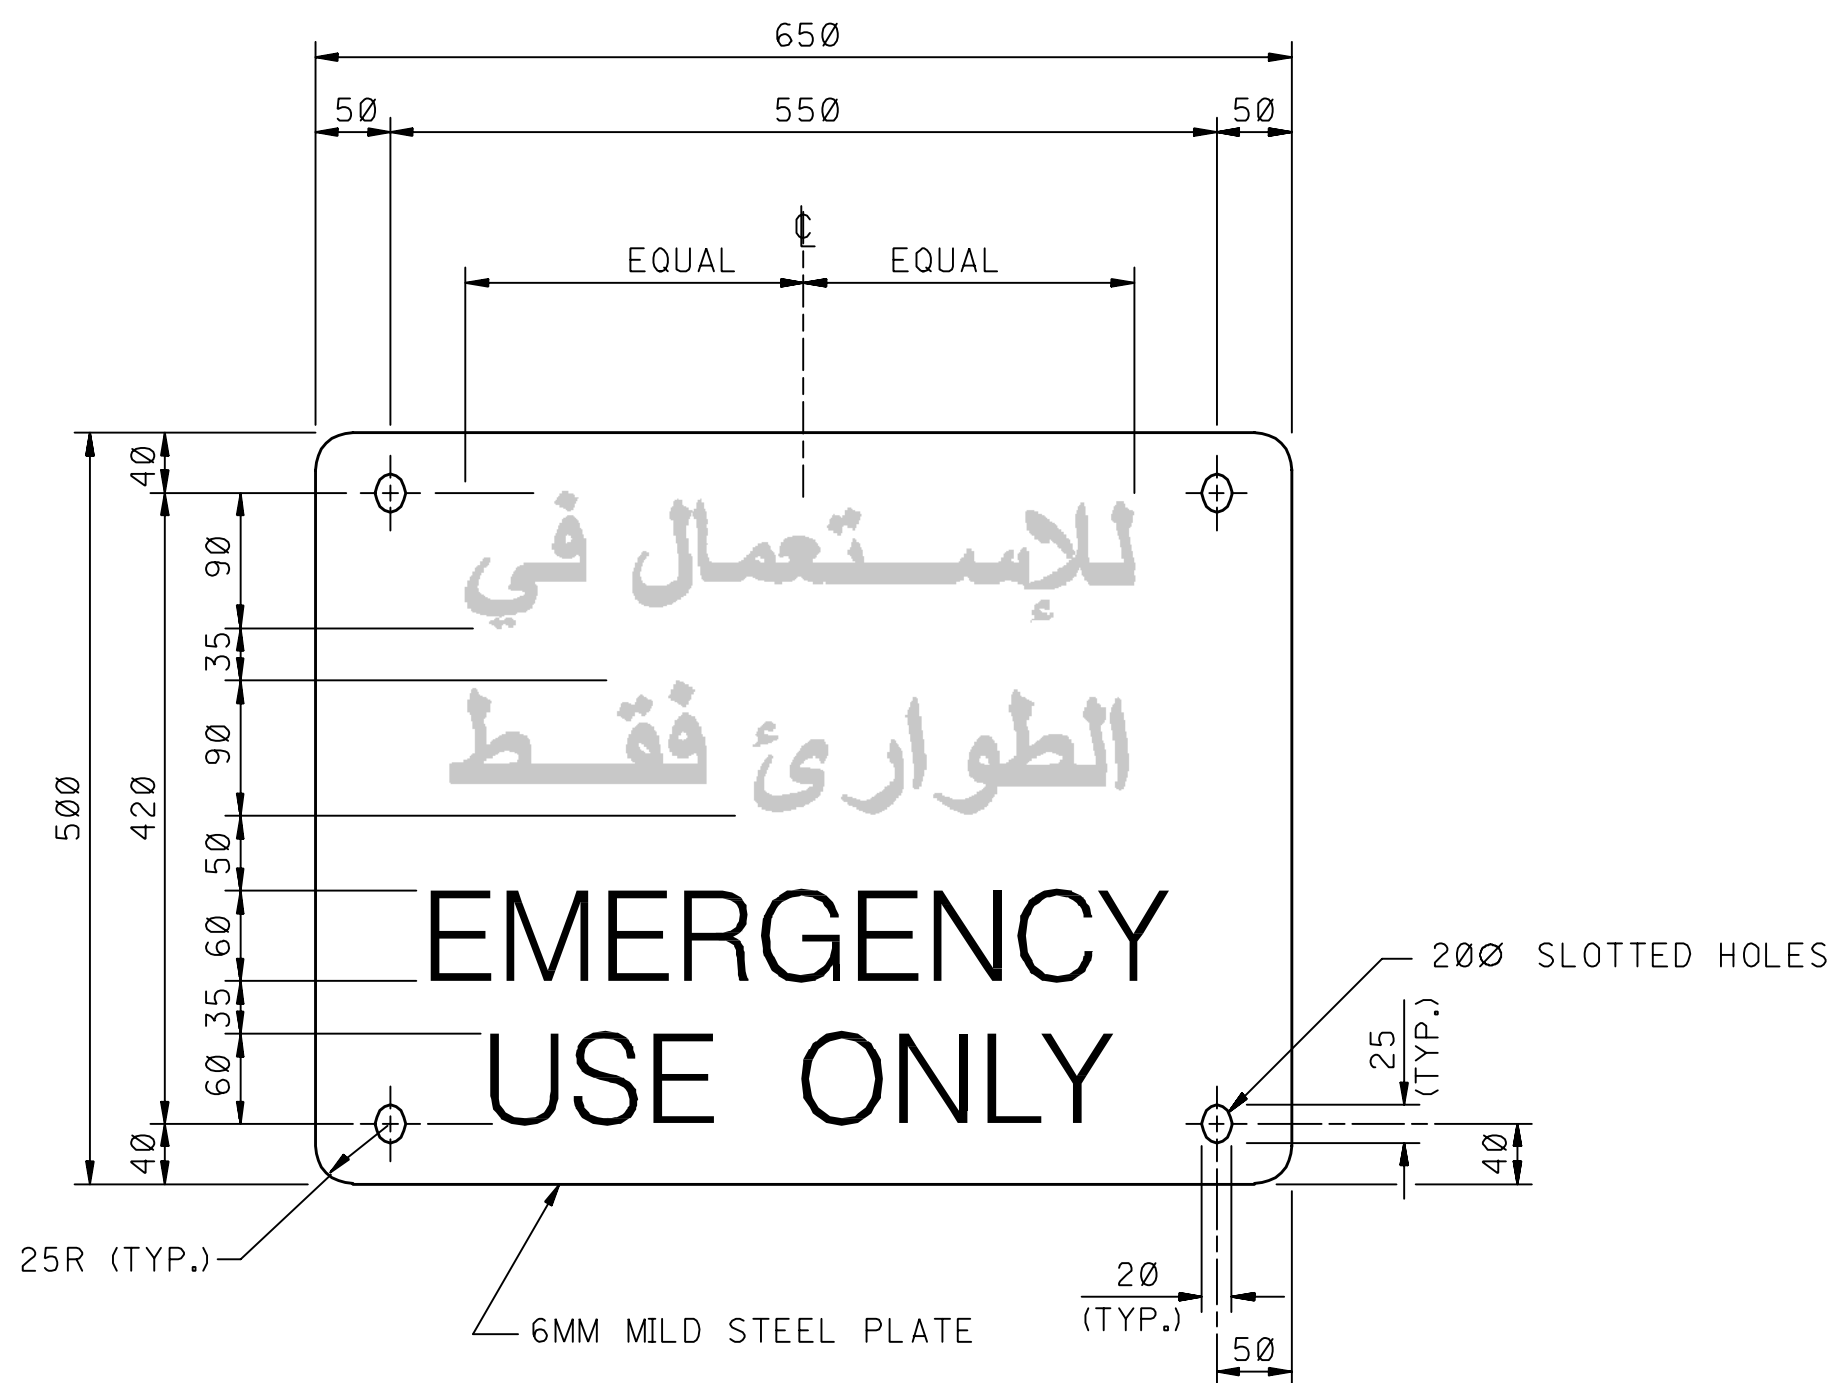


SIGN SHALL BE INSTALLED NEAR SECONDARY EGRESS LADDER ACCESS ON THE FIRST LANDING DOWN FROM THE HELIDECK.

1 SIGN -1

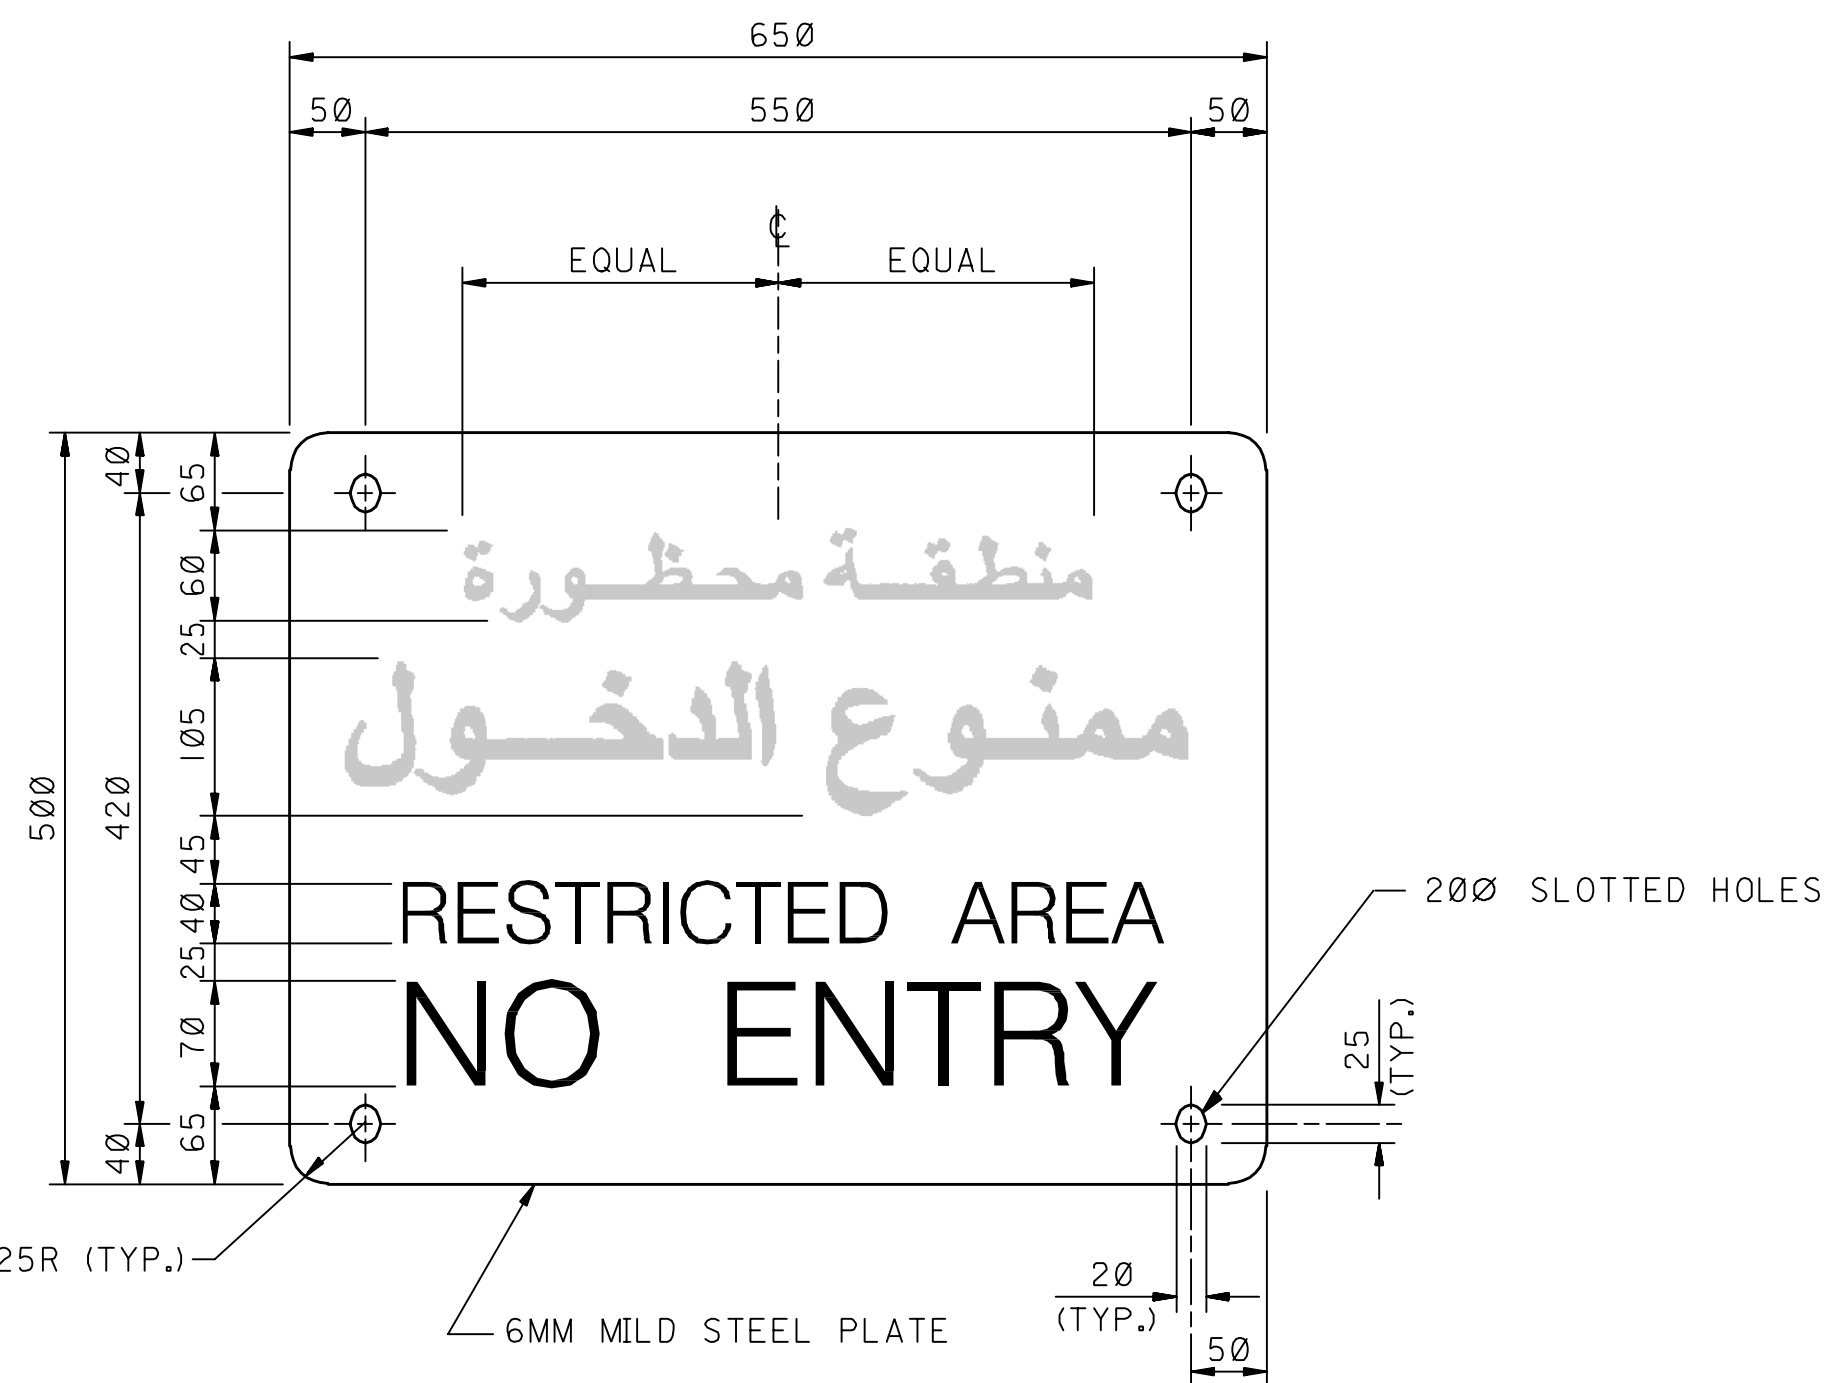


SIGN SHALL BE INSTALLED NEAR MAIN STAIRCASE ACCESS ON THE FIRST LANDING DOWN FROM THE HELIDECK.

3 SIGN -3

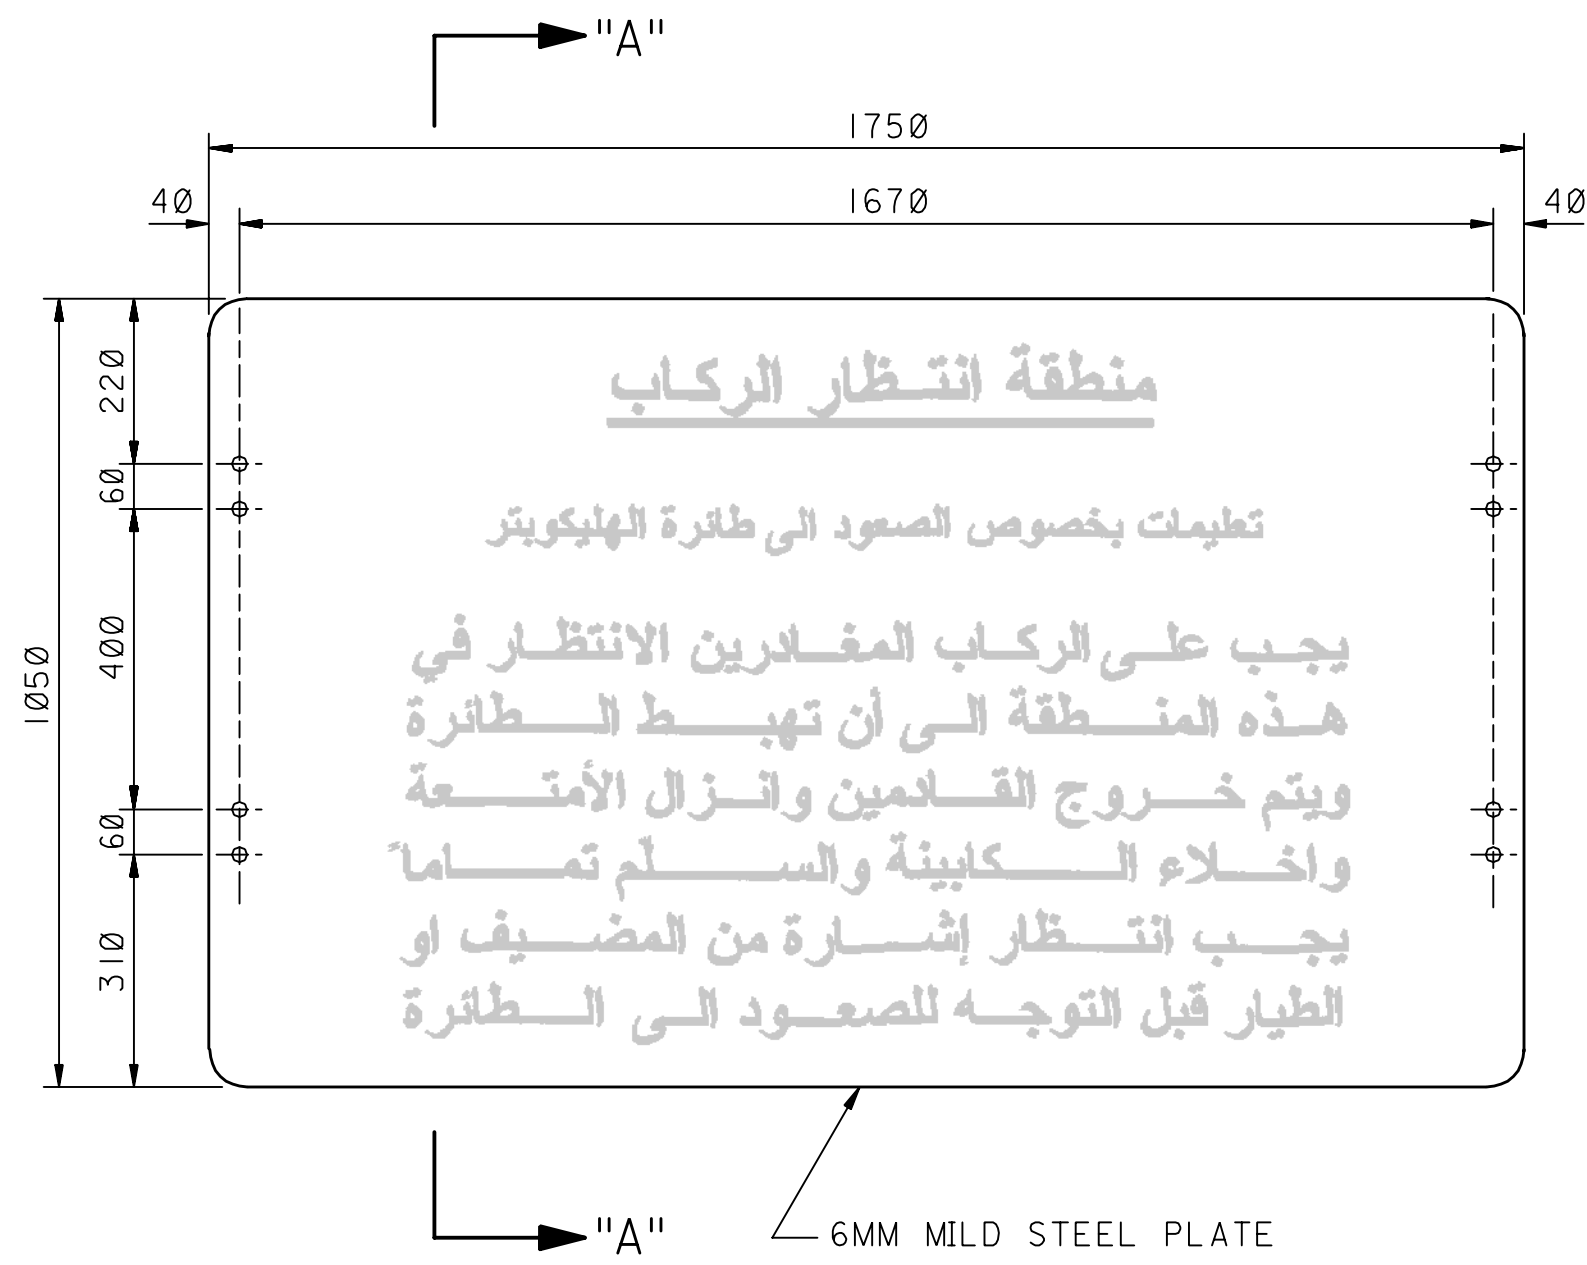


SIGN SHALL BE INSTALLED IN THE PASSENGERS WAITING AREA.

6 SIGN -6

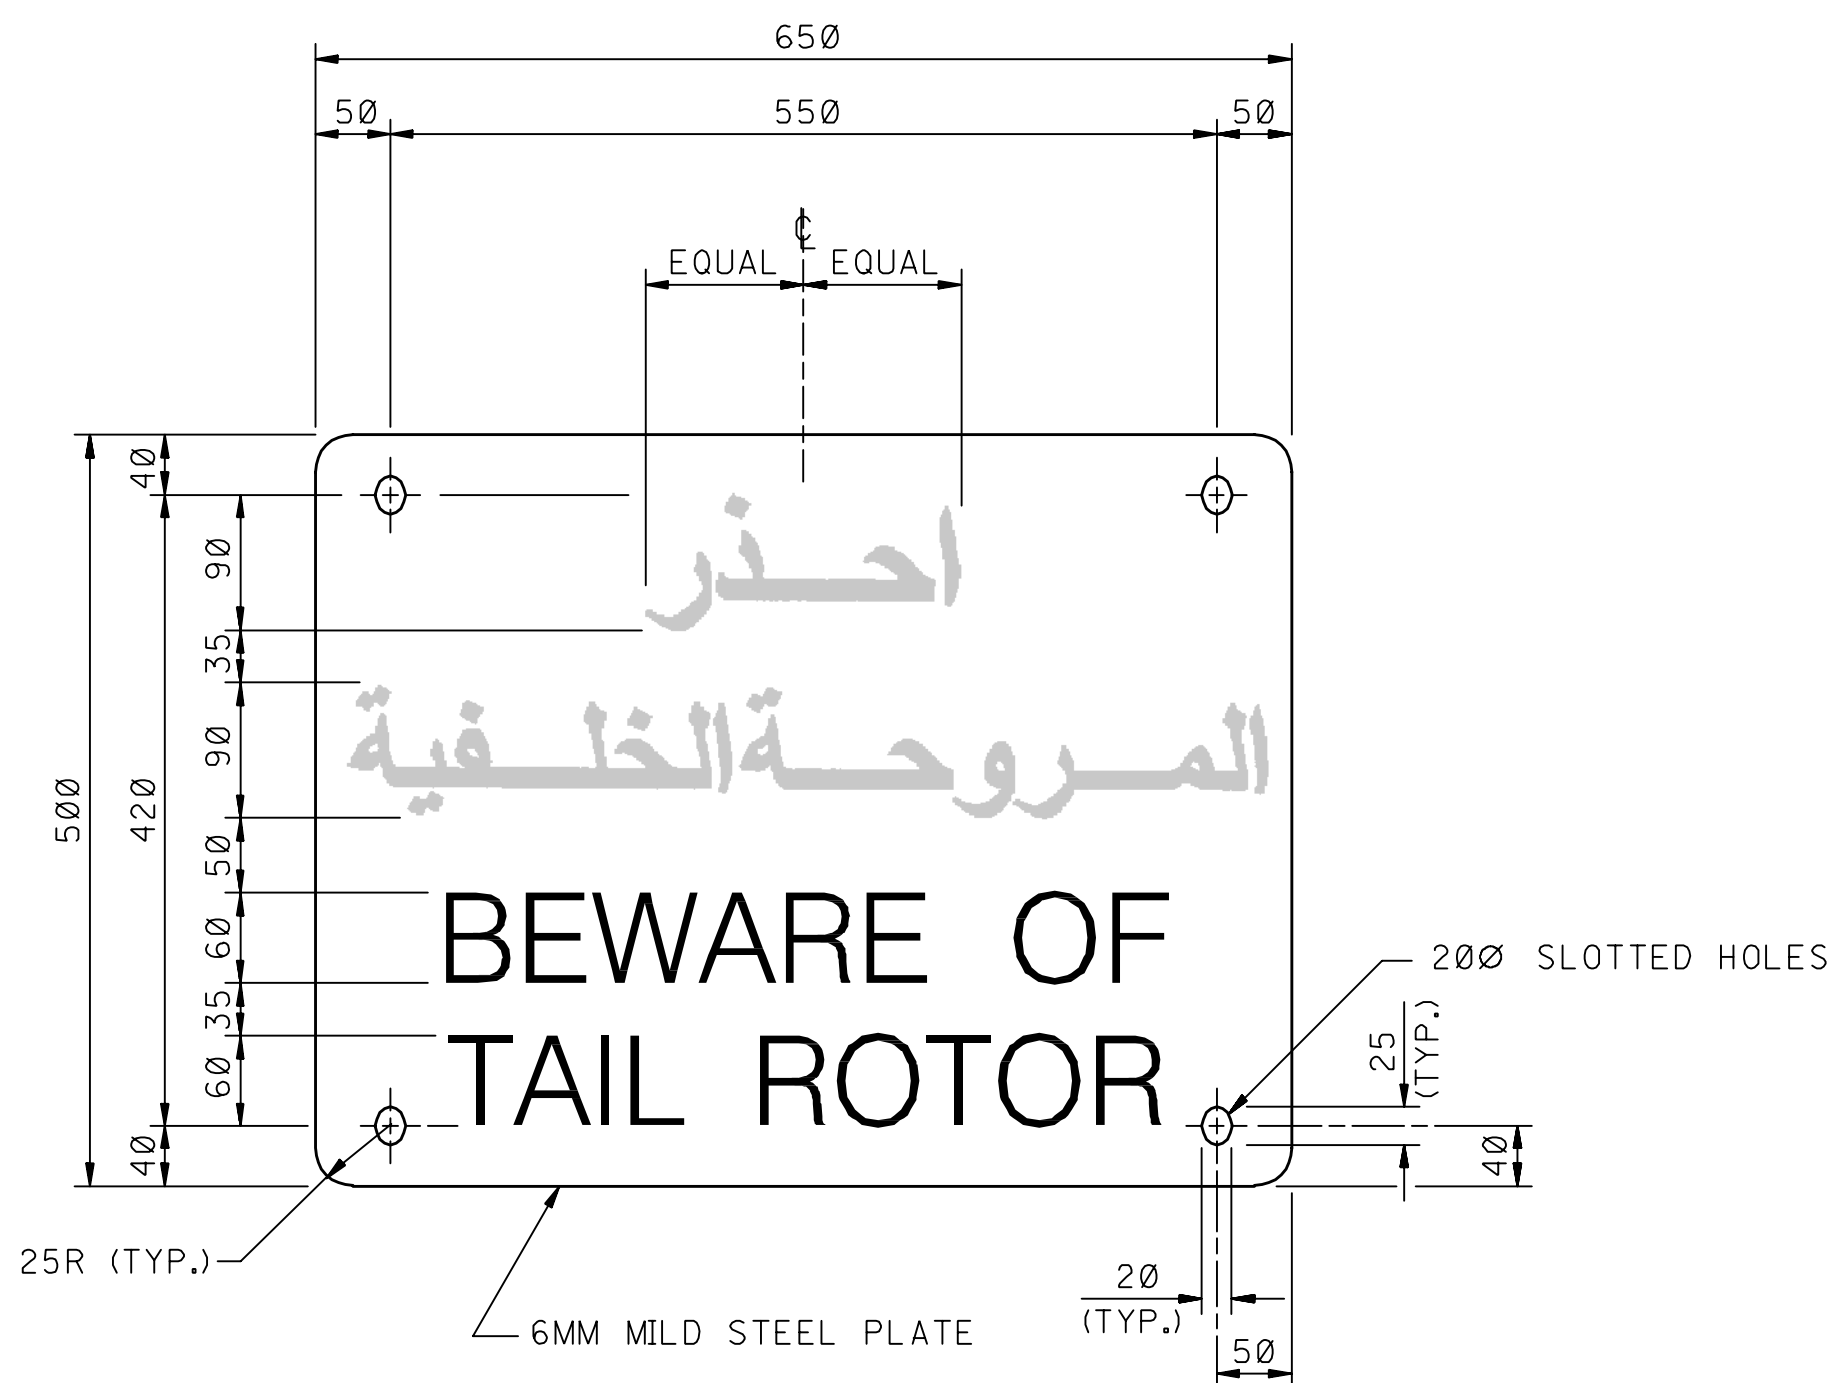


SIGN SHALL BE INSTALLED NEAR MAIN STAIRCASE ACCESS ON THE FIRST LANDING DOWN FROM THE HELIDECK.

2 SIGN -2

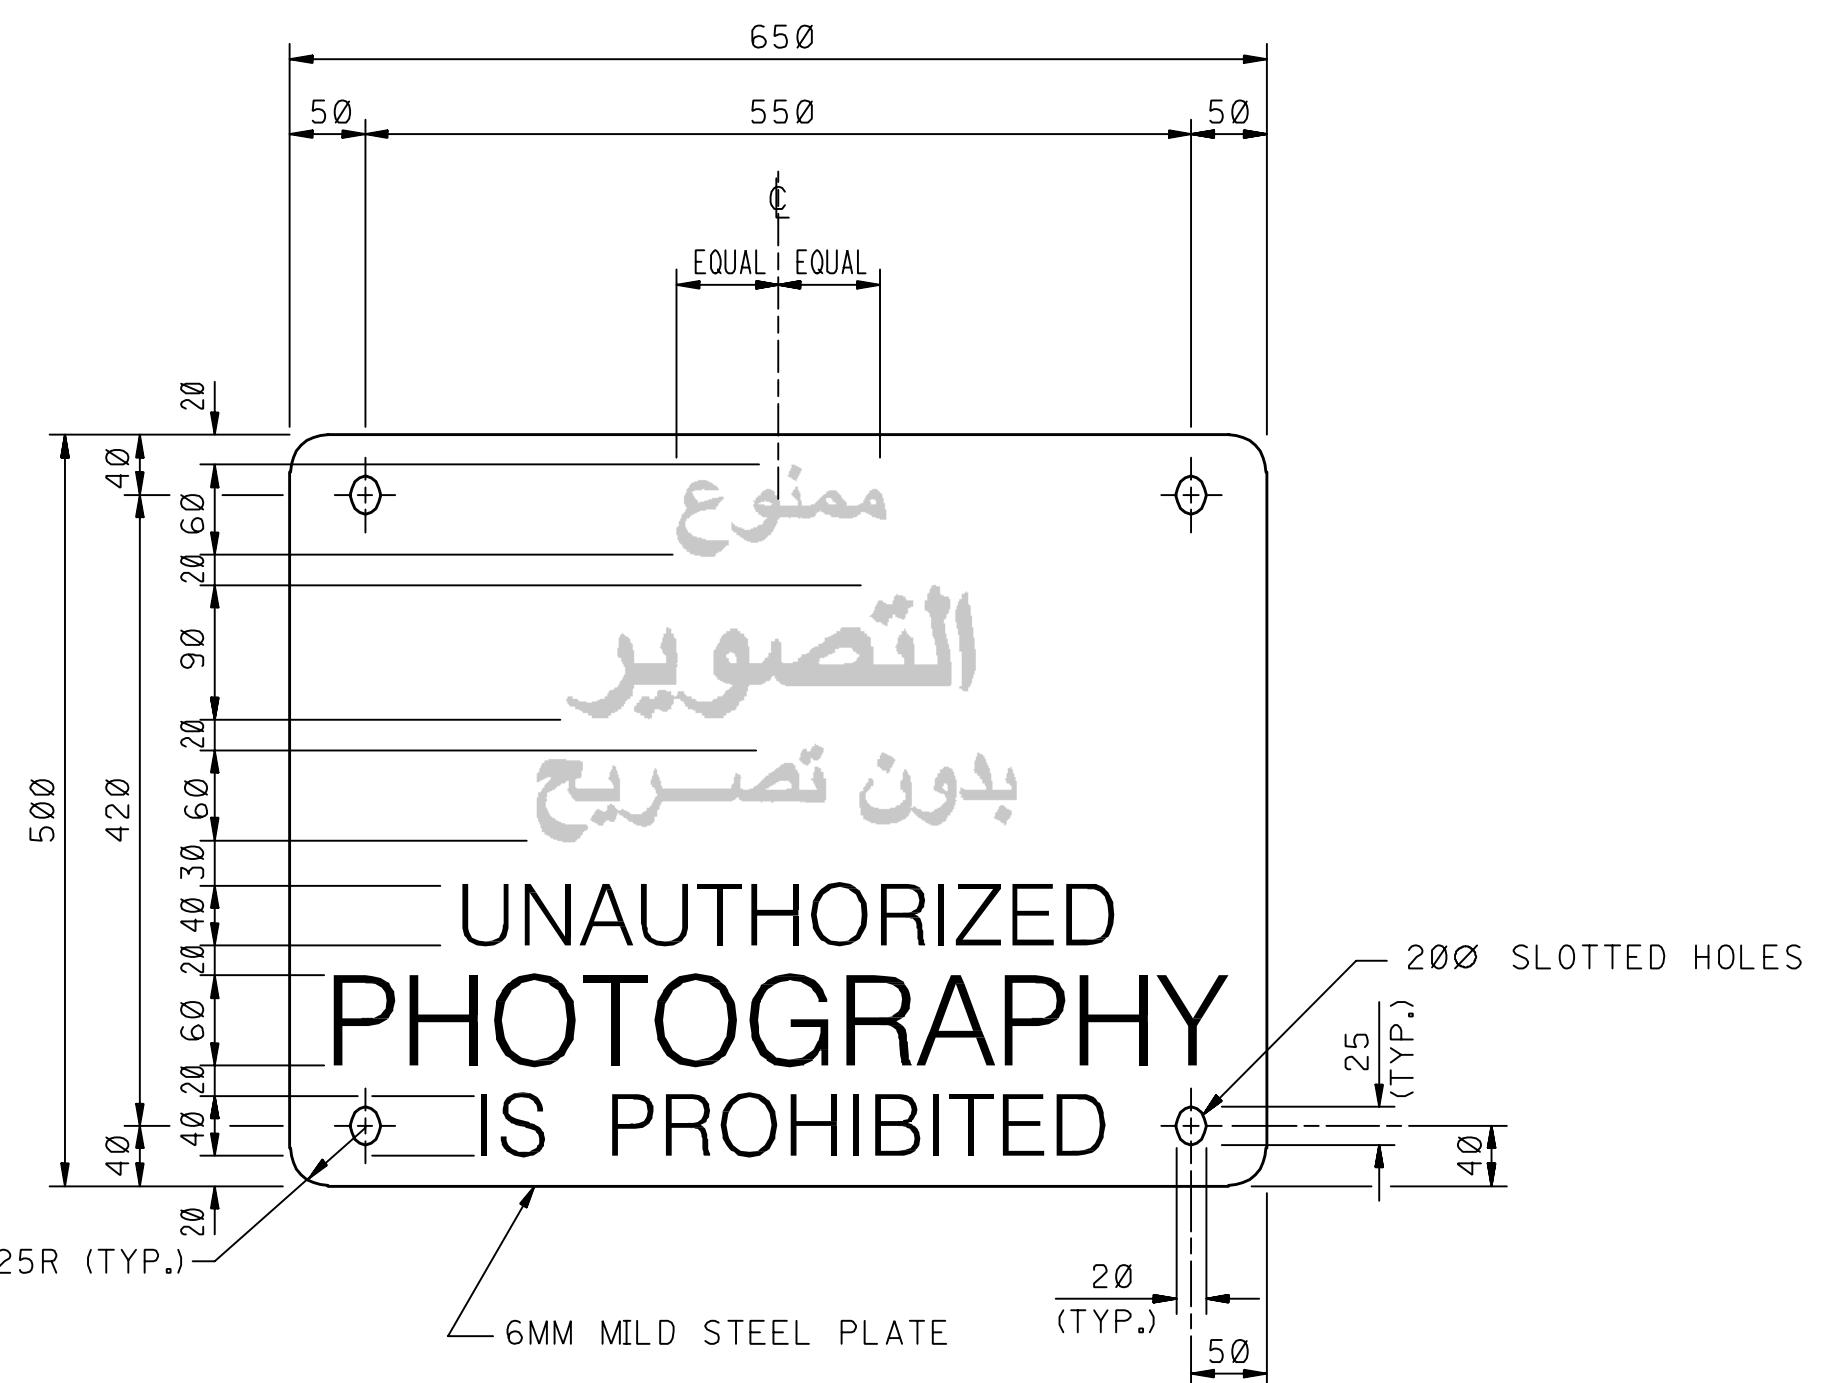


SIGN SHALL BE INSTALLED NEAR MAIN STAIRCASE ACCESS ON THE FIRST LANDING DOWN FROM THE HELIDECK.

4 SIGN -4

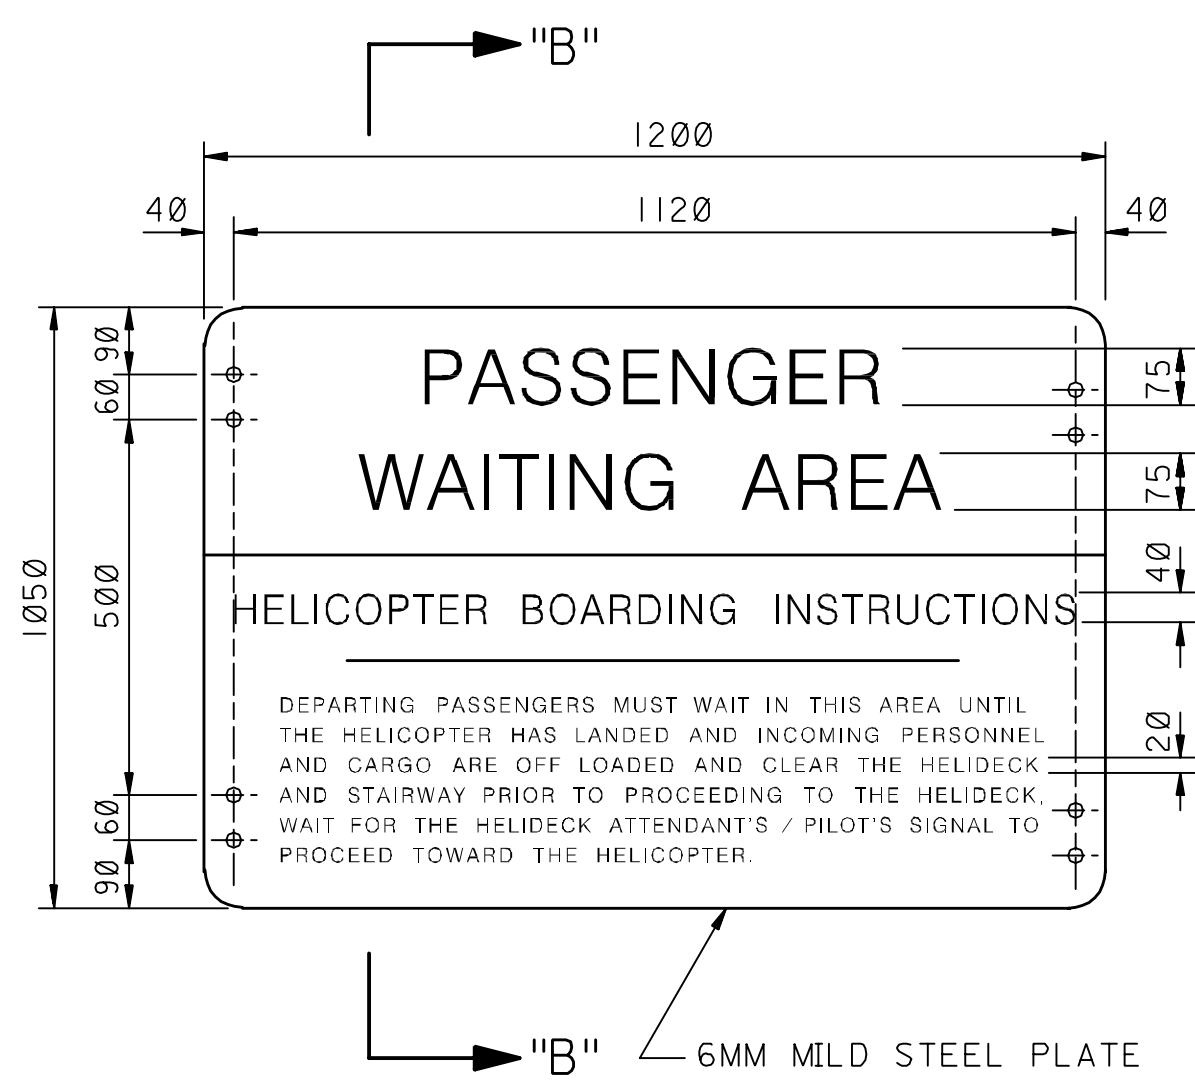


SIGN SHALL BE INSTALLED IN THE PASSENGERS WAITING AREA.

7 SIGN -7

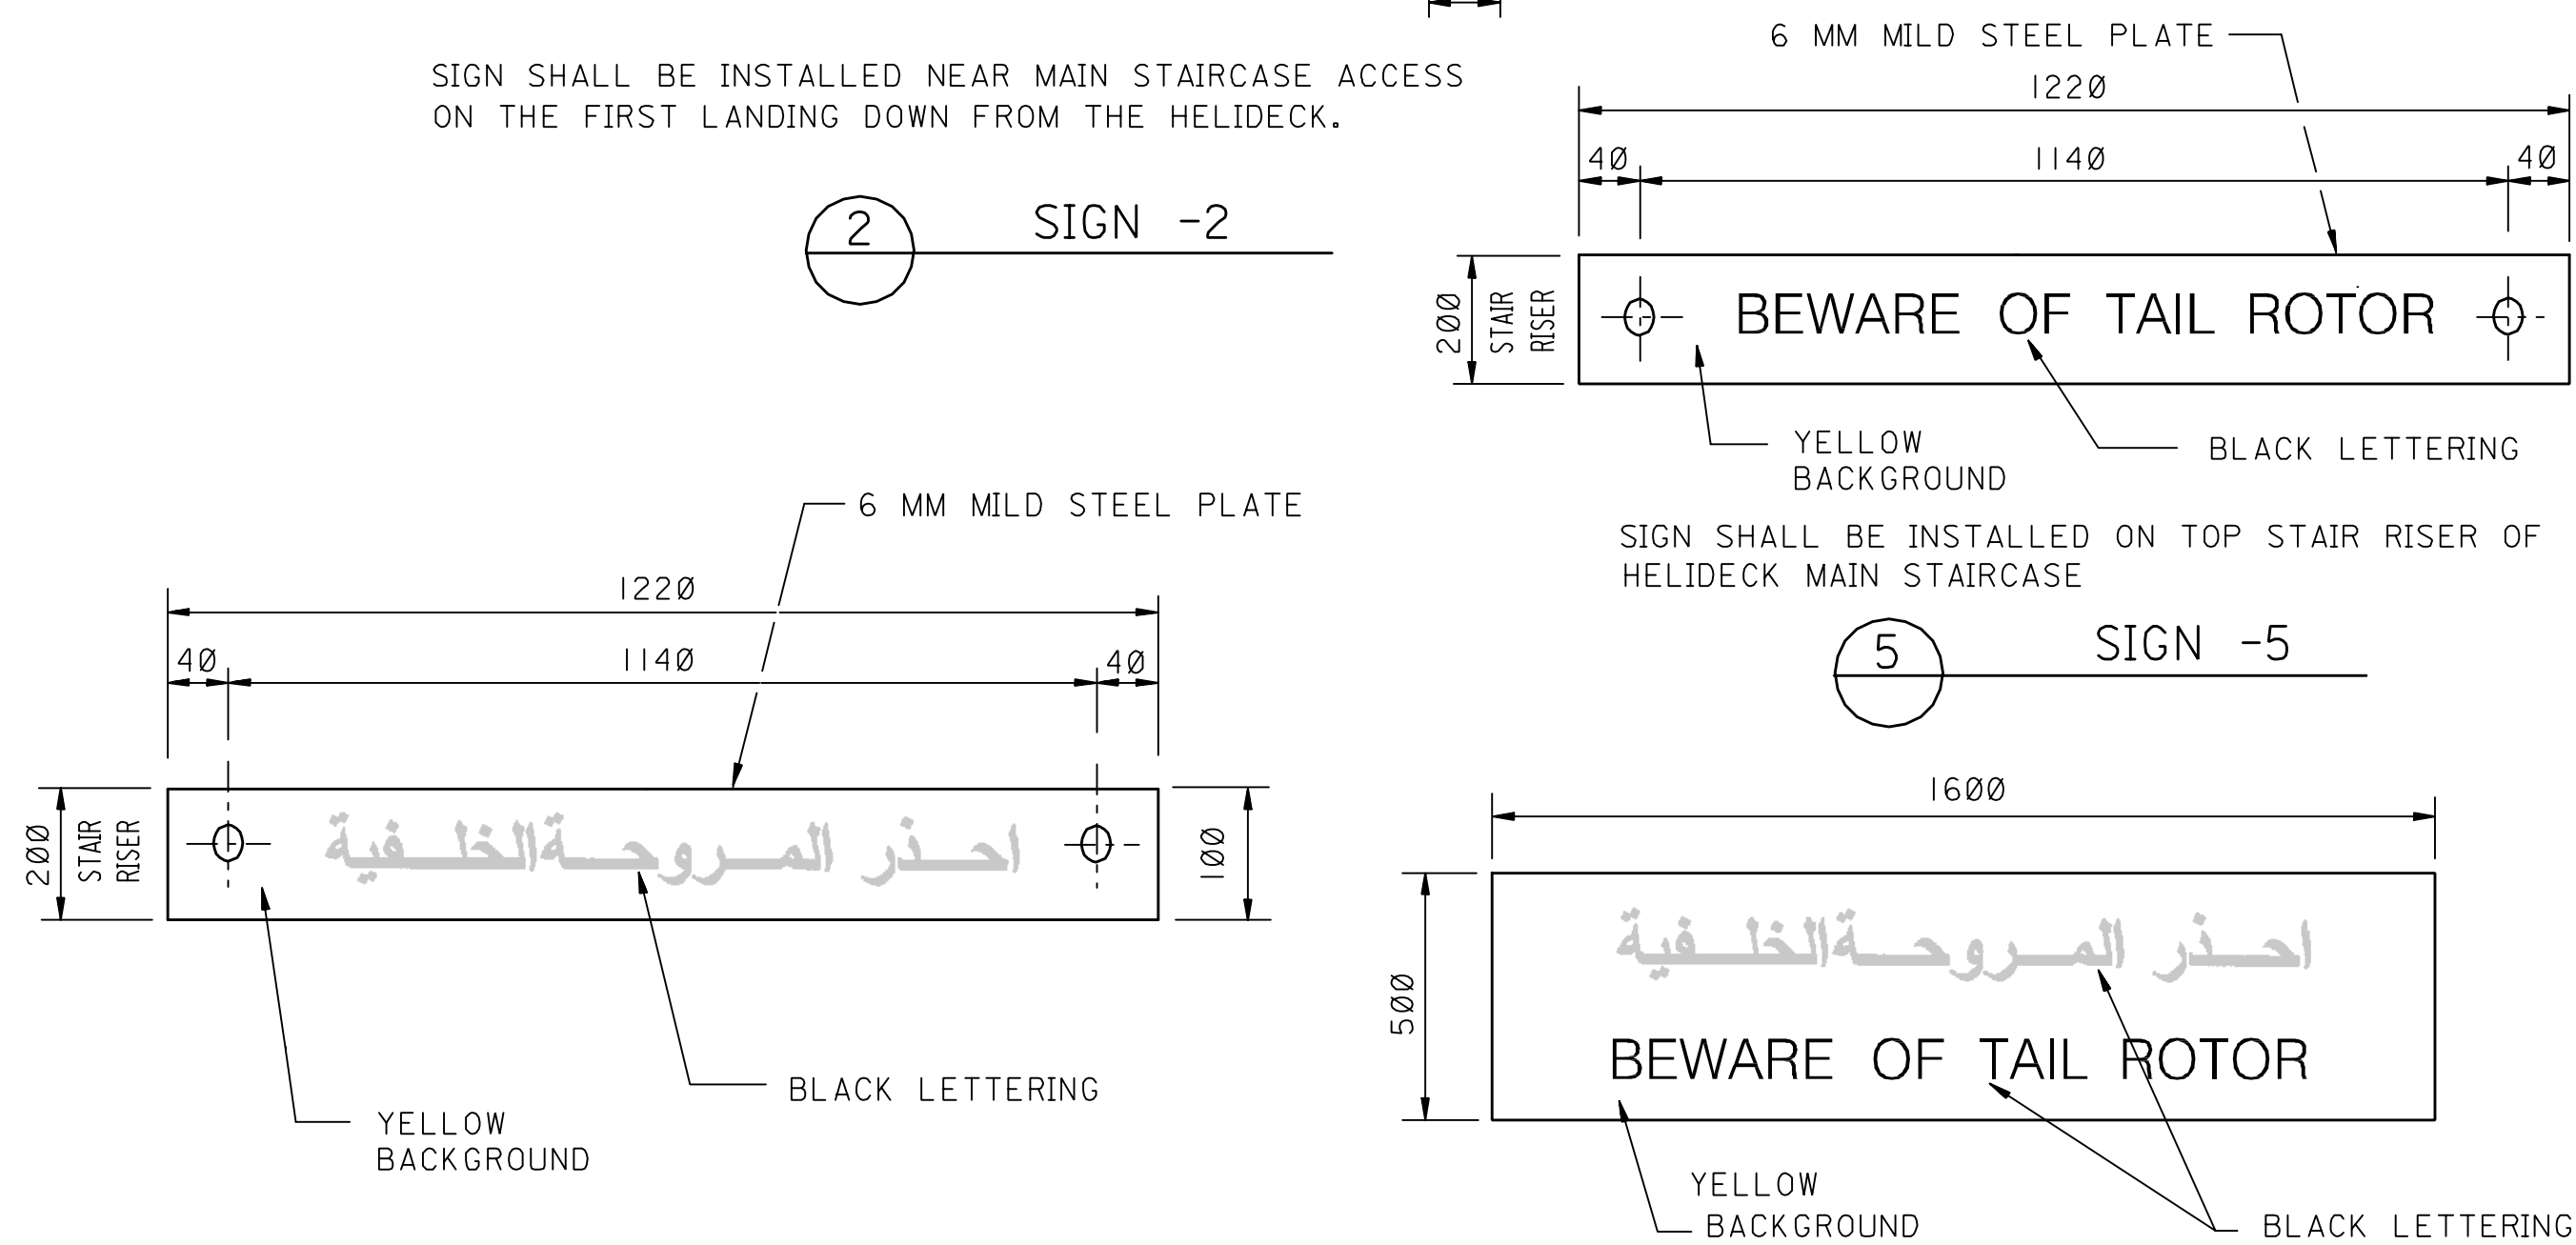


SIGN SHALL BE INSTALLED ON TOP STAIR RISER OF HELIDECK MAIN STAIRCASE

5 SIGN -5

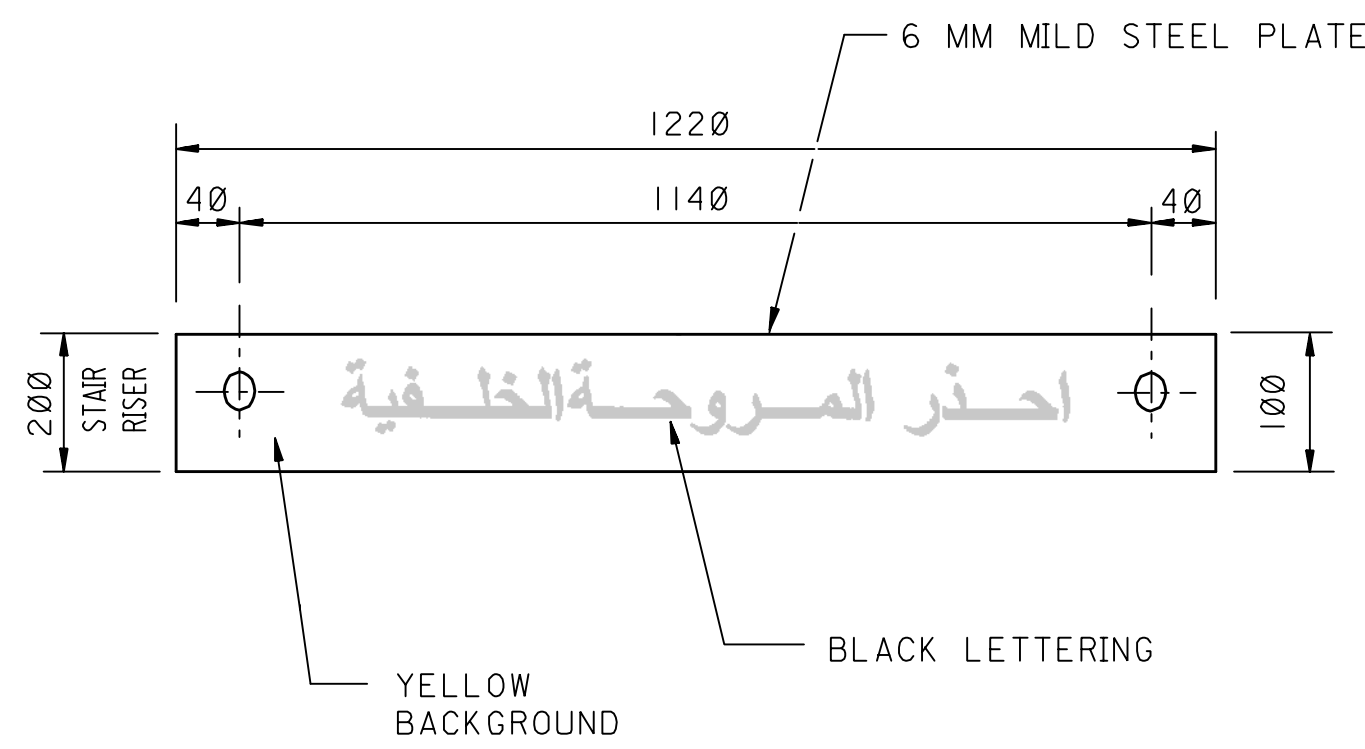


SIGN SHALL BE INSTALLED ON TOP TWO STAIR RISER NEXT TO ENGLISH SIGN

10 SIGN -10

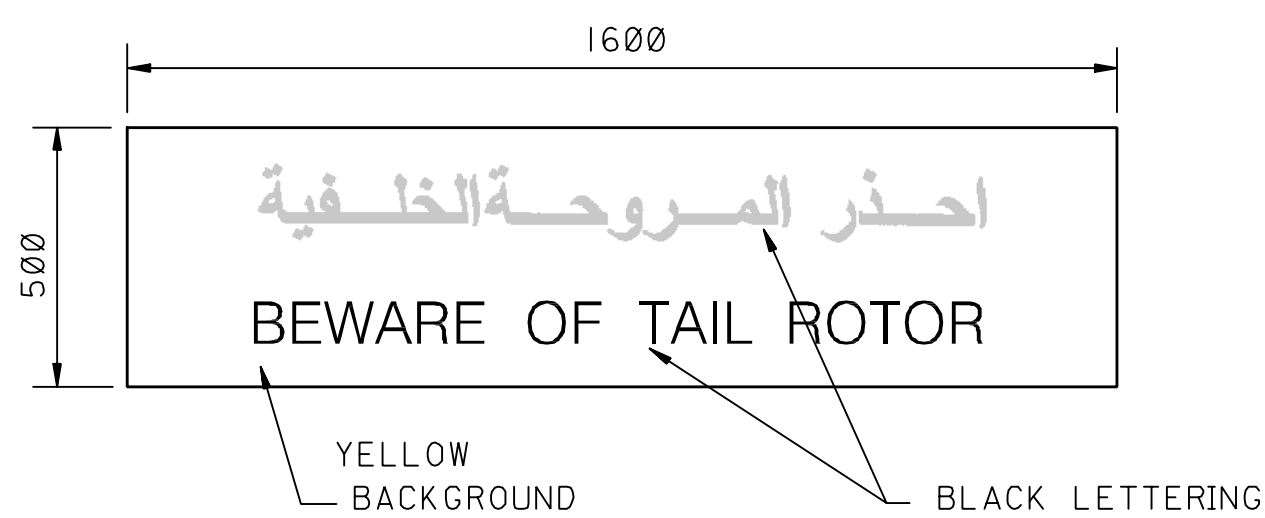


SIGN SHALL BE PAINTED ON THE HELIDECK WALKWAY NEAR MAIN STAIRCASE.

8 SIGN -8

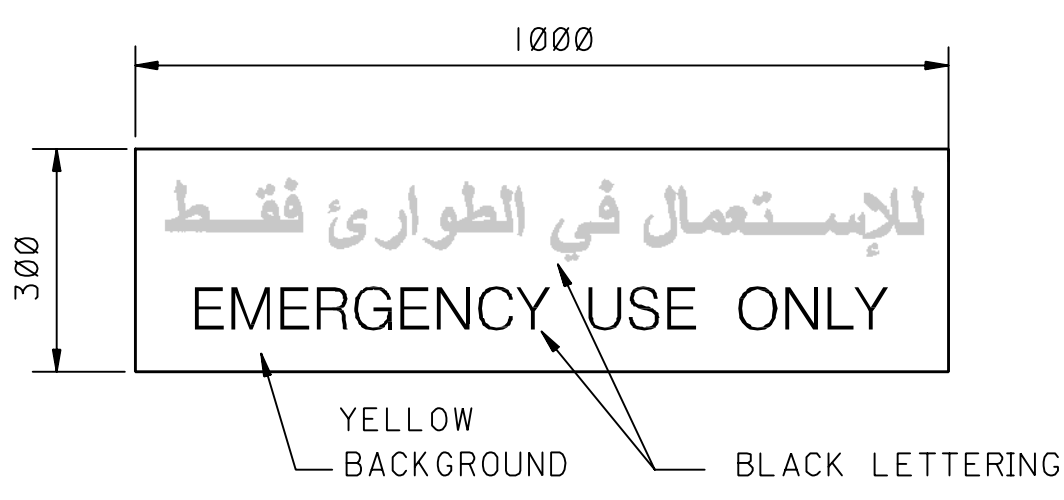


SIGN SHALL BE PAINTED NEAR SECONDARY EGRESS LADDER ON TOP OF DIAGONAL STRIPS ON THE HELIDECK.

9 SIGN -9

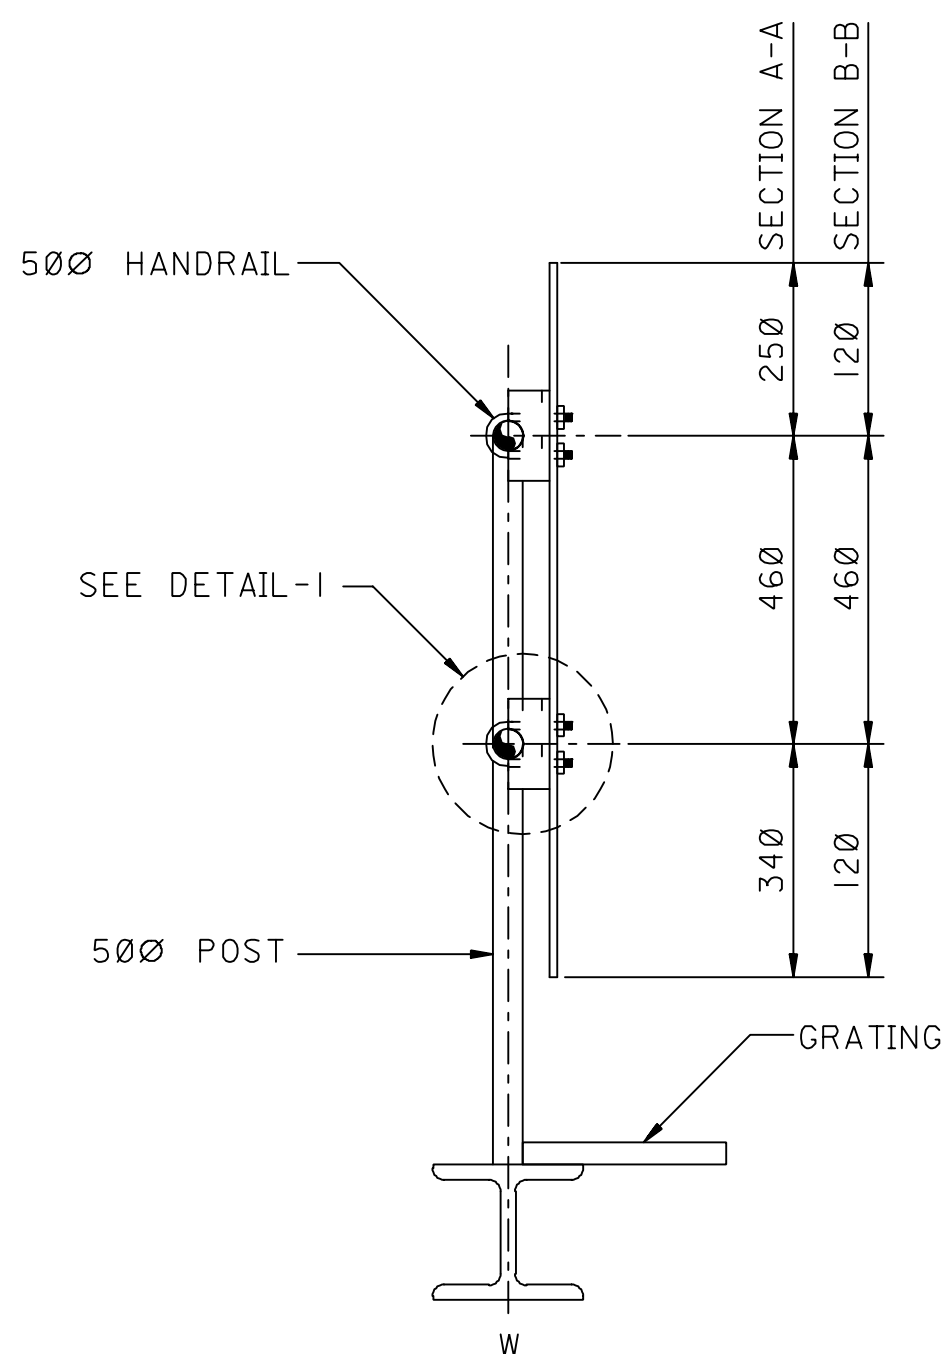

SECTION "A"-"A"
SECTION "B"-"B"

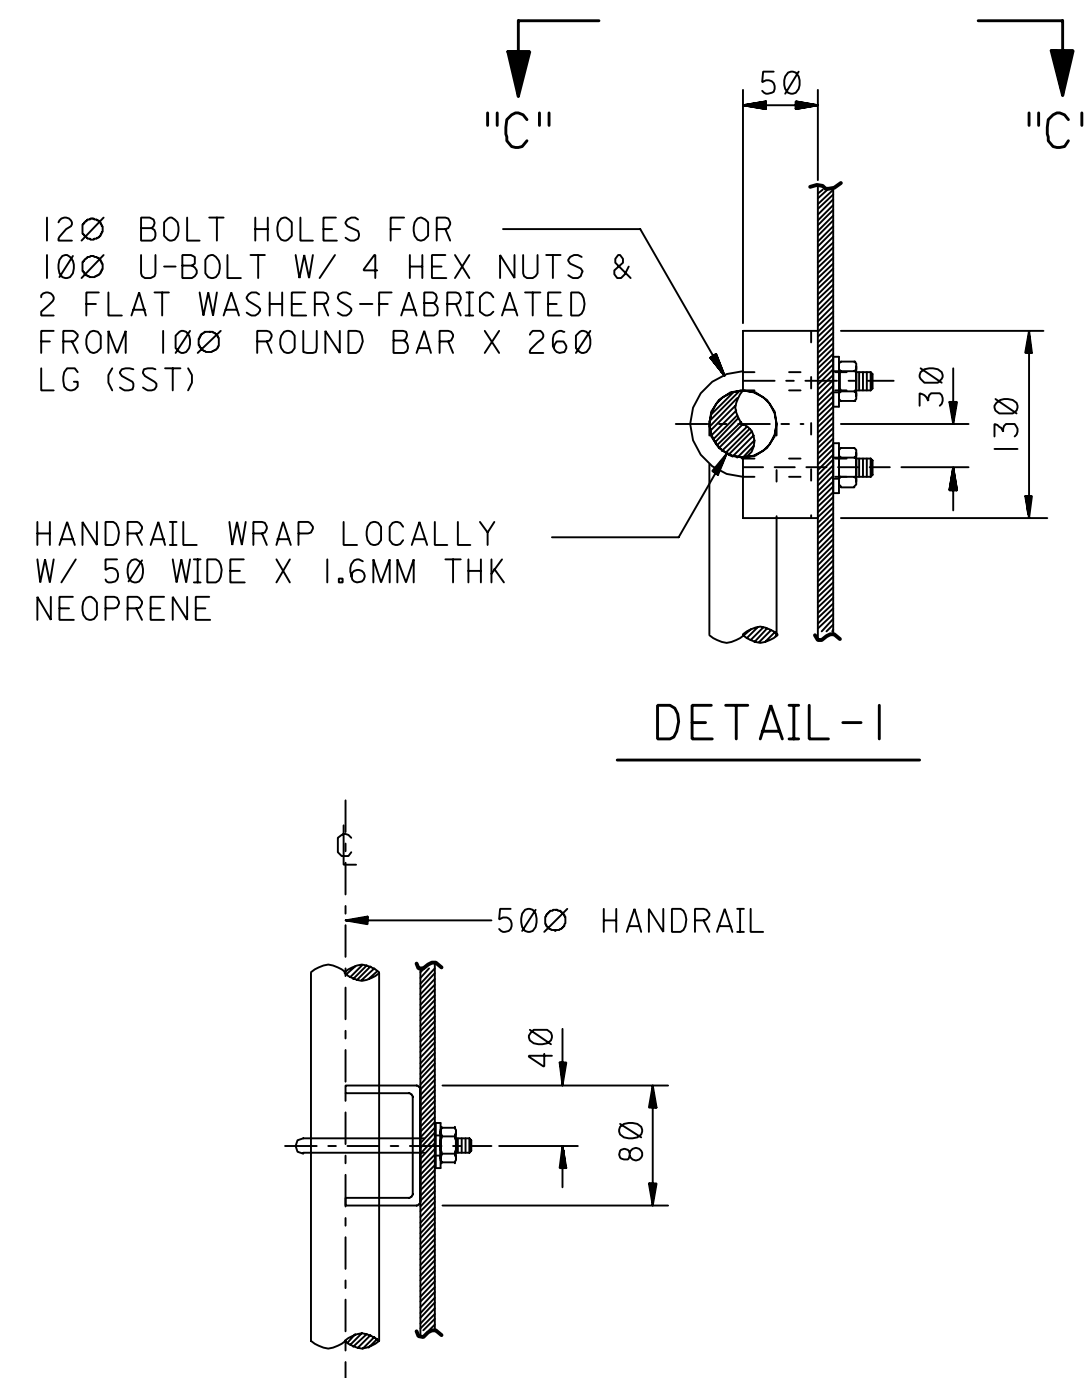

SECTION "C"-"C"

- NOTES:
- ALL DIMENSIONS ARE IN MILLIMETERS.
 - SIGNS SHALL BE 6MM THICK MILD STEEL PLATES. CORNERS OF SIGN TO BE ROUNDED AND EDGES TO BE SMOOTH.
 - THE ENGLISH LETTERS HEIGHT AS SHOWN ON DRAWING.
 - THE ARABIC LETTERS SHALL NOT BE LESS THAN 1-1/2 TIMES THE ENGLISH LETTERS.
 - PAINTING REQUIREMENTS SHALL BE AS FOLLOWS:
A. COLOR SHADE REFER TO UBERSICHTSKARTE RAL-K3 COLOR CARD.
B. BACKGROUND - YELLOW RAL 1003.
C. LETTERS - BLACK RAL 9005.
 - SANDBLAST AND CLEAN THE SURFACE PRIOR TO APPLYING HEAVY DUTY EPOXY NON-SKID COATING.
 - THE PRIME COAT SHALL BE "DEVIRP-137" AND THE SECOND COAT SHALL BE "DEVGRIP-137 HR" OR EQUIVALENT.
 - APPLY FINAL COAT WITH POLYURETHANE PAINT WHICH SHALL CONFORM TO SAUDI ARAMCO SPECIFICATIONS APCS-25. THE FINAL COAT SHALL BE APPLIED 12 HRS AFTER THE SECOND COAT.
 - BACK SIDE OF THE SIGNS SHALL BE PAINTED WITH PRIMER AND TWO COATS OF EPOXY PAINT APCS-1A.

REFERENCE DRAWINGS

OFFSHORE HELIDECKS TYPE 1,2 & 3 PLANS & ELEVATION	AA-036248
---	-----------

DRAWING RESPONSIBILITY:

OFFSHORE STANDARD COMMITTEE

REVISION CERTIFICATION	ESD VERIFICATION
THIS INDICATES THAT REV. NO. 00 OF THIS DRAWING IS COVERED FOR ALL APPROVAL/CERTIFICATION REQUIREMENTS, BY DRAWING COMPLETION CERTIFICATE (DCC) NO. 714120-0303-01	CONTROL NUMBER DATE

REV. NO.	DATE	JO/EWO	DESCRIPTION	ENGR. CERT.	PMT	OPRNS.
----------	------	--------	-------------	-------------	-----	--------

THIS REVISION IS NOT TO BE USED FOR CONSTRUCTION UNTIL CERTIFIED AND DATED.

DESIGN CERTIFICATION REVIEW FOR KEY DRAWINGS

DRAWN BY MYO/DMC CHECKED BY W.D. DAGHOSTANI
DATE STARTED DATE COMPLETED 20 SEPT. 2003
DISCIPLINE ENGINEER
PROJECT ENGINEER

THIS DRAWING IS NOT TO BE USED FOR CONSTRUCTION UNTIL CERTIFIED AND DATED. CERTIFIED BY: SIGNATURE NAME DATE

SAUDI ARABIAN OIL COMPANY

REVIEW FOR KEY DRAWINGS REQUIRED NOT REQUIRED
CONSTRUCTION AGENCY
OPERATIONS
OTHER

OFFSHORE HELIDECKS WARNING SIGNS

STD. DWG.	PLANT NO.	INDEX	DRAWING NUMBER	SHT. NO.	REV. NO.
990	A	AA-036249	001	00	00