




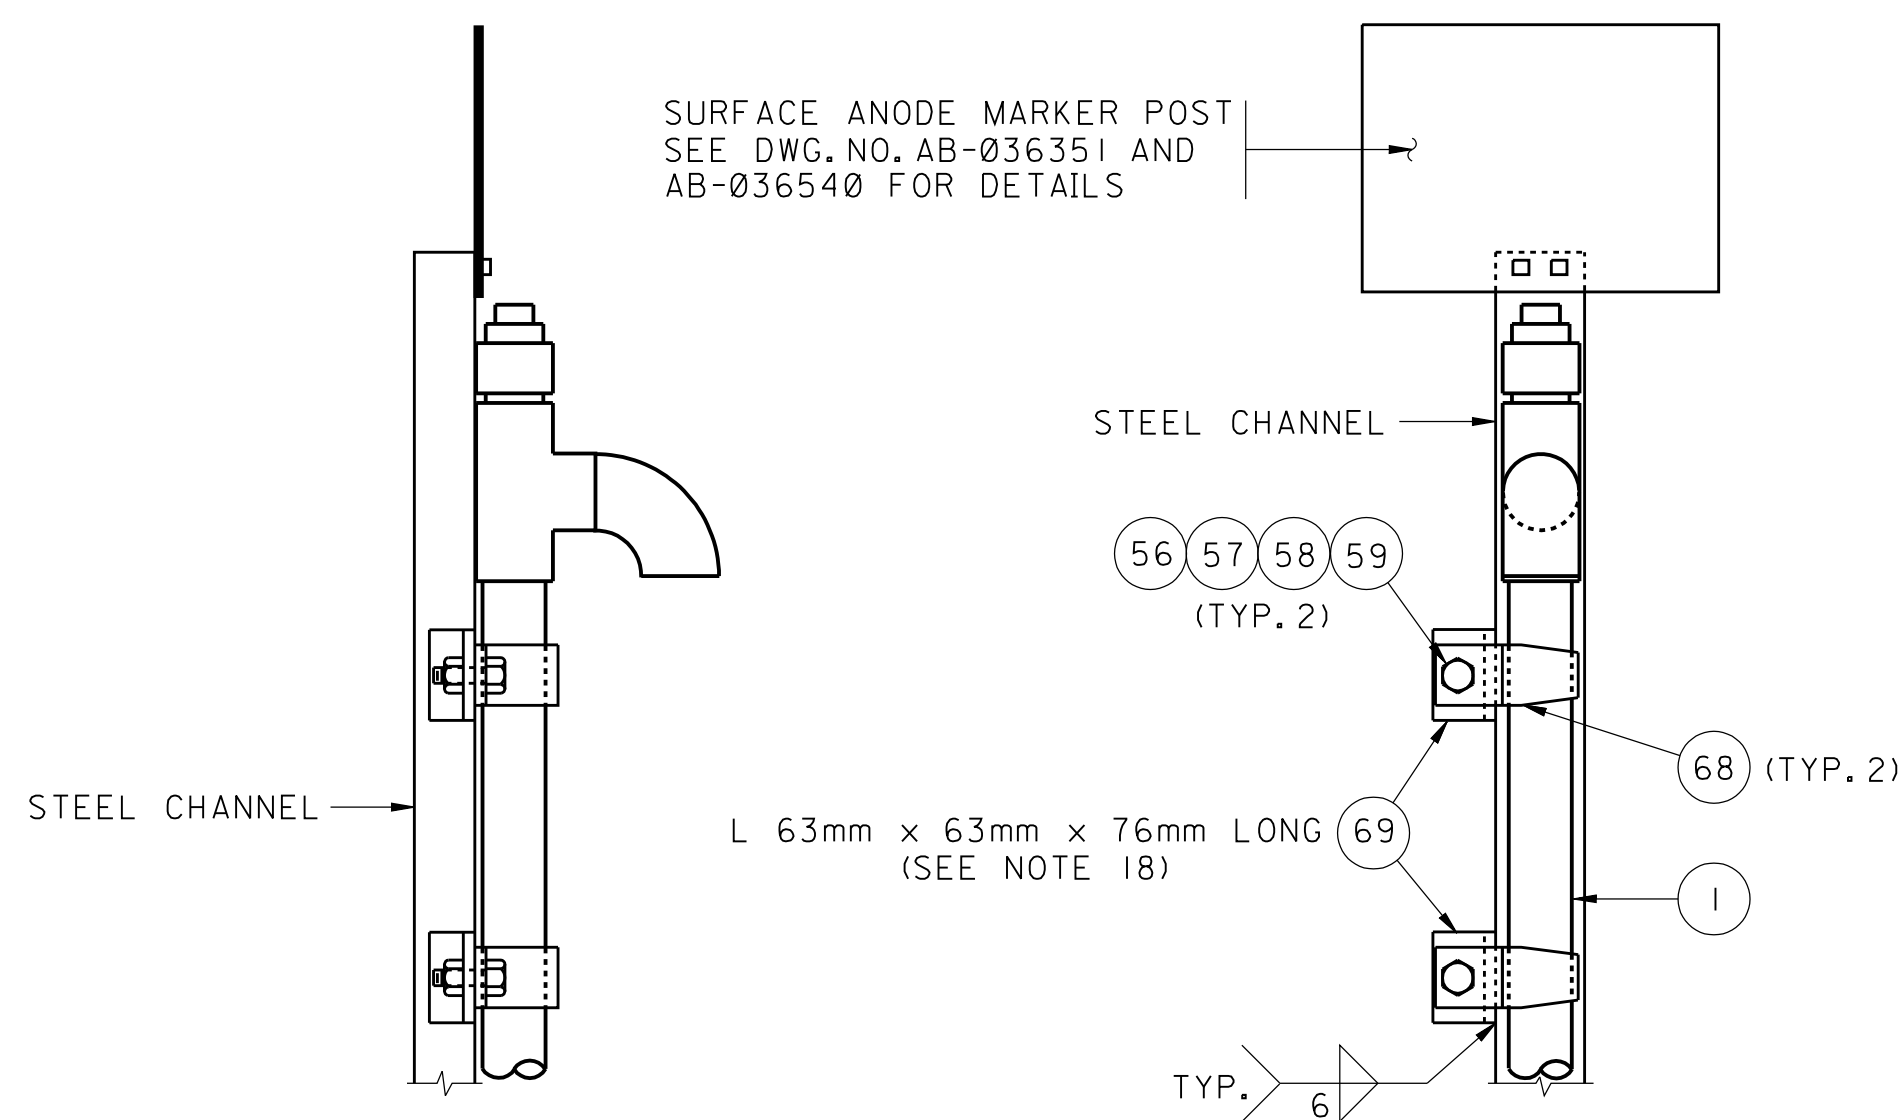


MOUNTING DETAILS FOR ANODE BED
WATERING / VENT PIPE
DETAIL -2

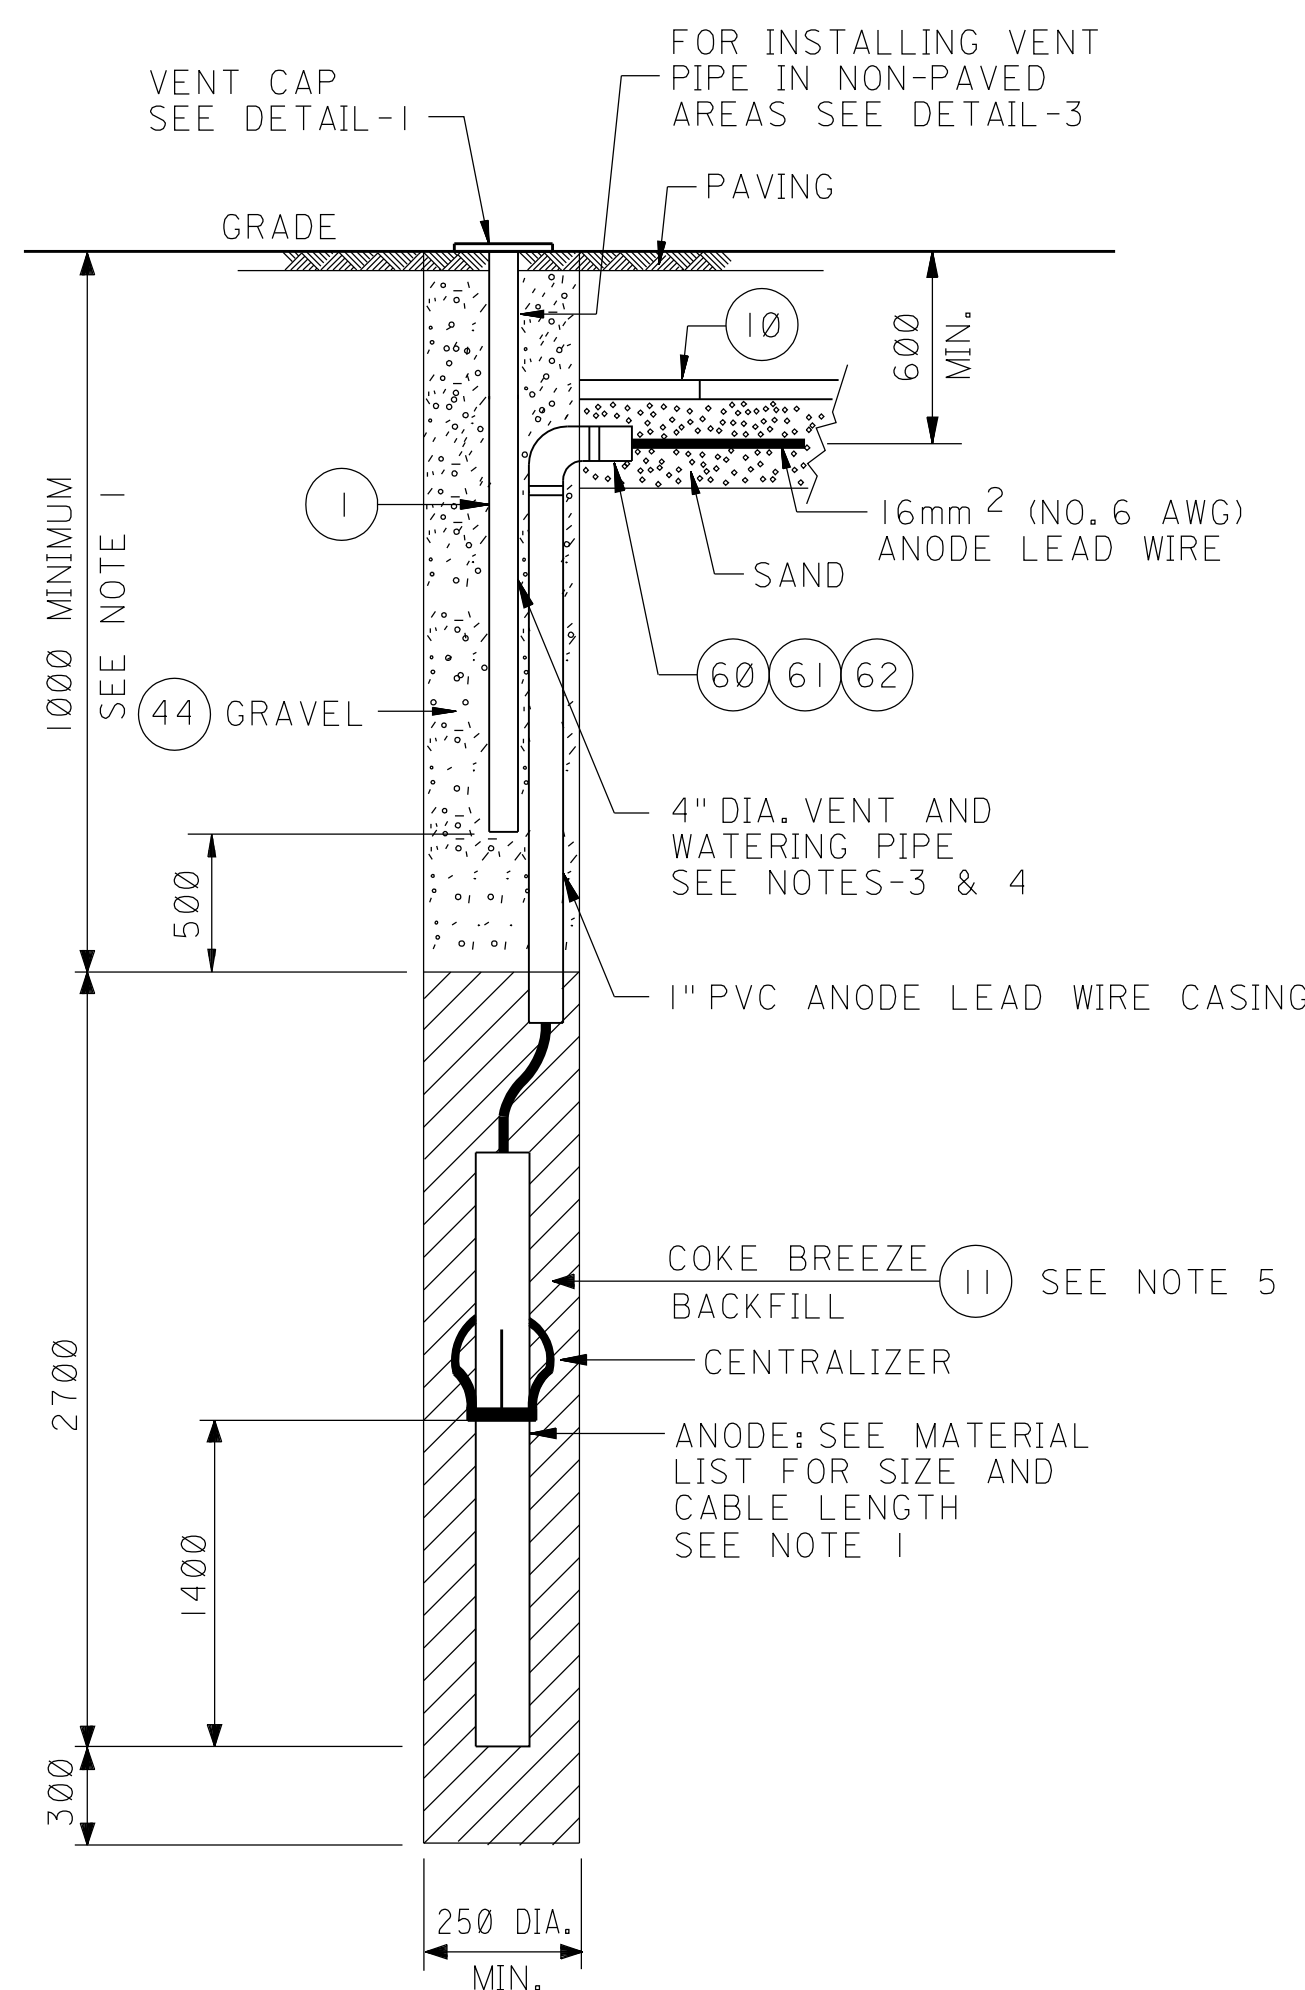


IN-PLANT AREAS ONLY
TYPE 'G'

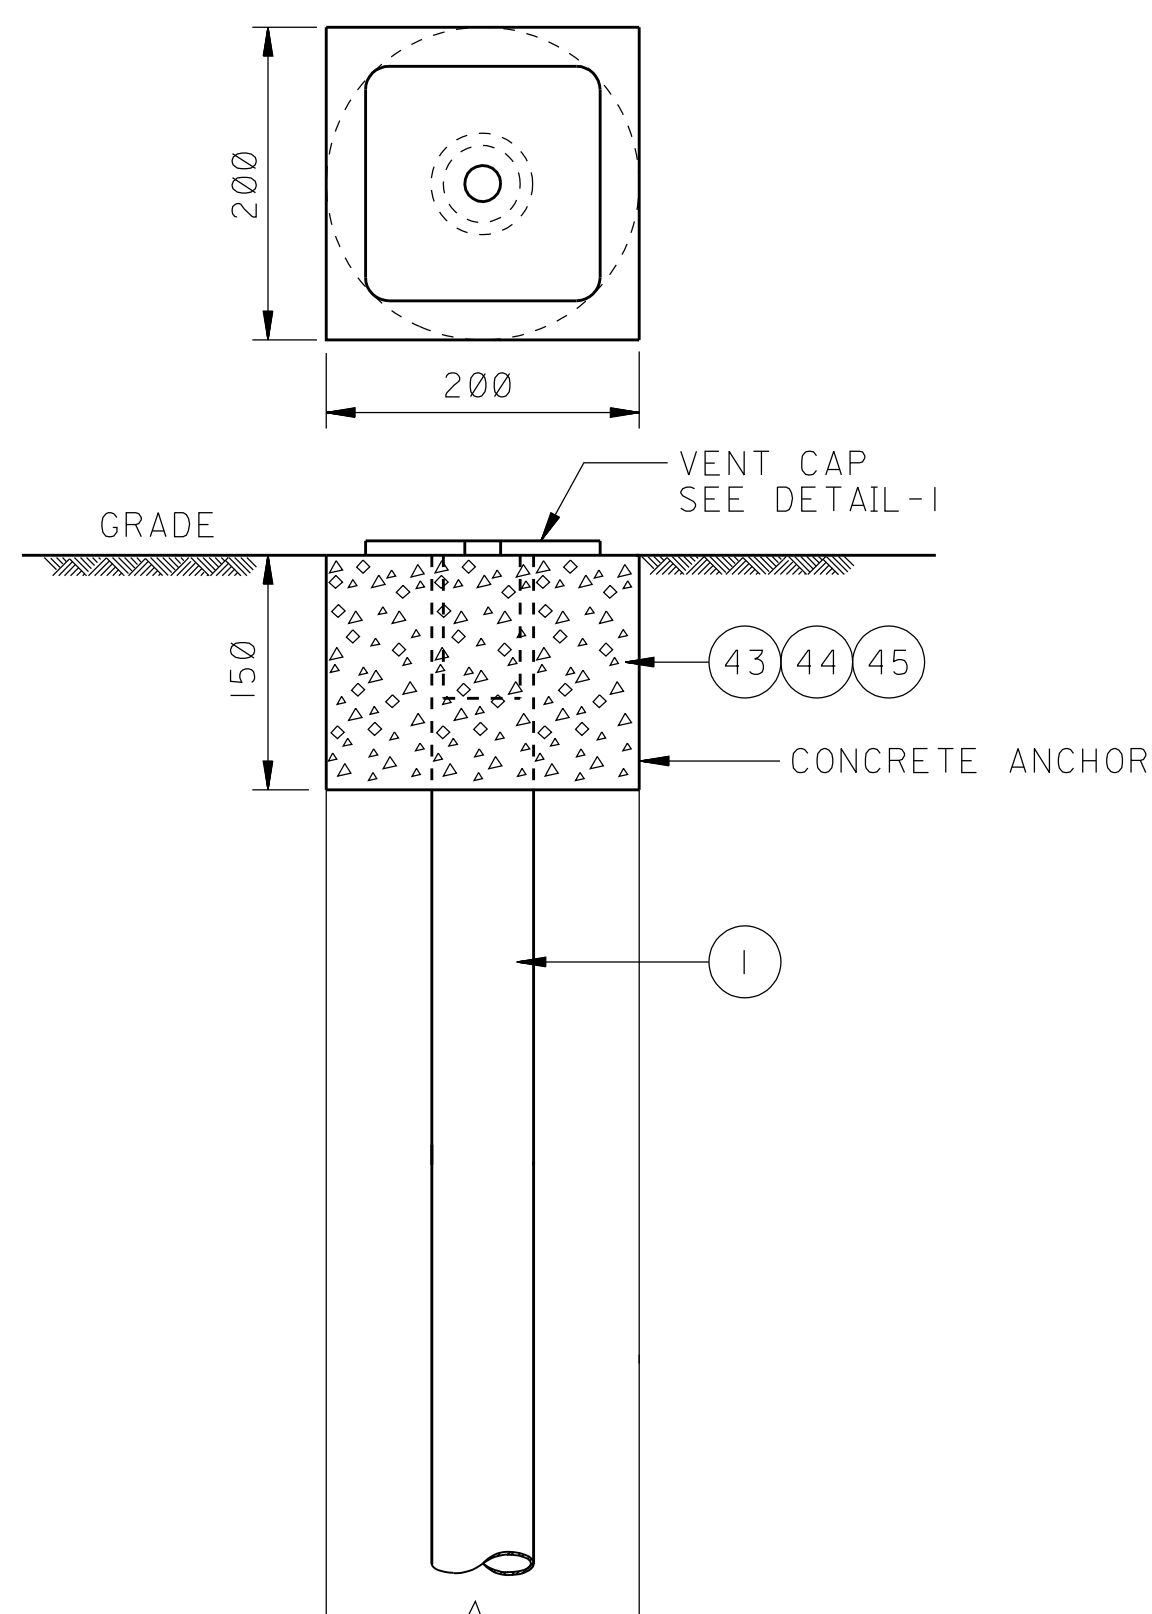

CONCRETE VENT ANCHOR
IN-PLANT; NON-PAVED AREAS ONLY
DETAIL - 3

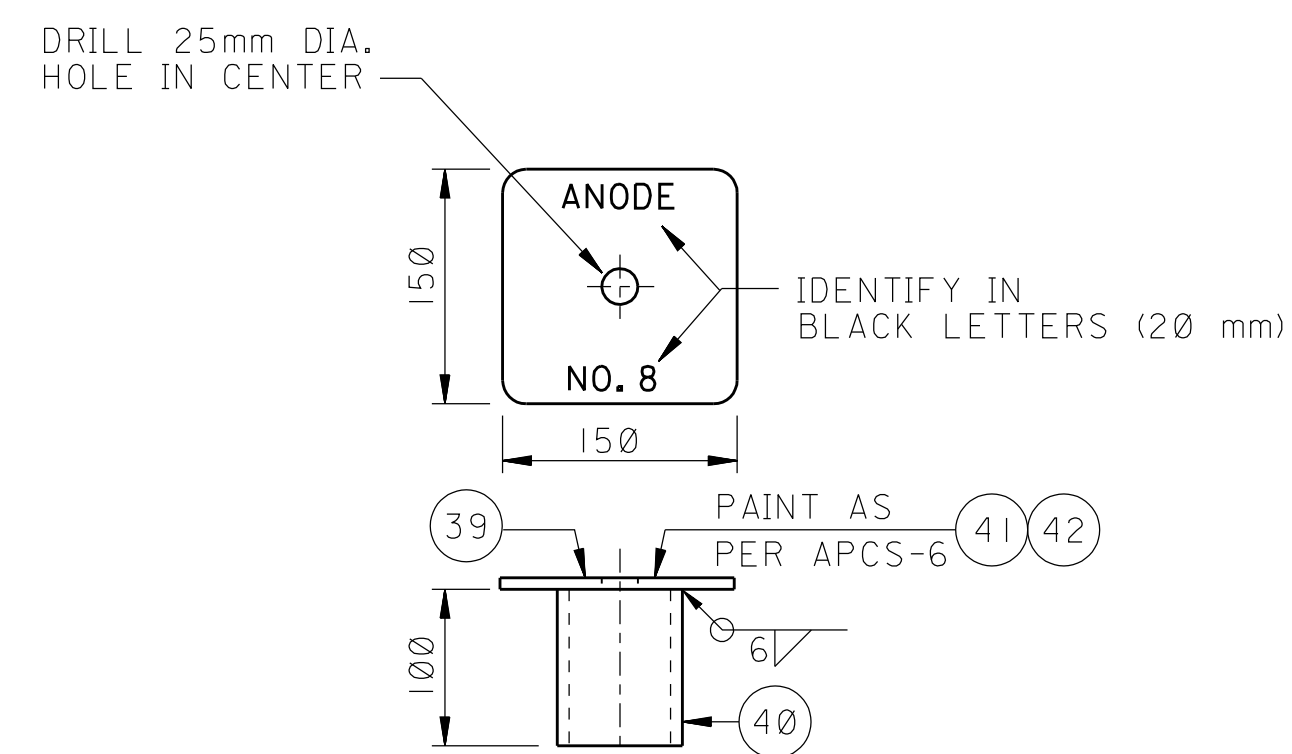

ANODE MARKER & VENT CAP
DETAIL - I

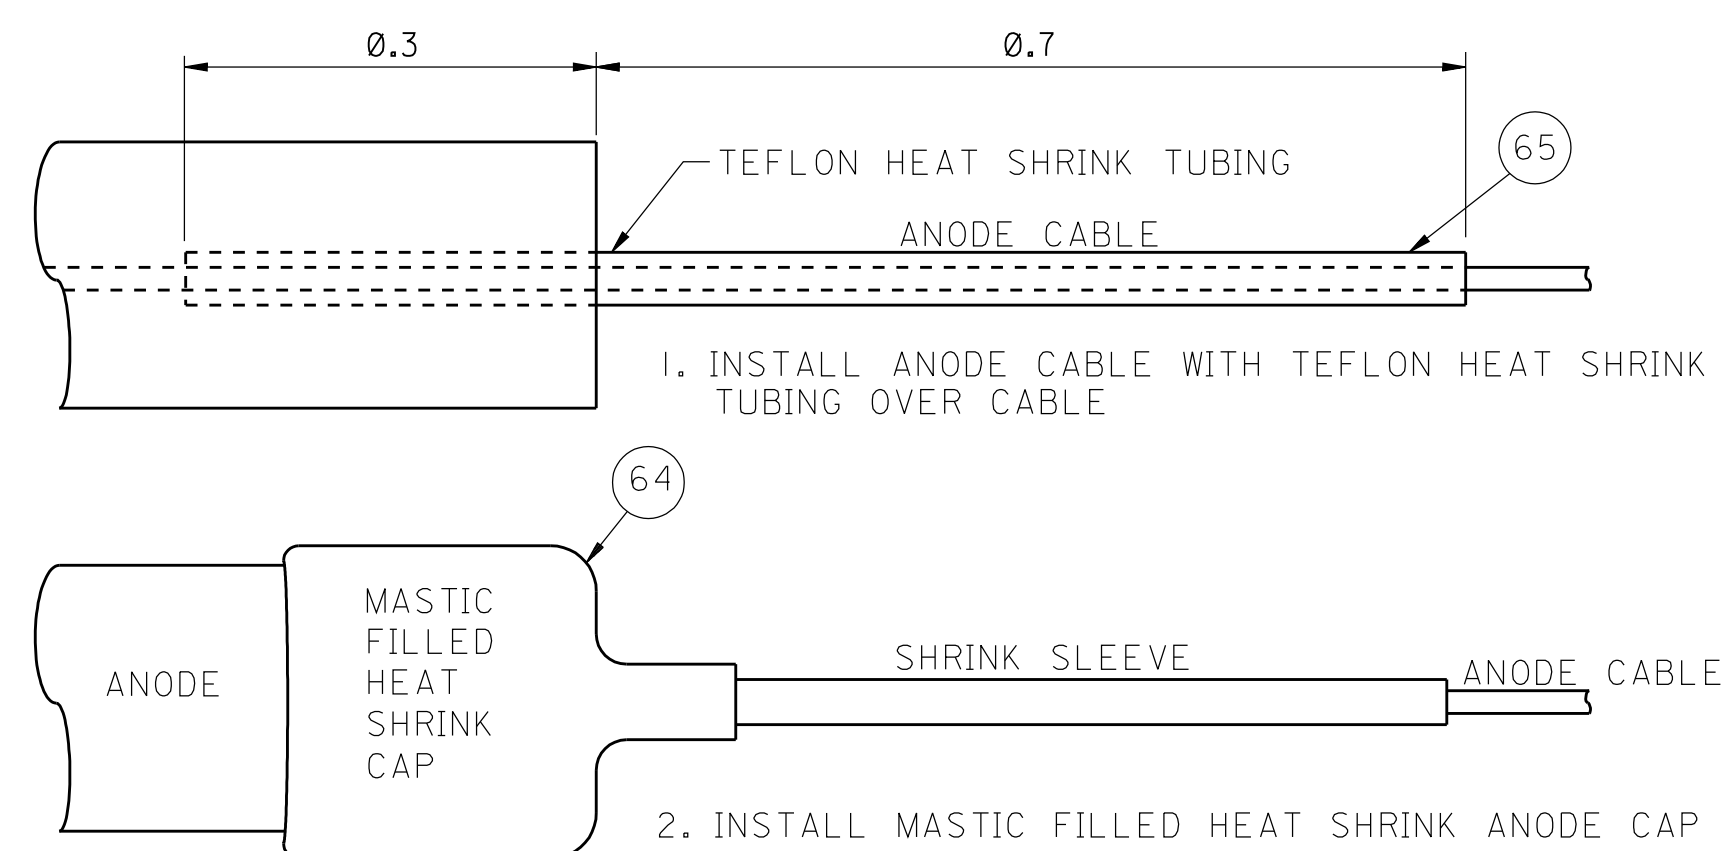

MANUFACTURER'S DETAIL
ANODE CABLE PROTECTION FOR ALL ENVIRONMENTS
SEE NOTE 16

REV. NO.	DATE	BY	JO/EWO	DESCRIPTION	CHKD.	CERT.	APPD.
04	JUL 07	DMU AIR		ADDED ANODE CATHRALIZER AND MODIFIED ANODE CABLE SLEEVE	ORIG. SIGNED	ORIG. SIGNED	ORIG. SIGNED
03	JUL 95	ESSD CAB		REVISED AS PER MARK-UP.			
02	DEC 93	ESSD RCR		ADDED STEEL CHANNEL LABEL, CHANGED "ASPHALT" TO "PAVING" AND ADDED DETAIL ON ANODE CABLE PROTECTION.	ORIG. SIGNED	ORIG. SIGNED	ORIG. SIGNED
01	FEB 93	ESSD MAO		GENERAL REVISION	ORIG. SIGNED	ORIG. SIGNED	ORIG. SIGNED

SAUDI ARABIAN OIL COMPANY	
DRAWN BY <u>ASC IESSDI</u> , CHECKED BY _____, SCALE: <u>NONE</u>	
DATE STARTED <u>03-20-91</u> DATE COMPLETED <u>04-08-92</u>	
OPR'D. DEPT. _____ ENG. DEPT. _____	
APP'D. FOR CONST. _____	
THIS DRAWING IS NOT TO BE USED FOR CONSTRUCTION OR FOR ORDERING MATERIAL, UNLESS CERTIFIED AND DATED	CERTIFIED BY _____ DATE _____

CATHODIC PROTECTION	
SURFACE ANODE BED DETAILS	
HORIZONTAL AND VERTICAL ANODES	
STD. DWG.	METRIC