




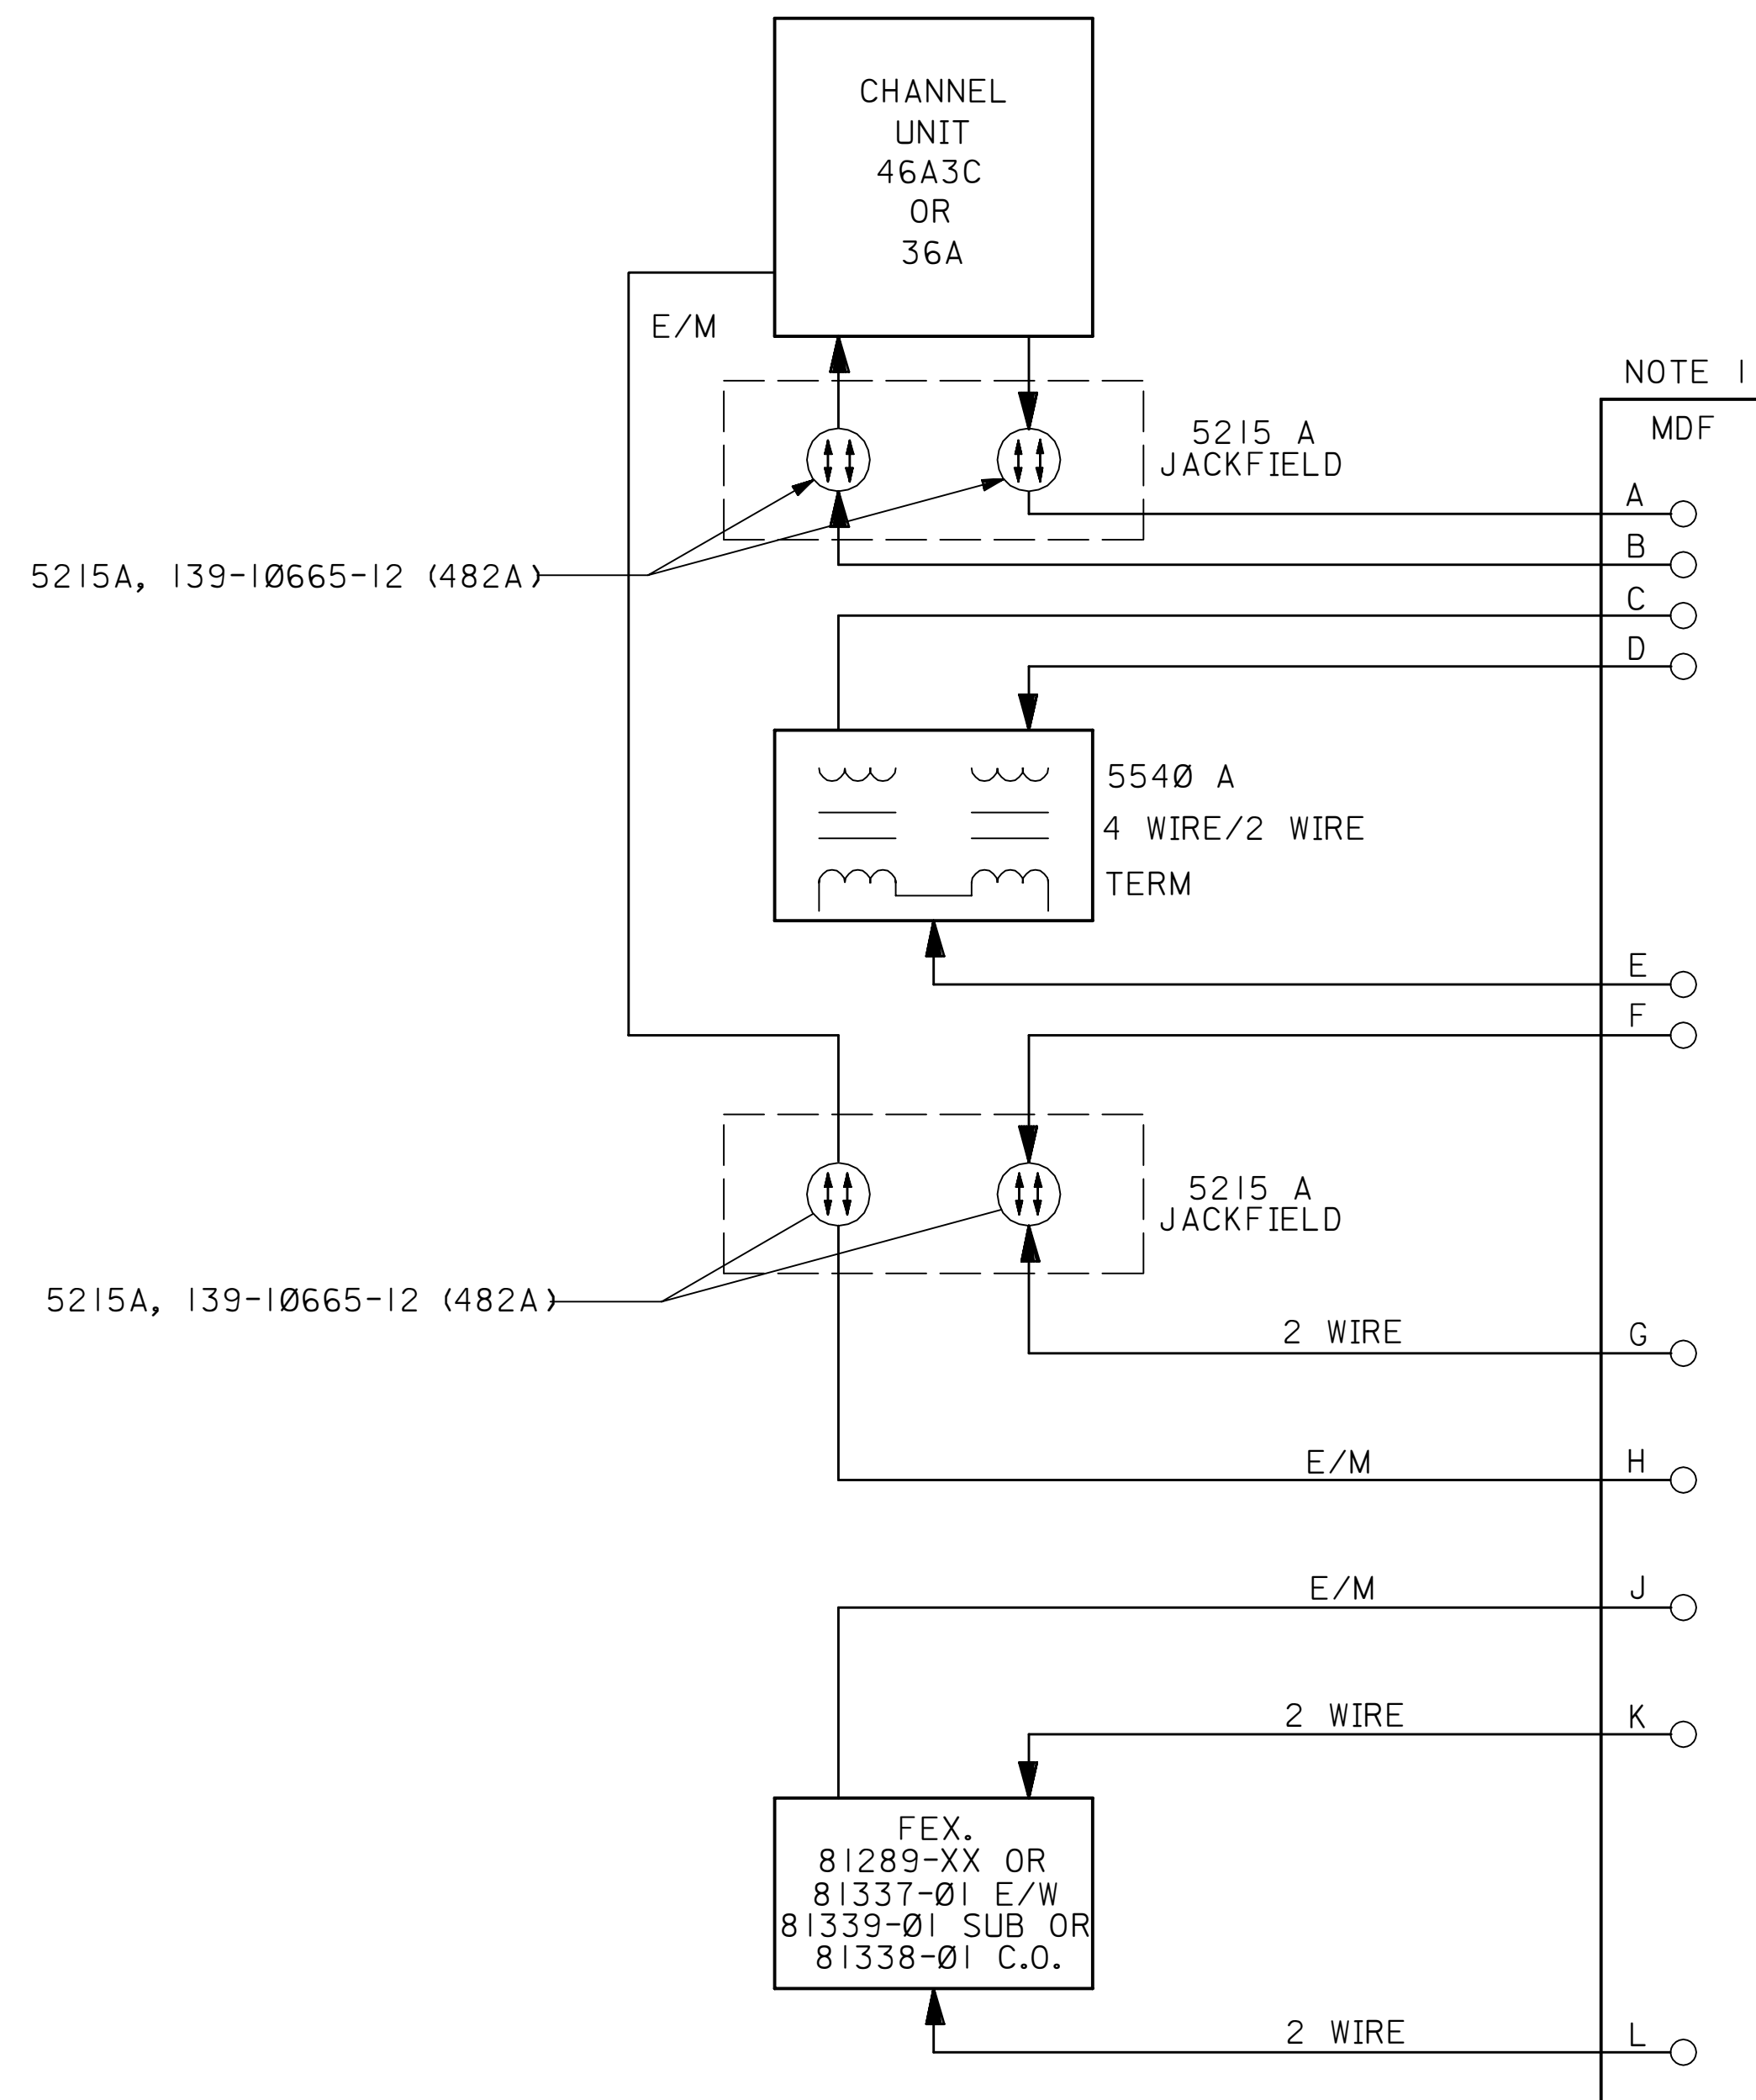


46A3C & 36A JACKFIELD WIRING FOR ALL SITES

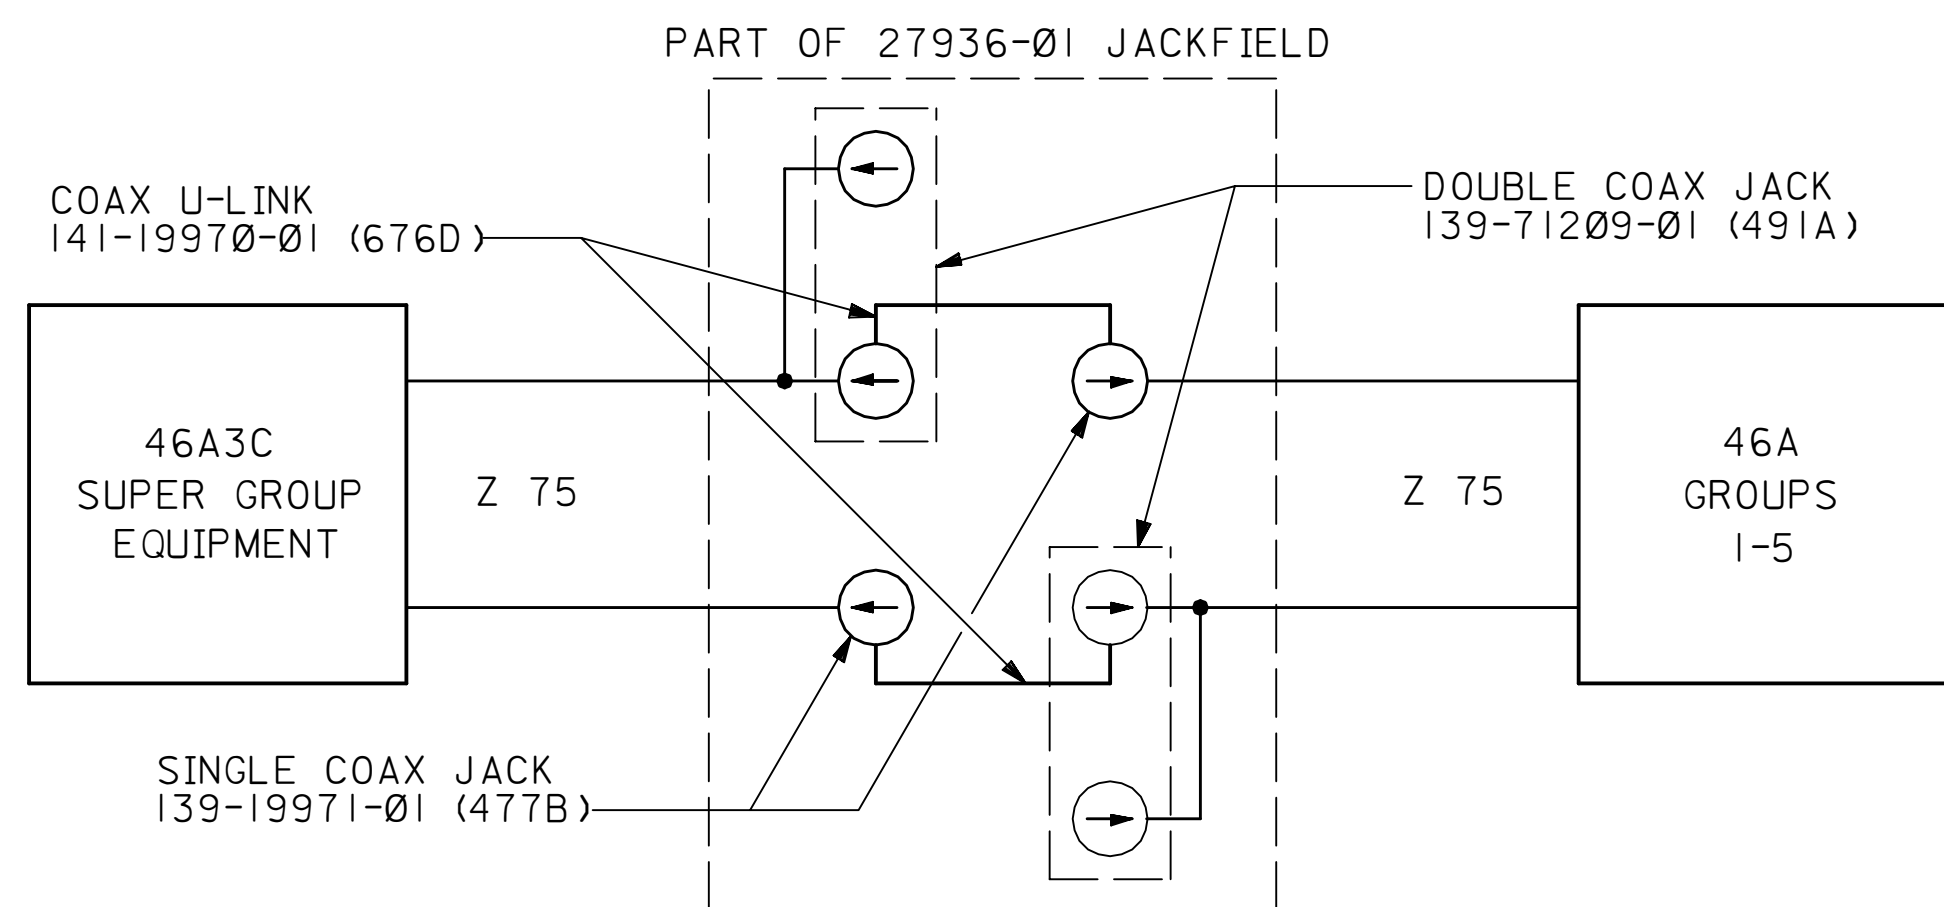


HF JACKFIELD WIRING 75 OHMS GROUP TO SUPER GROUP INTERCONNECT

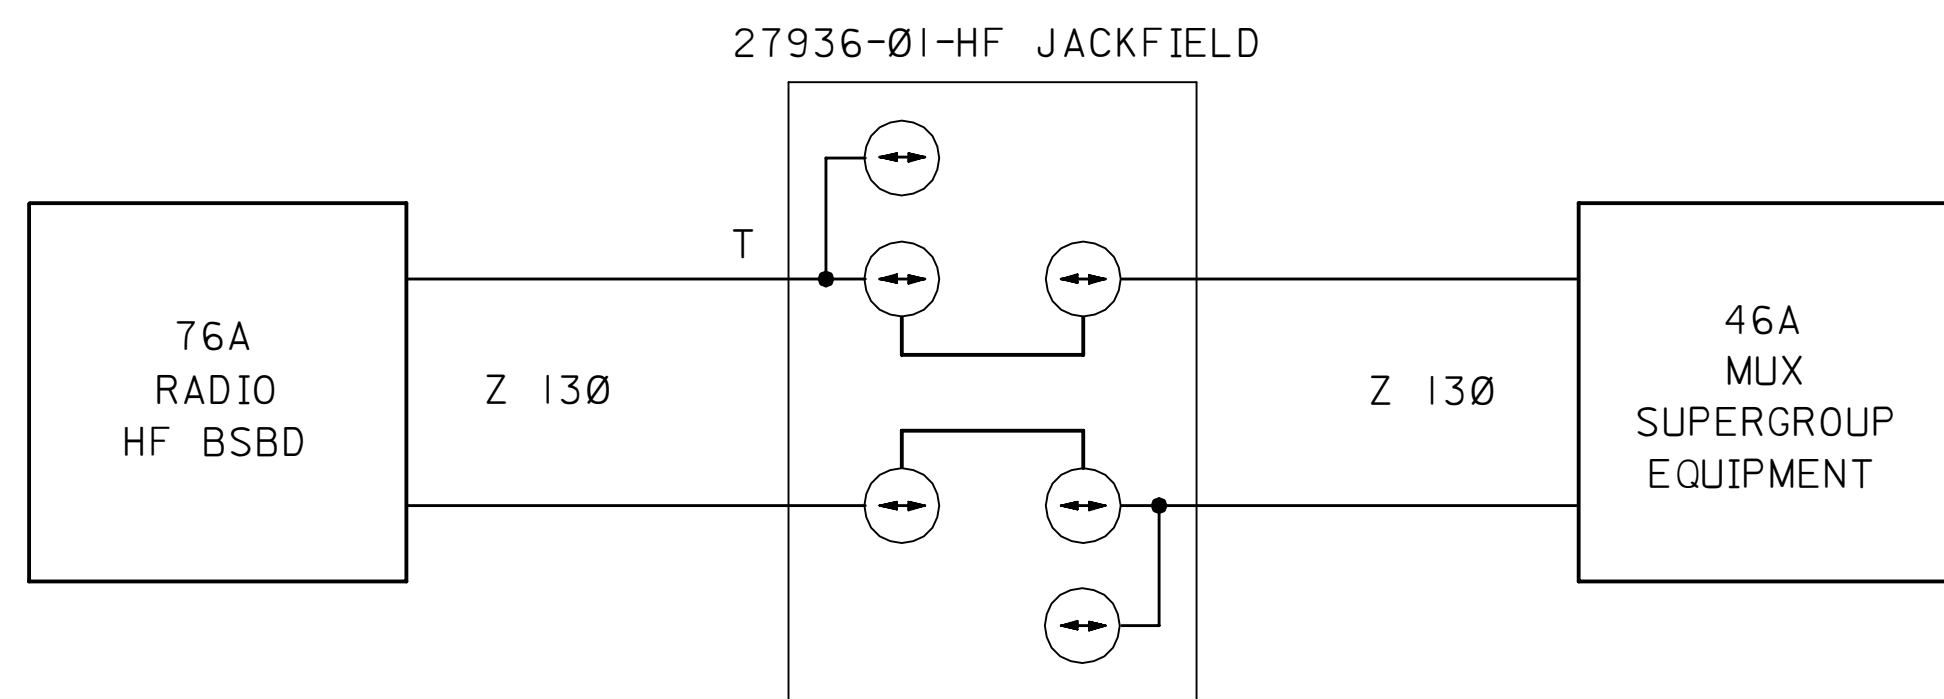


HF JACKFIELD WIRING 130 OHMS HF BSBD

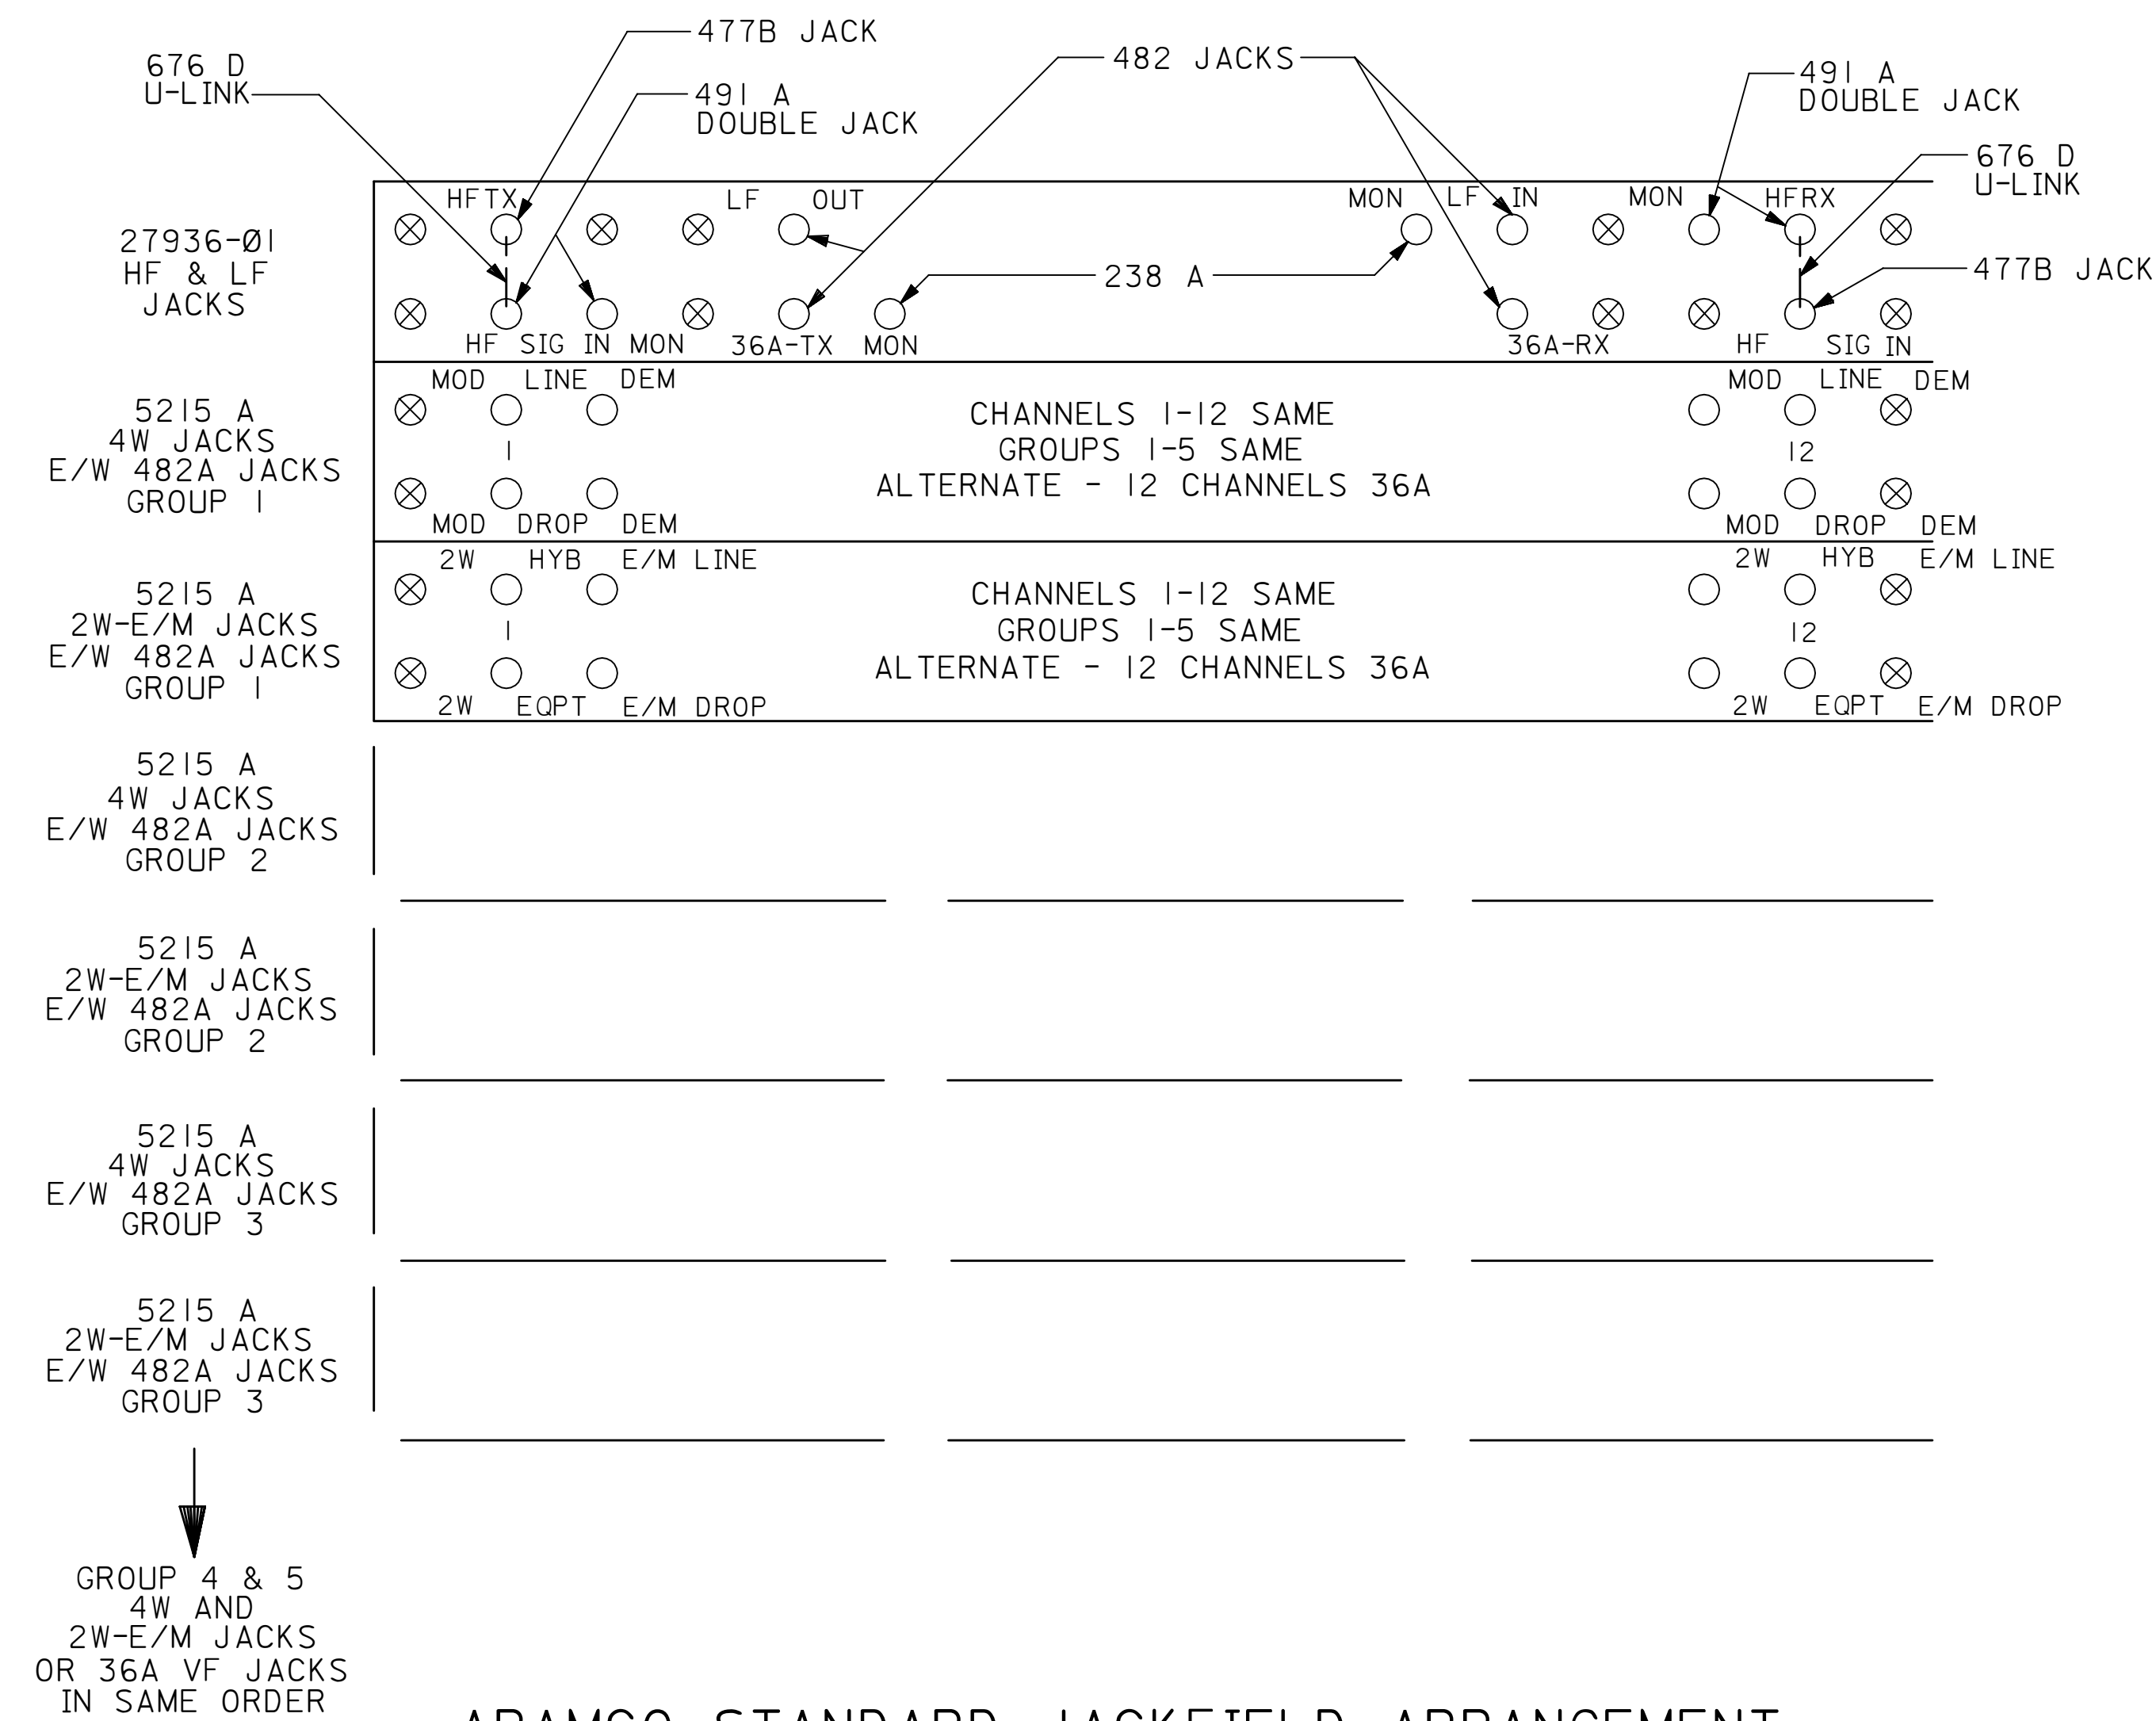

ARAMCO STANDARD JACKFIELD ARRANGEMENT

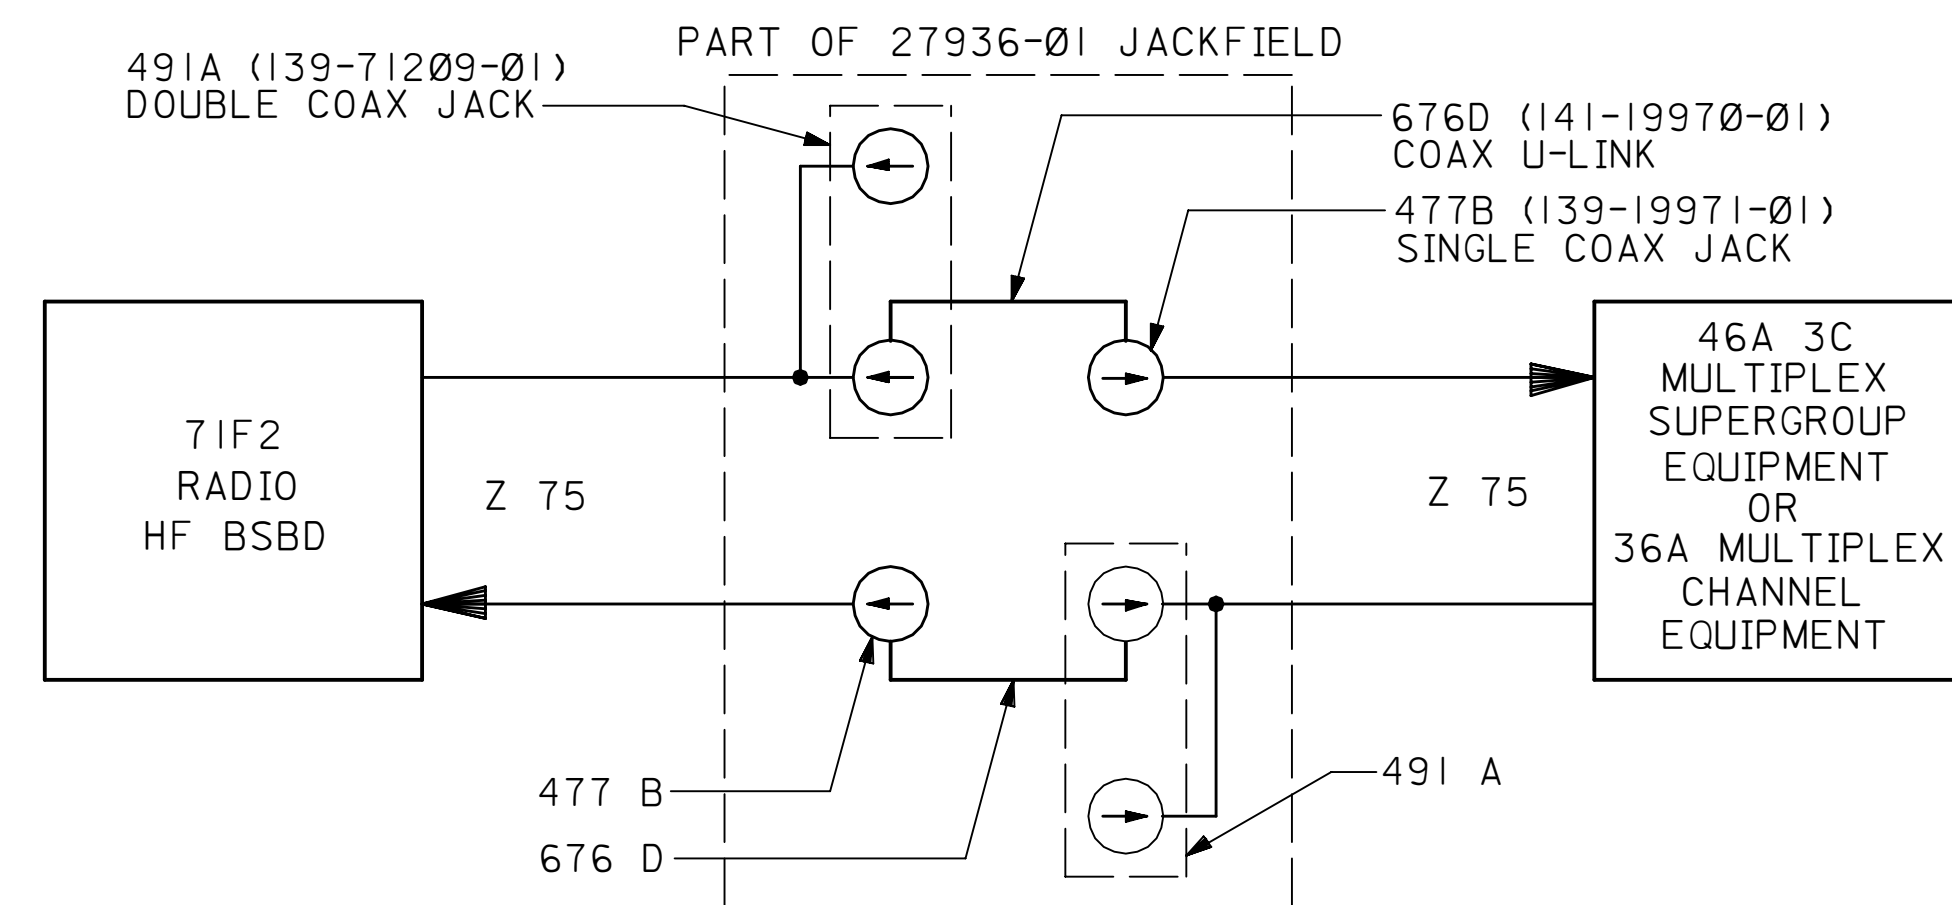

HF JACKFIELD WIRING 75 OHMS HF BSBD
(SAME AS OTHER 75 OHMS)

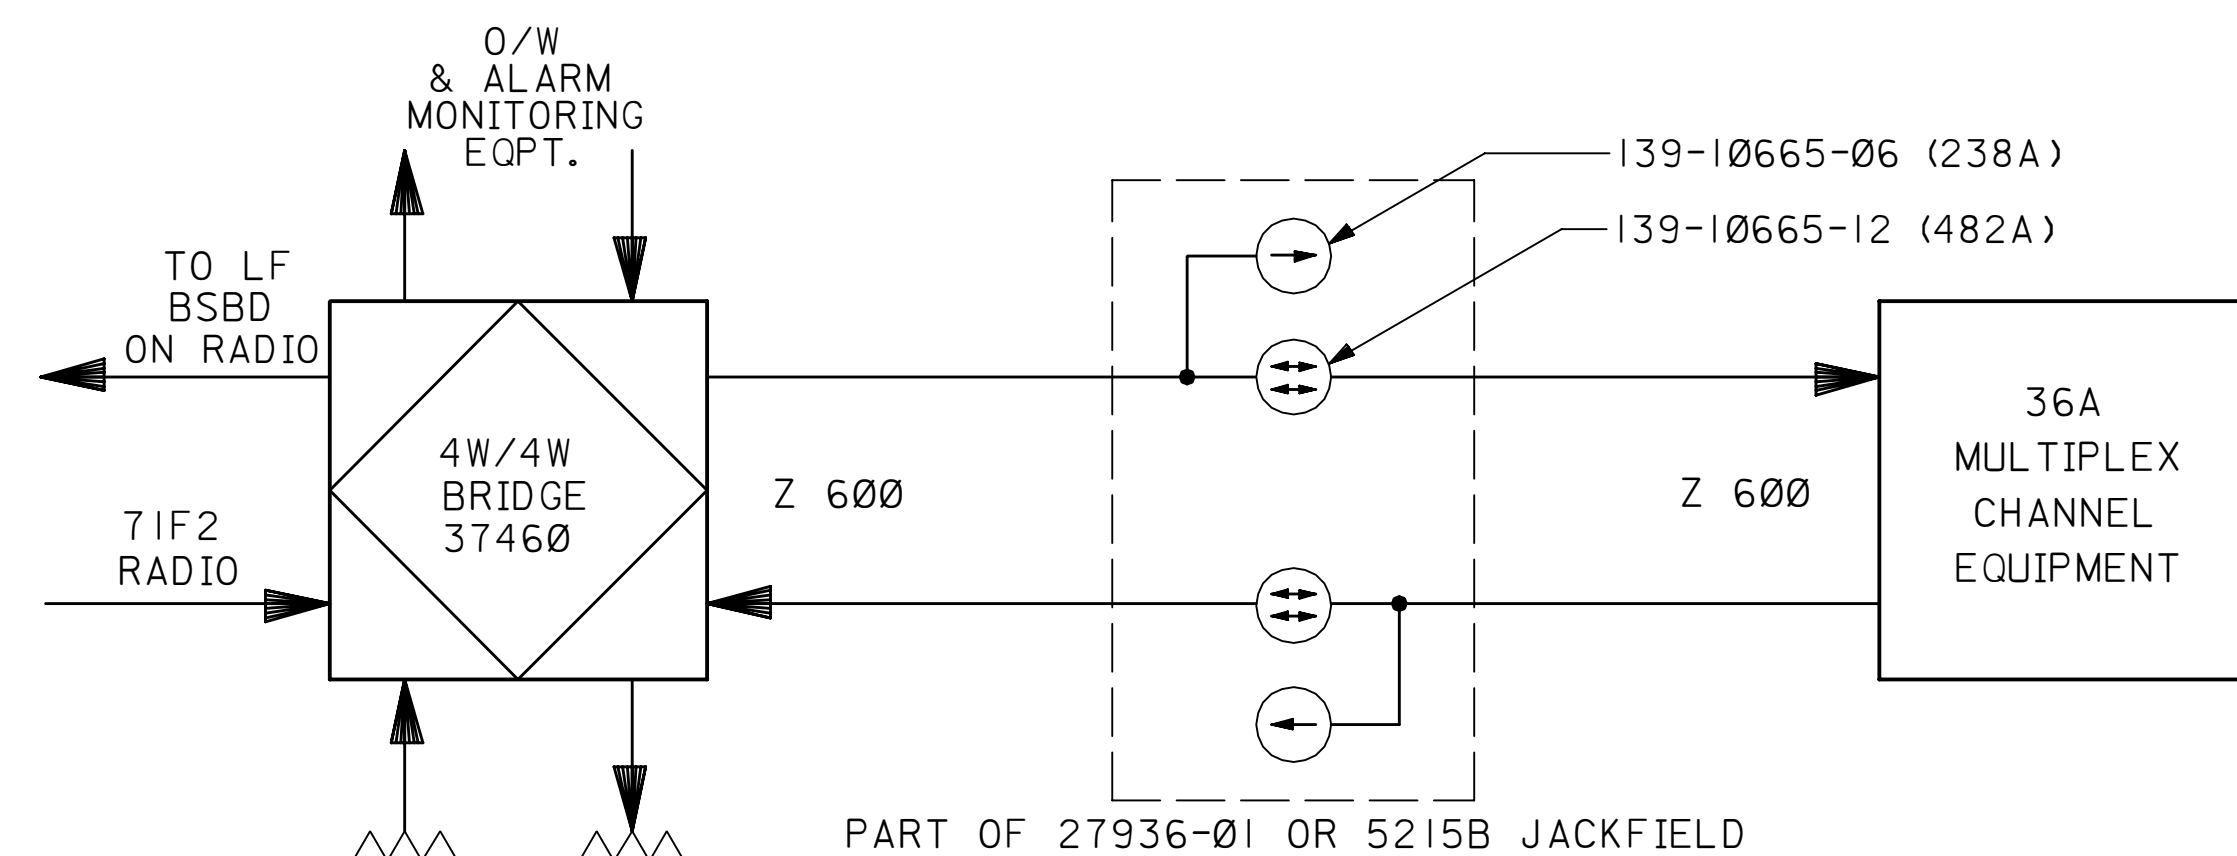

HF JACKFIELD WIRING 600 OHMS LF BSBD

NOTES

1. FOR MDF INTERCONNECTIONS USE FOLLOWING TABLE:

TELEPHONE TRUNK	EXTENDED SUBSCRIBER	DATA (4W CKT)
A ○	A ○	A ○
B ○	B ○	B ○
C ○	C ○	C ○
D ○	D ○	D ○
E ○	E ○	E ○
F ○	F ○	F ○
G ○ → 2W	G ○ → 2W	G ○
H ○ → E&M	H ○	H ○
J ○	J ○	J ○
K ○	K ○	K ○
L ○	L ○	L ○

REFERENCE DRAWINGS

TYPICAL INSTALLATION DRAWING

03	08.10.87	LML	REDRAWN FOR CLARITY. ADDED TYP. INSTALL. NOTE.			
REV. NO.	DATE	BY	DESCRIPTION	CHKD	CERT.	APPD.

FOR ARABIAN AMERICAN OIL COMPANY

DRAWN BY B.P. CHECKED BY _____ SCALE: NONE

DATE STARTED _____ DATE COMPLETED 08-15-75

OPR'G. DEPT. _____ ENG. DEPT. P. VAN. MIERLO

[illegible]

THIS DRAWING IS NOT TO BE USED FOR
CONSTRUCTION OR FOR ORDERING
MATERIAL UNTIL CERTIFIED AND DATED

CERTIFIED
DATE 08-15-75

JACKFIELD ARRANGEMENTS	
------------------------	--

FOR 46A AND 36A
MULTIPLY APPLICATIONS

MULTIPLEX APPLICATIONS	
1	
2	
STD. DWG.	SAUDI ARA
-----------	-----------

PLANT NO.	INDEX	DRAWING NUMBER	SHT. NO.	RE

990	T	AA-036371	001	0
-----	---	-----------	-----	---

ARAMCO A-21