

GENERAL NOTES	
1. THE GRID IS FOR LETTER AND NUMBER PROPORTIONS ONLY. NOT TO BE COPIED ON NUMBER PLATES. 2. FIGURES AND OUTER BAND OF PLATES ARE TO BE BLACK. 3. THE BACKGROUND, OR FIELD, OF THE PLATES IS TO BE YELLOW. 4. MATERIAL OF PLATES SHALL BE MILD CARBON STEEL 18 GA.1.24mm THICK, WITH BAKED ON PORCELAINIZED ENAMEL IN ACCORDANCE WITH STANDARD S-103 OF THE PORCELAIN ENAMEL INSTITUTE INC., FOR THE MANUFACTURE OF PORCELAIN ENAMEL SIGNS. 5. ALL HOLES IN THE PLATES ARE TO BE SHOP DRILLED WITH A 6mm DRILL PRIOR TO PORCELAINIZING. 6. FOR ARABIC TYPE NUMERALS SEE STANDARD DRAWING AC-036644. 7. CHECK DIMENSIONS WHEN CONNECTING TO EXISTING STRUCTURE. 8. ALL DIMENSIONS ARE IN MILLIMETERS UNLESS NOTED OTHERWISE.	
REFERENCE DRAWING	
AERIAL PIPELINE MARKER DETAILS	AB-036727
AERIAL GOSP MARKER	AA-036457
ARABIC TYPE NUMERALS FOR AERIAL PIPELINE MARKER	AC-036644

REFERENCE DRAWING	
AERIAL PIPELINE MARKER DETAILS	AB-036727
AERIAL GOSP MARKER	AA-036457
ARABIC TYPE NUMERALS FOR AERIAL PIPELINE MARKER	AC-036644

DWG. RESPONSIBILITY :						
CIVIL STANDARDS COMMITTEE						
Ø4	JAN96	ESSD YMS	GENERAL REVISION			
Ø3	12-17-86	RLO	REDRAWN, CHANGED TO METRIC VERSION AND ADDED MANDATORY DWG. NOTE.			
REV. NO.	DATE	BY	DESCRIPTION	CHKD	CERT.	APPO.

SAUDI ARABIAN OIL COMPANY






DRAWN BY N.J. FERNANDEZ CHECKED BY NAK 2-10-74 SCALE: NONE

DATE STARTED DATE COMPLETED 02-07-74


OPR/G. DEPT. ENG. DEPT. DCB 10-27-74

ENGLISH TYPE LETTERS AND NUMERALS FOR AERIAL MARKER
--


STD. DWG.			METRIC	
PLANT NO.	INDEX	DRAWING NUMBER	SHT. NO.	REV. NO.
990	M	AA-036458	001	04

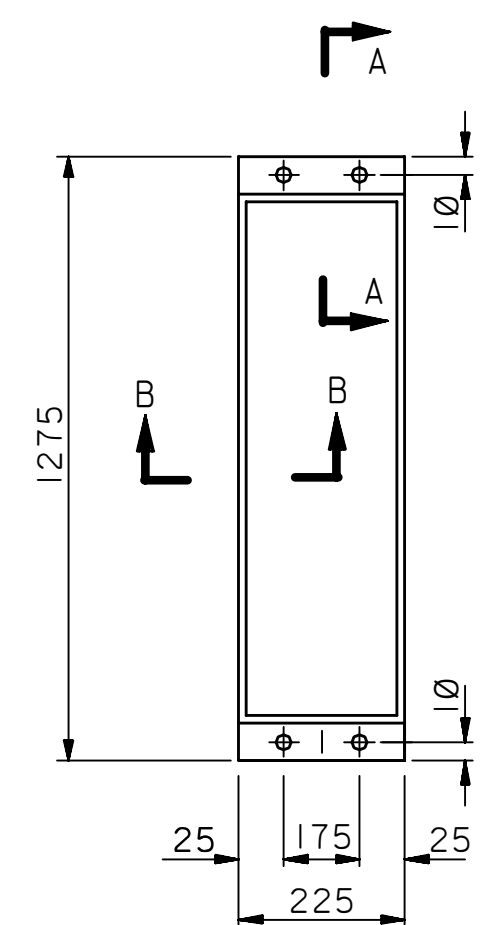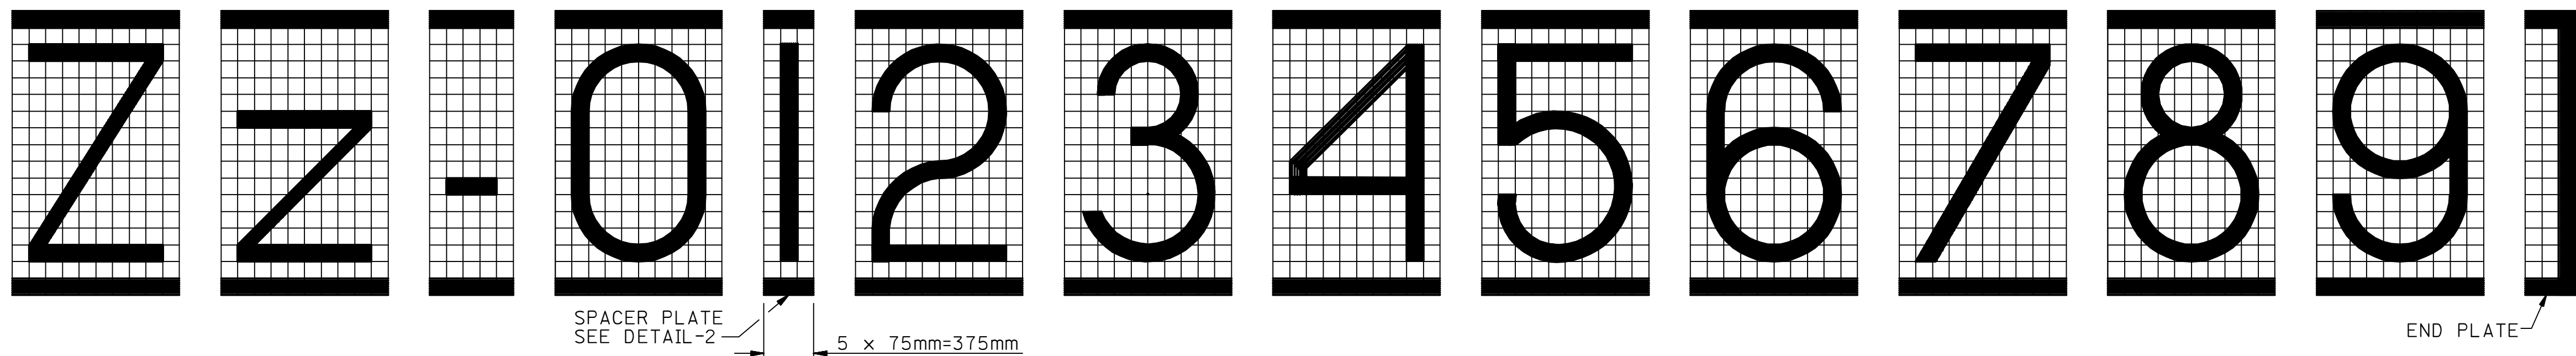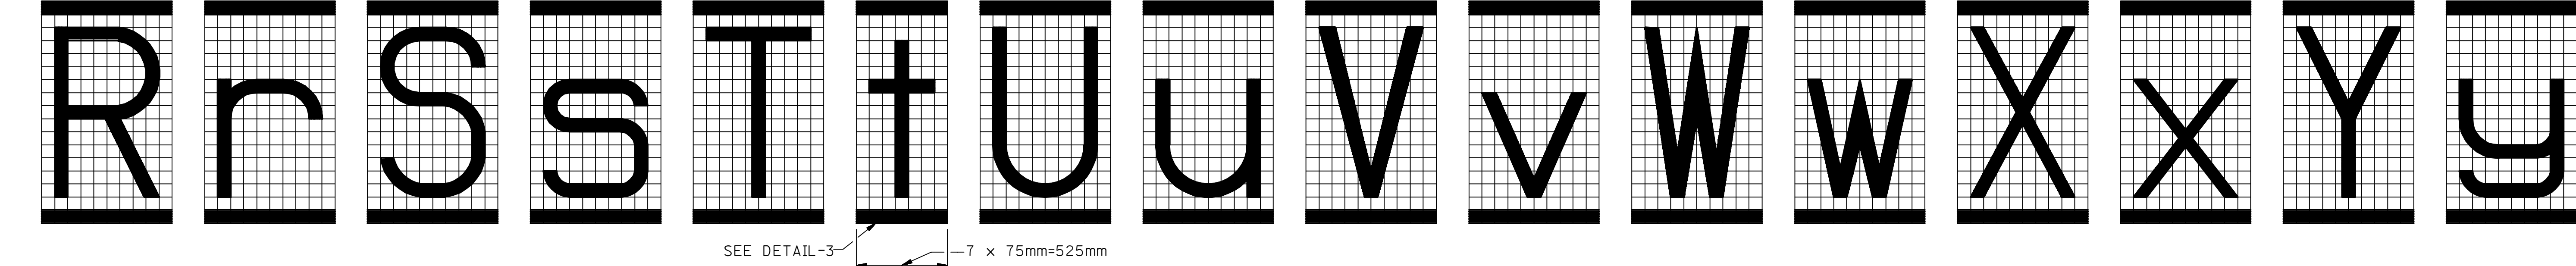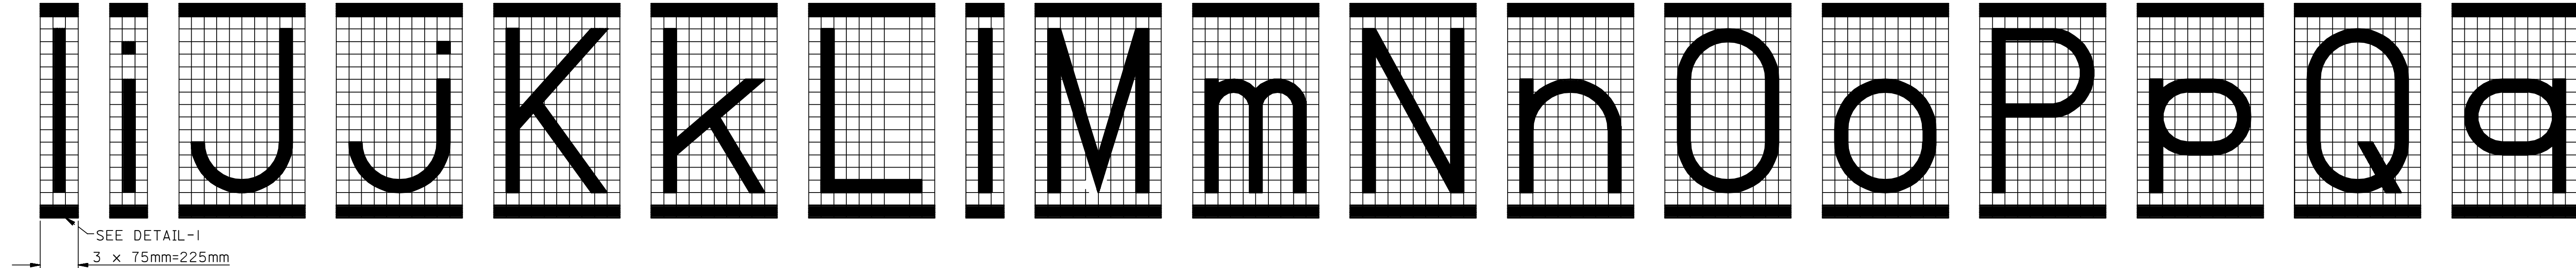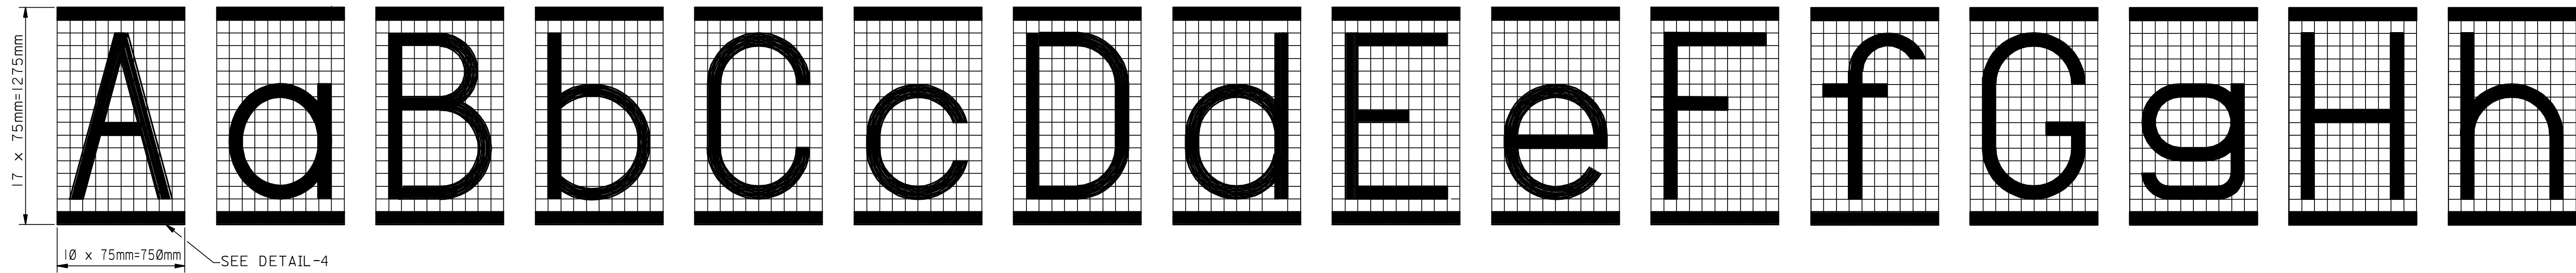


DETAIL-1

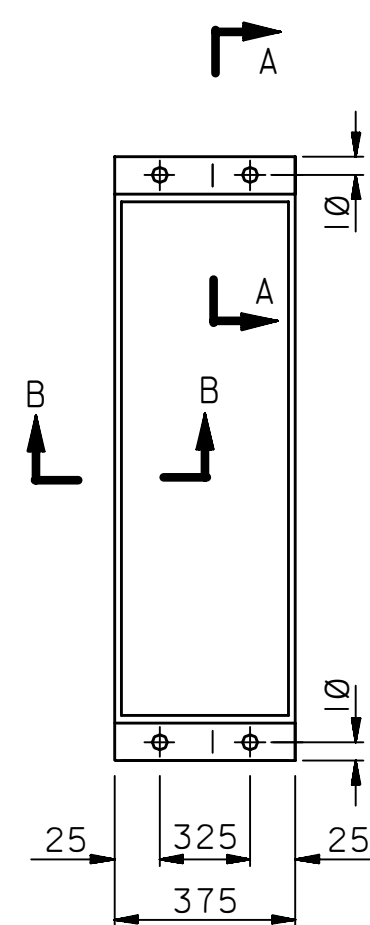


DETAIL-2 DETAIL-3
(MATERIAL OF PLATES SEE NOTE-4)

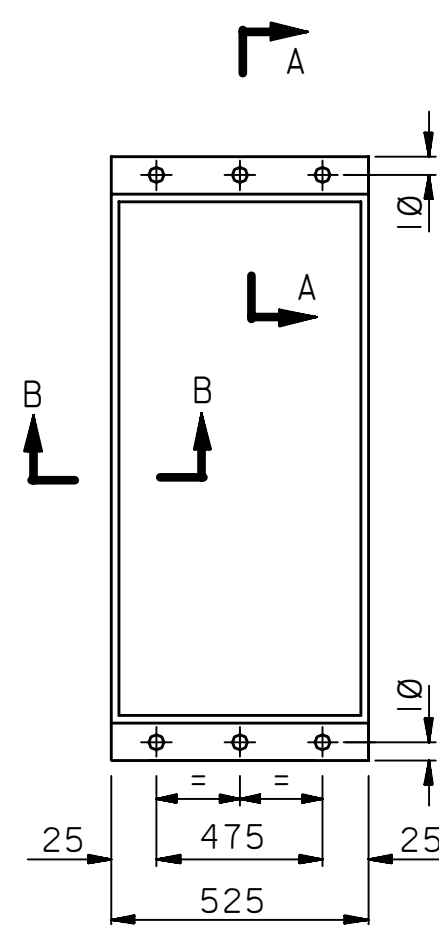


DETAIL-3

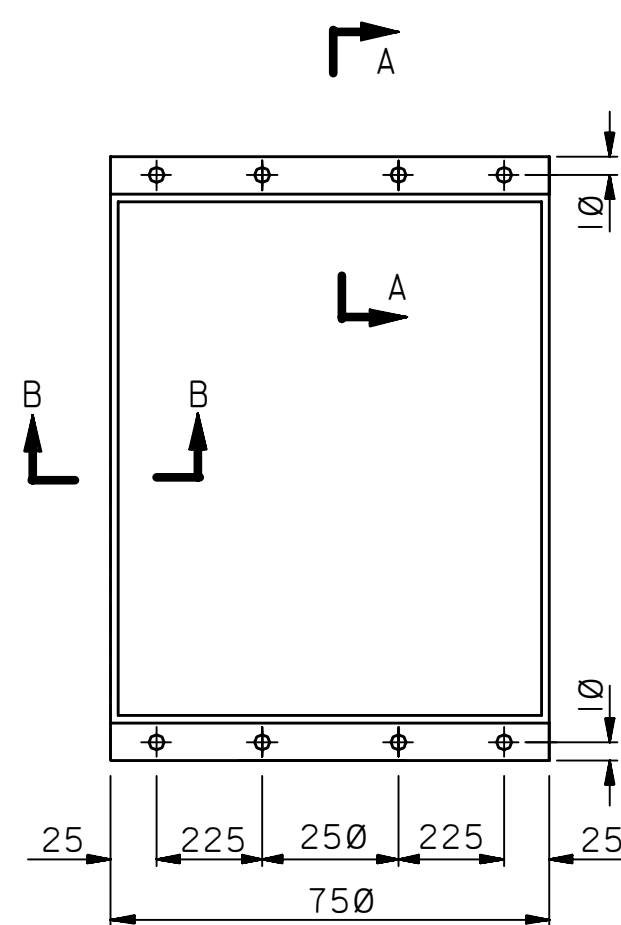

DETAIL-4

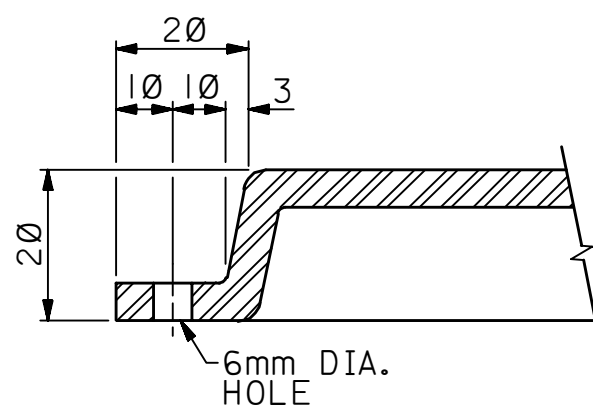

SECTION A-A

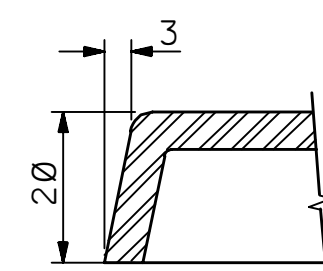

SECTION B-B