

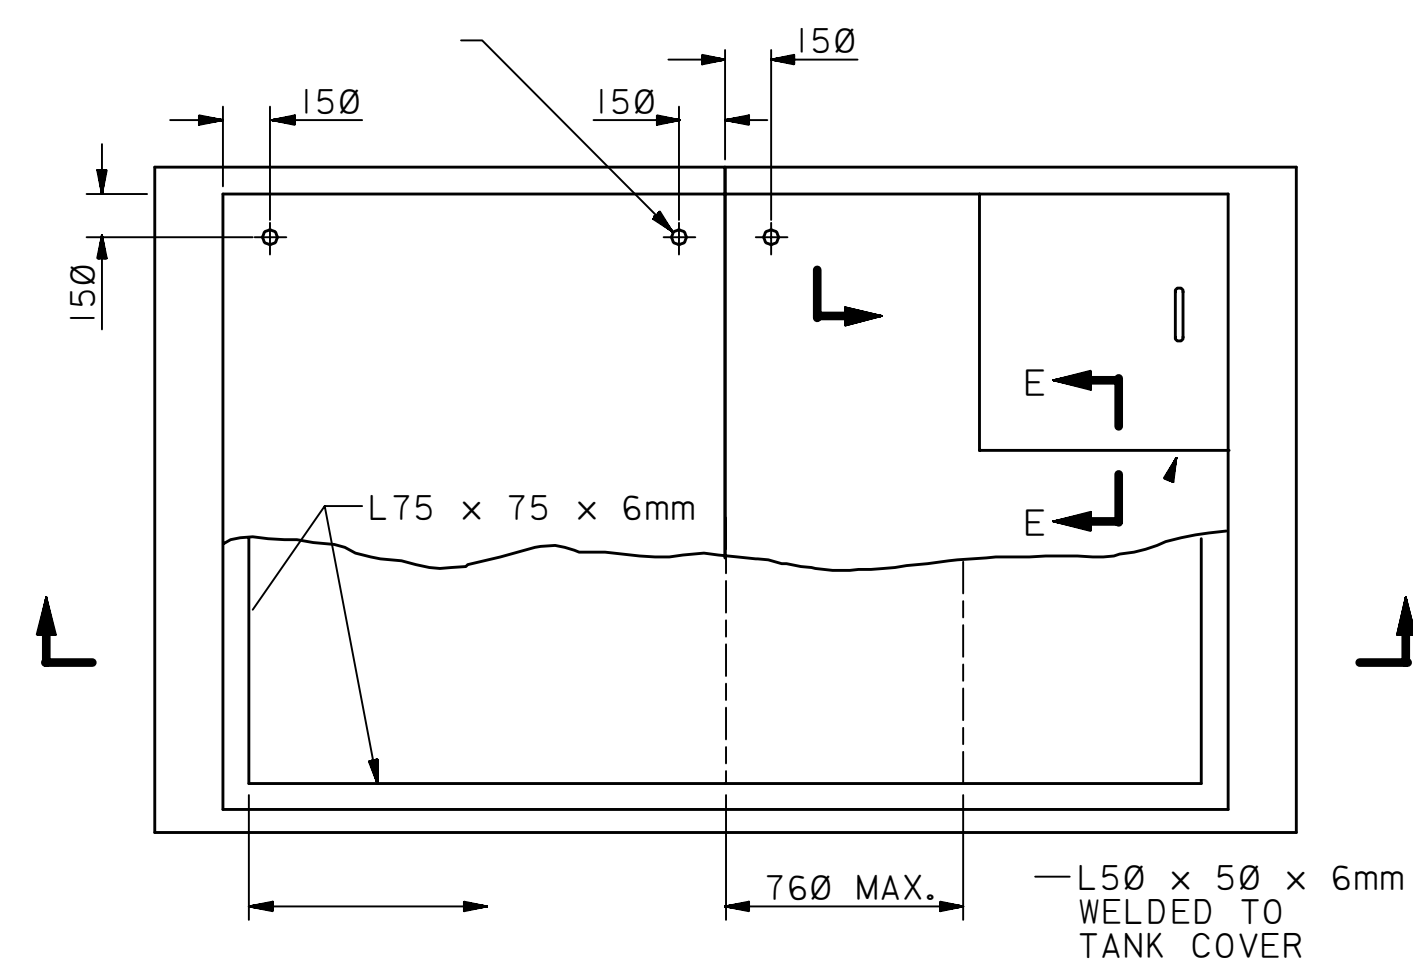
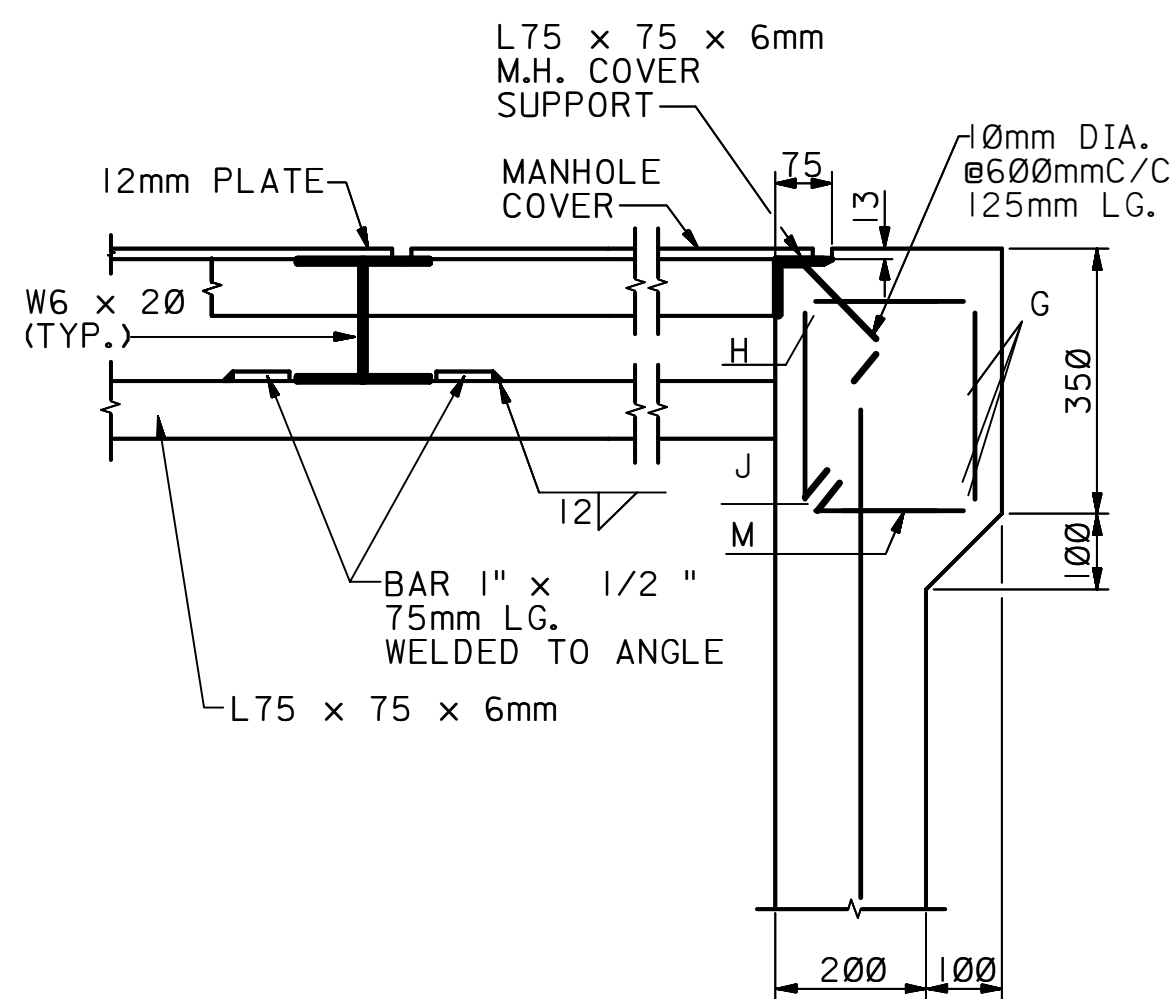



990	0	AA-036742	001	05
PLANT NO.	INDEX	DRAWING NUMBER	SHT. NO.	REV. NO.

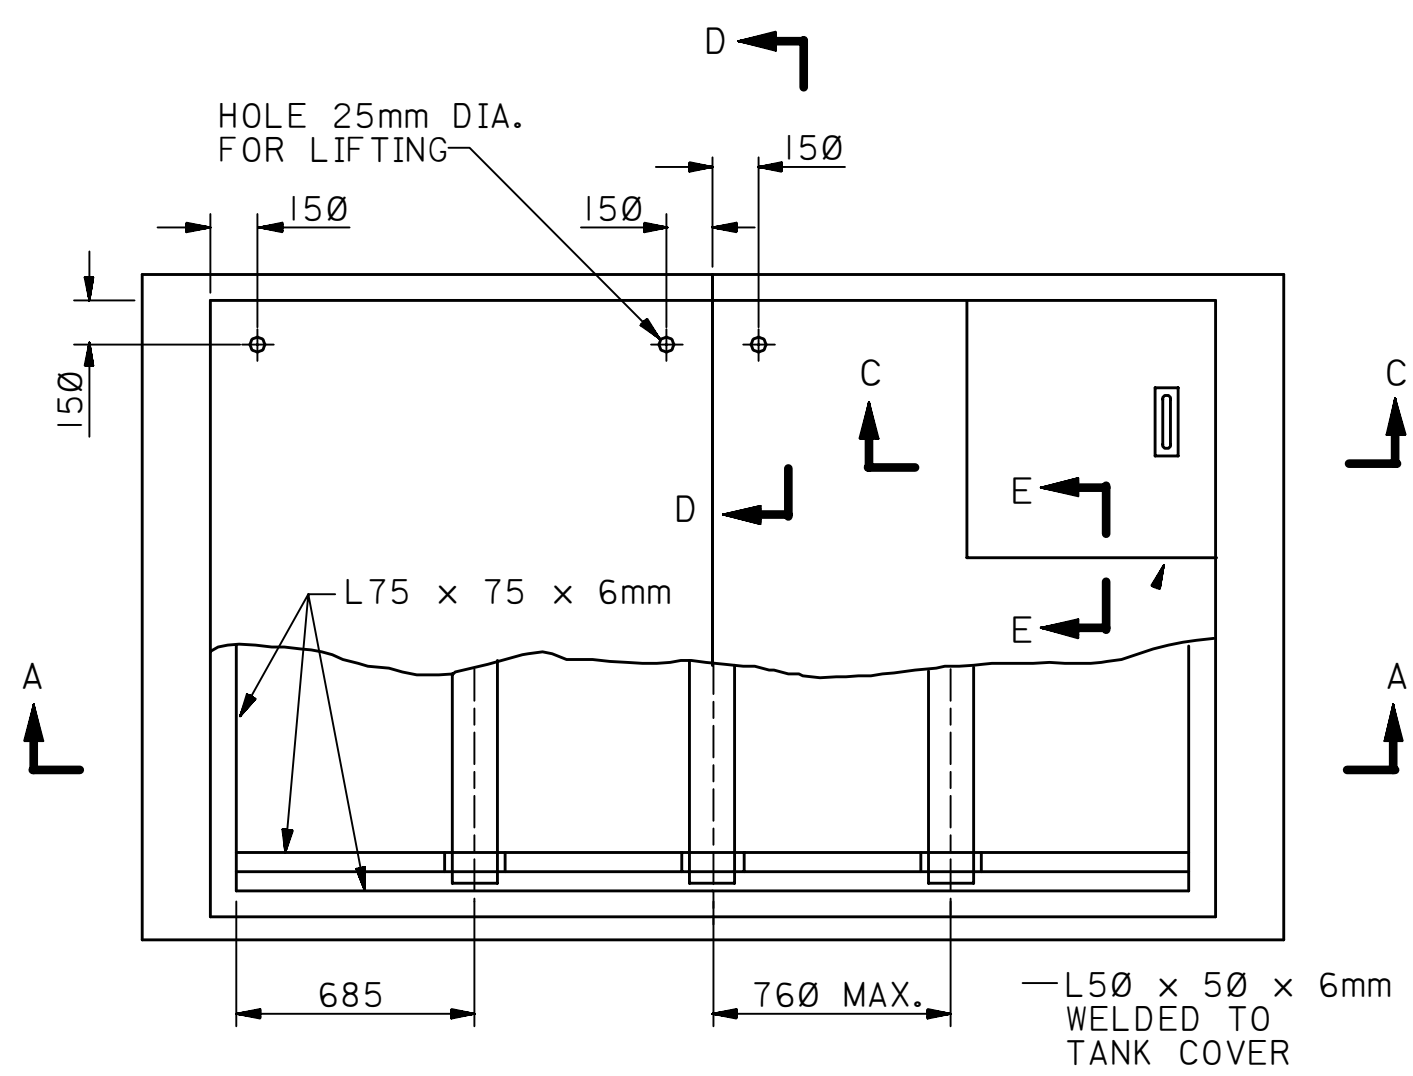


PLAN
NOT TO SCALE

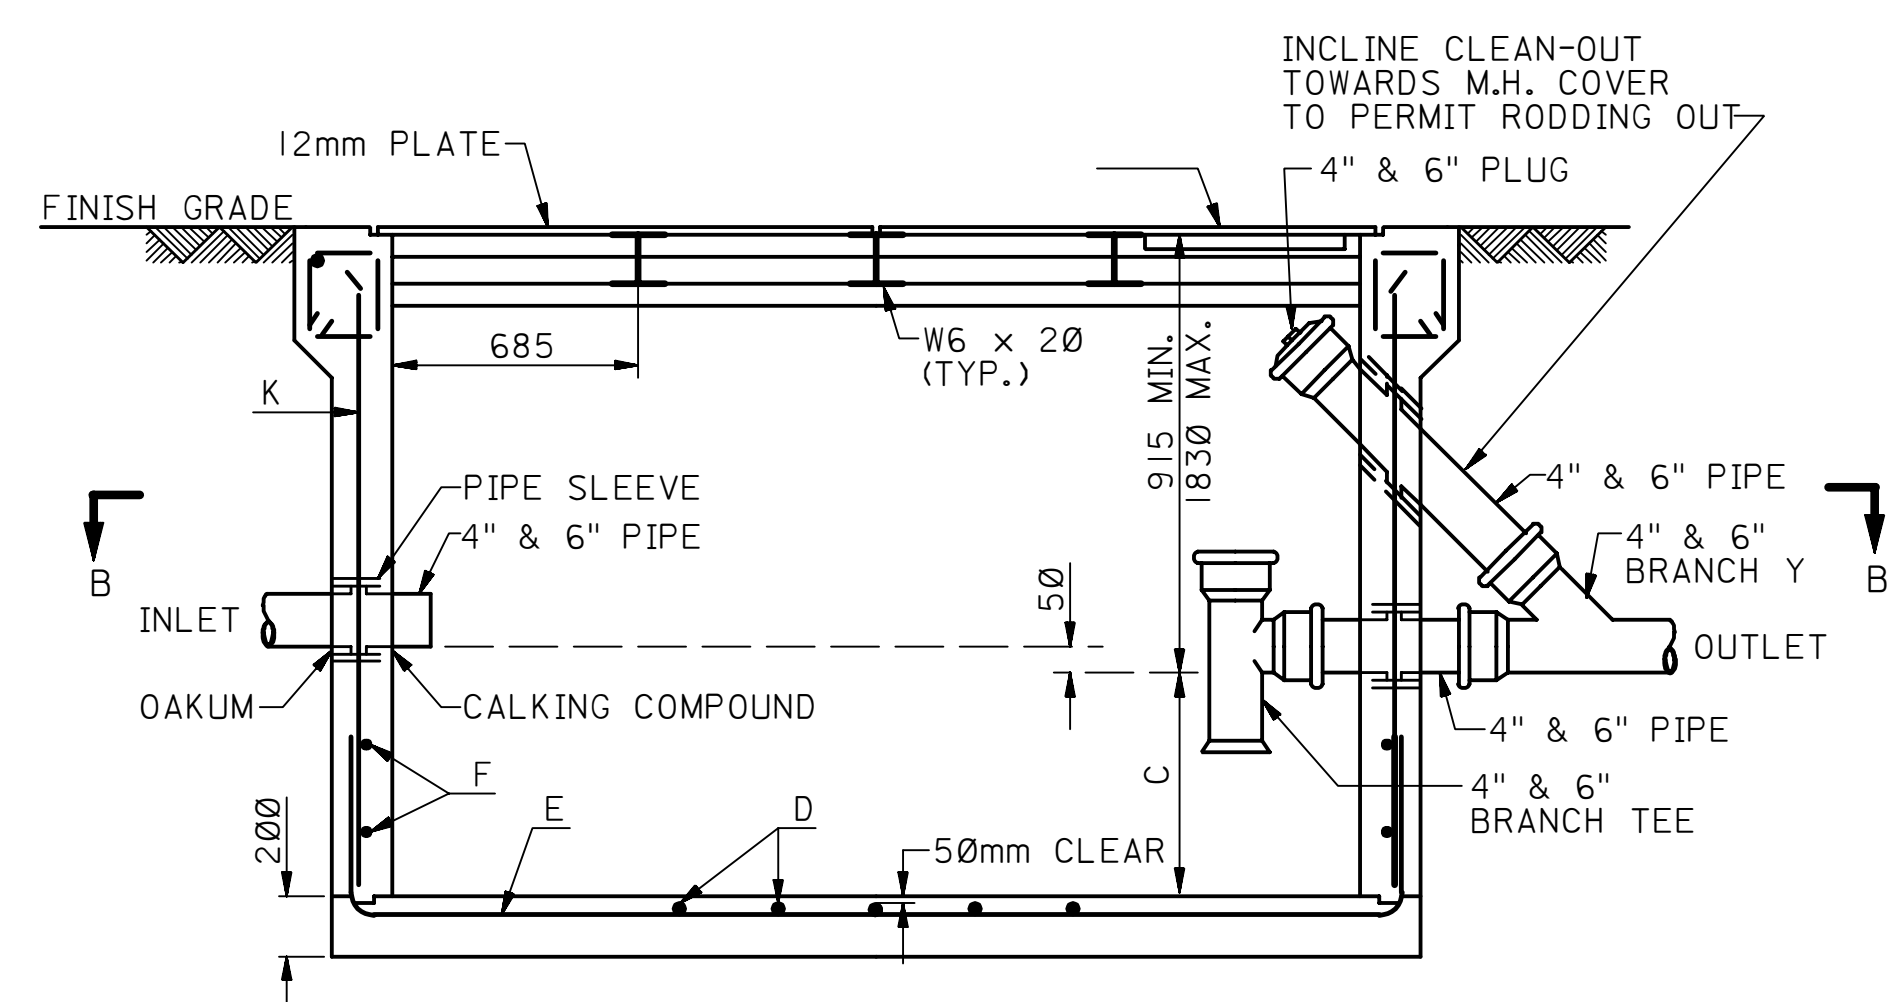


SECTION A-A
NOT TO SCALE

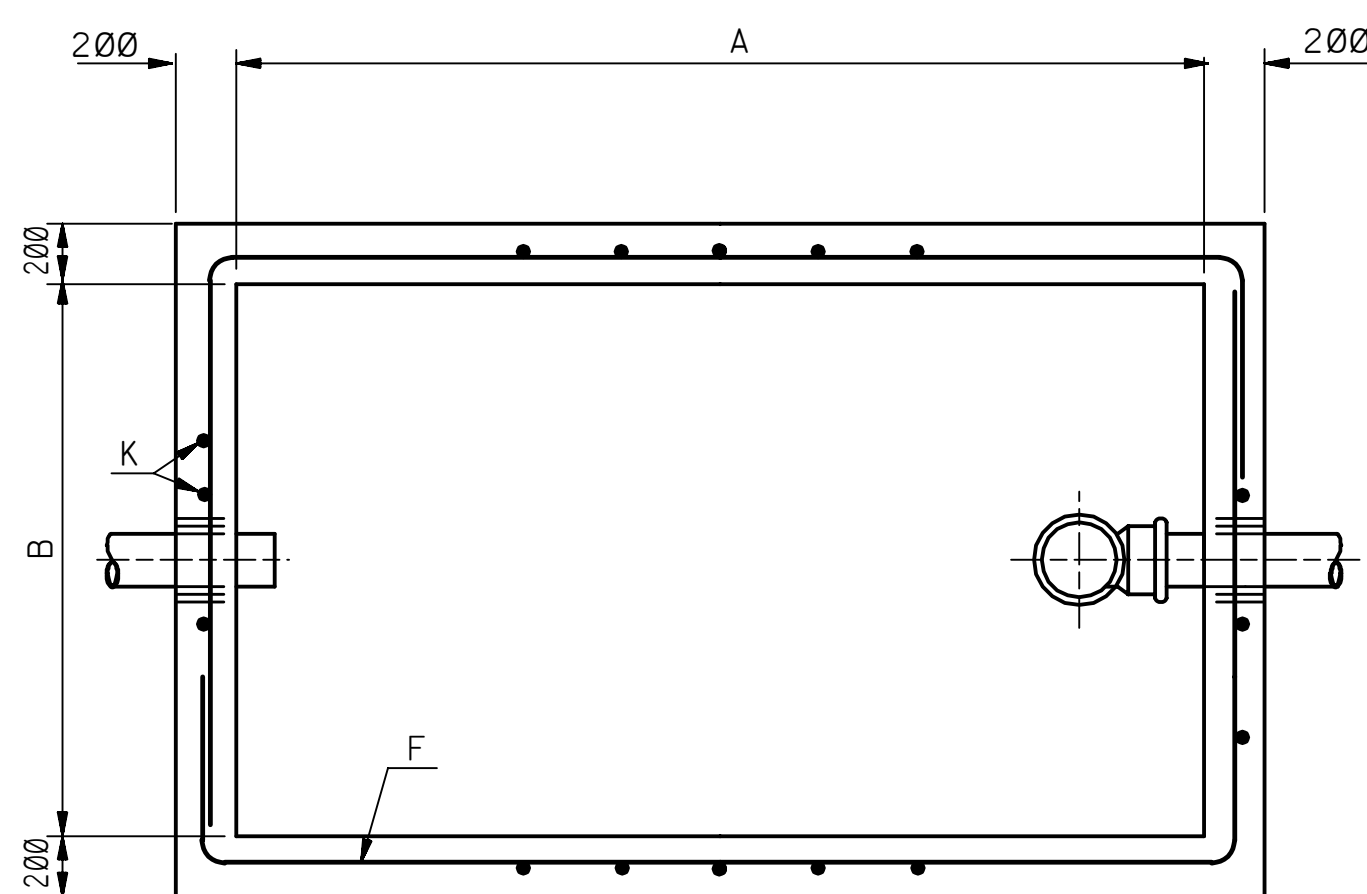

SECTION B-B
NOT TO SCALE

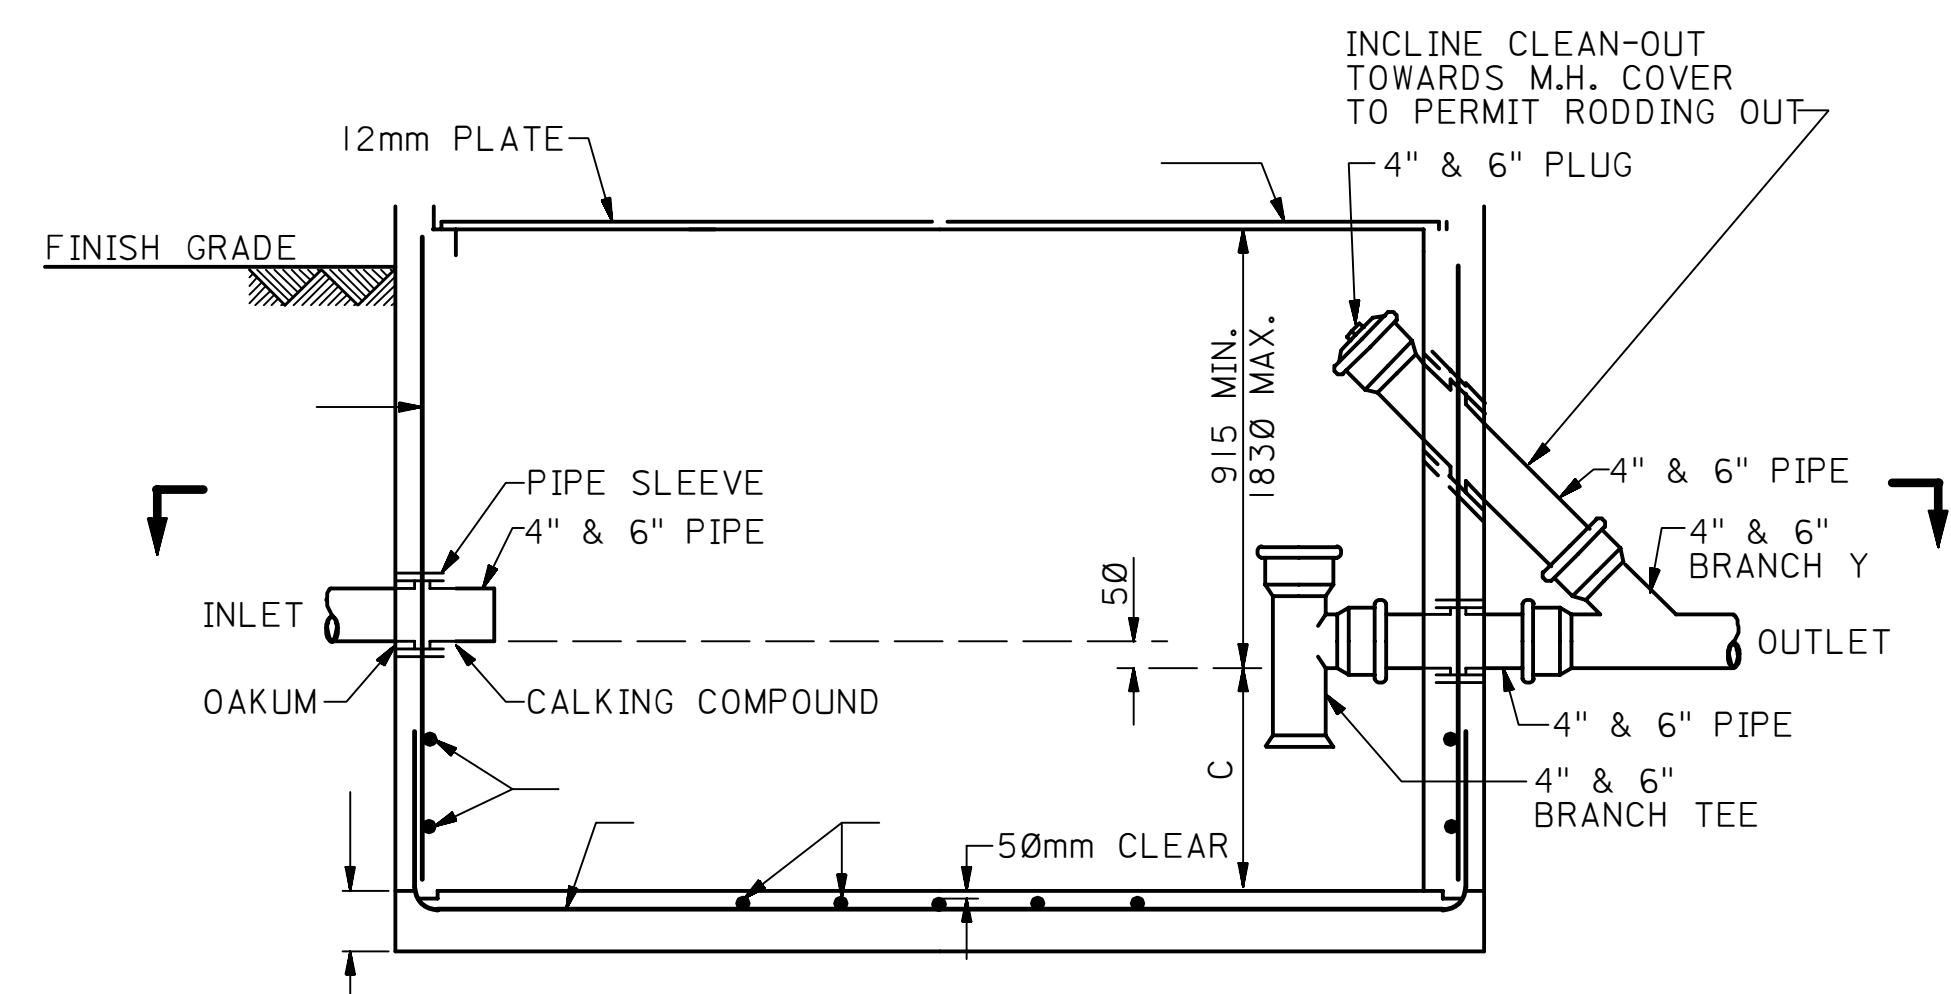

NOT TO SCALE

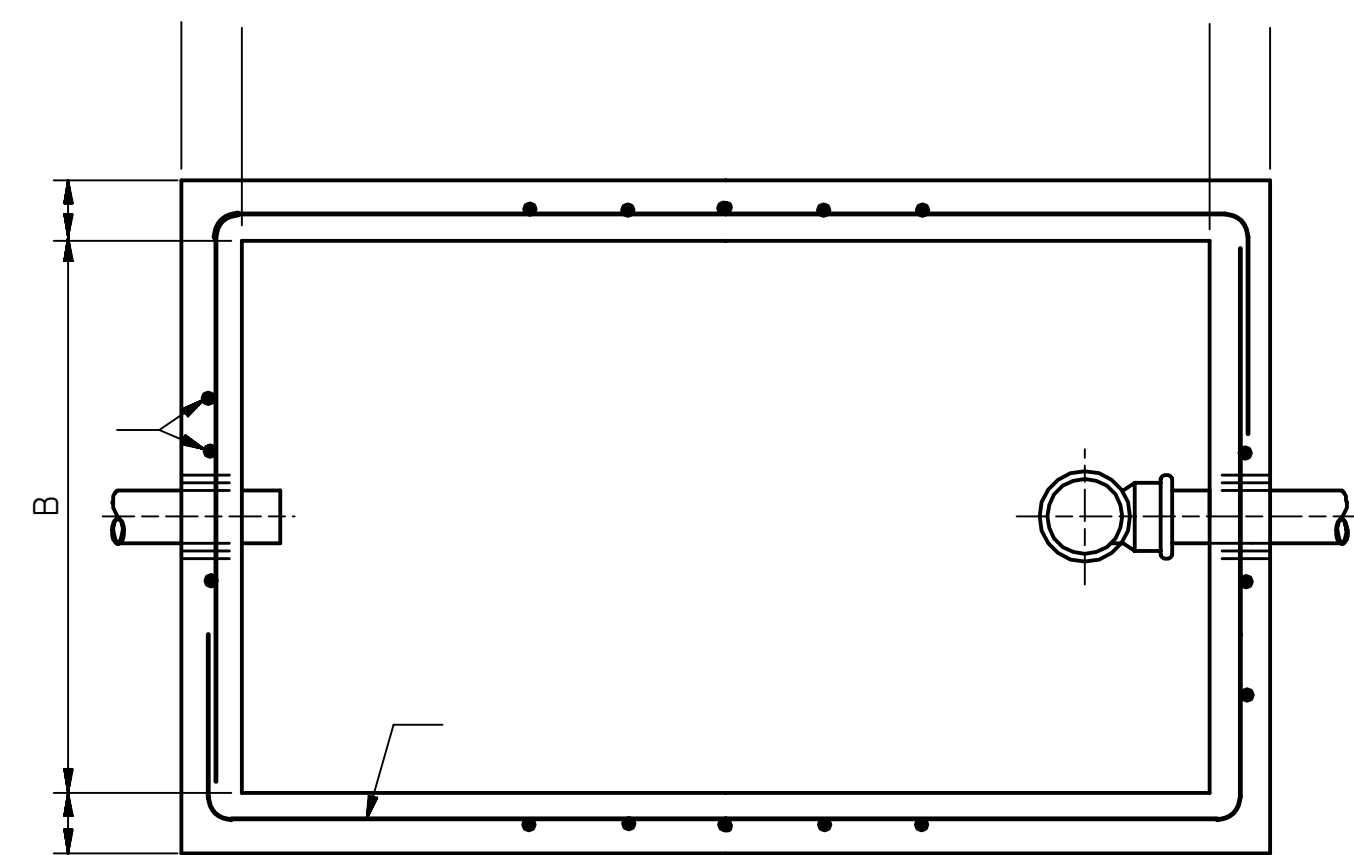

NOT TO SCALE

TYPICAL INSTALLATION DRAWING

05	12-28-86	RLO	REDRAWN AND REVISED, ADDED TYP. INSTALL. DWG. NOTE.						
REV. NO.	DATE	BY	DESCRIPTION				CHKD	CERT.	APP'D.
FOR ARABIAN AMERICAN OIL COMPANY									
DRAWN BY _____			CHECKED BY _____			SCALE: AS SHOWN			
DATE STARTED _____			DATE COMPLETED _____						
OPR'D. DEPT. _____			ENG. DEPT. _____						
APP'D. FOR CONST. _____									
THIS DRAWING IS NOT TO BE USED FOR CONSTRUCTION OF OR ORDERING MATERIAL UNTIL CERTIFIED AND DATED						CERTIFIED DATE _____			
SAND AND OIL (GREASE) SEPARATORS									
STD. DWG. METRIC									
PLANT NO.	INDEX	DRAWING NUMBER				SHT. NO.	REV. NO.		
990	Q	AA-Ø36742				ØØ1	Ø5		