




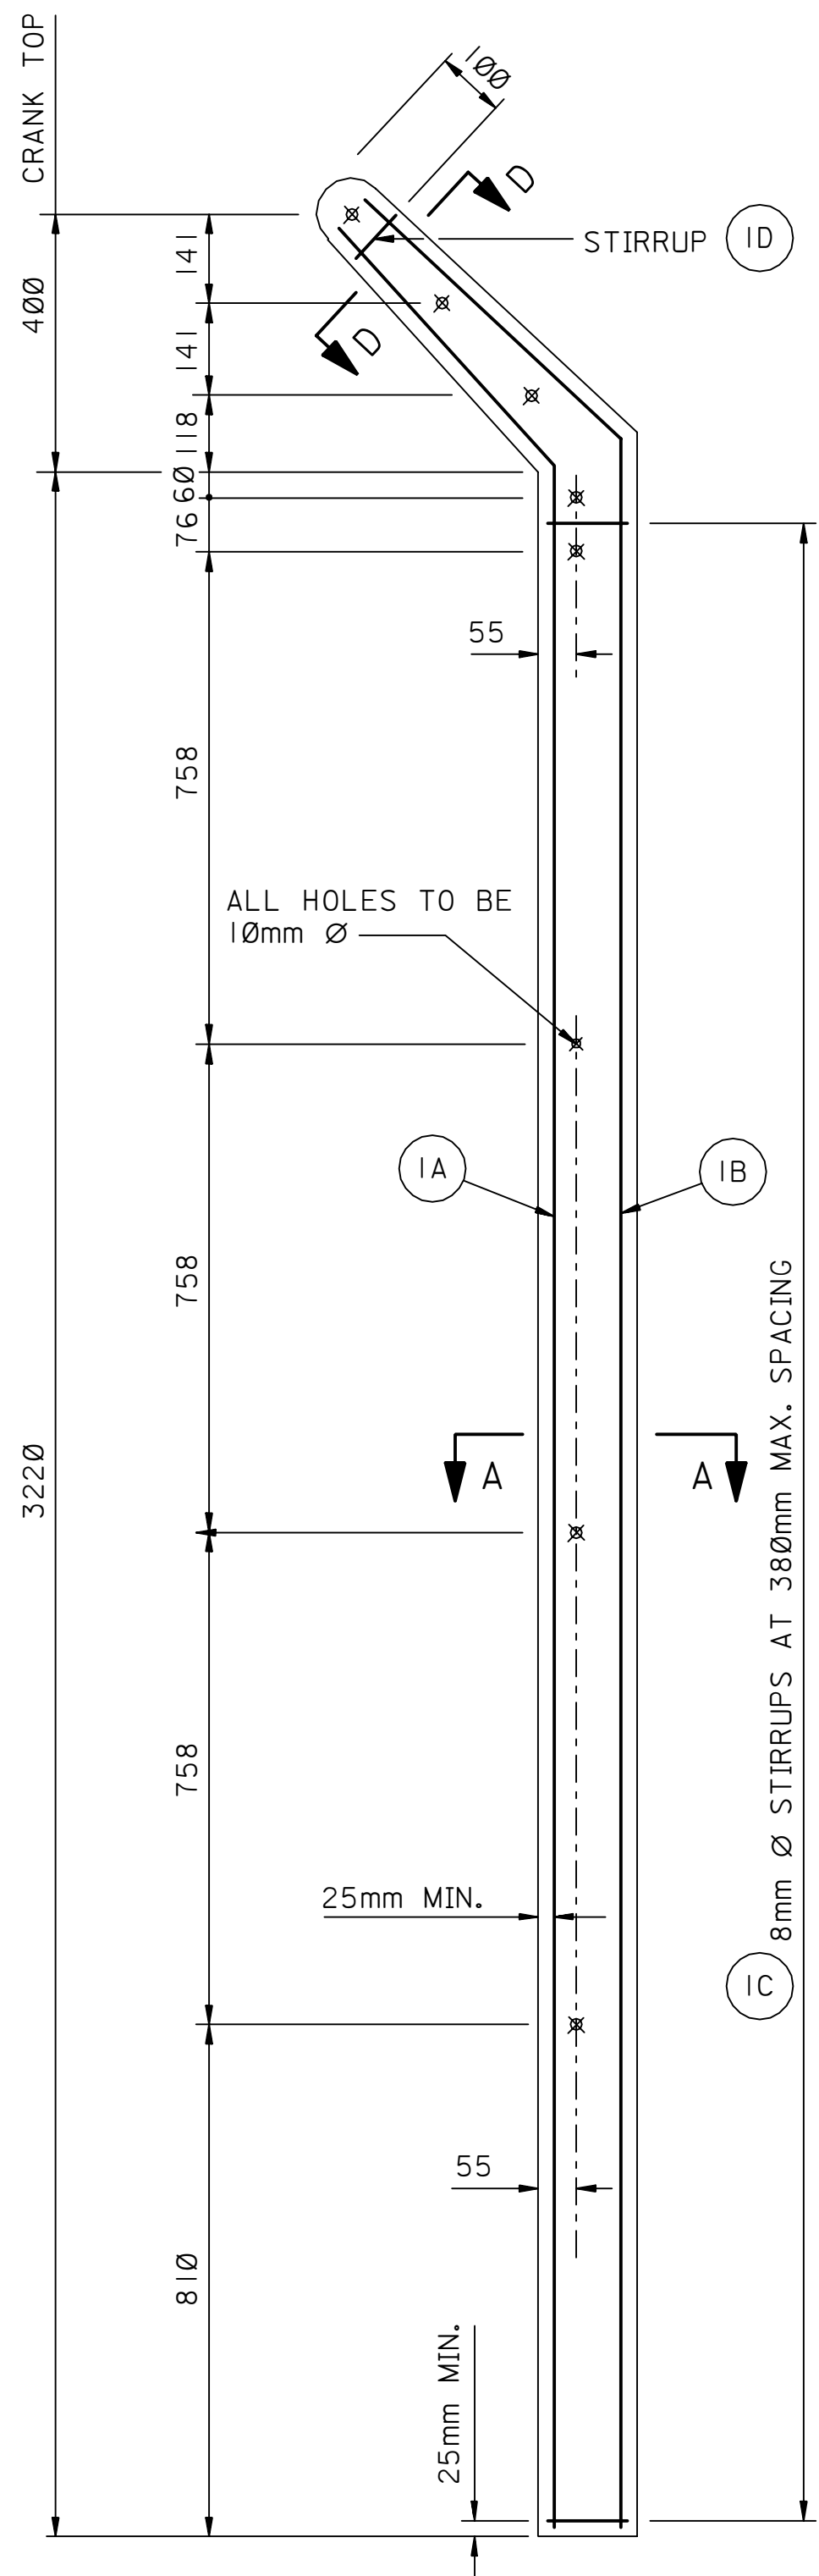


INTERMEDIATE POST (1)

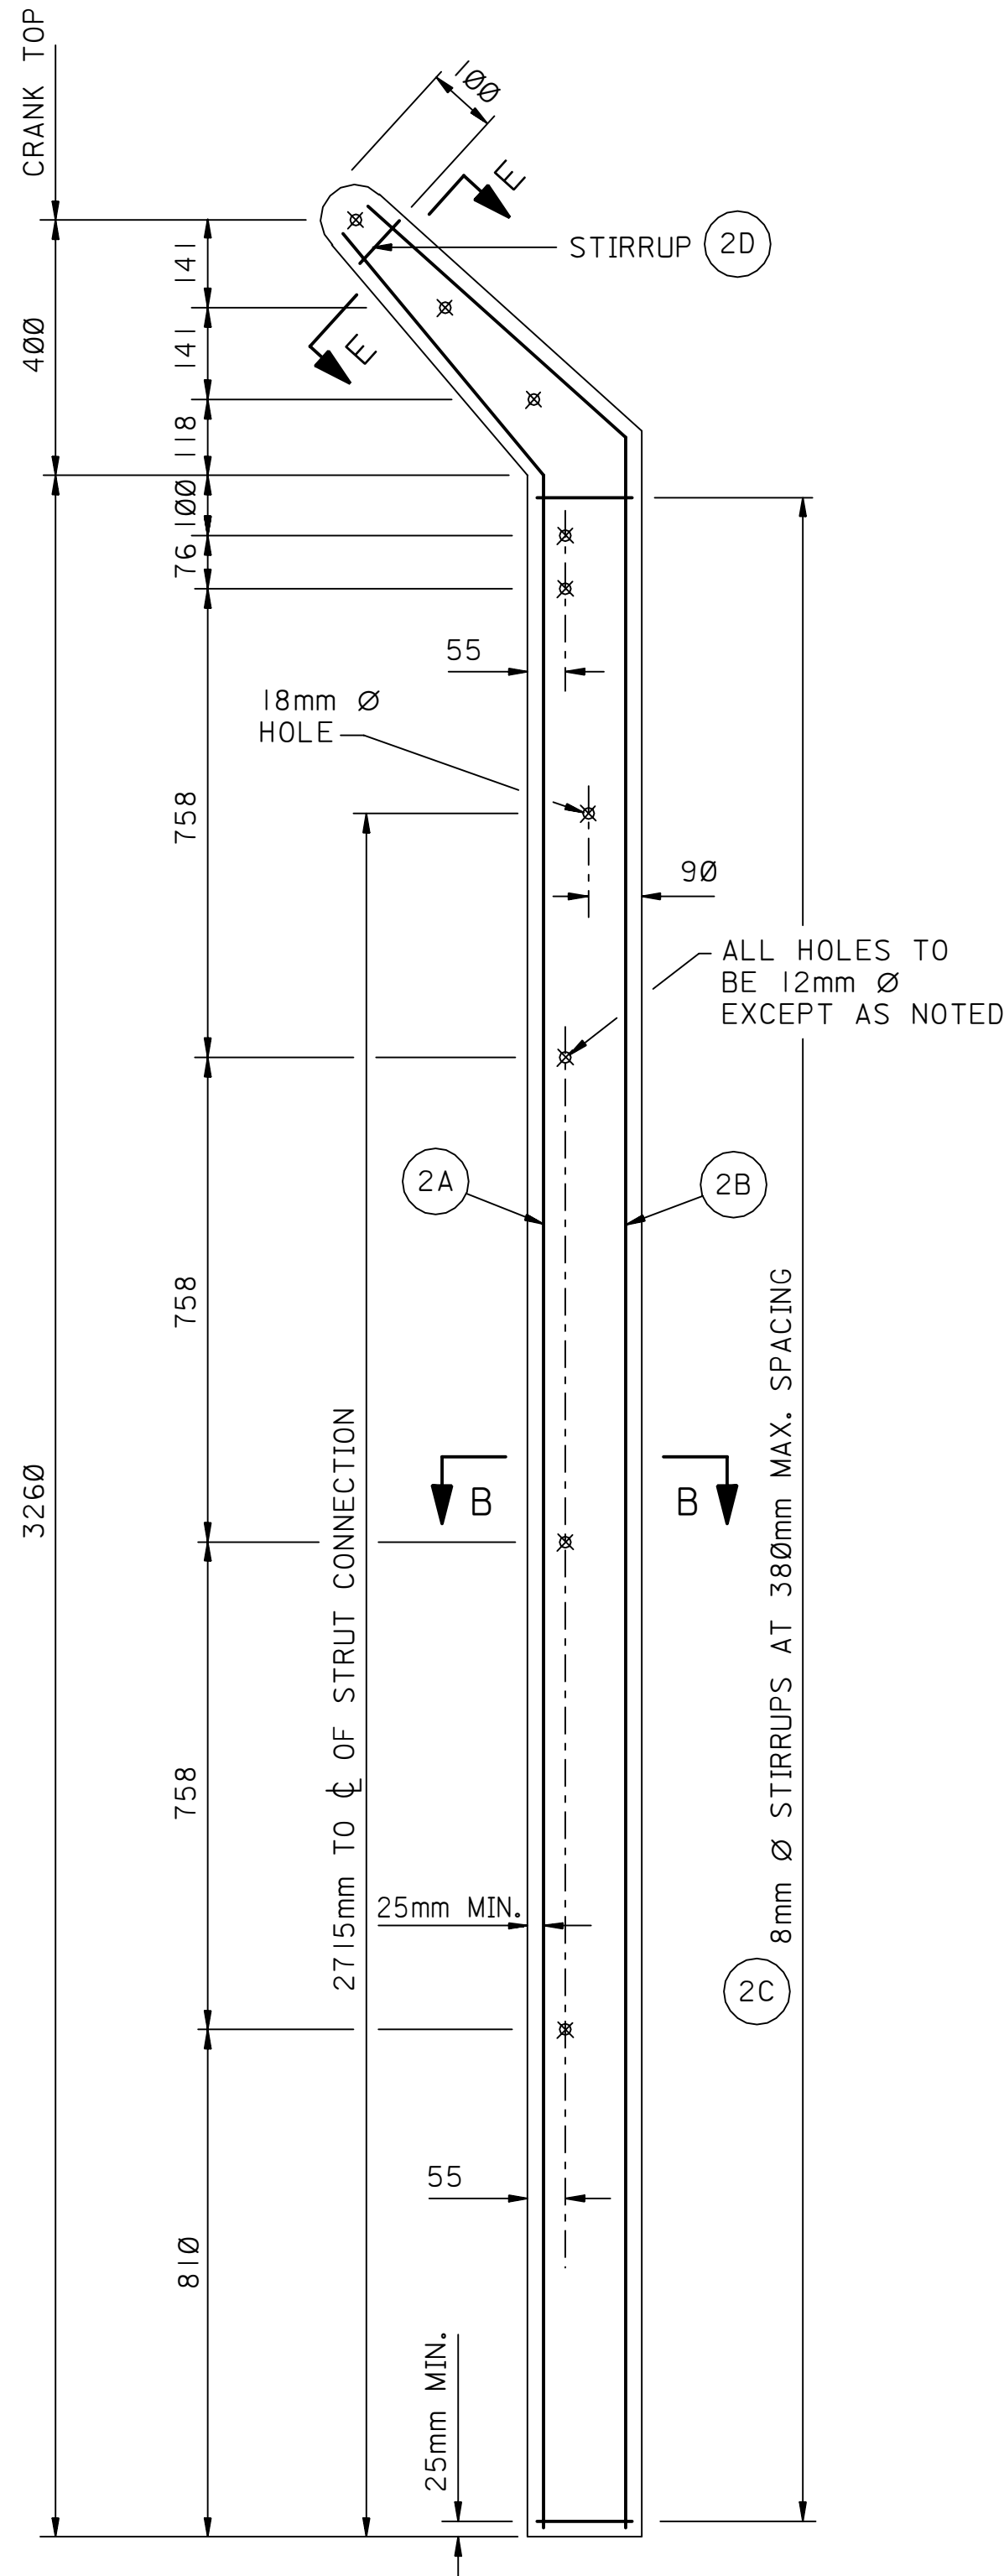


STRAINING POST (2)

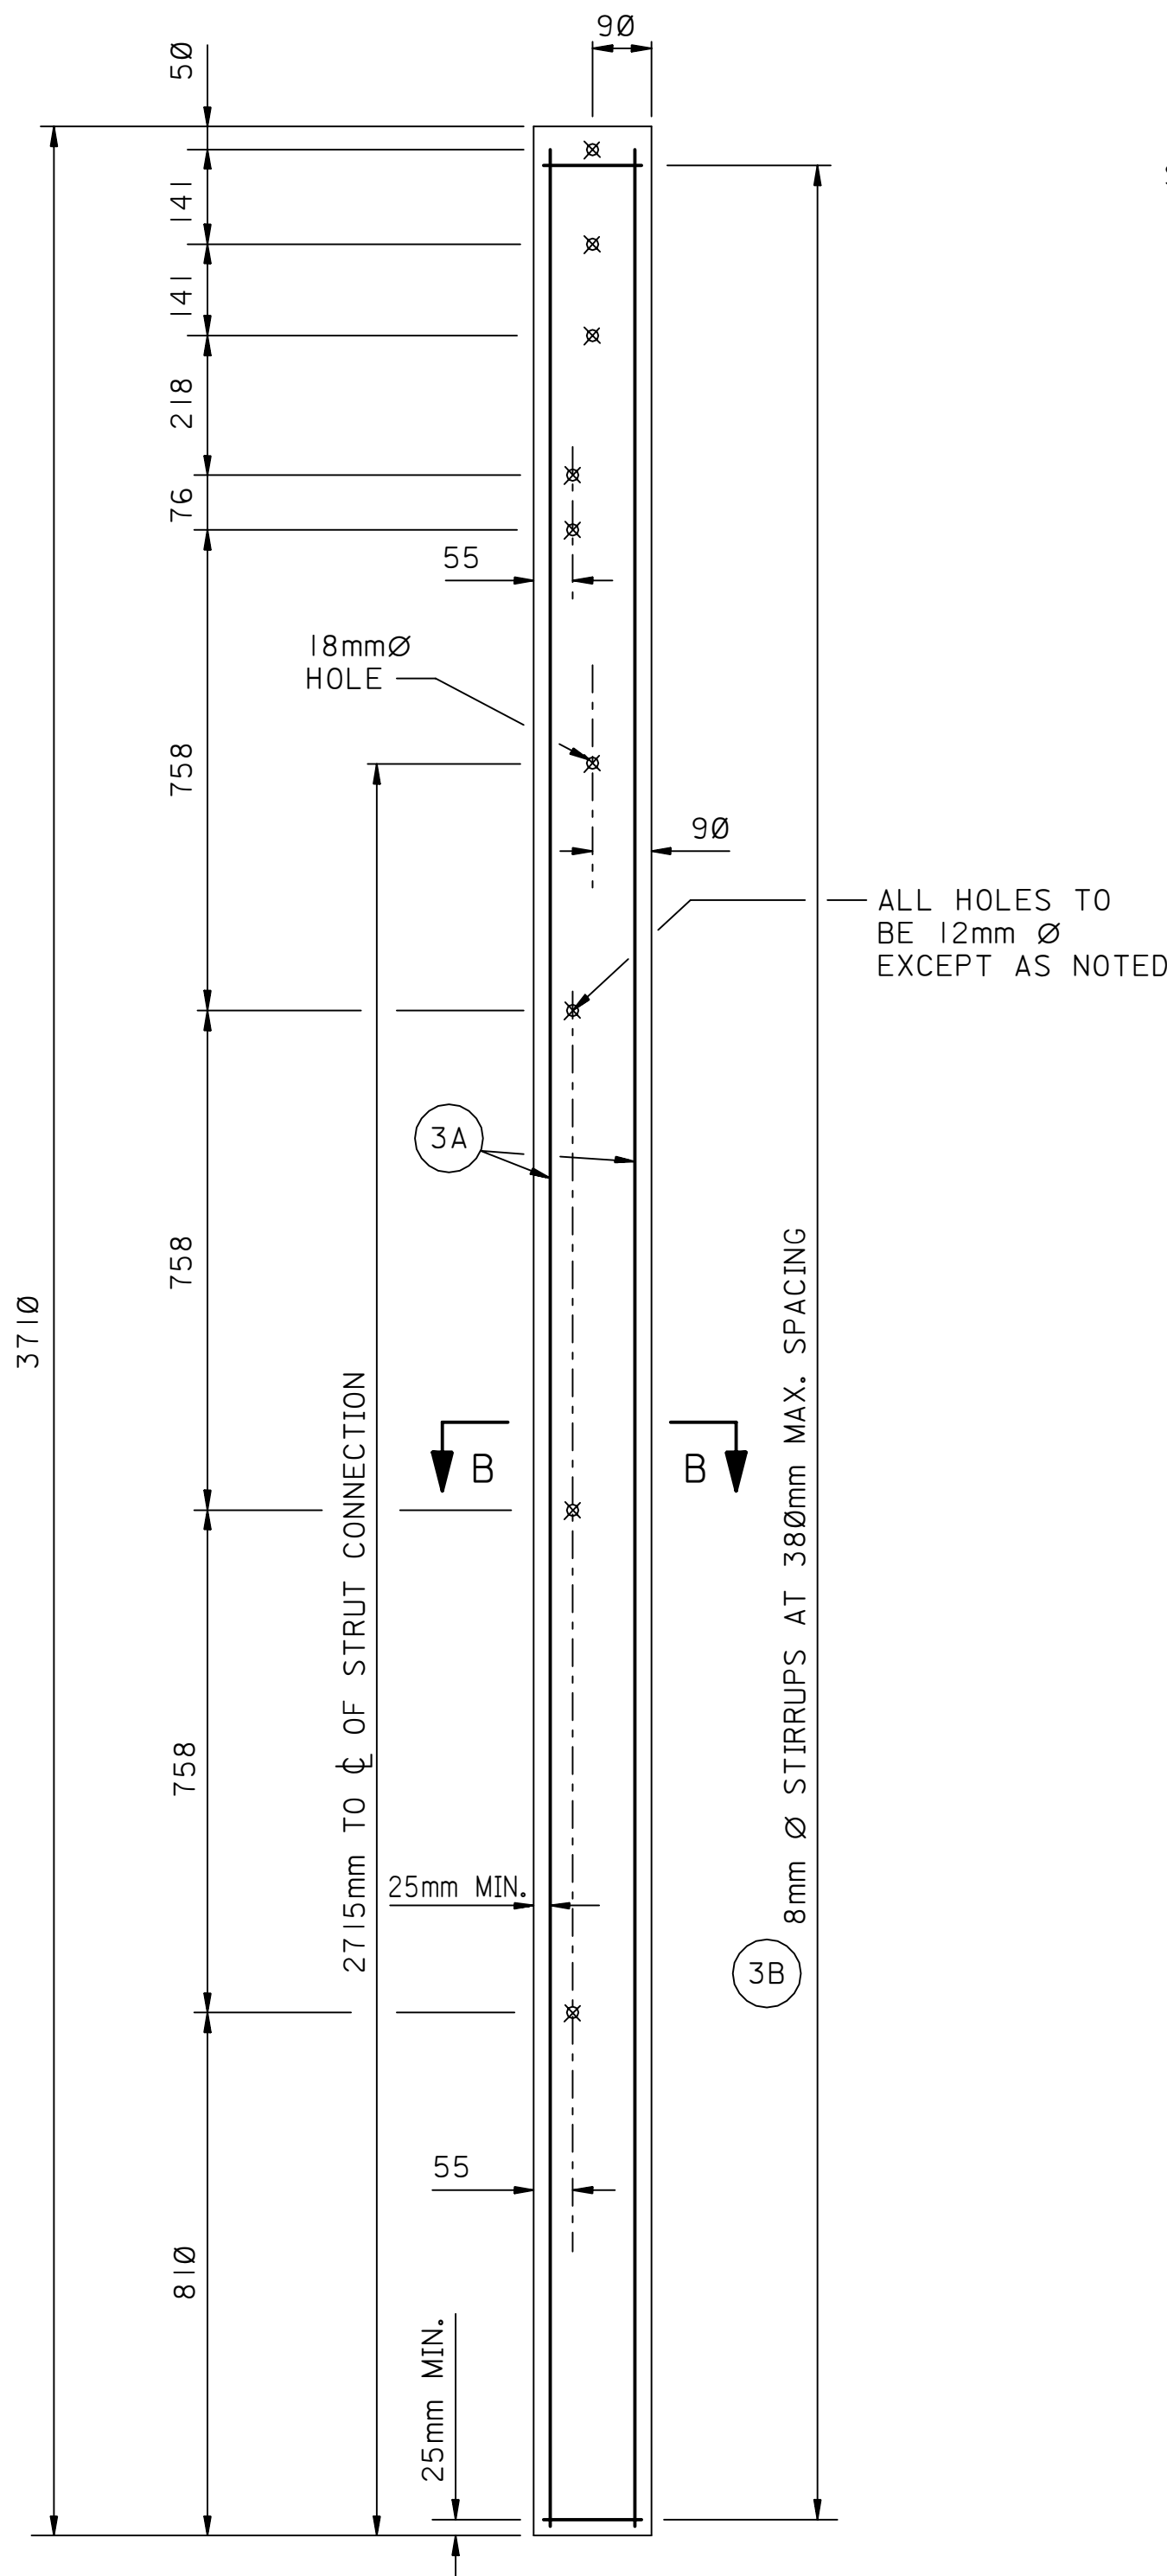


STRAINING POST AT GATE (3)

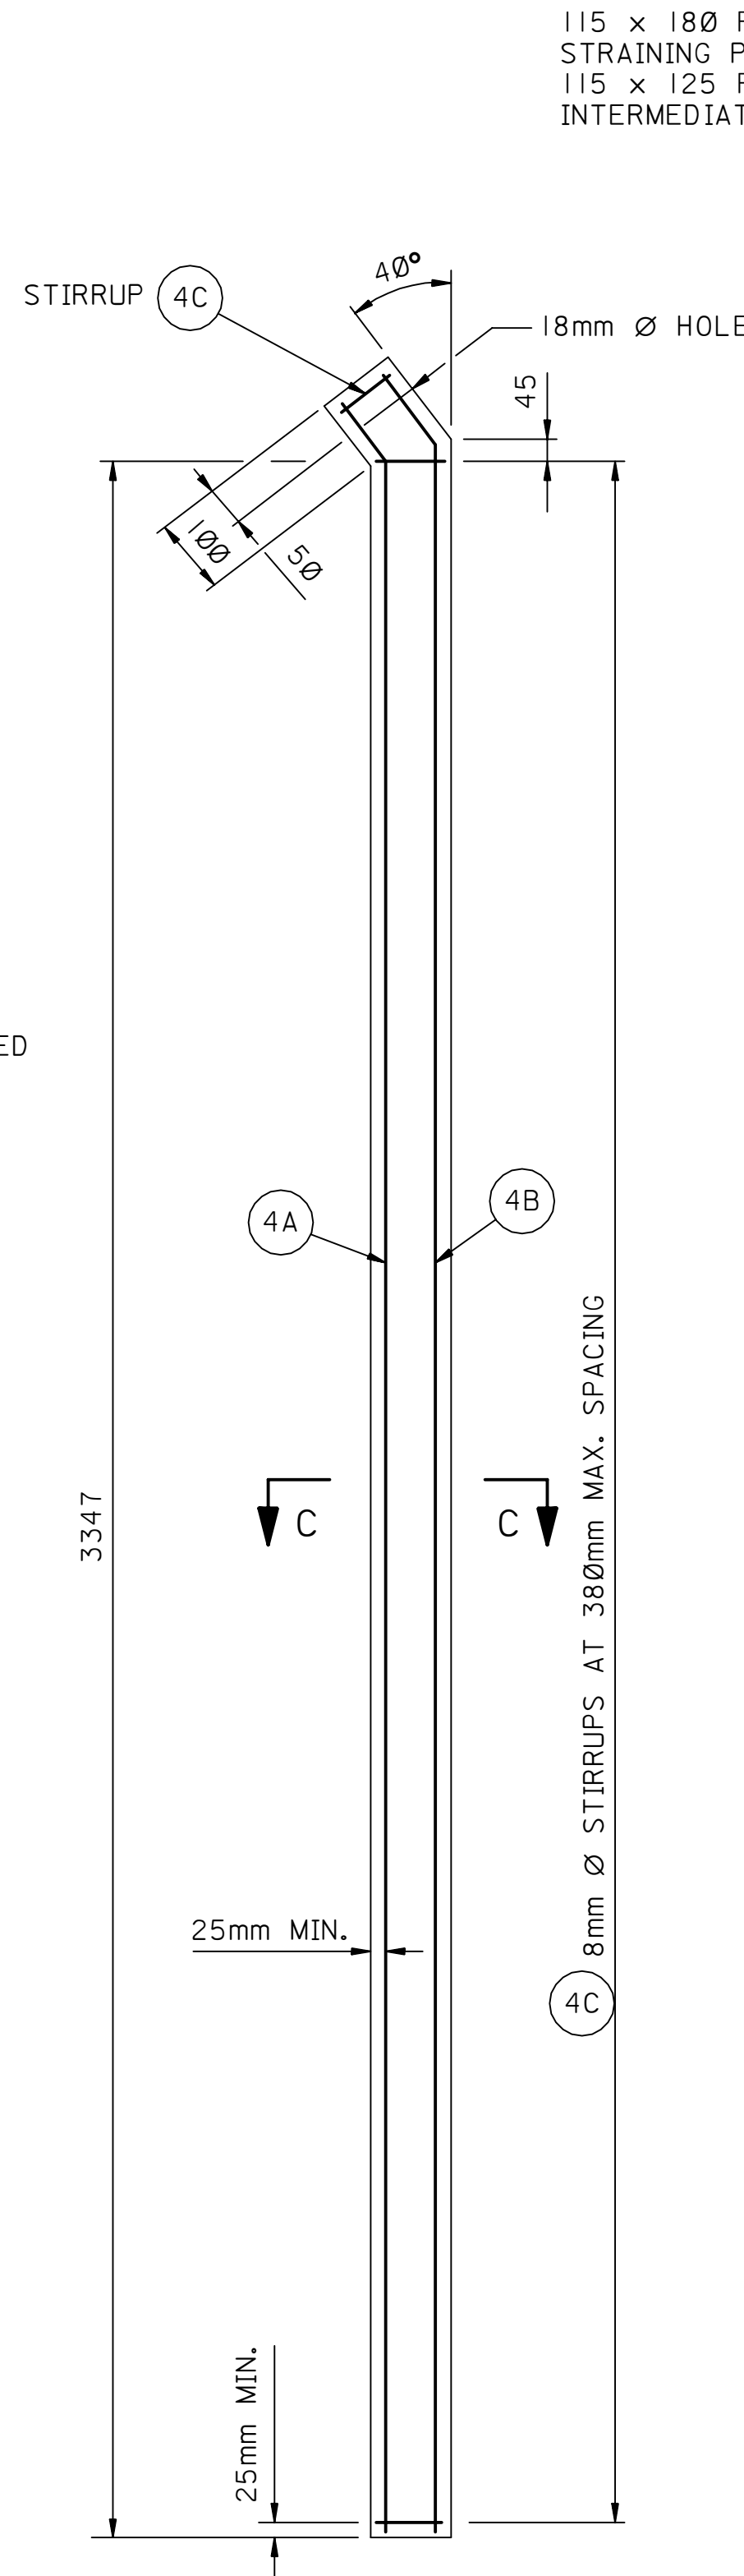


STRUT (4)

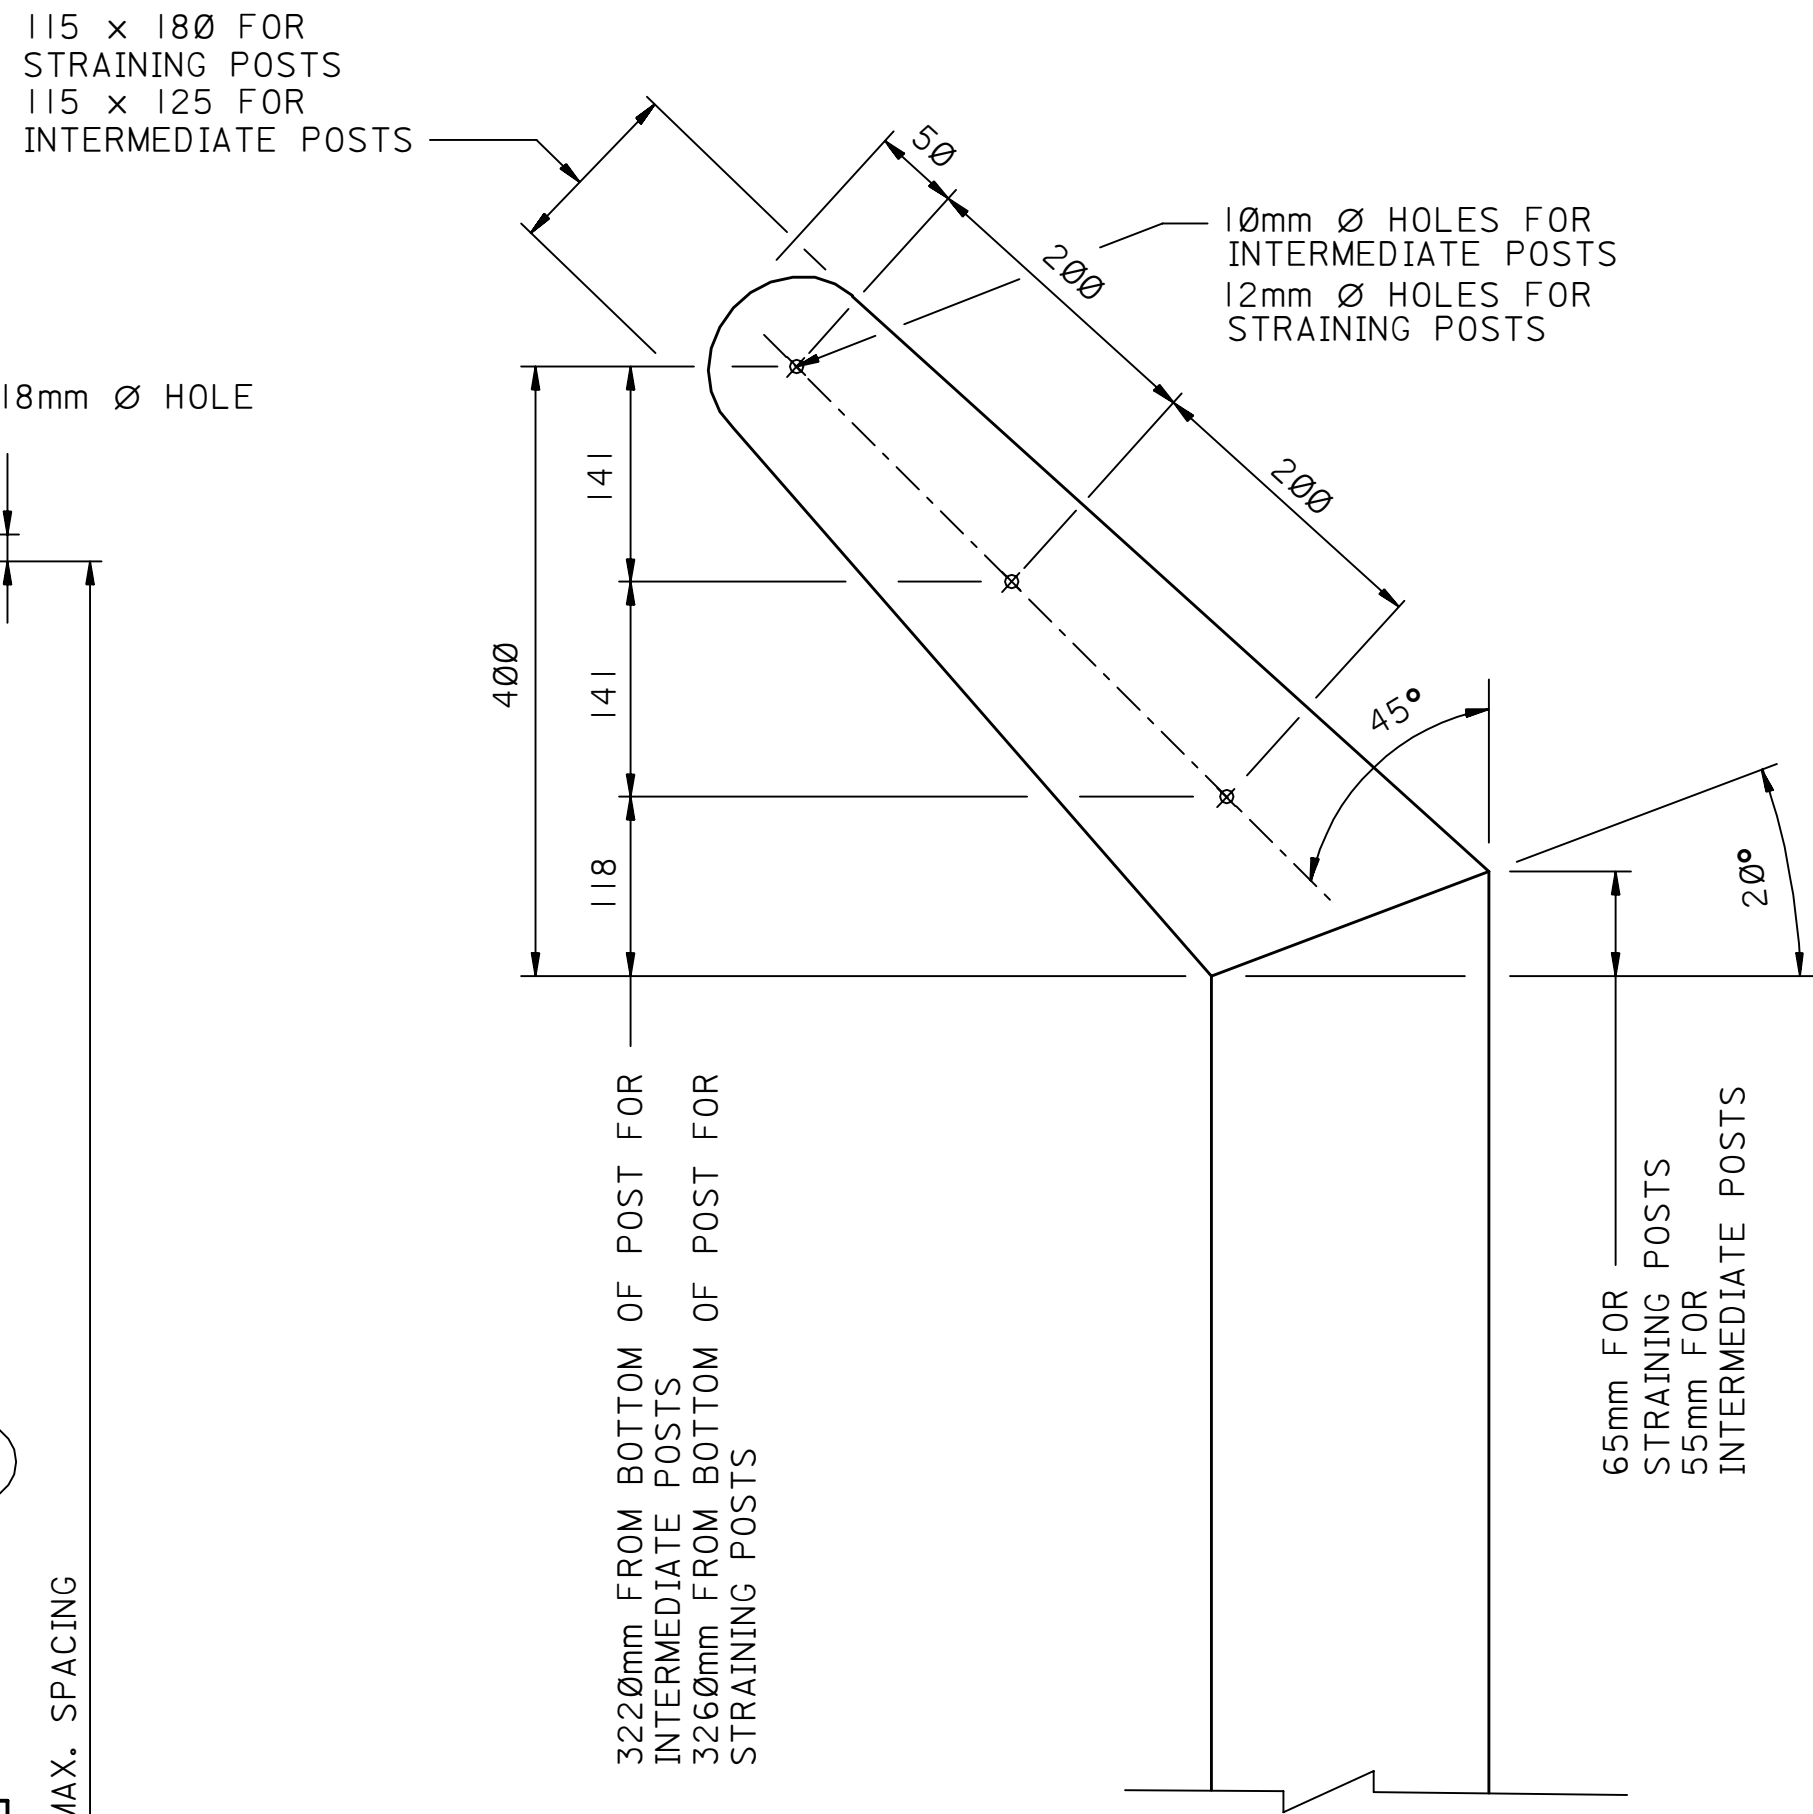


CRANKED TOP DETAIL

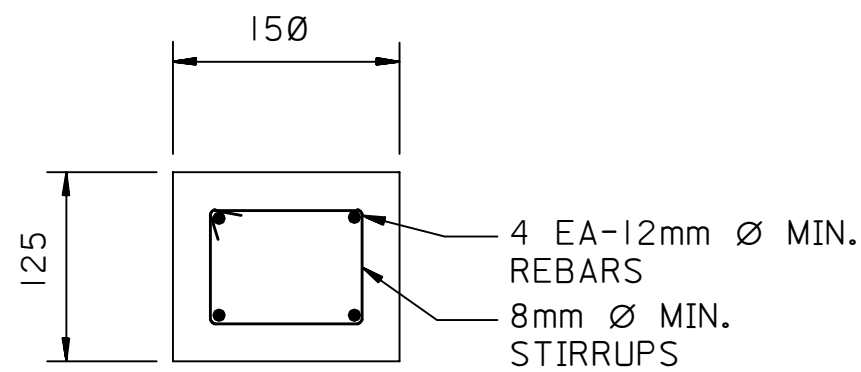


SECTION A-A

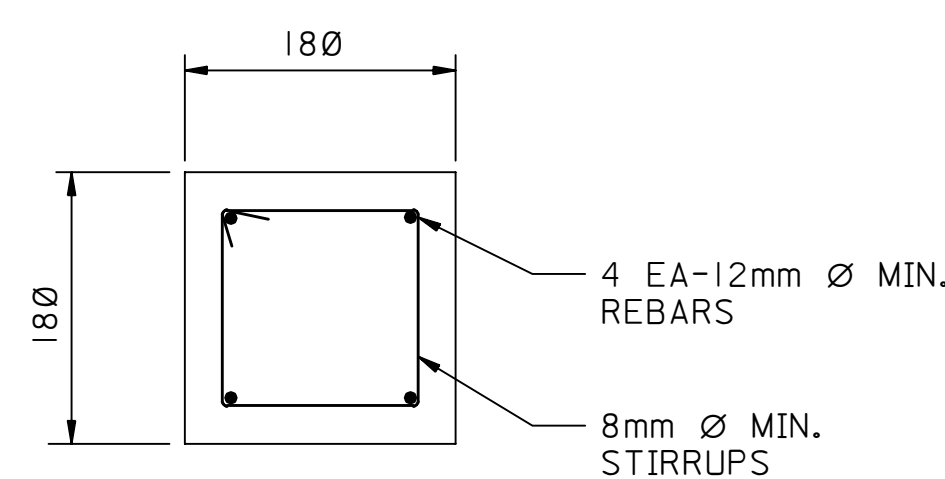


SECTION B-B

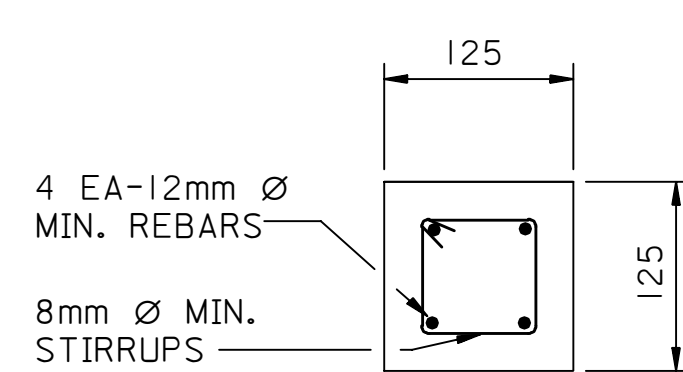

SECTION C-C

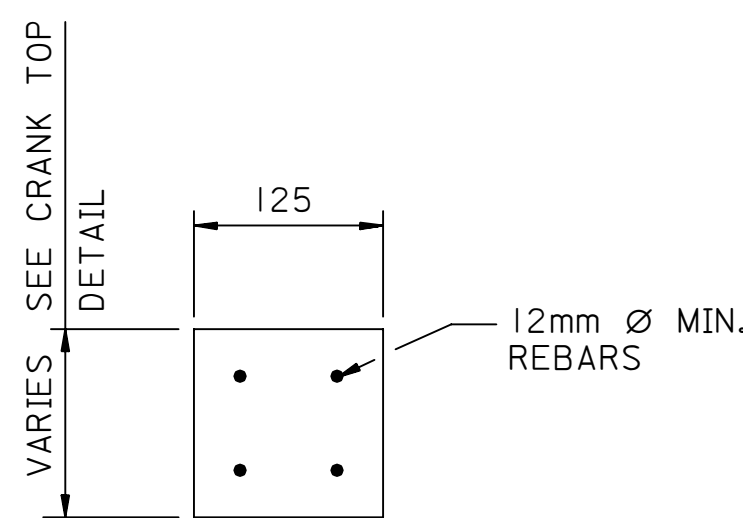

SECTION D-D

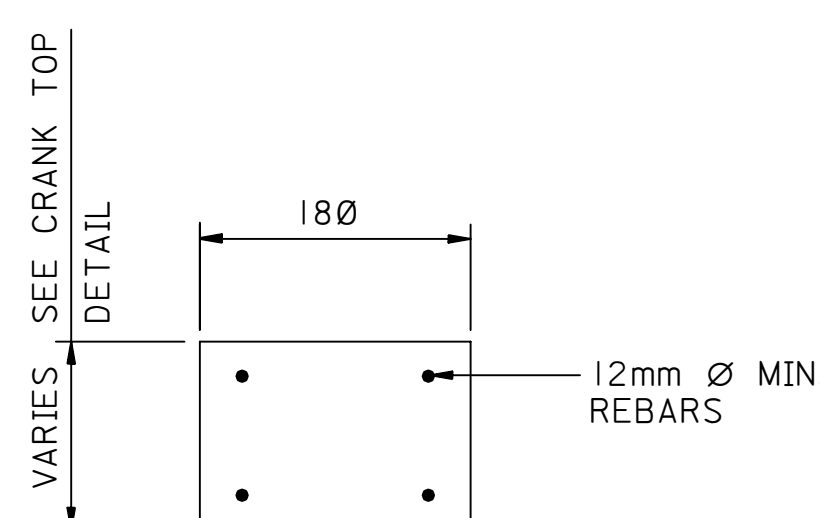

SECTION E-E

- NOTES:
1. CONCRETE POSTS TO BE FABRICATED IN ACCORDANCE WITH 09-AMSS-98.
 2. ALL SHARP EDGES TO BE REMOVED AND TOPS TO BE ROUNDED.
 3. ALL DIMENSION ARE IN MILLIMETERS UNLESS NOTED OTHERWISE.

REFERENCE DRAWINGS

PLAN, ELEVATION AND FOUNDATIONS	AA-036754 SH. 001
MISCELLANEOUS DETAILS	AA-036754 SH. 003
STEEL BENDING DETAILS	AB-036756
SSD/I FENCE LIST OF MATERIALS	AE-036757 SHs. 001-004

MANDATORY DRAWING

03	MAR94	ESSD RCR	UPGRADED REVISION NUMBER.			
02	OCT92	ESSD AVM	DRAWING DIGITIZED INTO CADD DATABASE & LABELED AS MANDATORY AND REVISED NOTES.			
REV. NO.	DATE	BY	DESCRIPTION	CHKD.	CERT.	APPD.

SAUDI ARABIAN OIL COMPANY

DRAWN BY PETR.G.M CHECKED BY SCALE: NONE
DATE STARTED DEC '82 DATE COMPLETED DEC '82
OPR'G. DEPT. ENG. DEPT. ORIGINAL SIGNED
APPD. FOR CONST.

THIS DRAWING IS NOT TO BE USED FOR CONSTRUCTION OR FOR ORDERING MATERIAL UNTIL CERTIFIED AND DATED
CERTIFIED BY DATE

SSD/I SECURITY FENCING
(SAES-0-101)
CONCRETE POST DETAILS

STD. DWG.			METRIC	
PLANT NO.	INDEX	DRAWING NUMBER	SHT. NO.	REV. NO.
990	M	AA-036754	002	03