




99003	M	AA-036754	003	03
PLANT NO.	INDEX	DRAWING NUMBER	SHT. NO.	REV. NO.

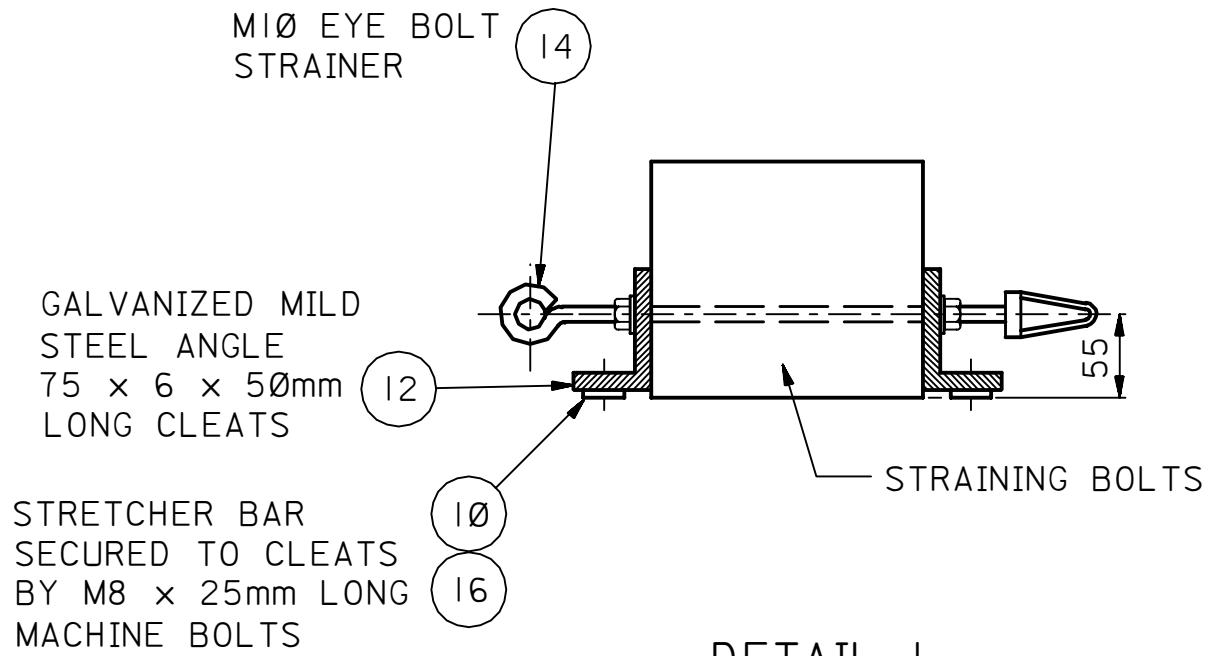


DETAIL-1
CLEAT
SCALE 1:5

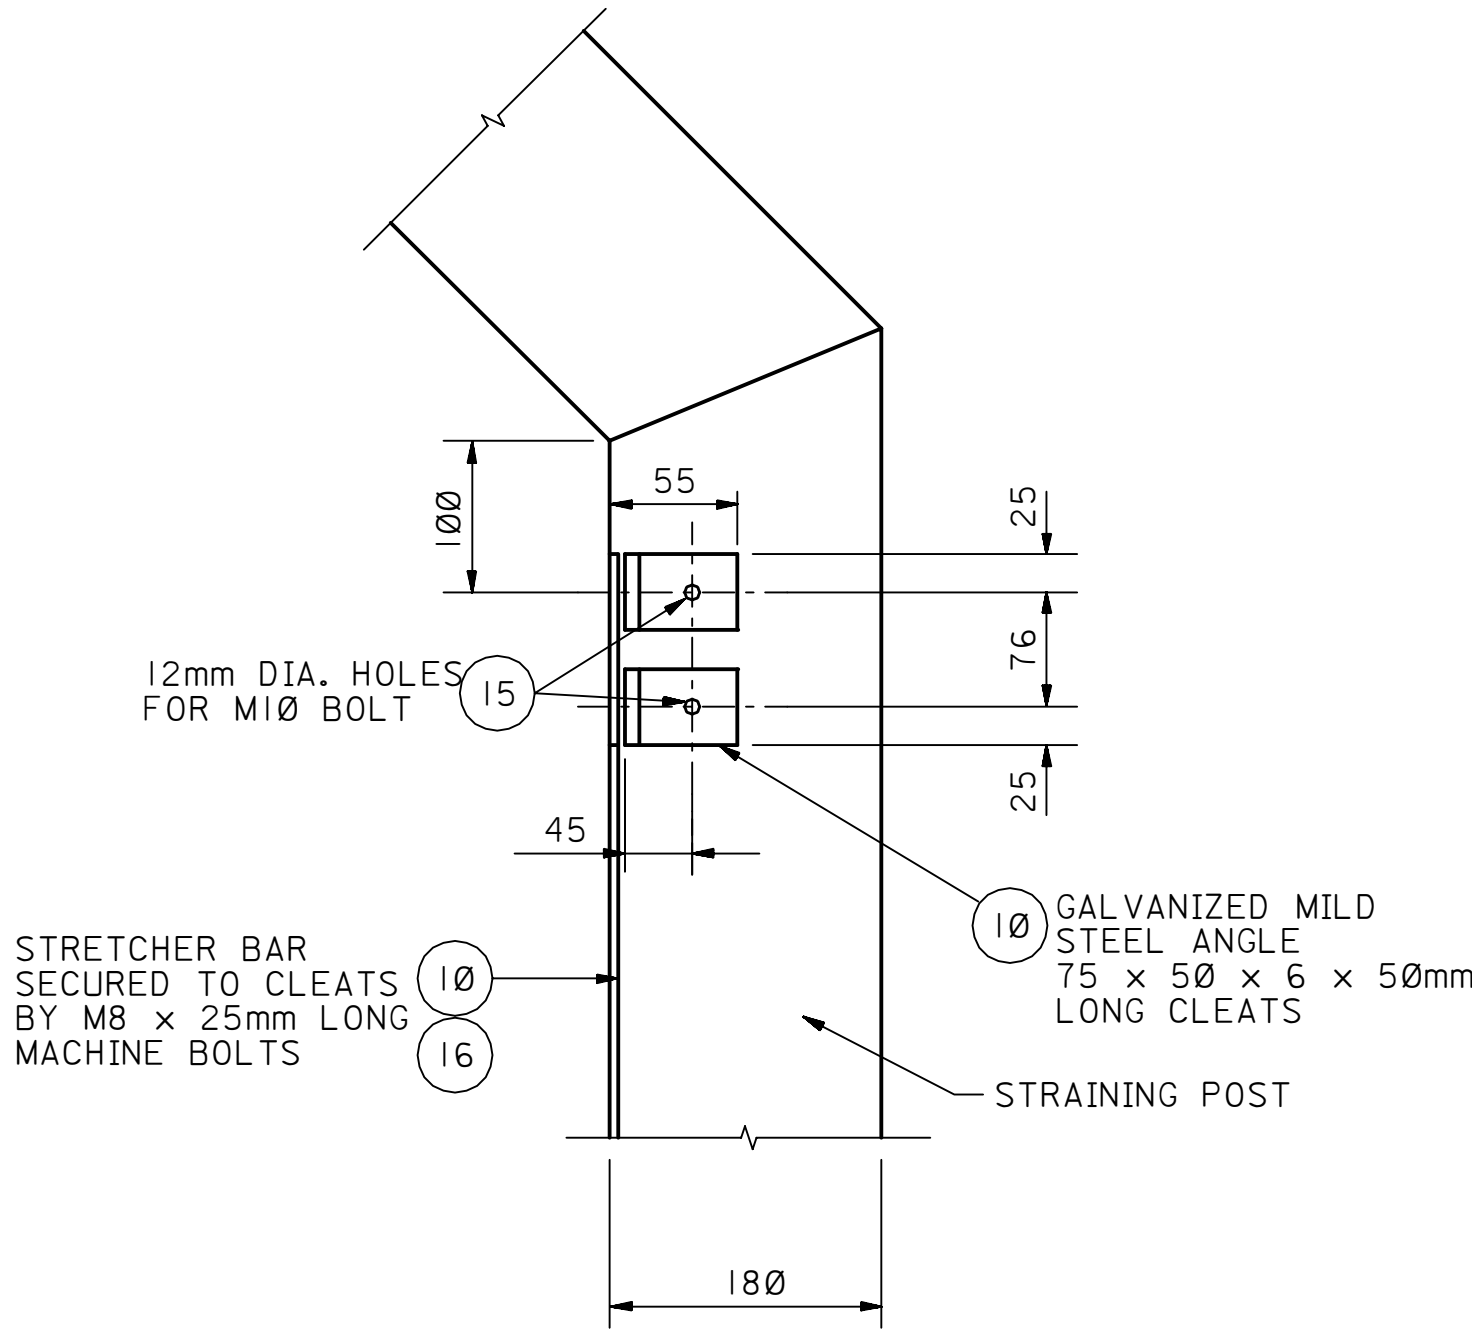

DETAIL-2
CLEAT
SCALE 1:5


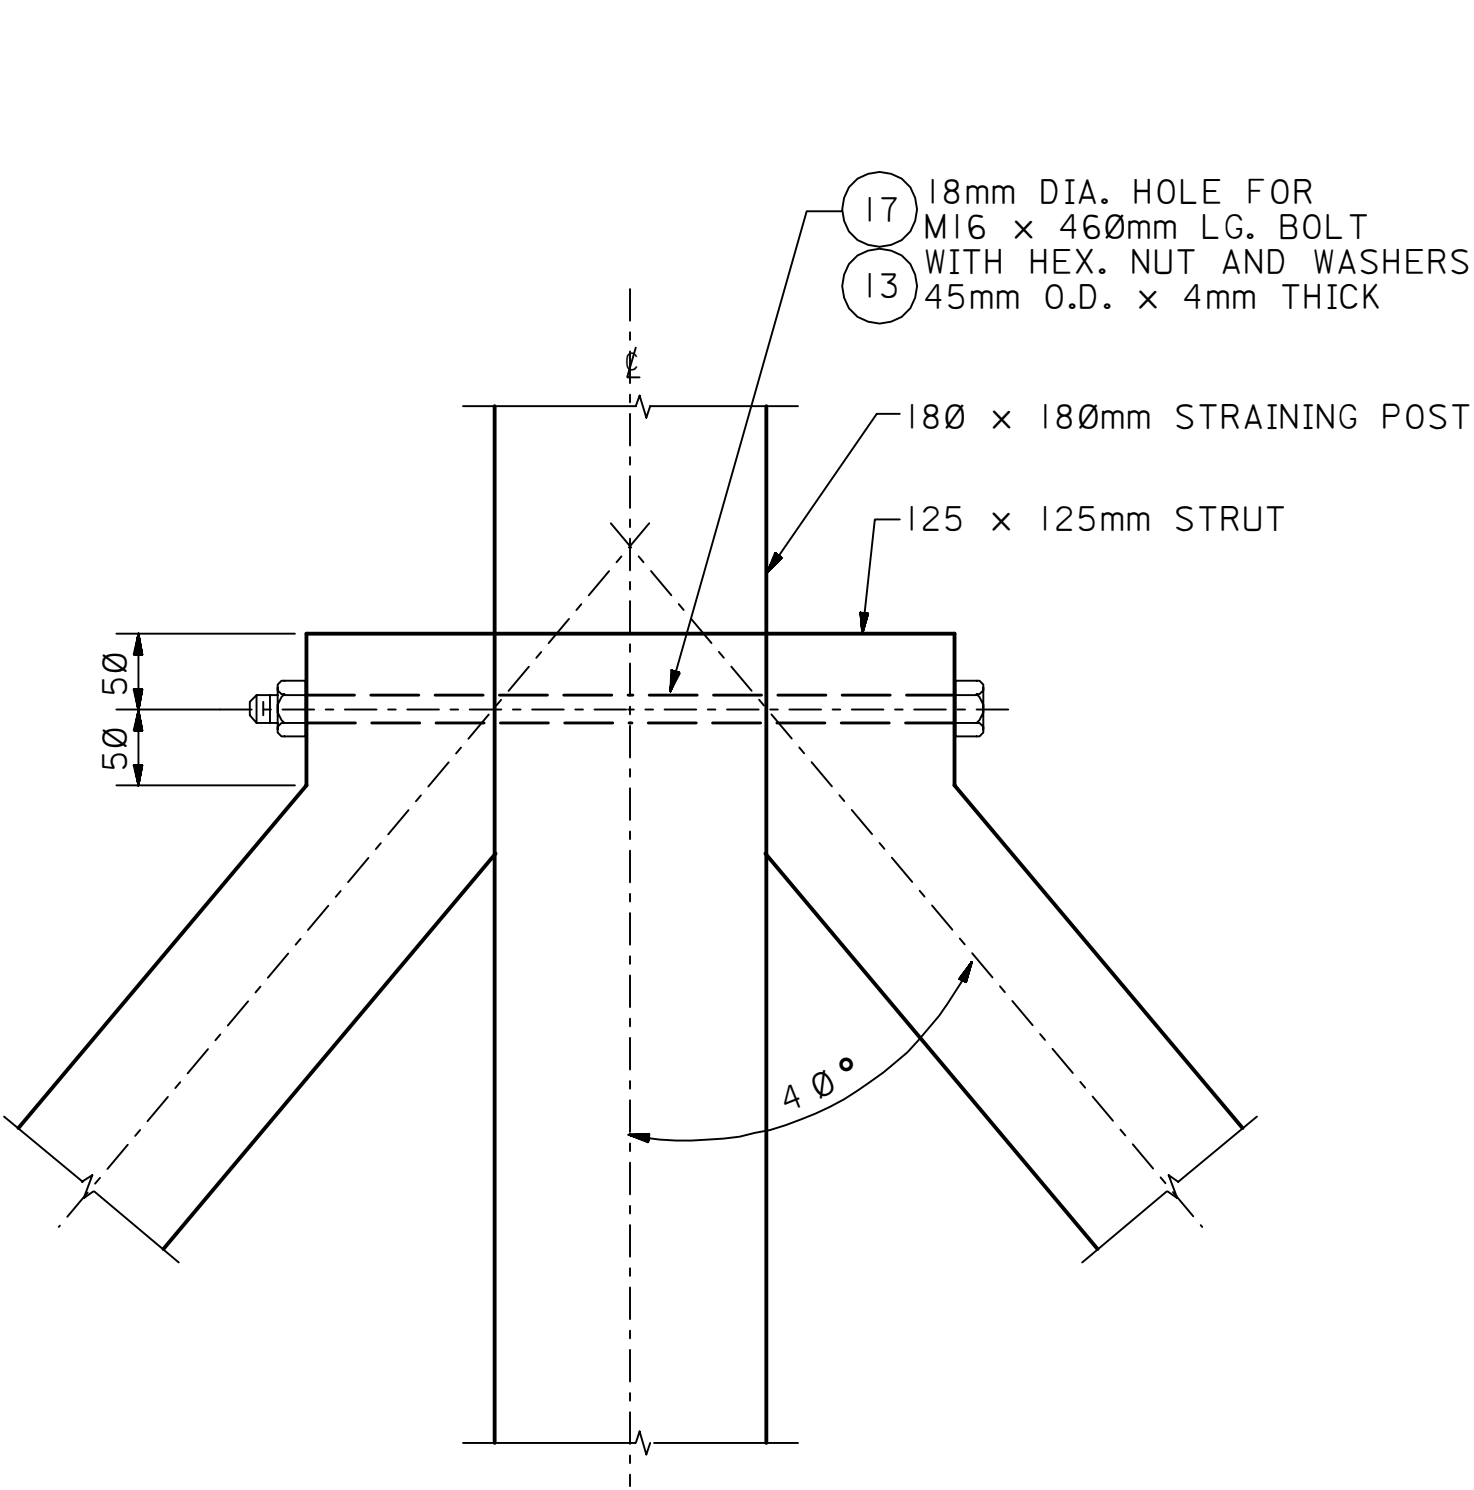


DETAIL-4
STRUT CONNECTION
SCALE 1:5

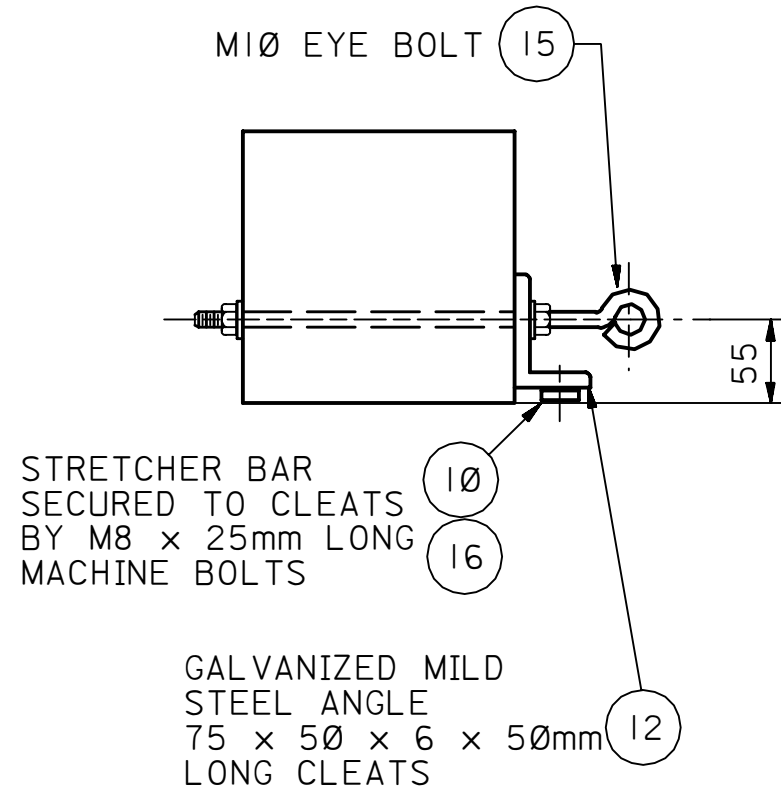


STRAINING POST
AT GATE
SCALE 1:5


DETAIL-5
STRETCHER BAR
SCALE 1:10

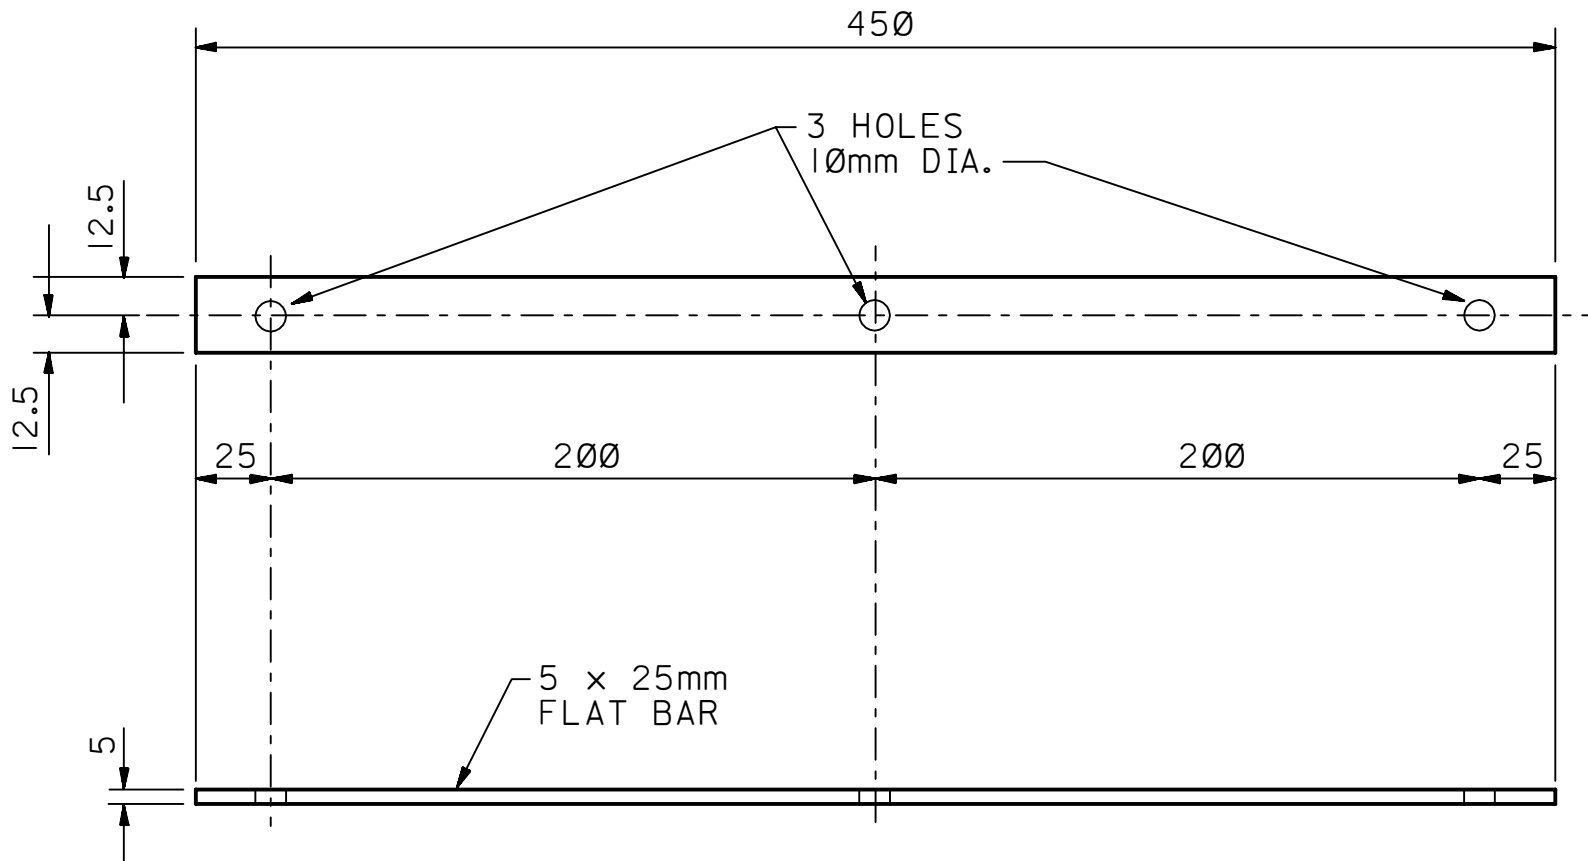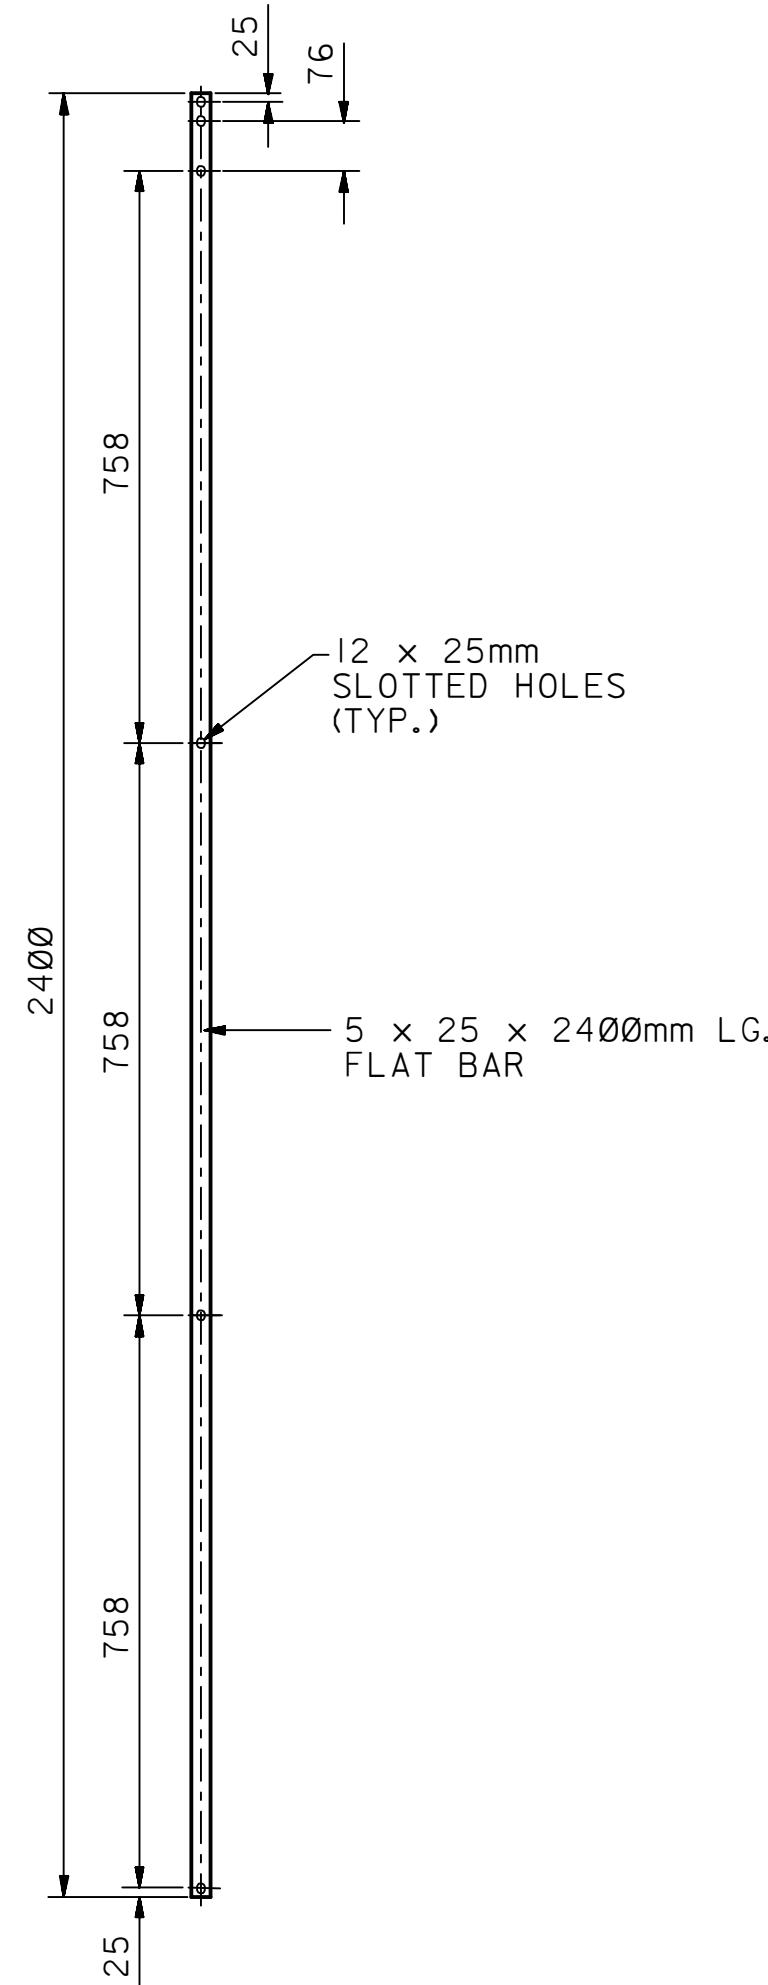


DETAIL-7
DROPPER BAR
WITH FIXING CLIP
SCALE 1:2.5

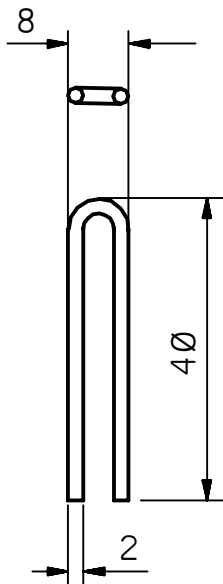


DROPPER BAR
FIXING CLIP
SCALE 1:1

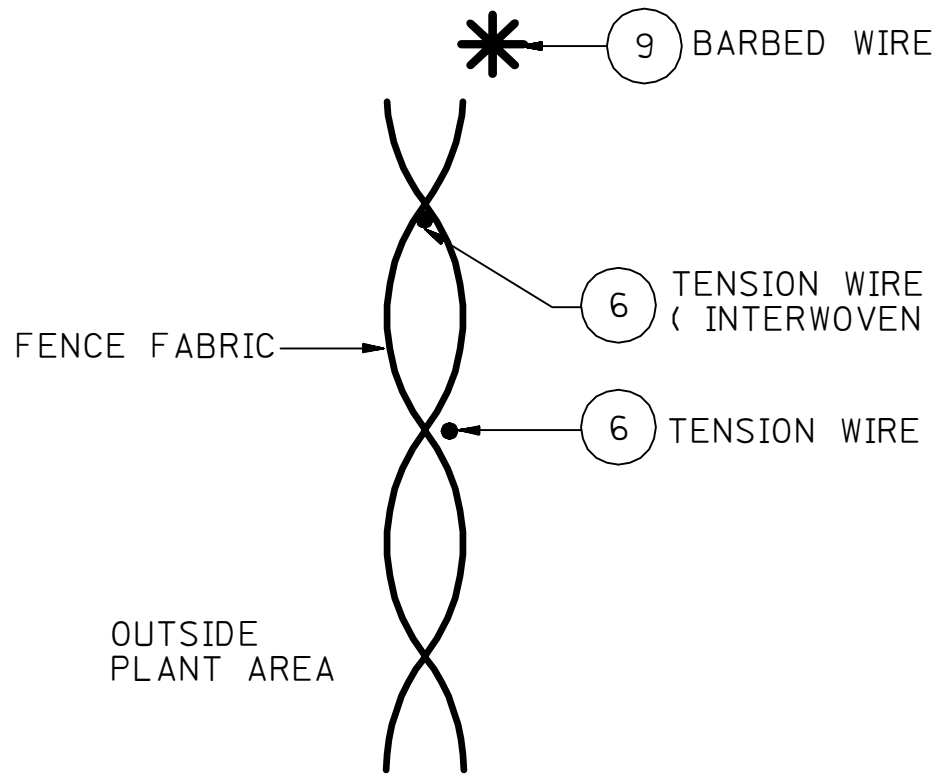


DETAIL-9
OFF LINE WIRE AND BARBED WIRE
NOT TO SCALE

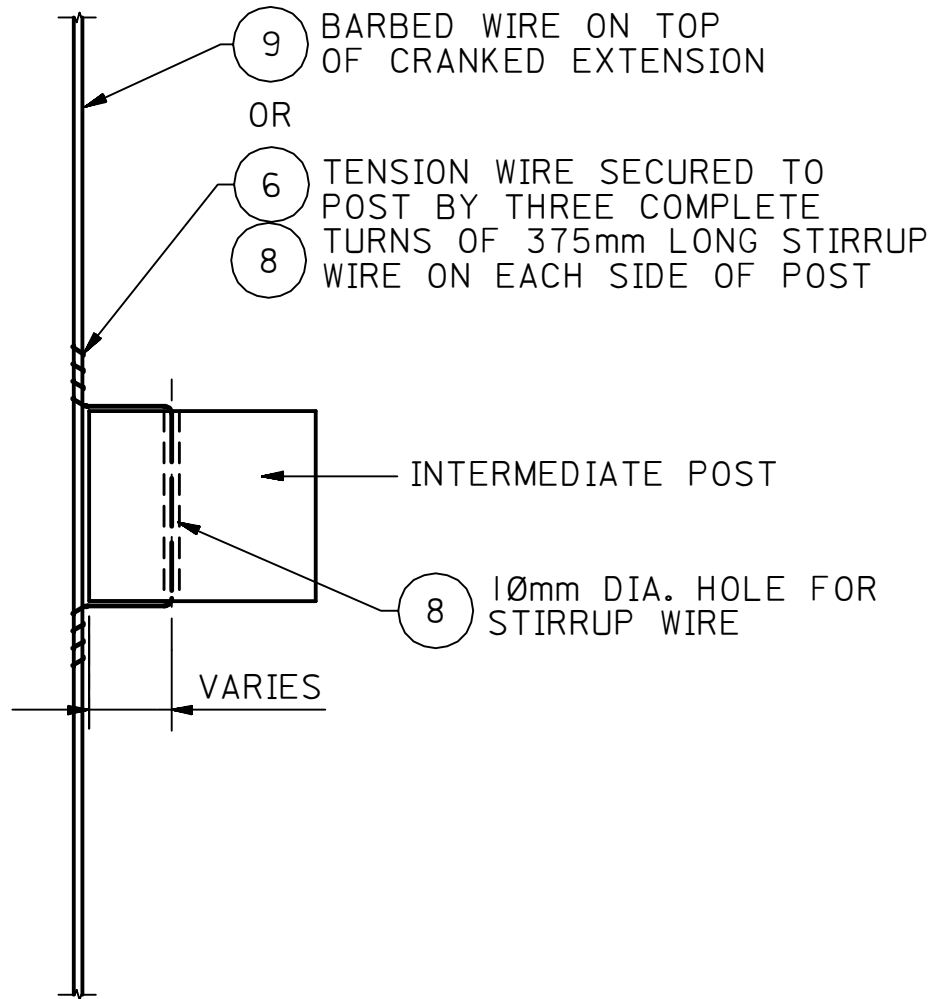

DETAIL-10
STIRRUP WIRE
SCALE 1:5

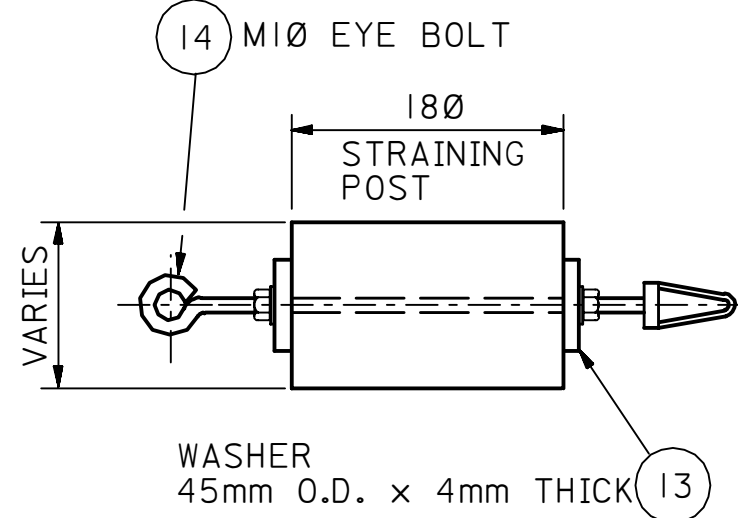

DETAIL-11
STRAINING POST
AT CRANKED EXTENSION
SCALE 1:5

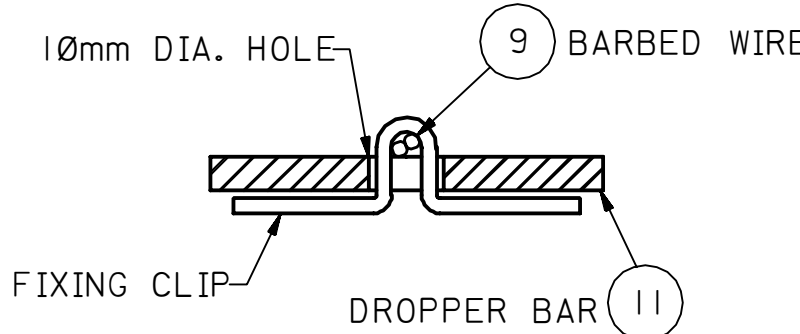

FIXING CLIP DETAIL
SCALE 1:1

NOTES:
1. FOR NOTES SEE SHEET 1.

REFERENCE DRAWINGS	
PLAN & ELEVATION AND FOUNDATIONS	AA-036754 SH. 001
CONCRETE POST DETAILS	AA-036754 SH. 002

MANDATORY DRAWING							
03	JUL 92	ESSD EPE	CHANGED WORKING UNIT AND BORDER TO NEW FORMAT.				
02	89-04-88	RL0	REDRAWN AND ADDED MANDATORY DRAWING				
REV. NO.	DATE	BY	JD/EWO	DESCRIPTION	CHKD.	CERT.	APPD.
SAUDI ARABIAN OIL COMPANY							
DRAWN BY <u>PETR. G.M.</u> CHECKED BY <u>PT 12/82</u> SCALE: <u>AS NOTED</u>							
DATE STARTED <u>DEC.'82</u> DATE COMPLETED <u>DEC.'82</u>							
OPR'G. DEPT. _____				ENG. DEPT. <u>ORIG. SIGNED</u>			
APP'D. FOR CONST. _____				<u>01-28-83</u>			
THIS DRAWING IS NOT TO BE USED FOR CONSTRUCTION OR FOR ORDERING MATERIAL UNTIL CERTIFIED AND DATED				CERTIFIED BY _____ DATE _____			
SECURITY FENCING							
(SSD/1, AES-0-101)							
MISCELLANEOUS DETAILS							
STD. DWG.				METRIC			
PLANT NO.	INDEX	DRAWING NUMBER			SHT. NO.	REV. NO.	
99003	M	AA-036754			003	03	