
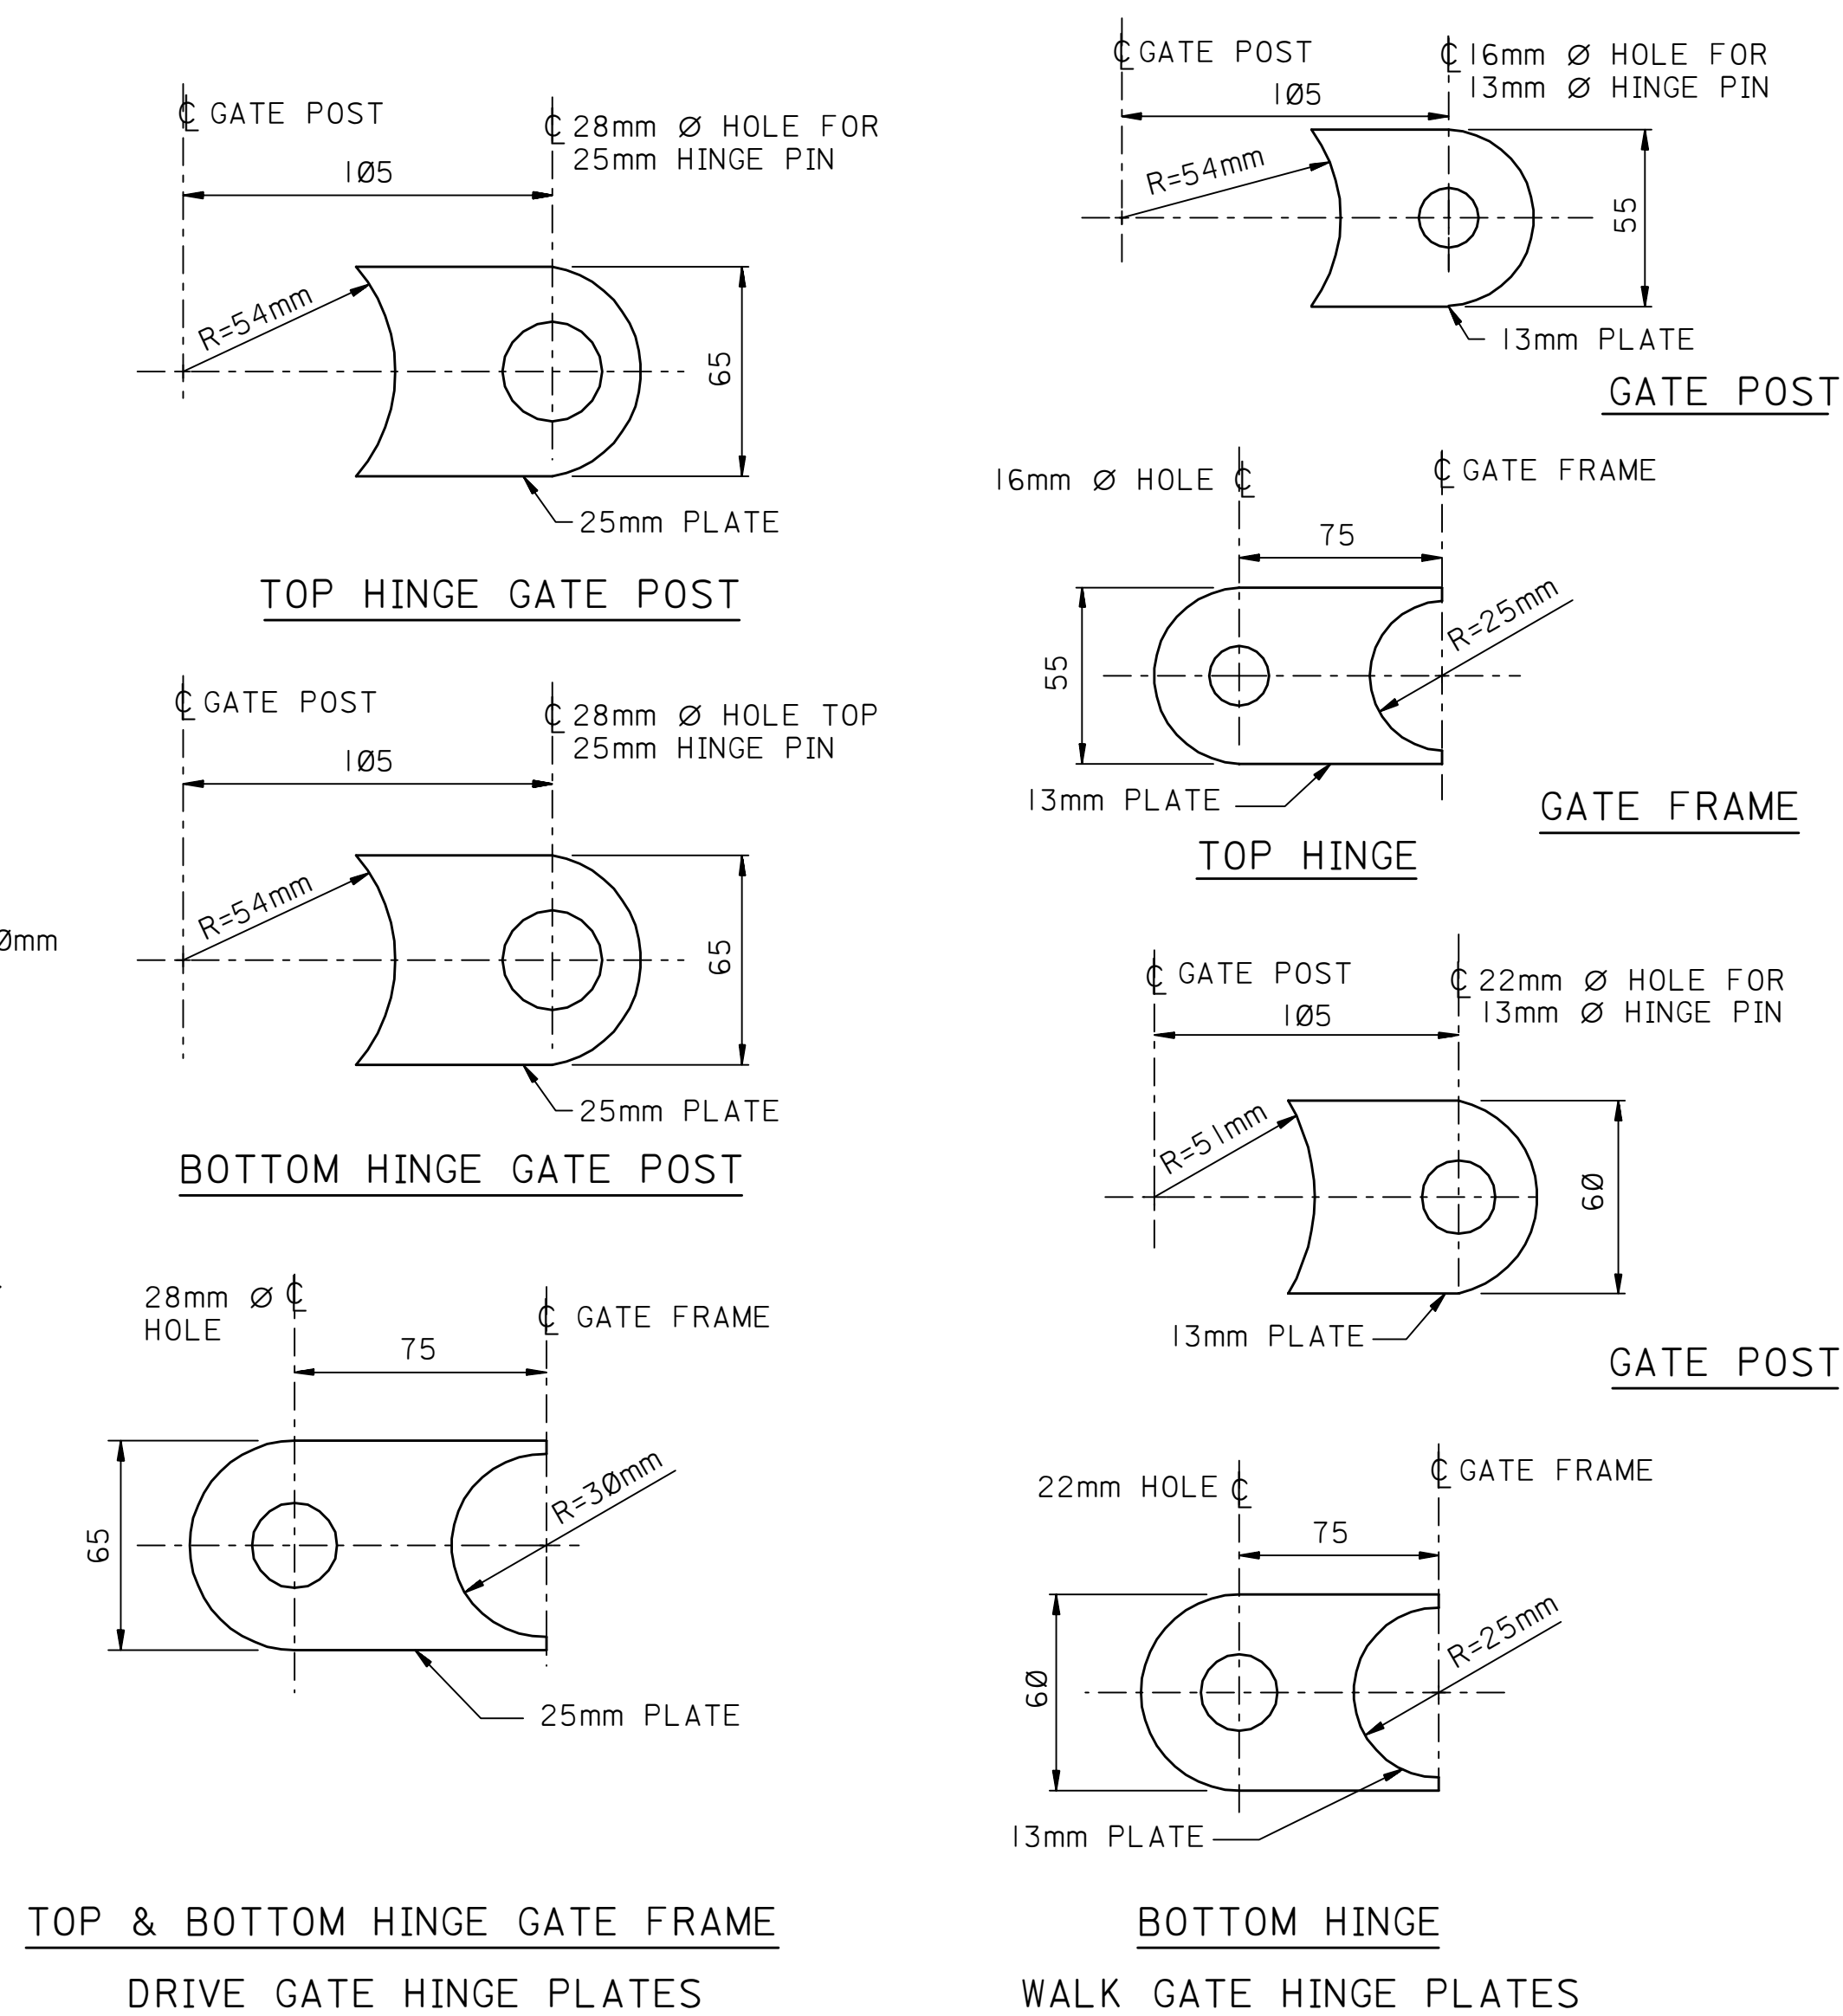
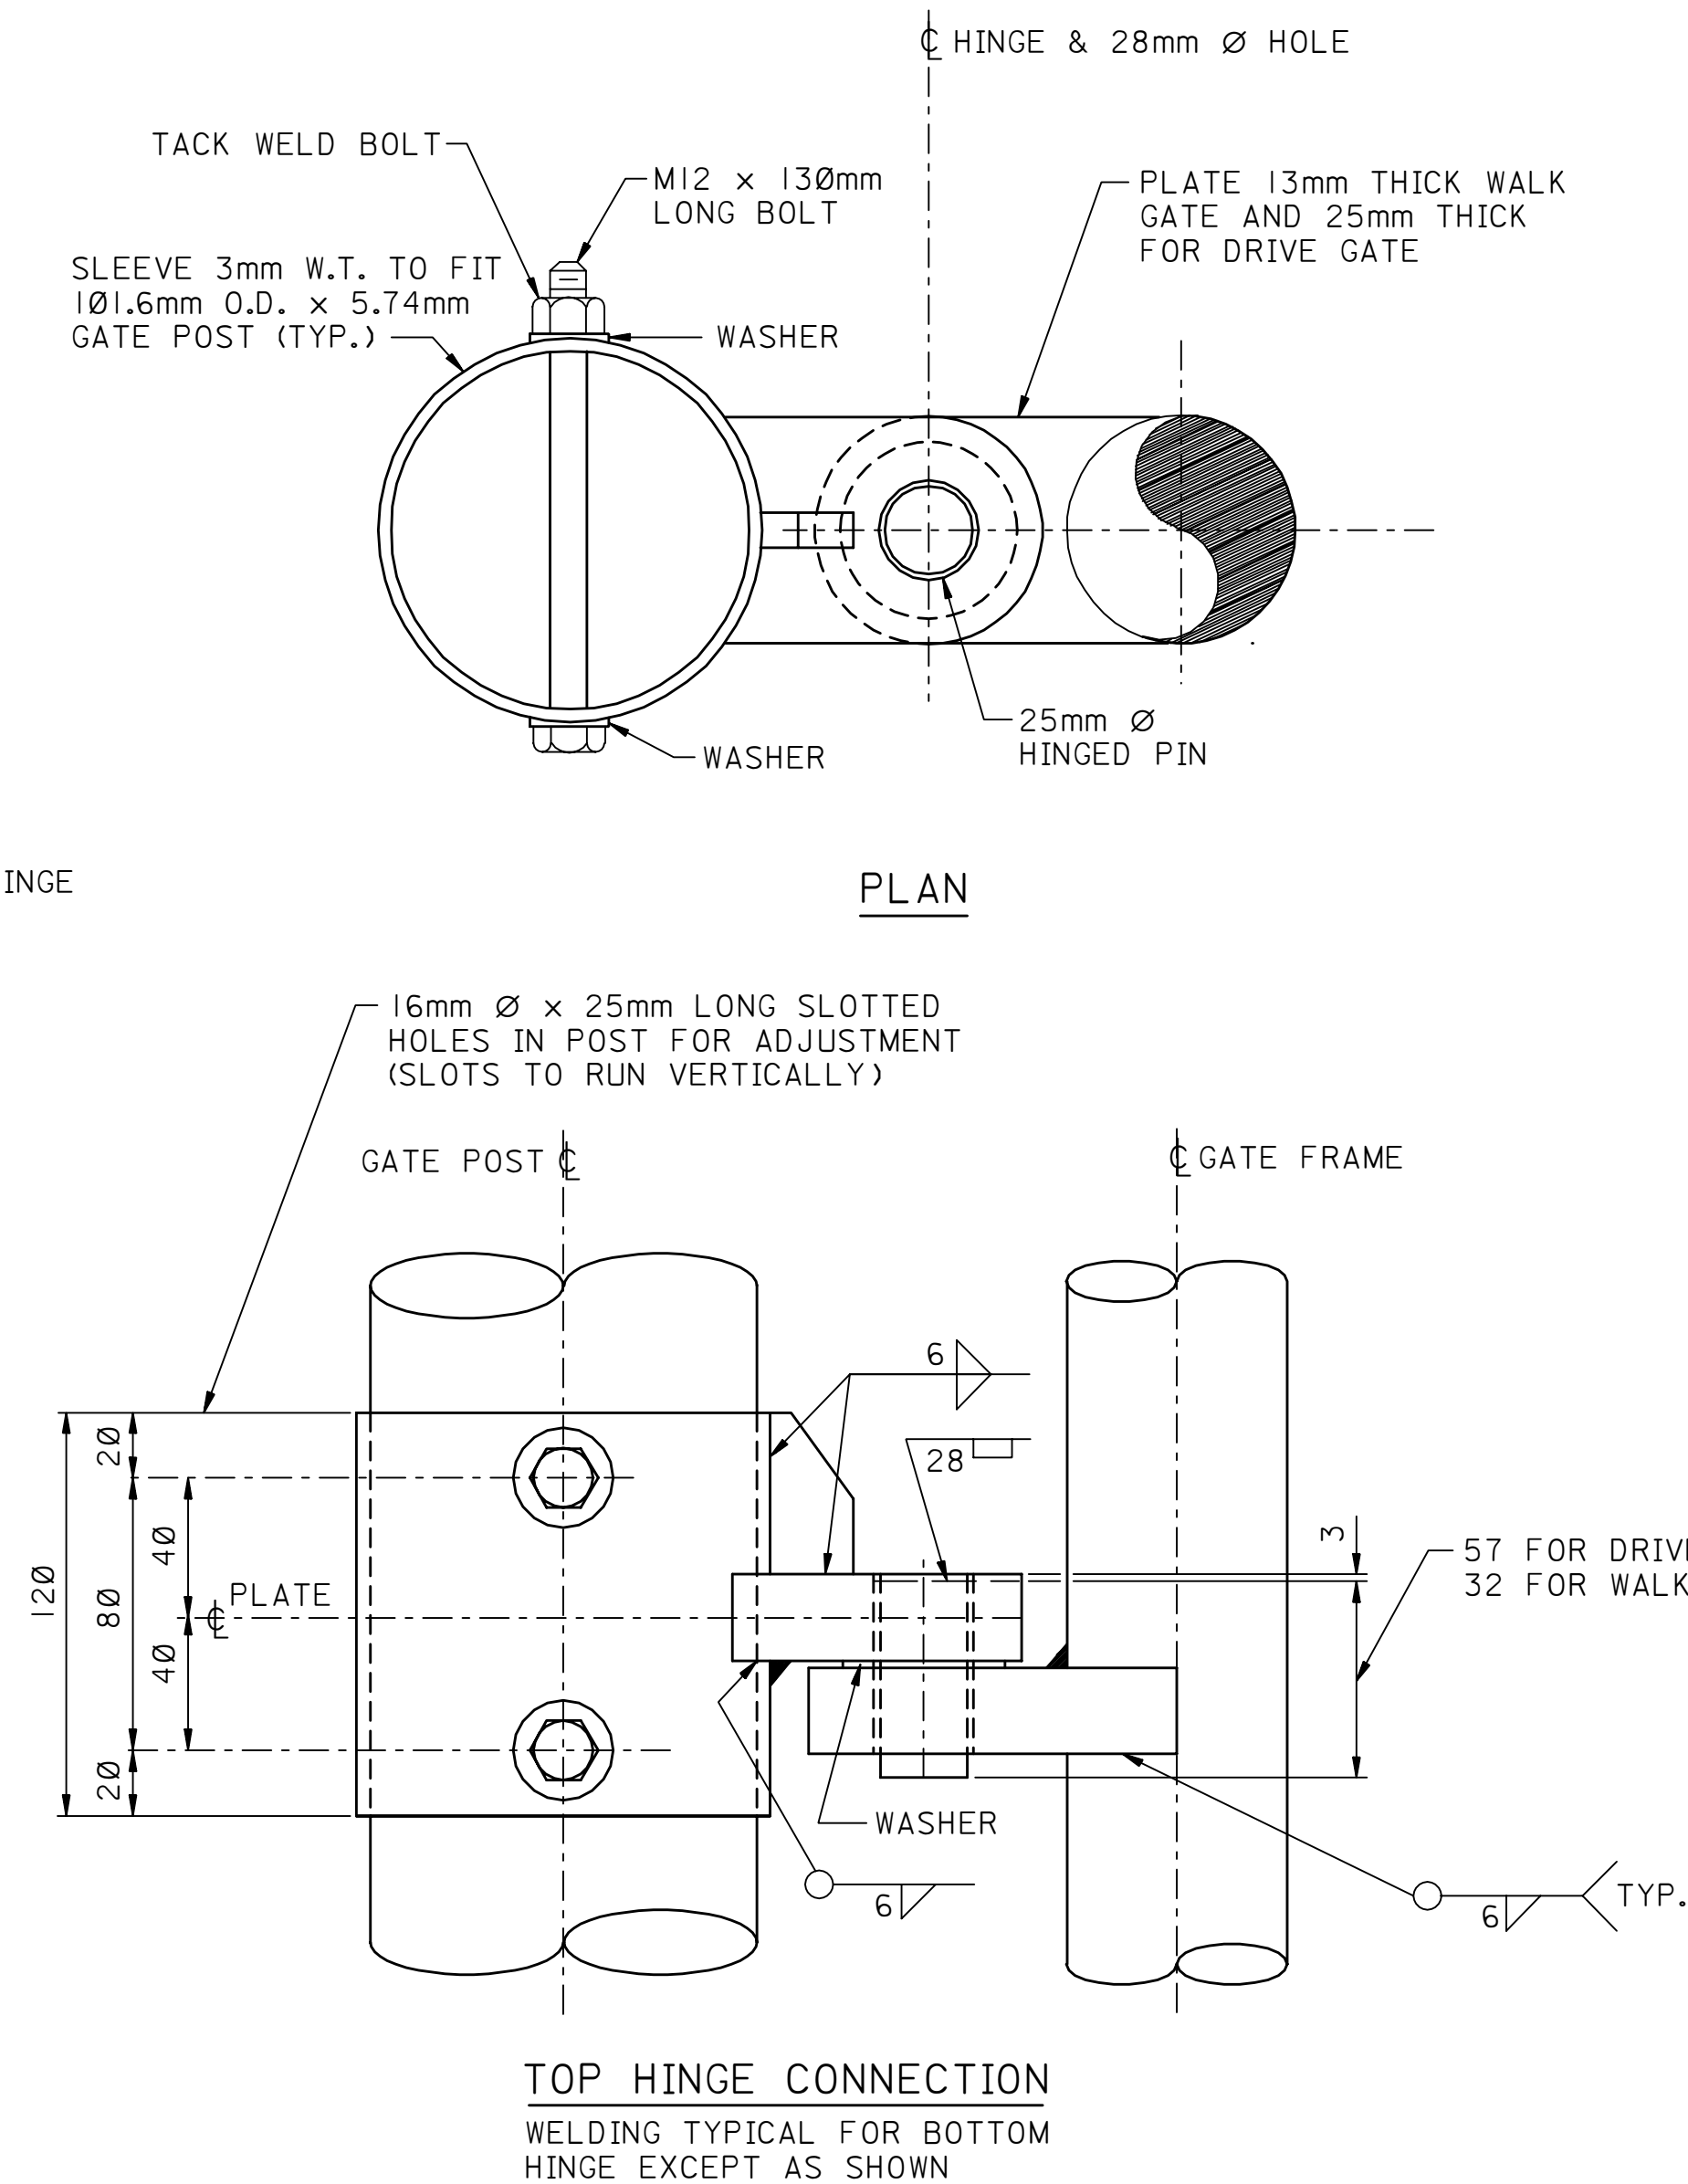
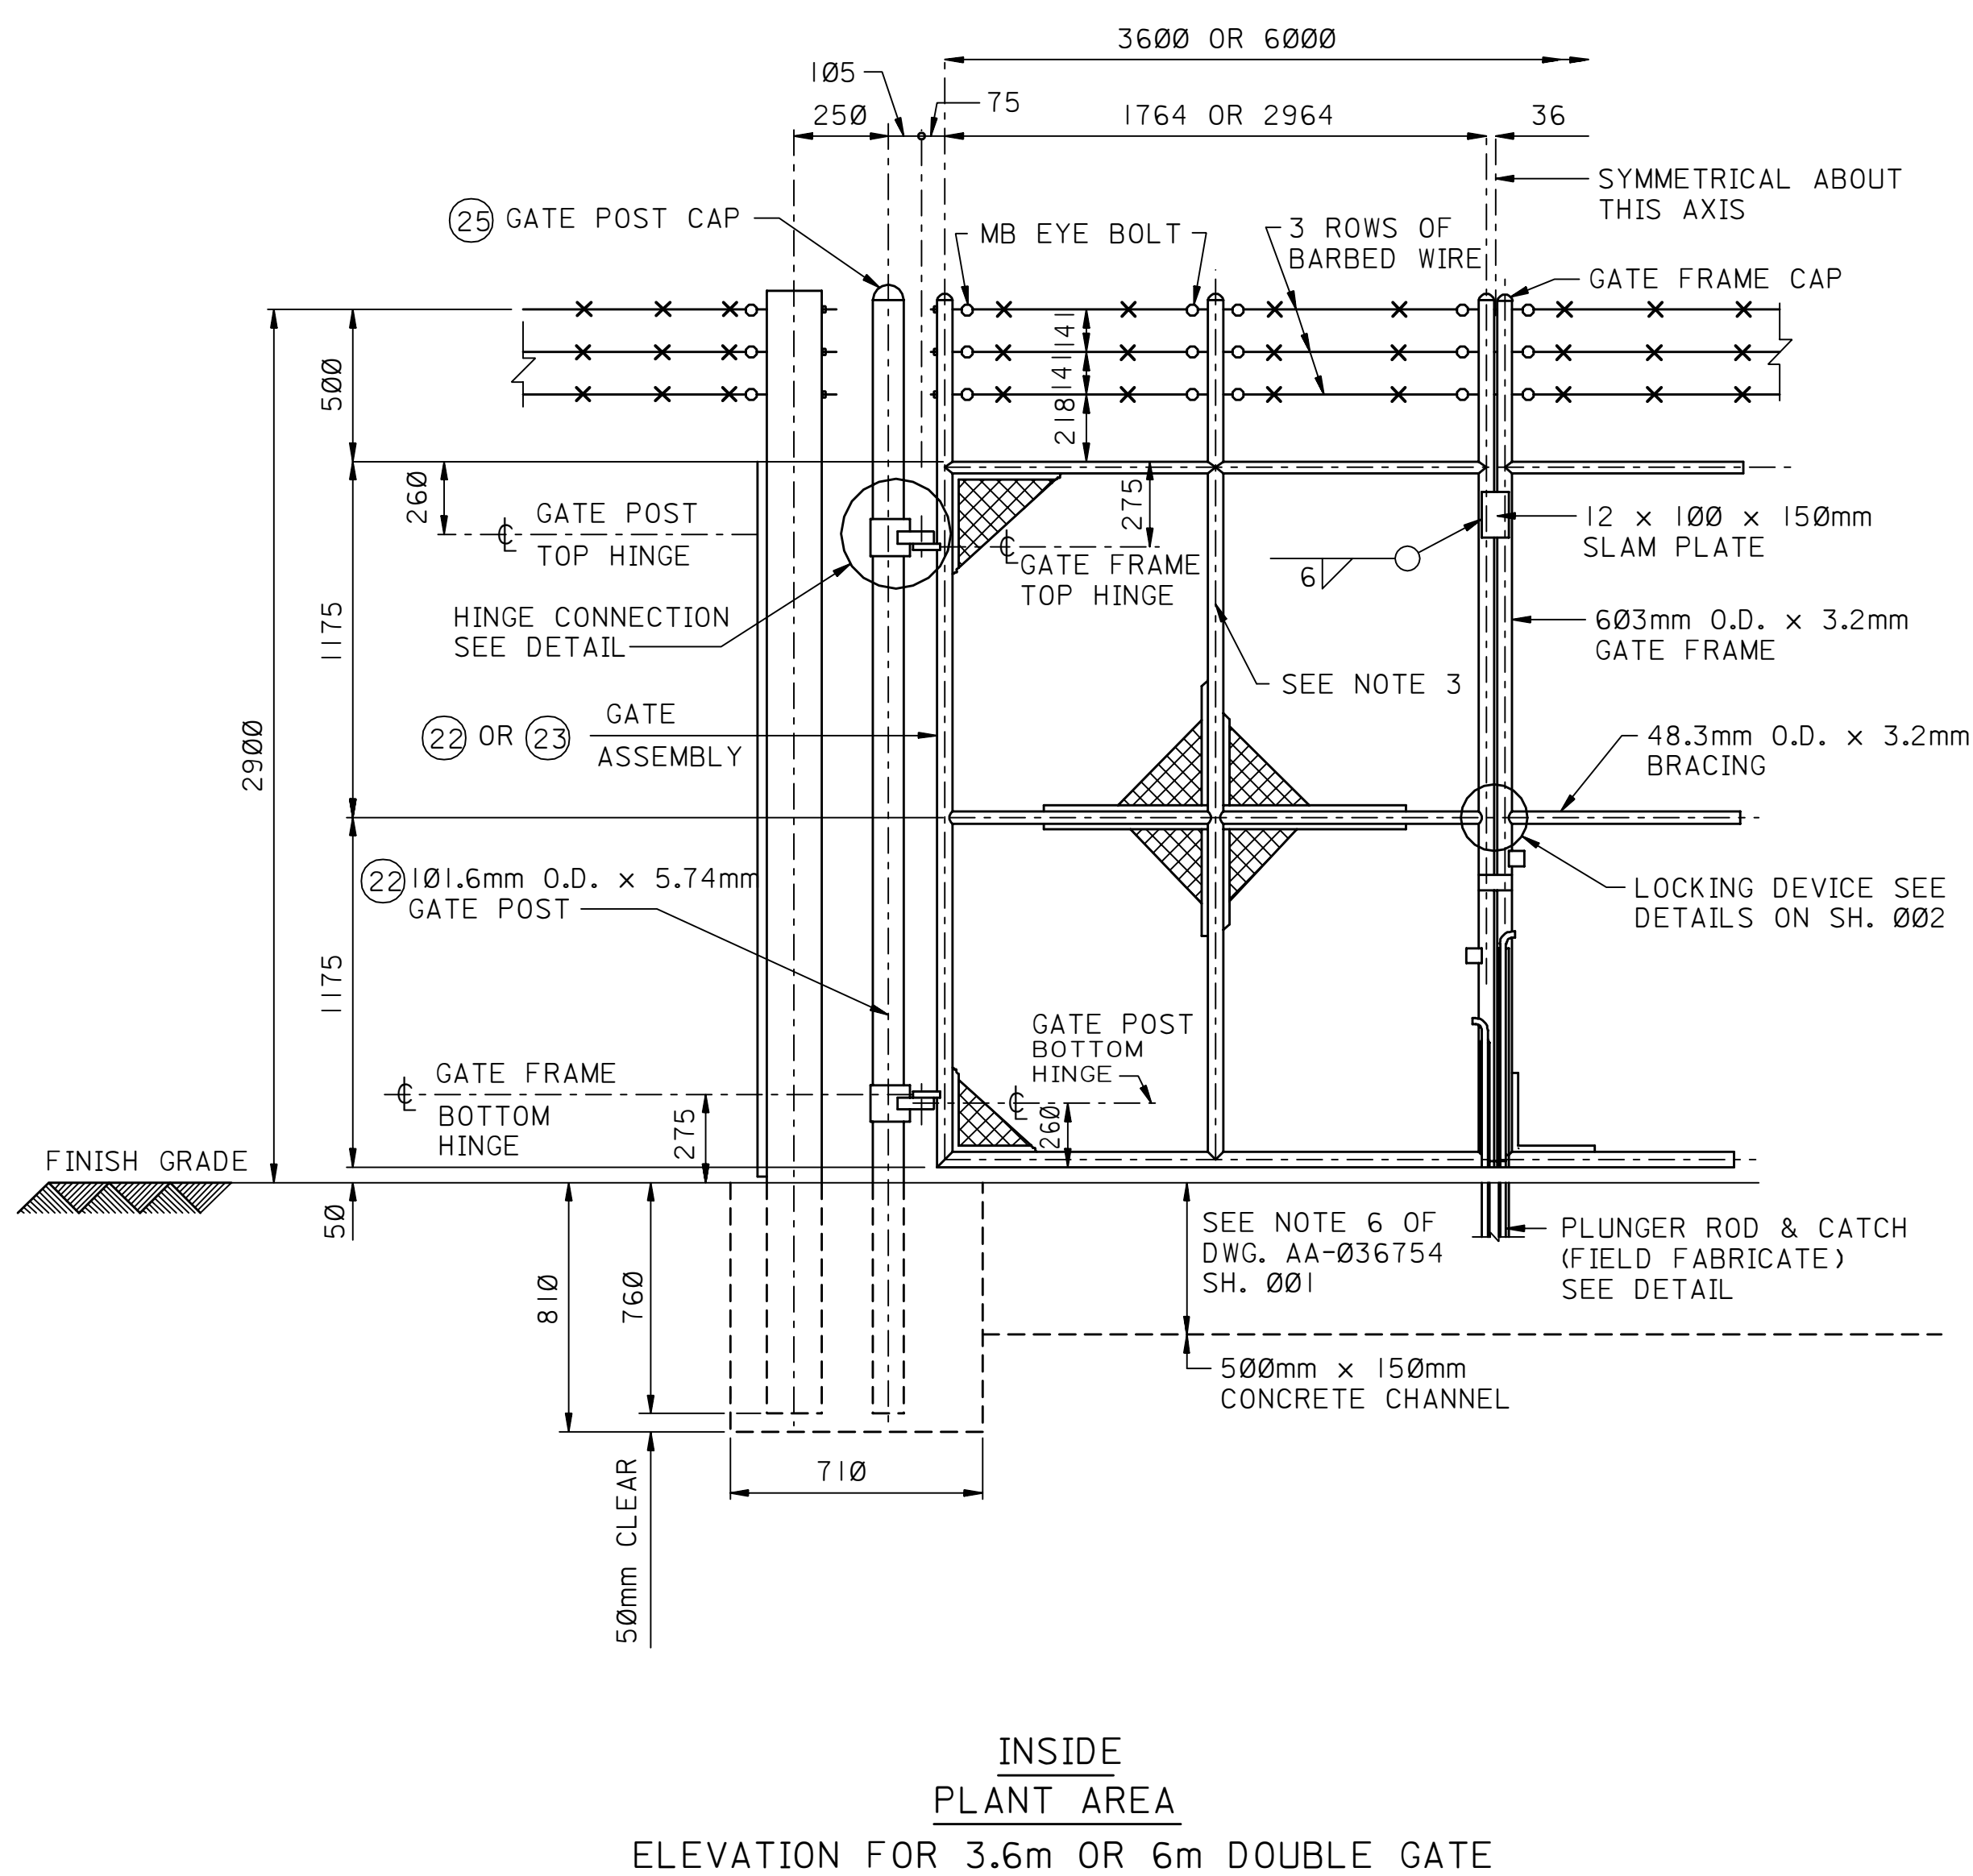


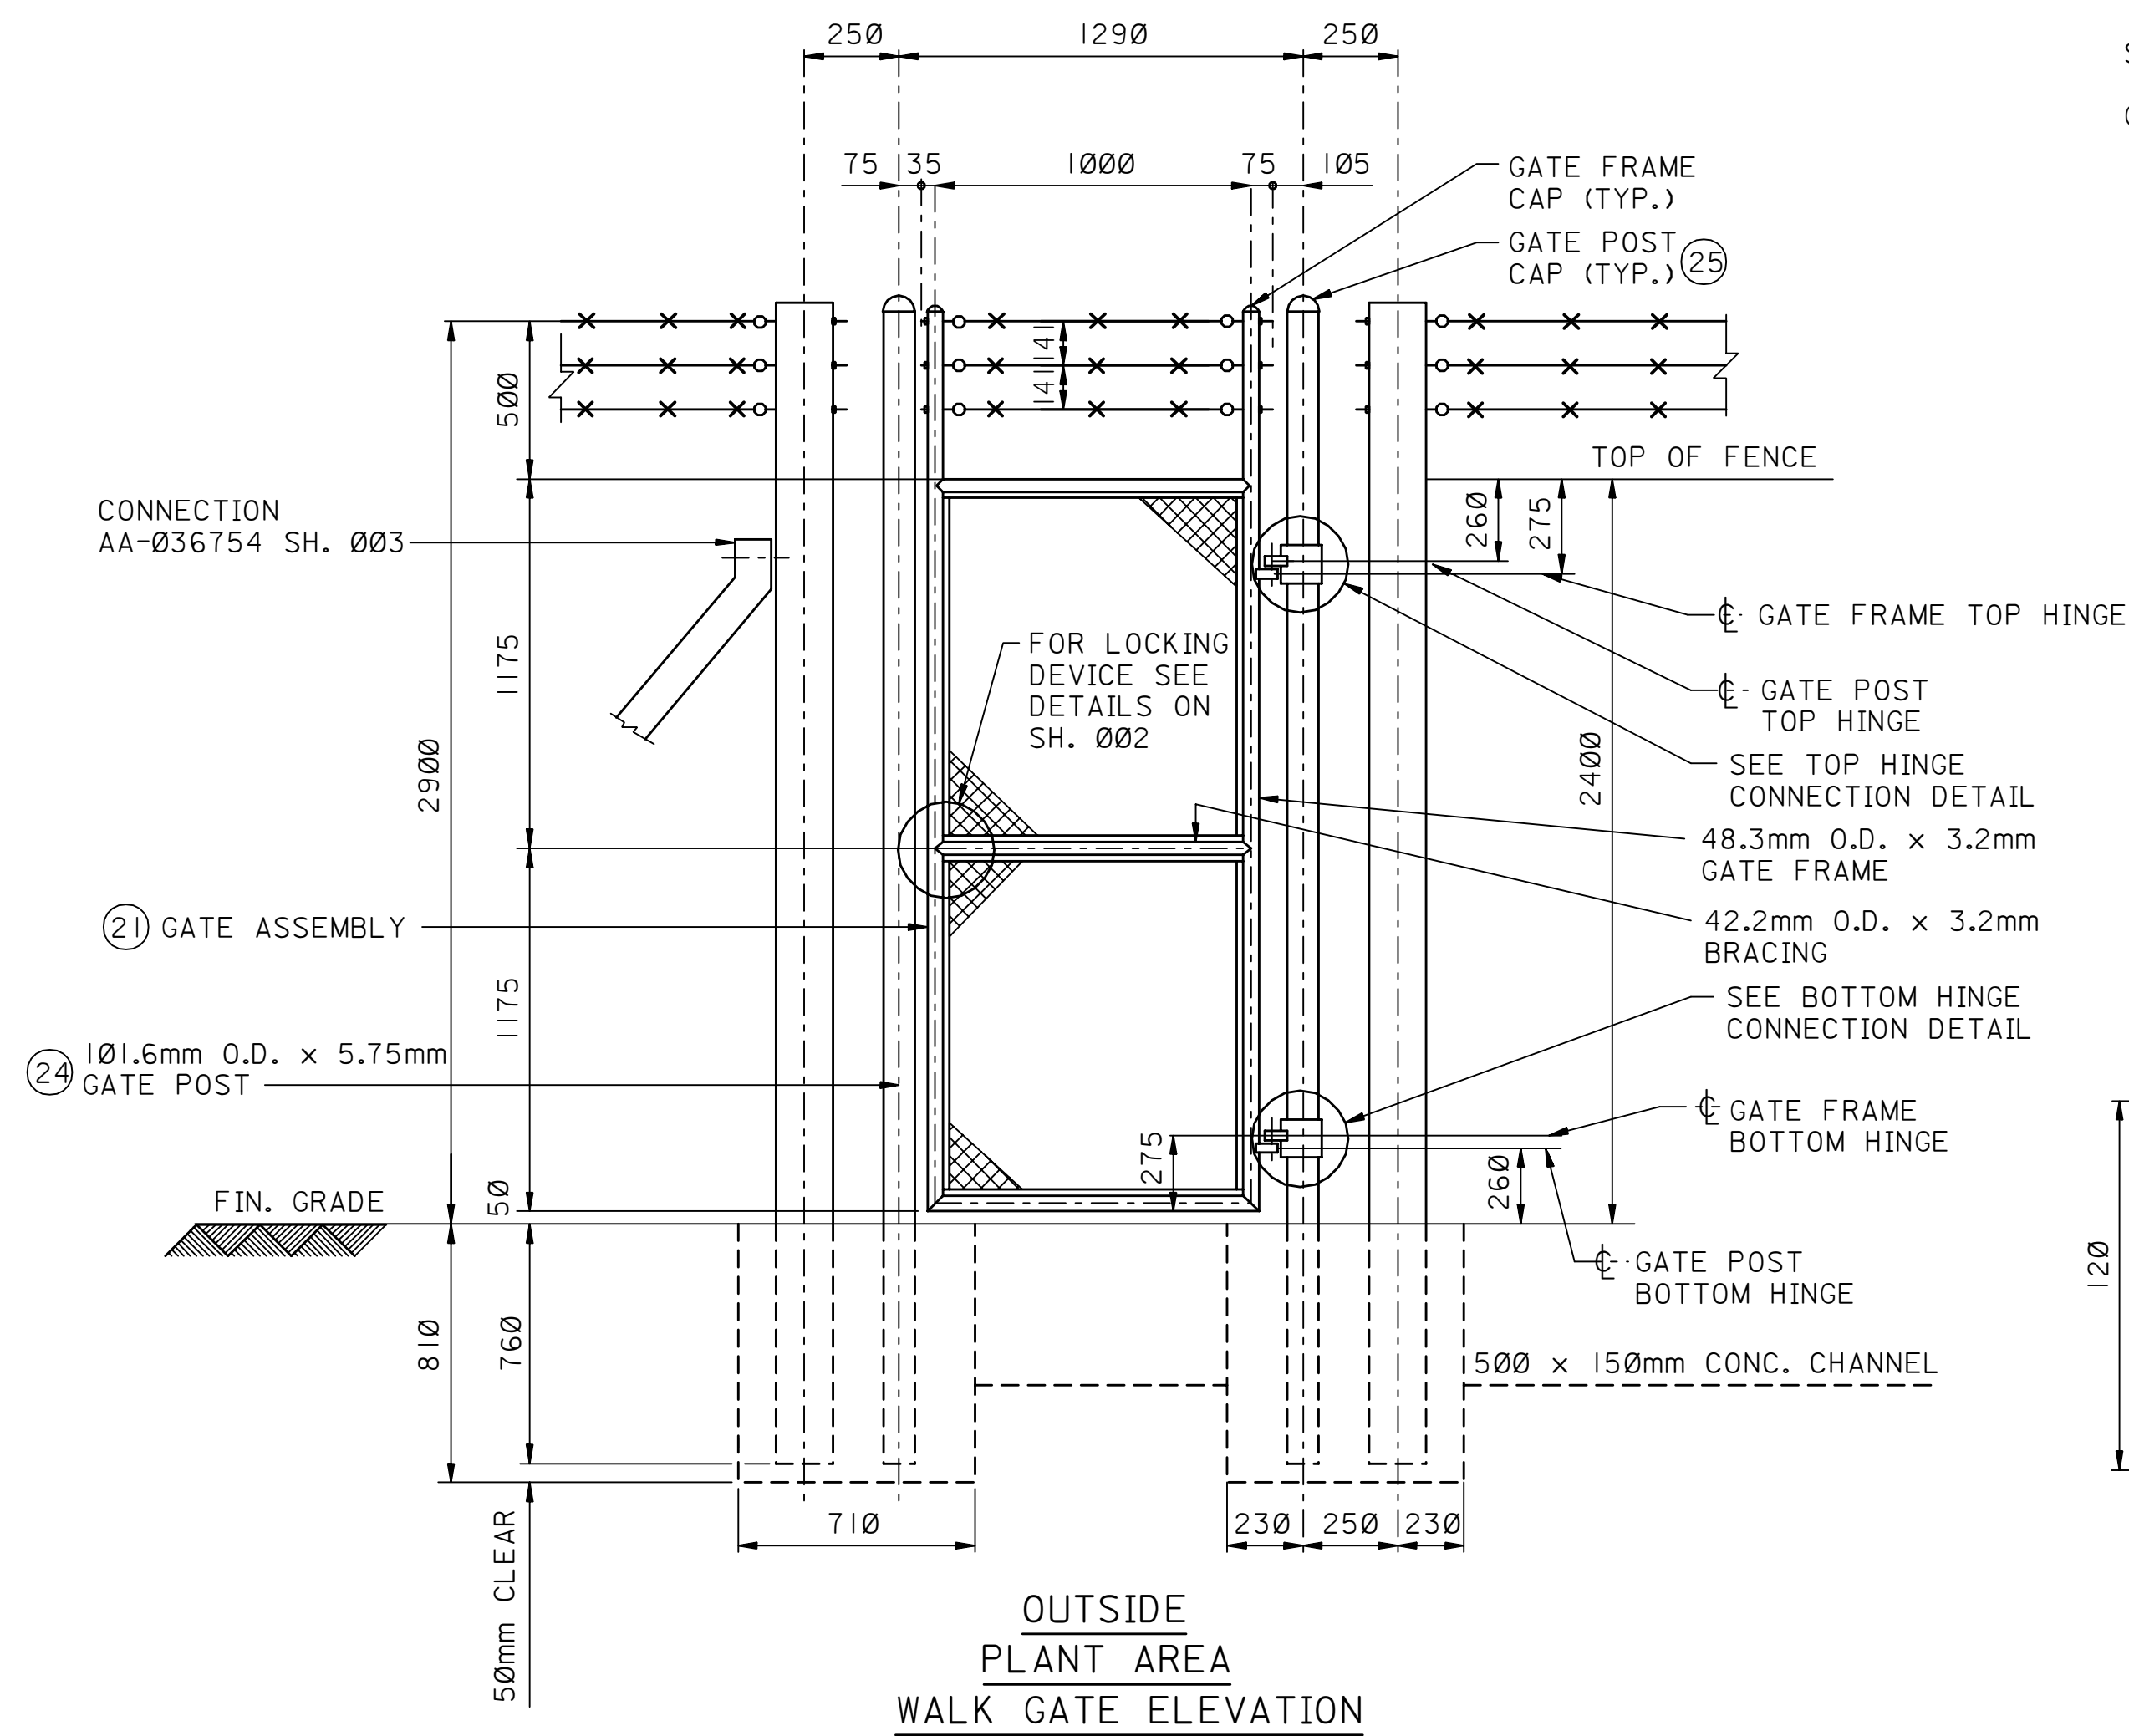

- NOTES:**
1. FOR NOTES ON FENCING SEE AA-036754 SH. 001.
 2. REFER TO SAES-0-105 FOR THE MAXIMUM NUMBER OF GATES ALLOWED.
 3. VERTICAL BARRES SHALL BE EVENLY SPACED AT NOT MORE THAN 1200mm CENTERS.
 4. GATES ARE TO BE OF ALL WELDED CONSTRUCTION.
 5. THE FABRIC SHALL BE WOVEN TO A MESH SIZE OF 50mm FROM DARK GREEN PVC COATED GALVANIZED WIRE WITH 4.75mm OUTSIDE DIAMETER AND AN INNER CORE OF 3.5mm DIAMETER. THE FABRIC SHALL HAVE A BEVELLED ALL AROUND. THE FABRIC SHALL BE FIXED TO THE FRAME BETWEEN CLAMP BARS 5mm x 25mm. ONE SET OF CLAMP BARS SHALL BE STITCH-WELDED TO THE FRAME UP TO 25mm FROM EACH JUNCTION. THE OTHER CLAMP BARS SHALL BE BOLTED AT NOT MORE THAN 300mm CENTERS WITH M8 x 25mm LONG SHEARDED BOLTS AND NUTS.
 6. GATES AND FITTINGS SHALL BE GALVANIZED AFTER FABRICATION.

REFERENCE DRAWINGS	
SECURITY FENCING PLAN, FOUNDATION AND DETAILS	AA-036754 SH. 001 THRU 003
LOCKING DEVICE AND DROP BOLT DETAILS	AA-036755 SH. 002

TYPICAL INSTALLATION DRAWING										
02	MAY'92	SSD EPE	DRAWING DIGITIZED INTO CADD DATABASE WITHOUT CHANGES							
REV. NO.	DATE	BY	JD/EWO	DESCRIPTION				CHKD.	CERT.	APPD.
SAUDI ARABIAN OIL COMPANY										
DRAWN BY: <u>PETR. HR.</u> CHECKED BY: _____ SCALE: <u>NONE</u>										
DATE STARTED: <u>DEC' 82</u> DATE COMPLETED: <u>JAN '83</u>										
OPR/G. DEPT. _____ ENG. DEPT. <u>ORIGINAL SIGNED</u> <u>05-17-83</u>										
APPD. FOR CONST. _____										
THIS DRAWING IS NOT TO BE USED FOR CONSTRUCTION OR FOR ORDERING MATERIAL UNITS. CERTIFIED AND DATED				CERTIFIED BY _____ DATE _____						
DETAILS										
DRIVE GATE & WALK GATE										
SECURITY FENCING (SSD/5, SAES-0-105)										
STD. DWG. METRIC										
PLANT NO.	INDEX	DRAWING NUMBER				SHT. NO.	REV. NO.			
990	M	AA-036755				1of2	02			