
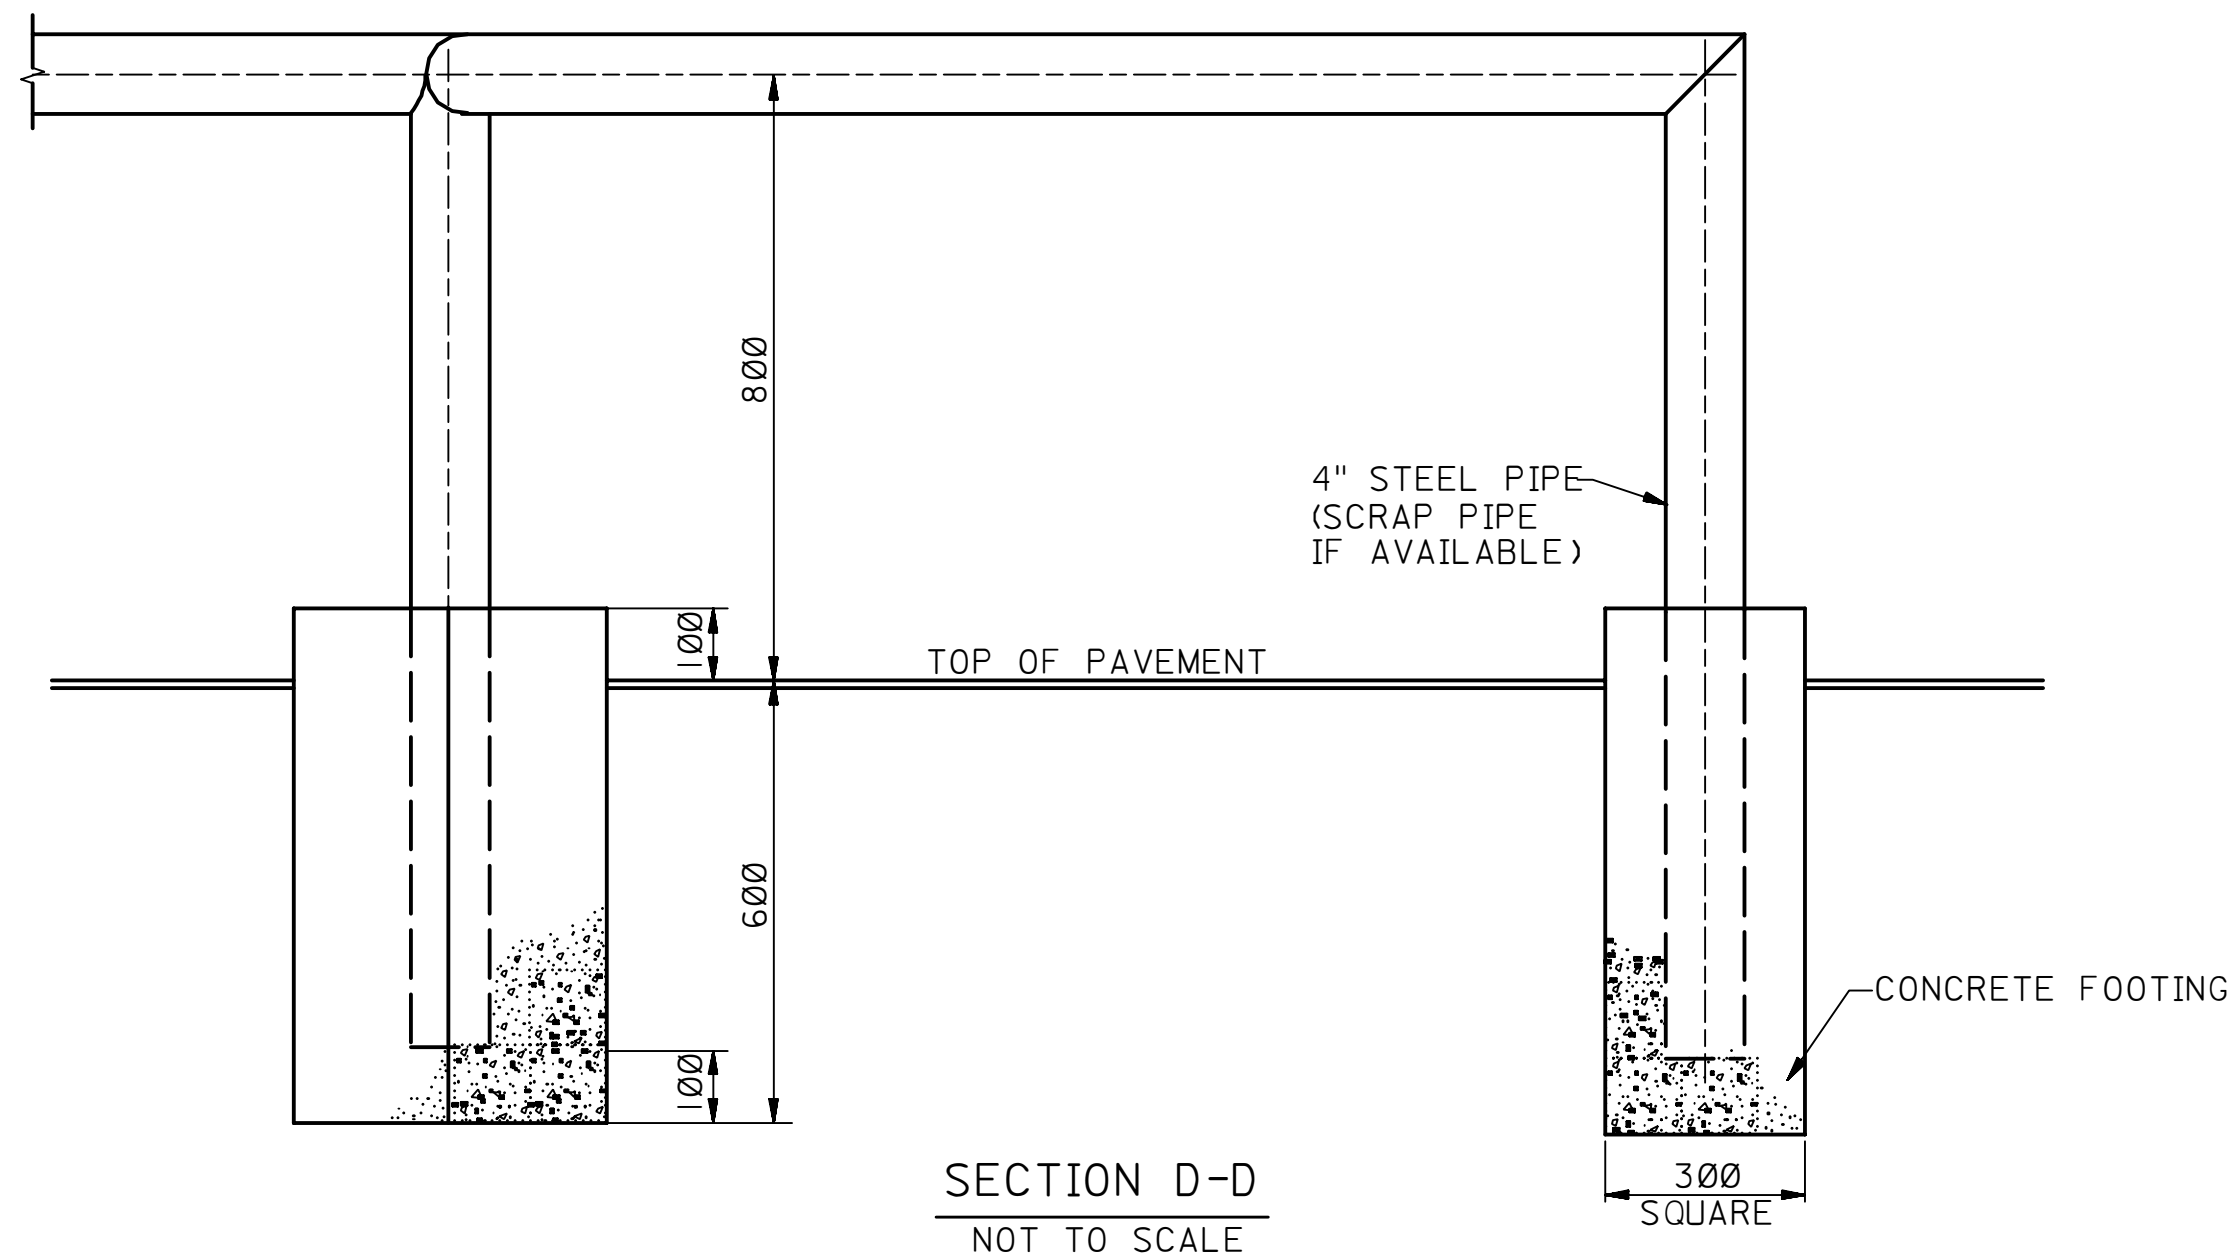
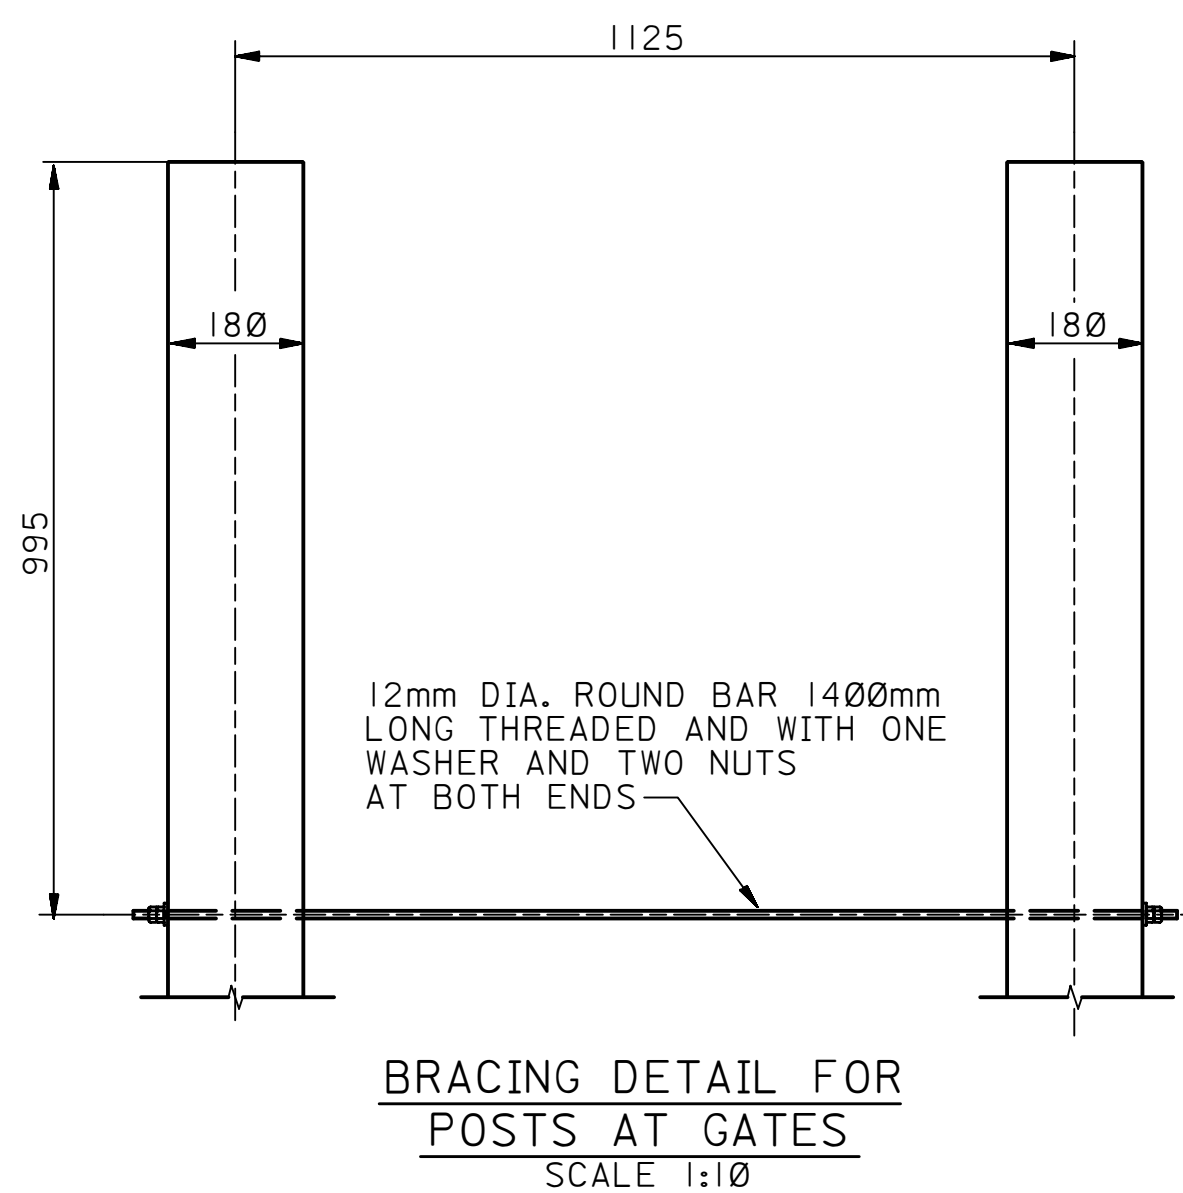
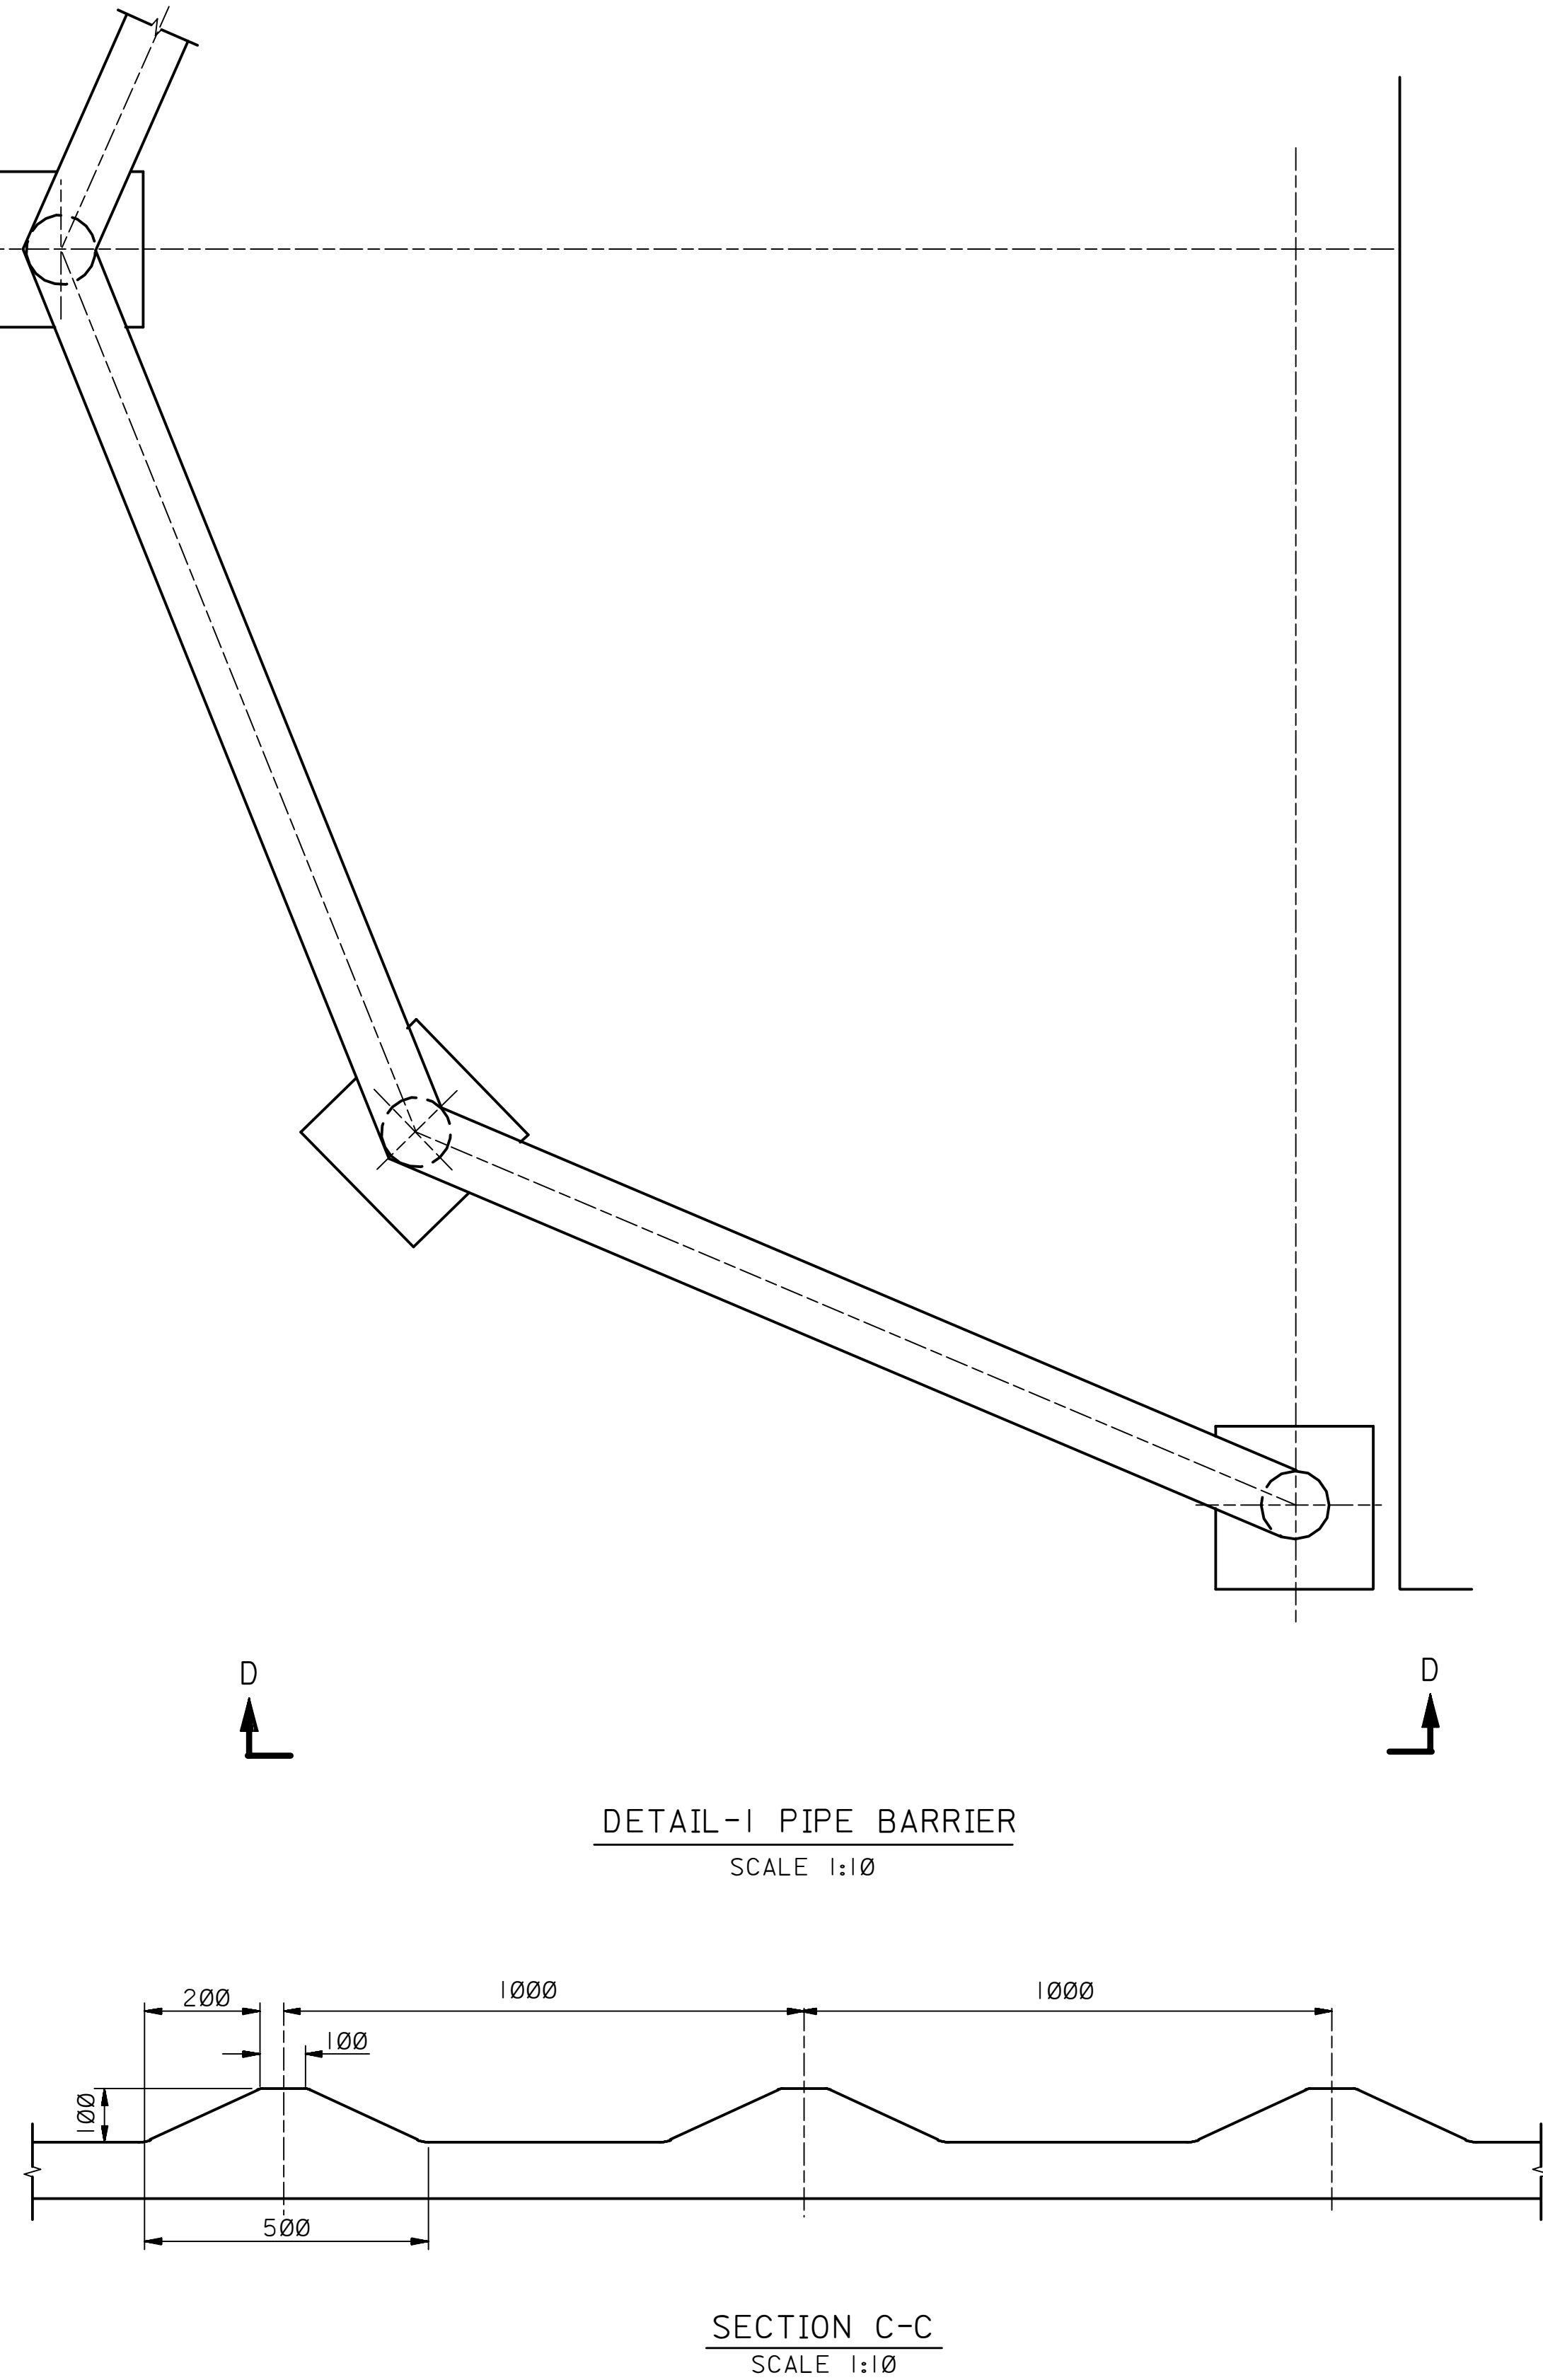
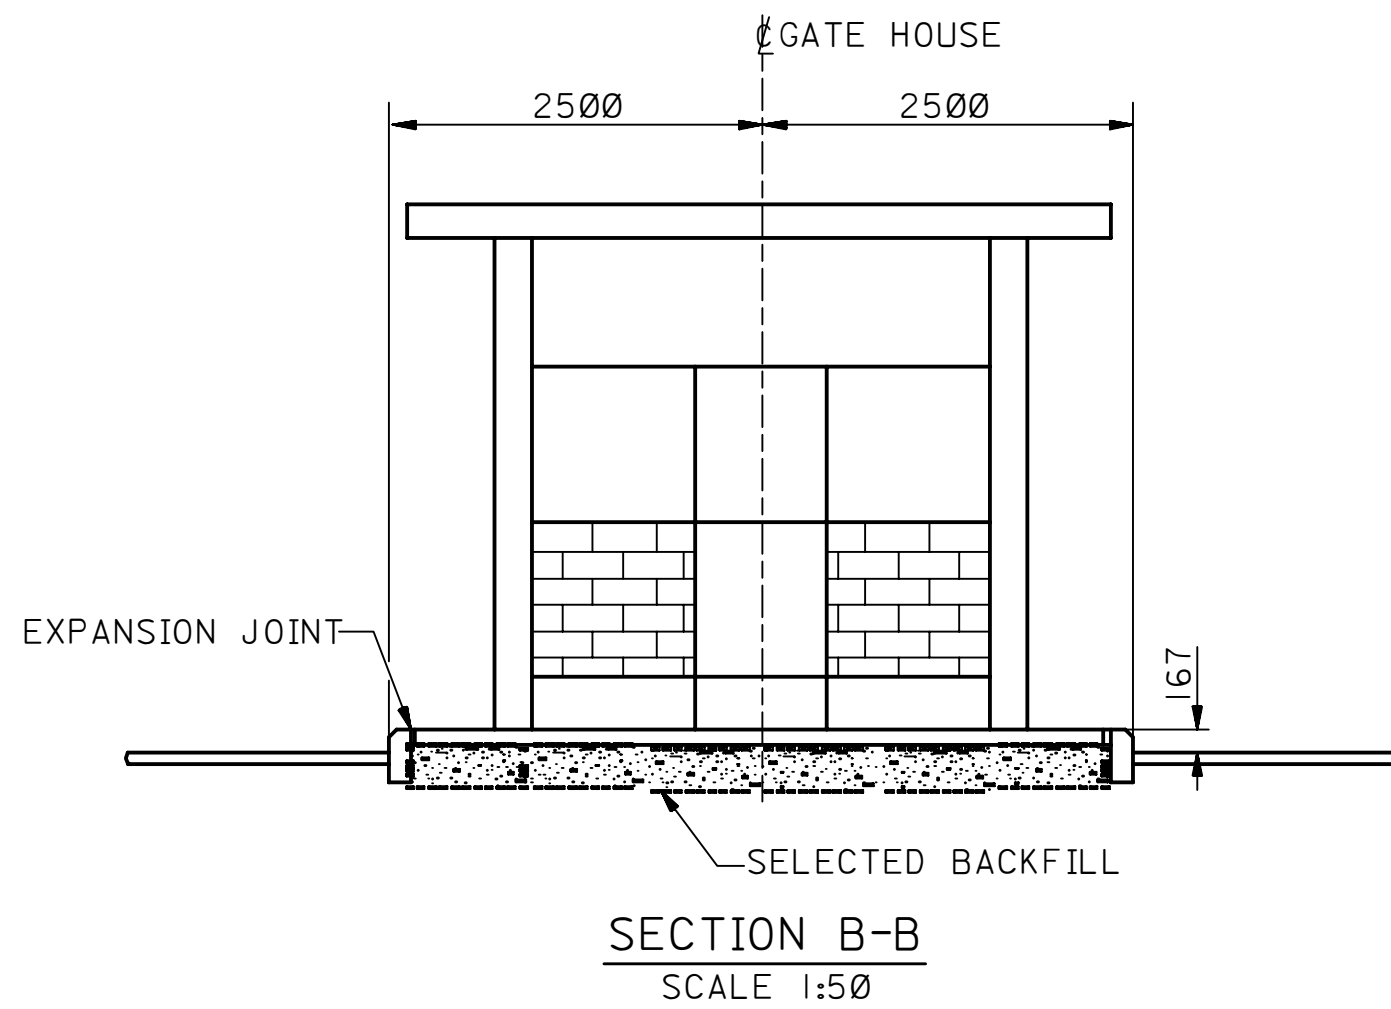
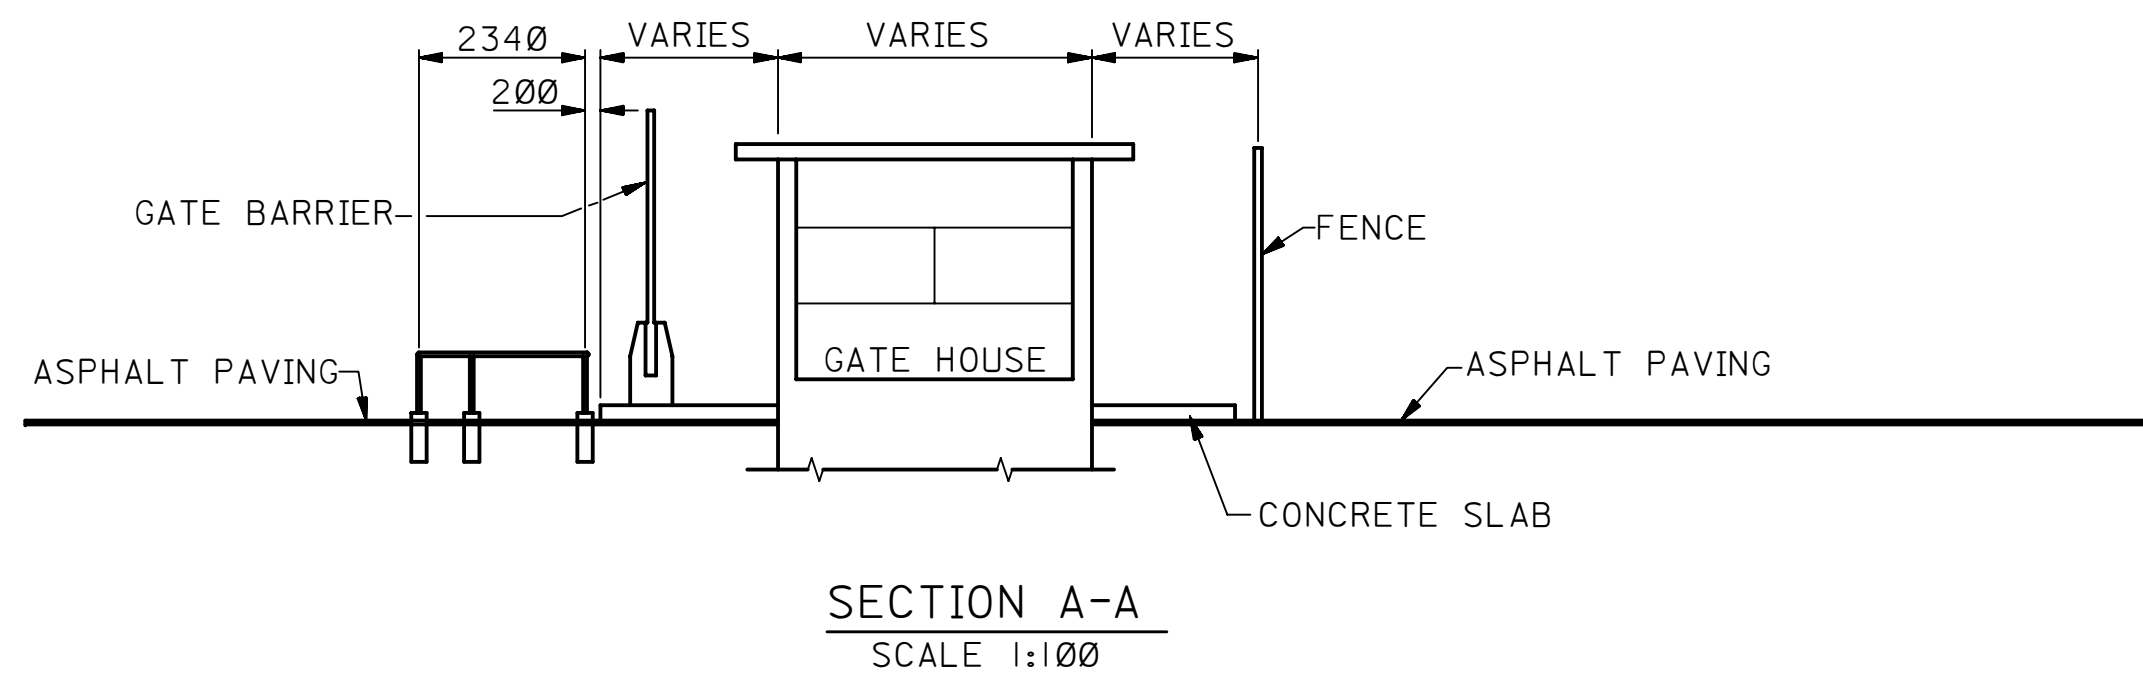


01	900	65196759	AA-036759	R	066
PLANT NO.	INDEX	DRAWING NUMBER	SHT. NO.	REV. NO.	

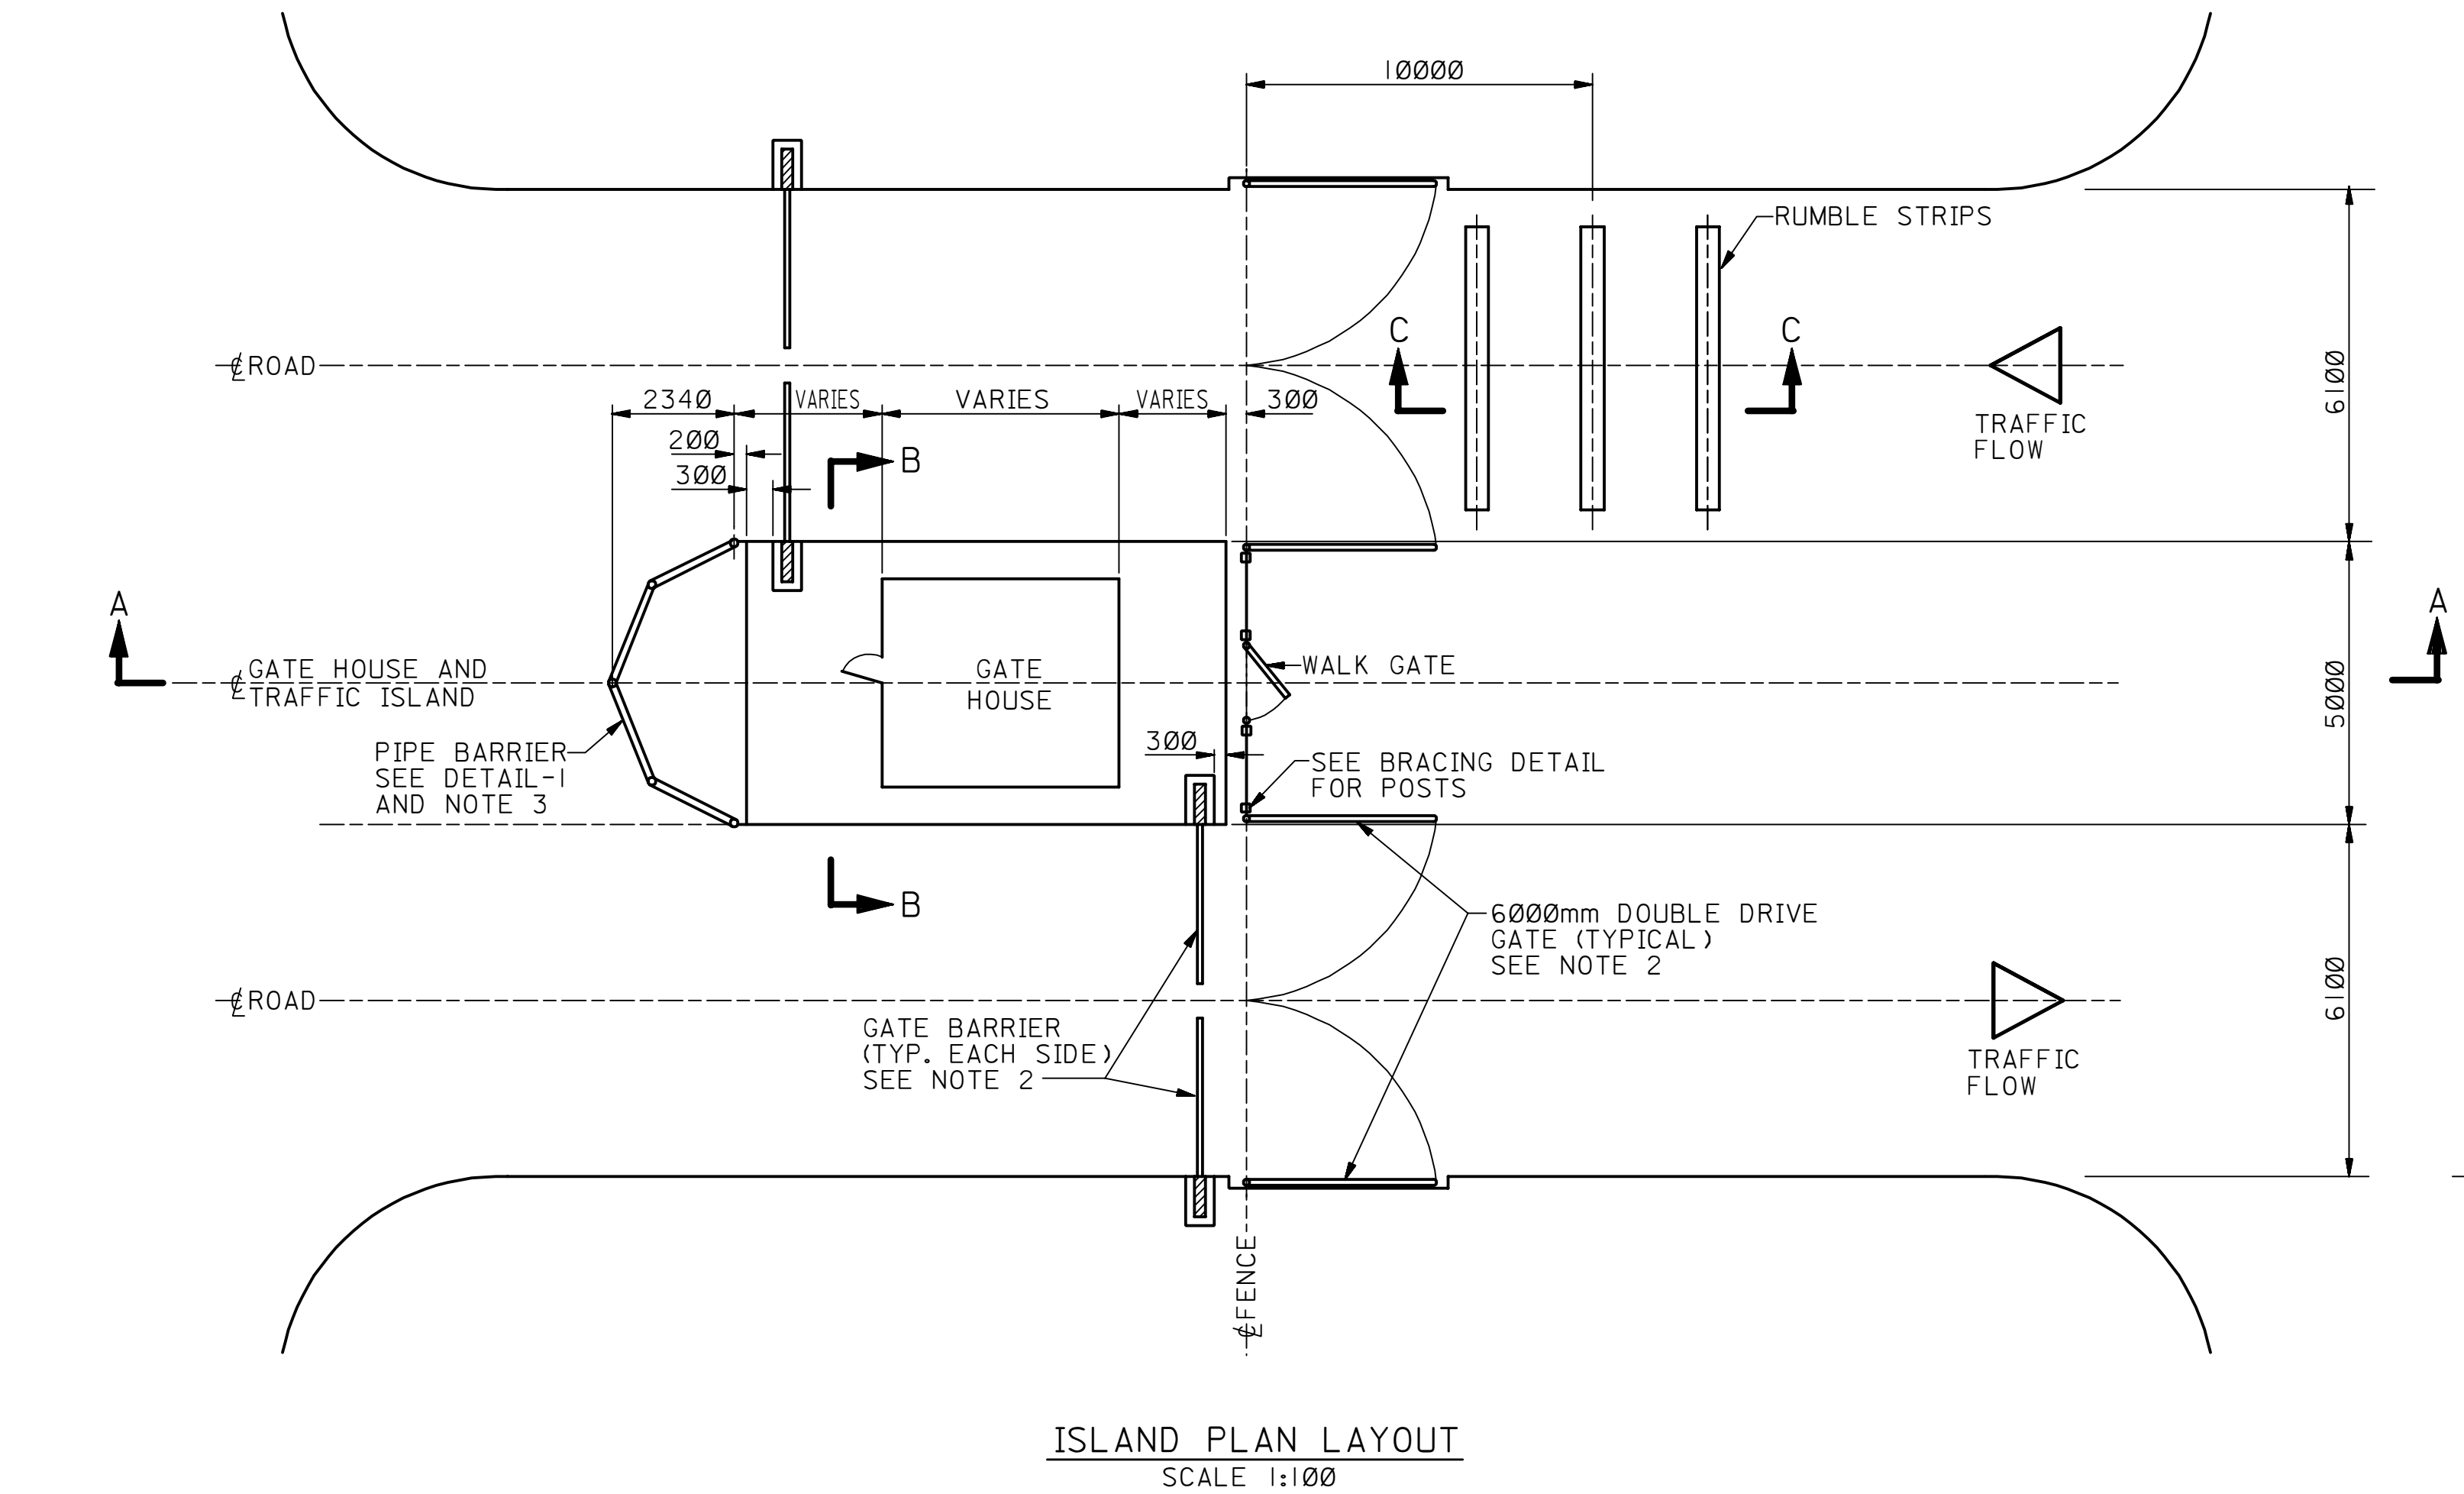

- ### NOTES
- GATE HOUSE DESIGNED IN ACCORDANCE WITH SSD/17 OR AES-0-117 (GATE HOUSE & VEHICLE LOCK) & SSD/14 OR AES-0-114 (CHECK POINT LIGHTING).
 - SINGLE GATE BARRIER AND 3600mm WIDE DRIVE GATE FOR SINGLE LANE ACCESS ROAD.
 - PIPE BARRIER TO BE PAINTED YELLOW AND BLACK PER AES-H-1, APCS-6.
 - DRIVE THRU GATES AND WALK GATES ARE TO BE CONSTRUCTED PER STANDARD DRAWING AA-036755.
 - FOR ROADWAY SEE AES-0-6.
 - ALL DIMENSIONS ARE IN MILLIMETERS UNLESS NOTED OTHERWISE.

REFERENCE DRAWINGS	
GATE HOUSE PLANS, ELEVATIONS & DETAILS	AA-036759
SECURITY FENCING	AA-036754
DRIVE GATE & WALK GATE	AA-036755

TYPICAL INSTALLATION DRAWING

Ø1	03-24-88	RLO	COMPLETELY REDRAWN AND ADDED TYPICAL INSTALLATION NOTE.						
REV. NO.	DATE	BY	DESCRIPTION				CHKD	CERT.	APPD.
SAUDI ARABIAN OIL COMPANY									
DRAWN BY <u>G.M./ PETR.</u> CHECKED BY <u>P.T. 3/83</u> SCALE: <u>AS SHOWN</u>									
DATE STARTED _____ DATE COMPLETED <u>SEPT. 1983</u>									
OPR'G. DEPT. _____ ENG. DEPT. _____									
APPD. FOR CONST. _____									
THIS DRAWING IS NOT TO BE USED FOR CONSTRUCTION OR FOR ORDERING MATERIAL UNLESS CERTIFIED AND DATED					CERTIFIED DATE <u>JAB</u> <u>12-21-83</u>				
GATE HOUSE AND VEHICLE LOCK (SSD/17:AES-Ø-117)									
LAYOUT AND SECTIONS									
STD. DWG. METRIC									
PLANT NO.		INDEX		DRAWING NUMBER			SHT. NO.		REV. NO.
990		R		AA-Ø36759			Ø06		Ø1