
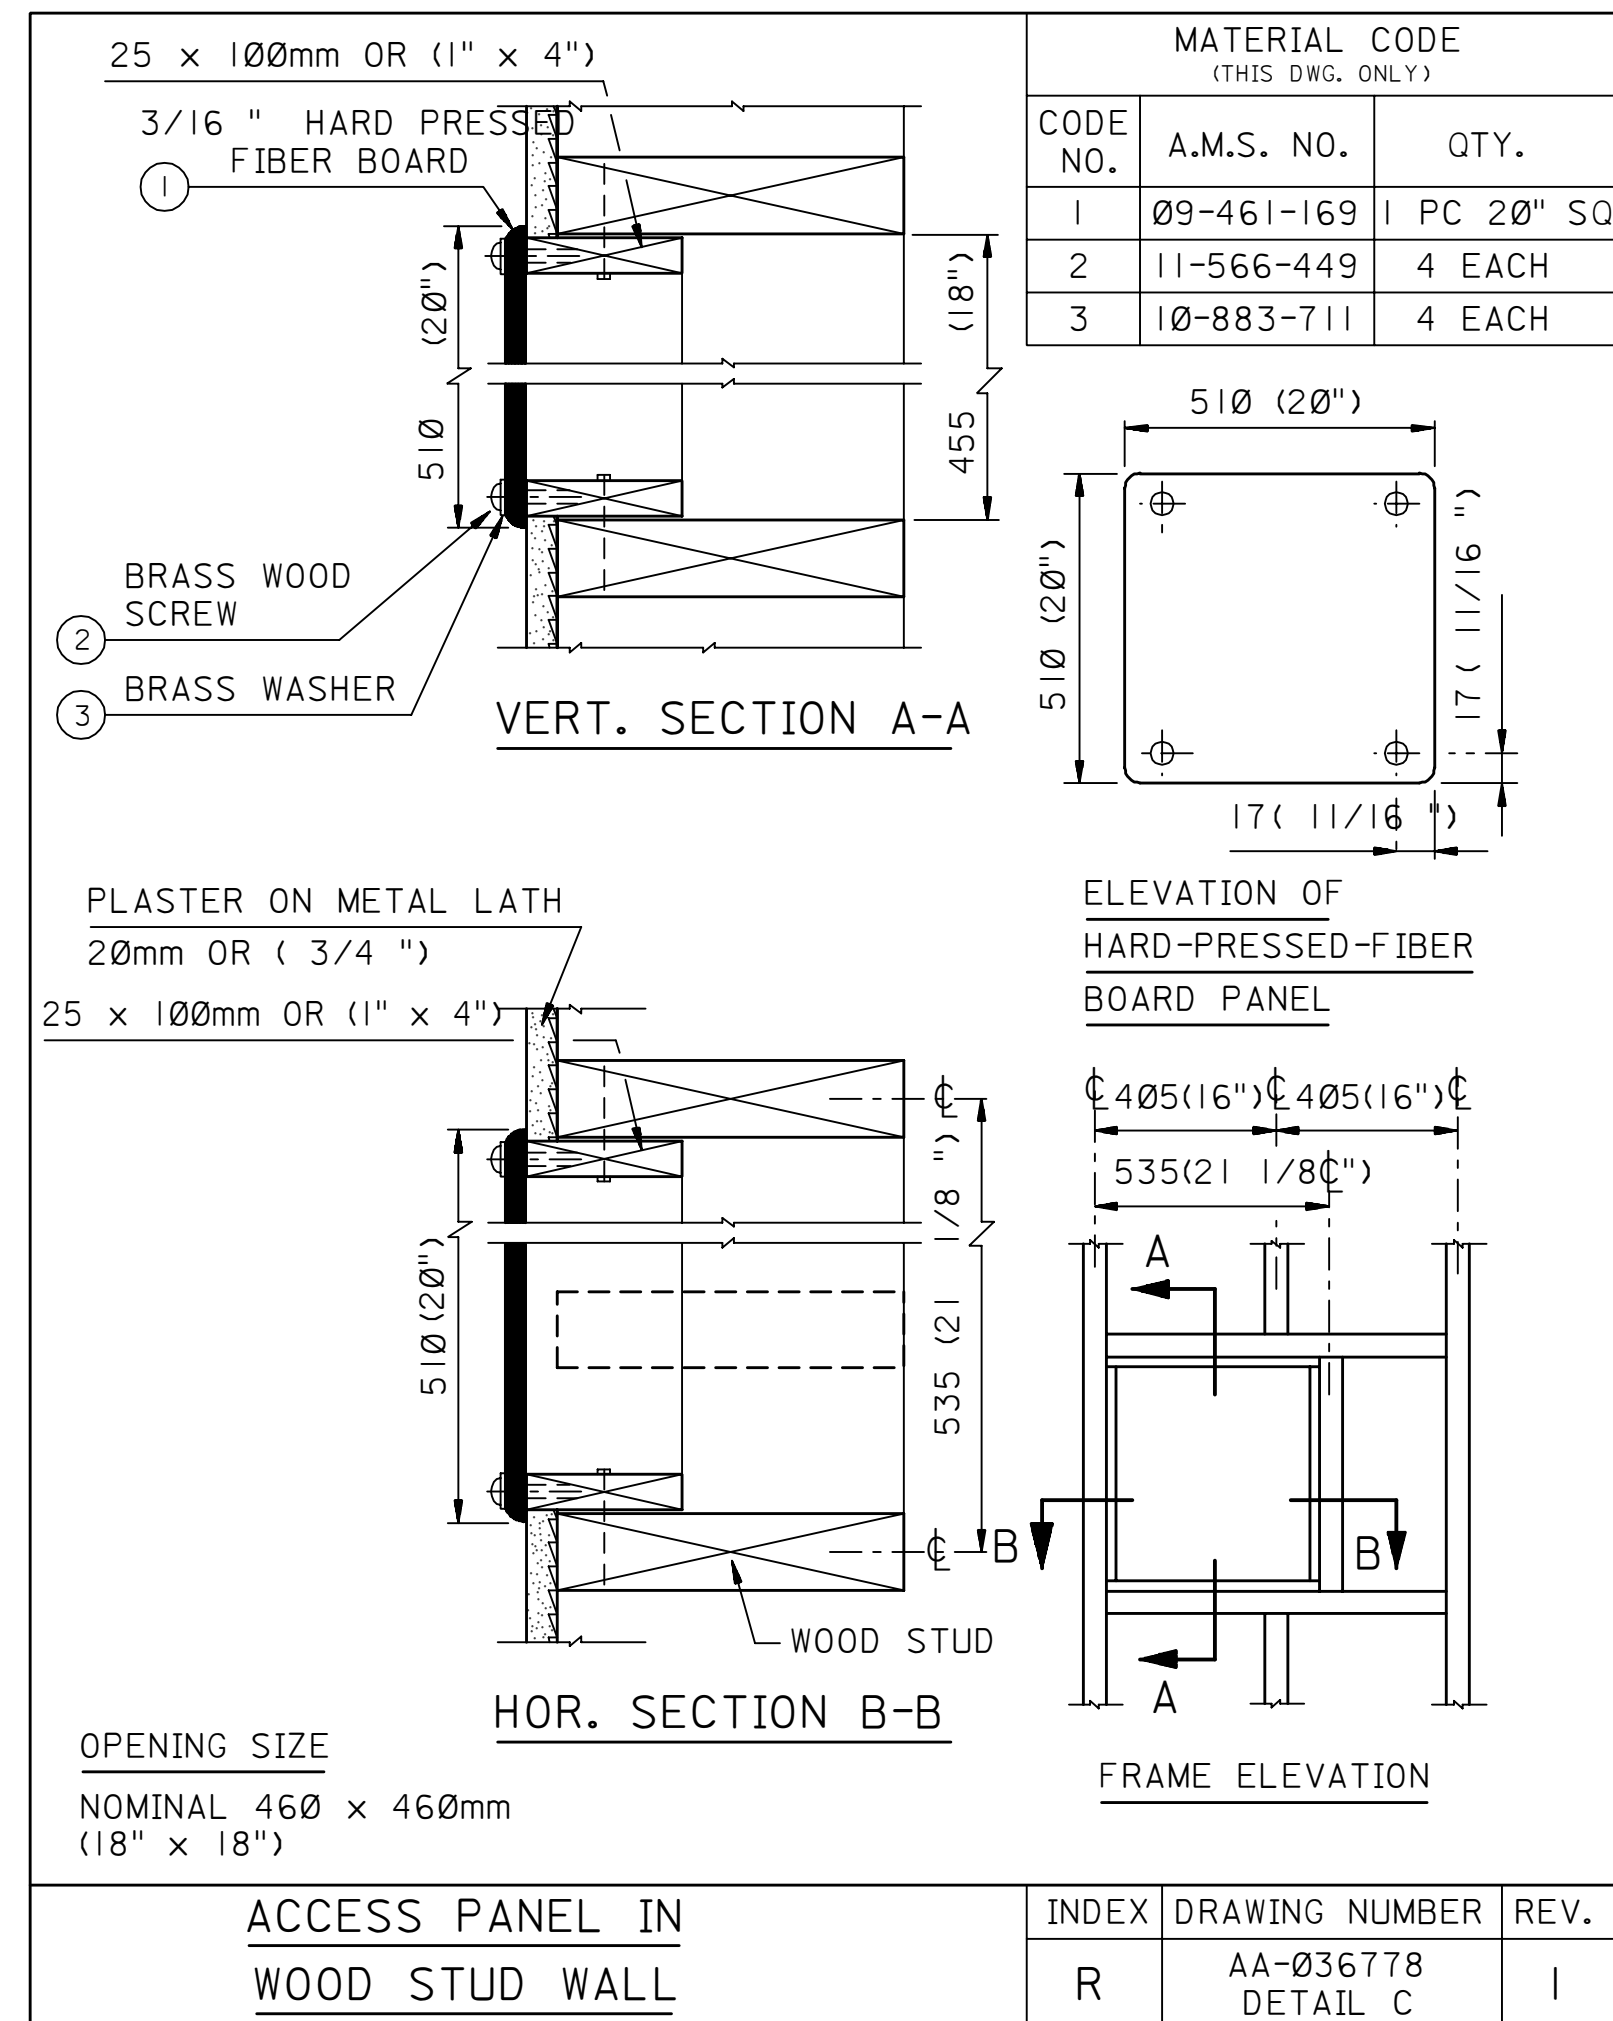
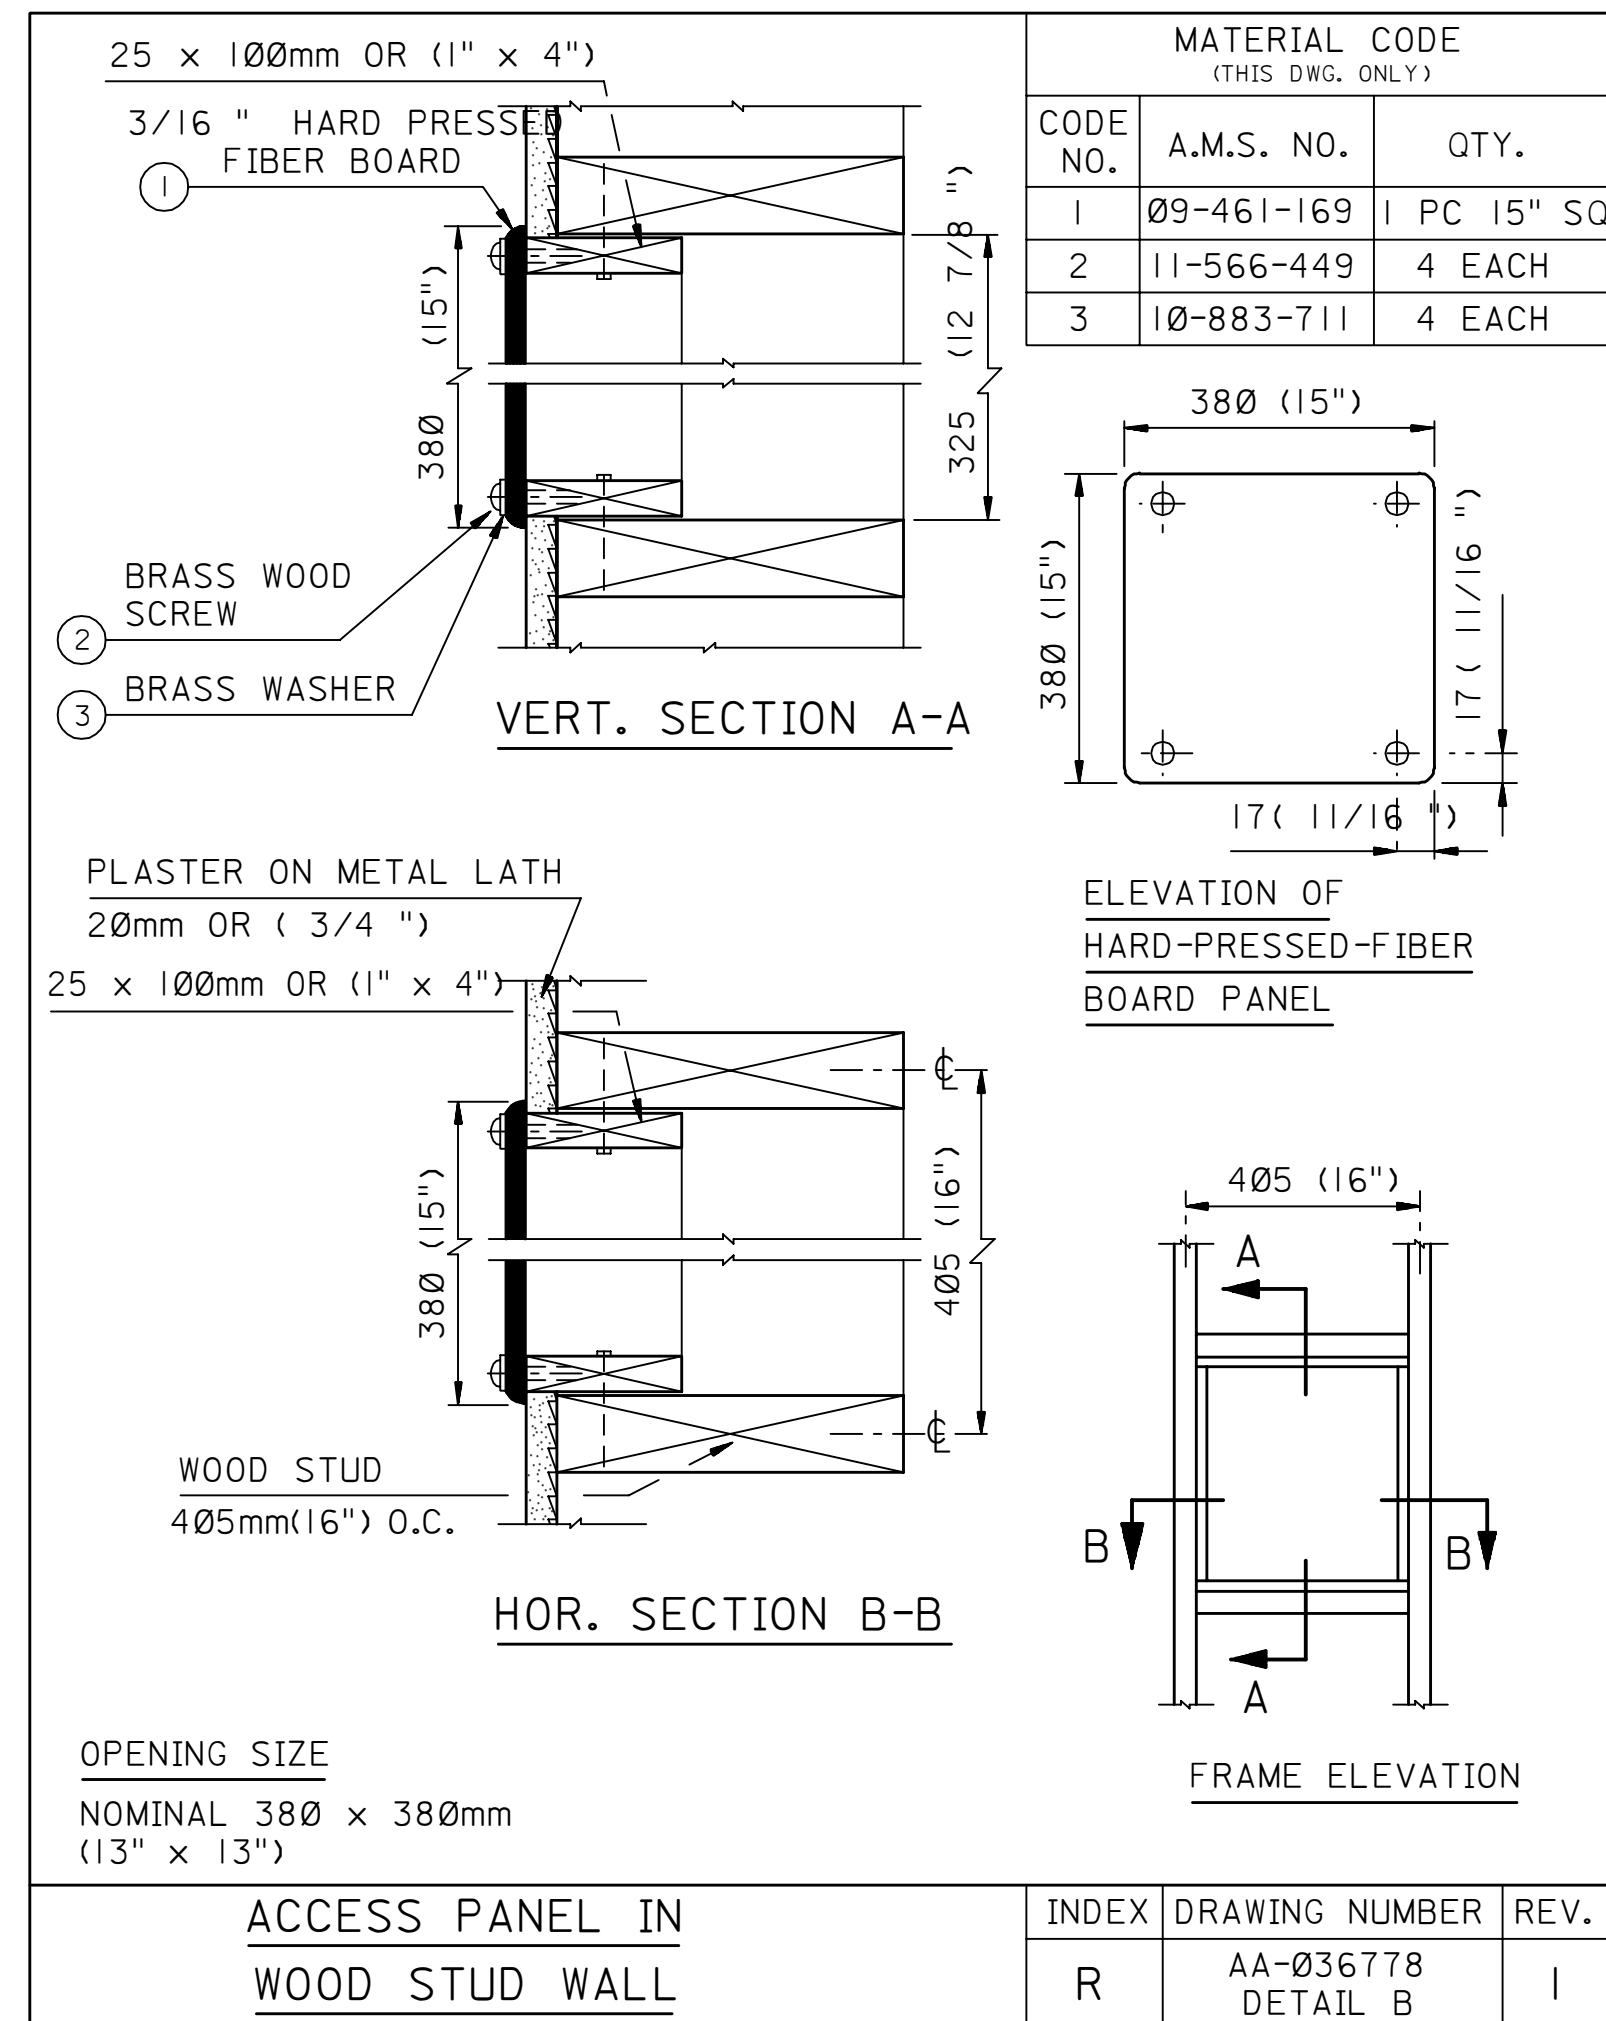
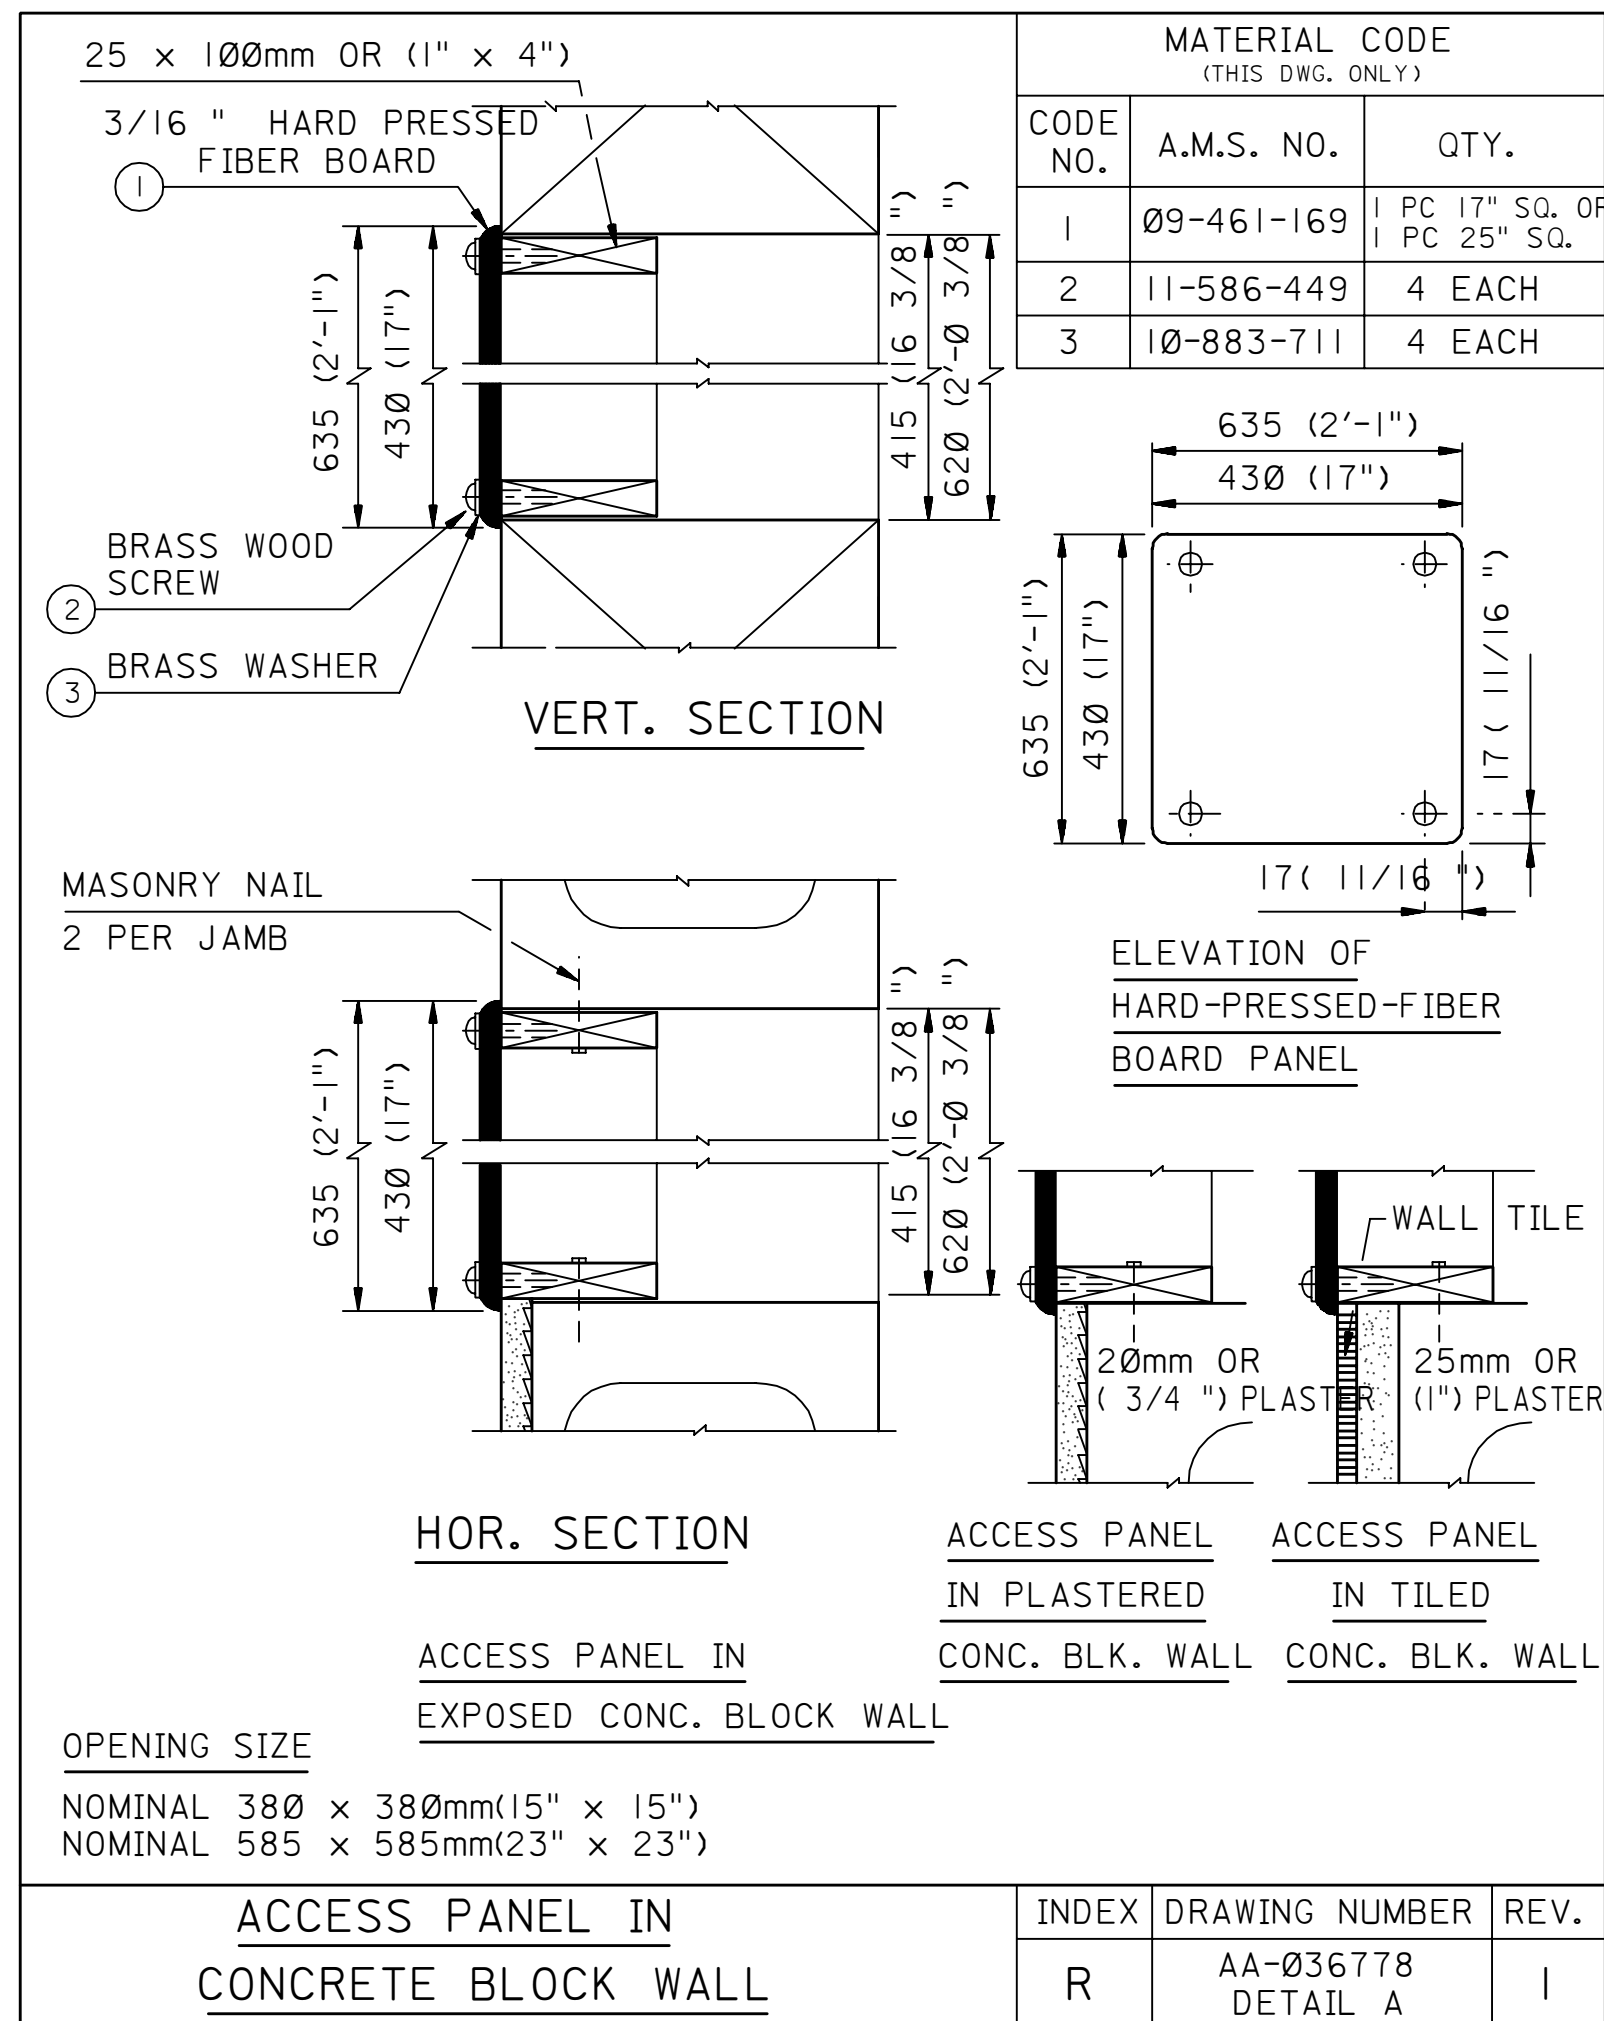
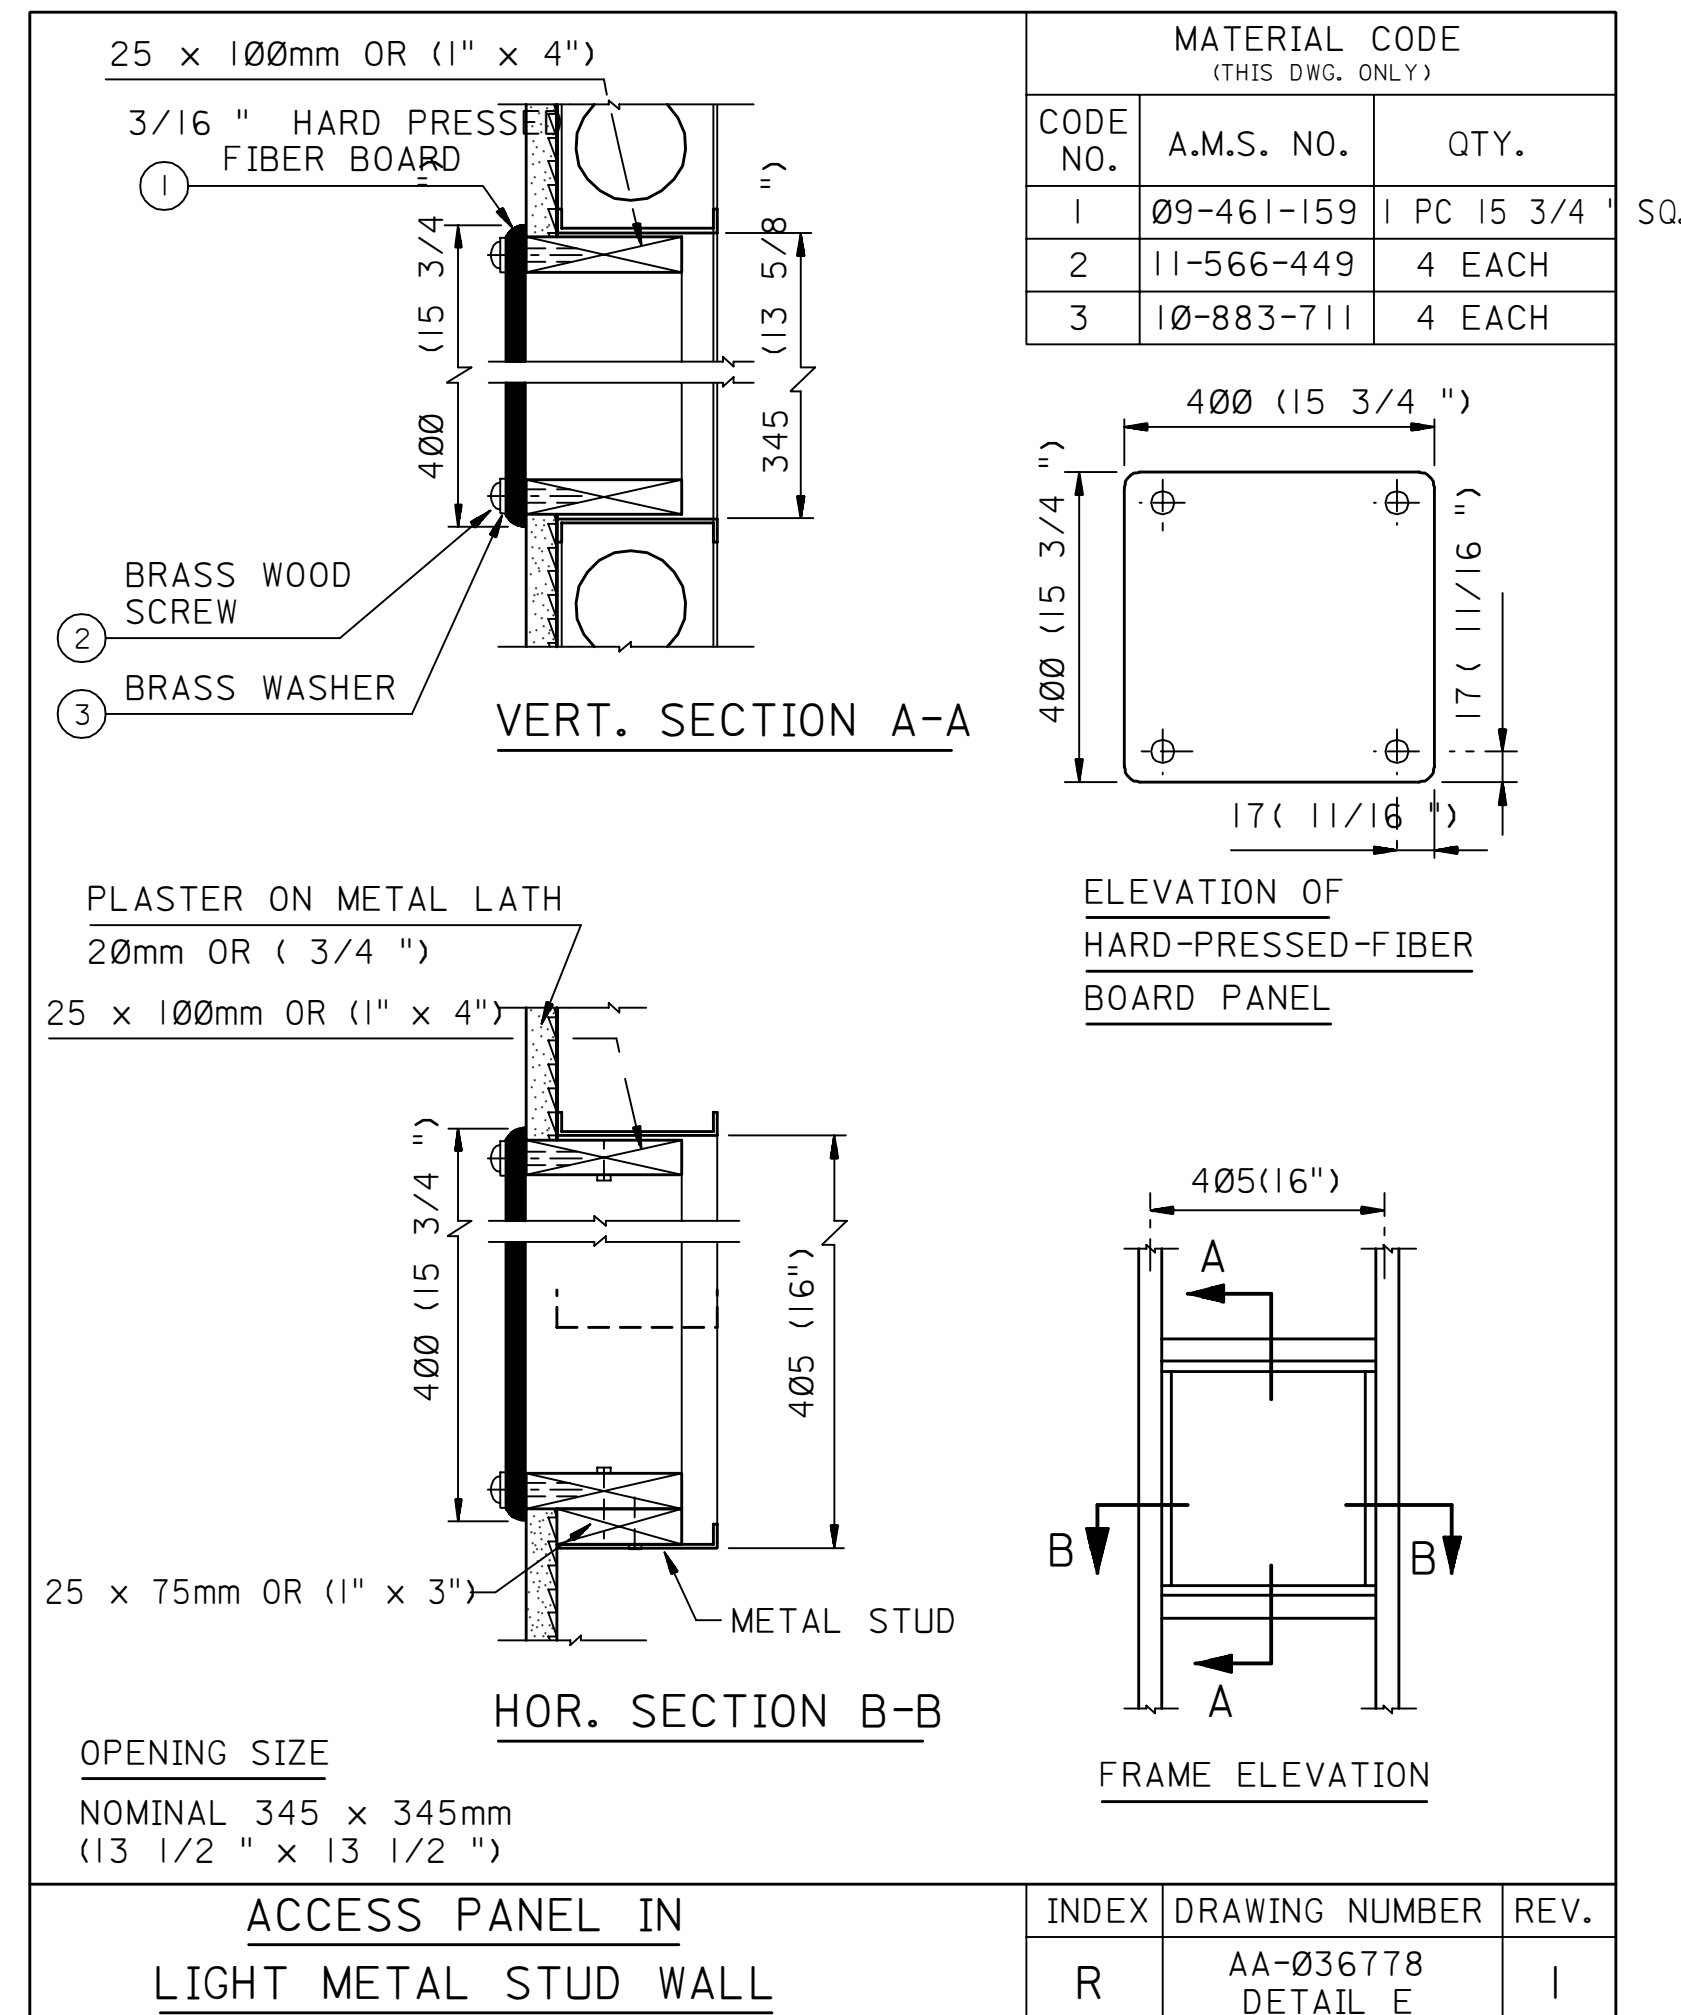


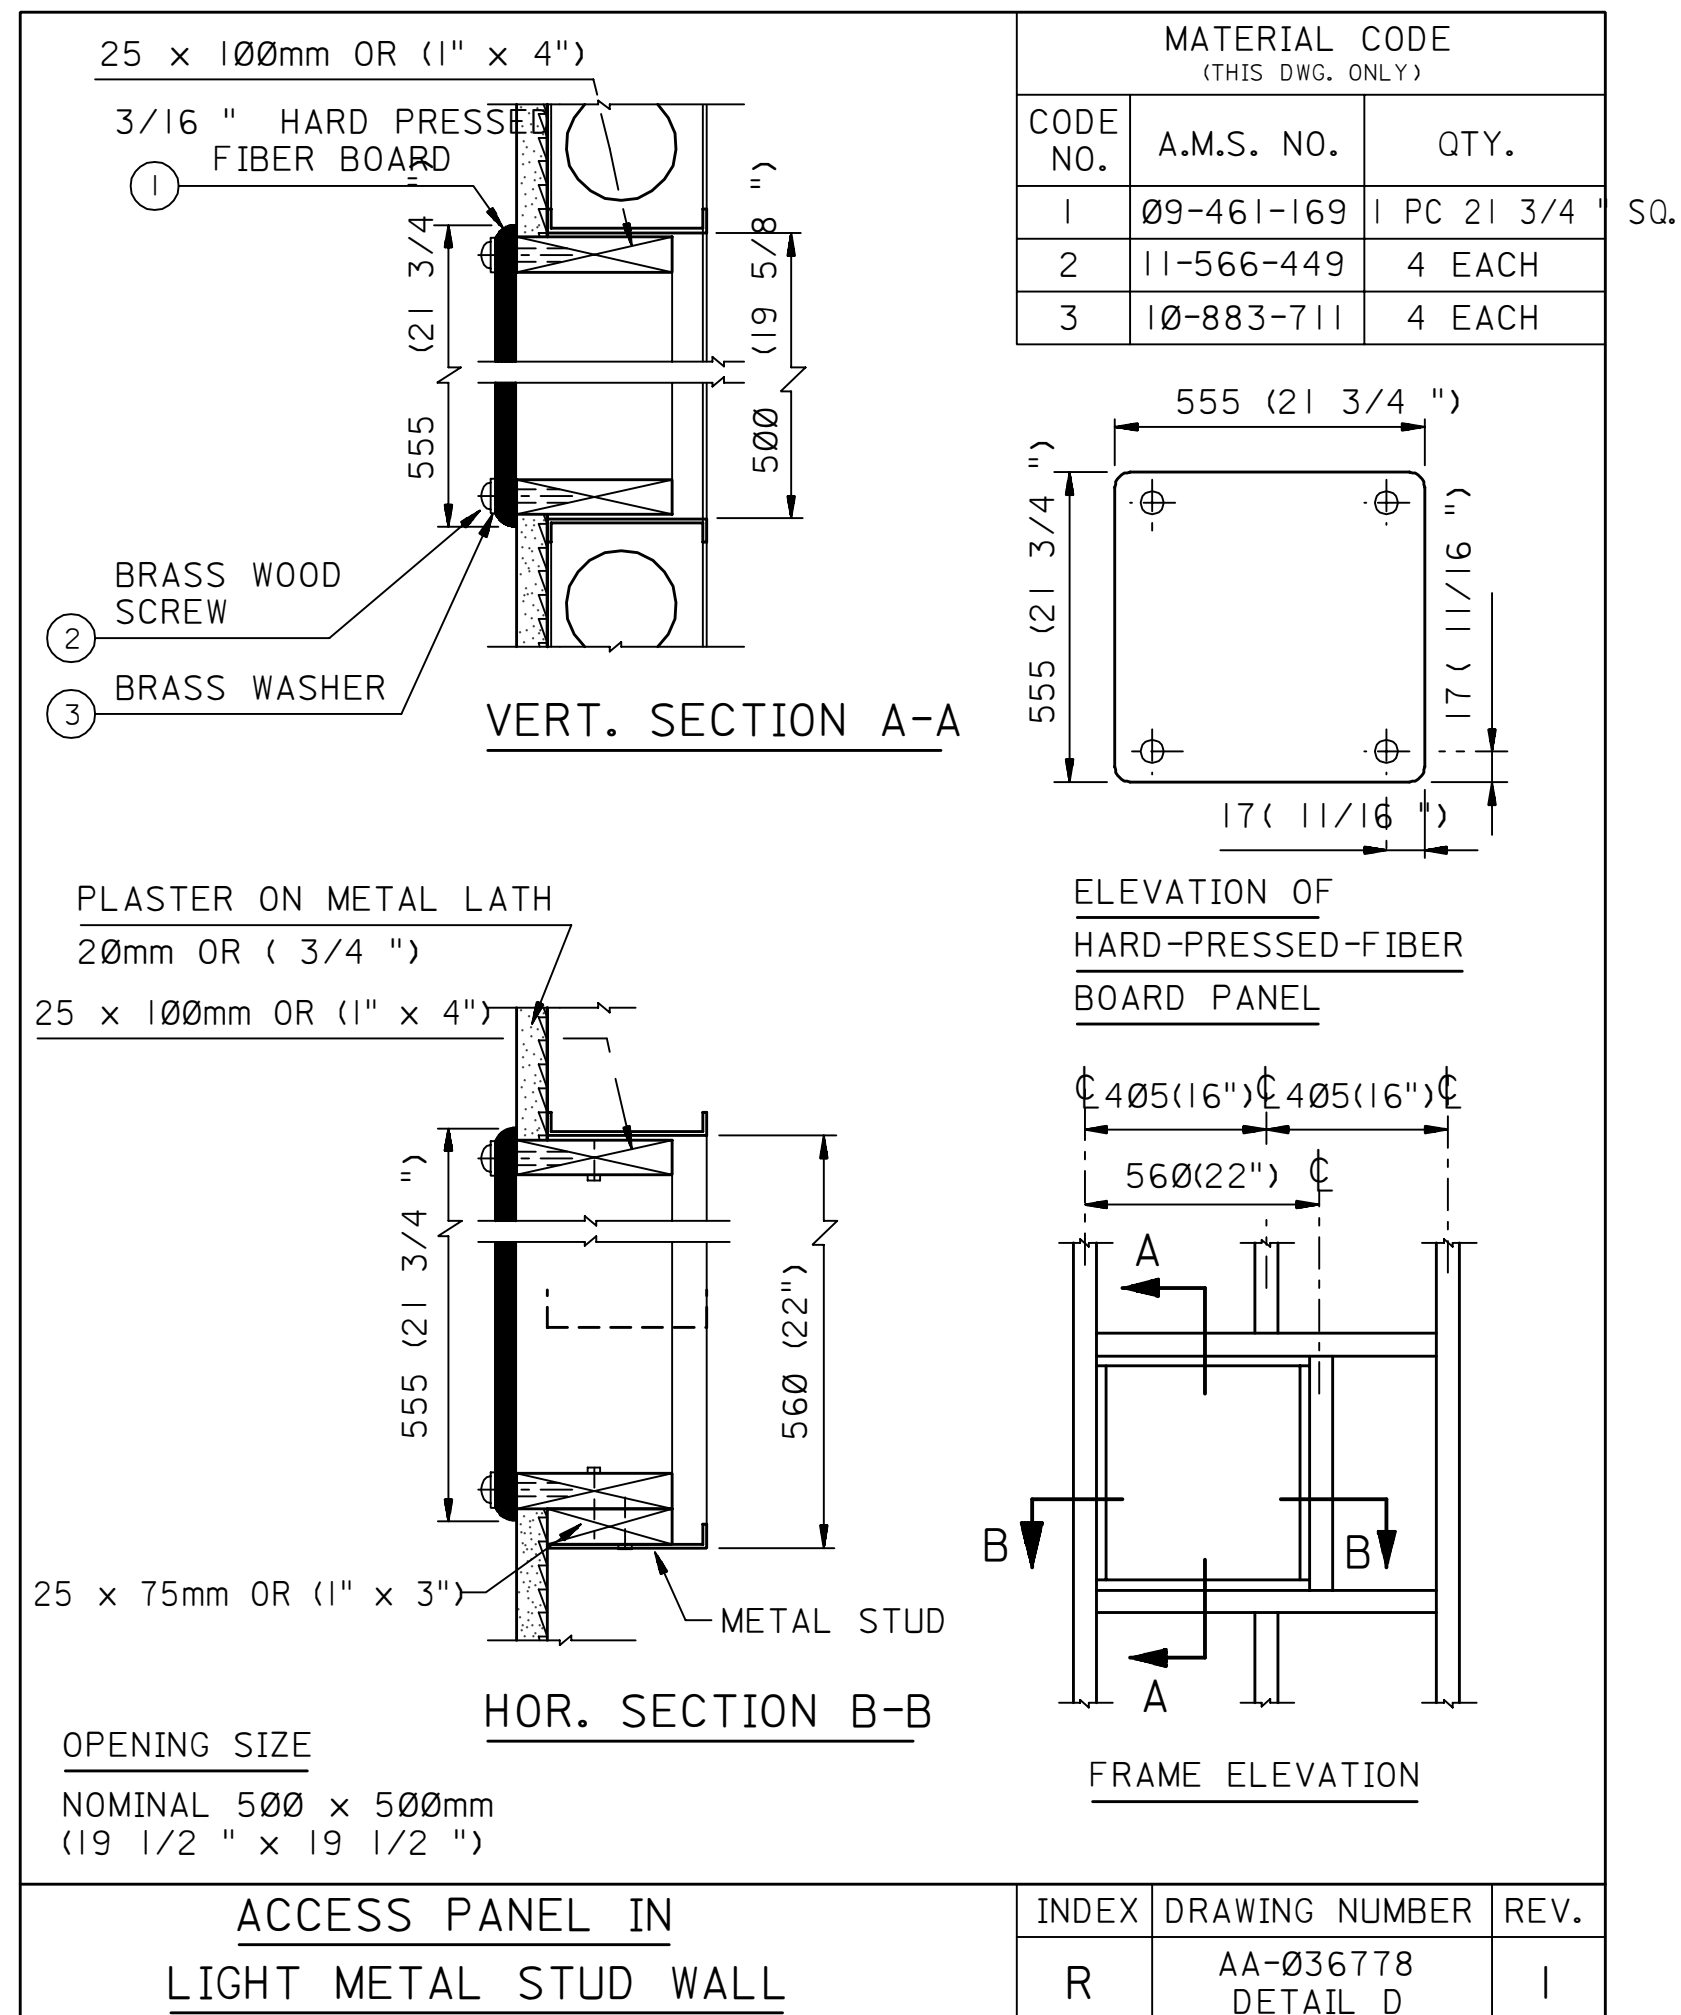

NOTES:

1. ALL DIMENSIONS ARE IN MILLIMETERS UNLESS NOTED OTHERWISE.

TYPICAL INSTALLATION DRAWING

02	MAY92	EISSD EPE		DRAWING DIGITIZED INTO CADD DATABASE WITHOUT CHANGES				
REV. NO.	DATE	BY	JG/EWO	DESCRIPTION	CHKD.	CERT.	APPD.	

SAUDI ARABIAN OIL COMPANY

DRAWN BY TENRET & BERTING CHECKED BY _____ SCALE: NONE

DATE STARTED 05-23-57 DATE COMPLETED _____

OPR'G. DEPT. _____ ENG. DEPT. _____ ORIGINAL SIGNED _____

APP'D. FOR CONST. _____

THIS DRAWING IS NOT TO BE USED FOR CONSTRUCTION OR FOR ORDERING MATERIAL UNTIL CERTIFIED AND DATED	CERTIFIED BY _____ DATE _____
--	----------------------------------

STANDARD ACCESS PANELS IN CONCRETE BLOCK WALLS; WOOD STUD WALLS & LIGHT METAL STUD WALLS

STD. DWG.	METRIC
-----------	--------

990	R	AA-036778	001	02
-----	---	-----------	-----	----