




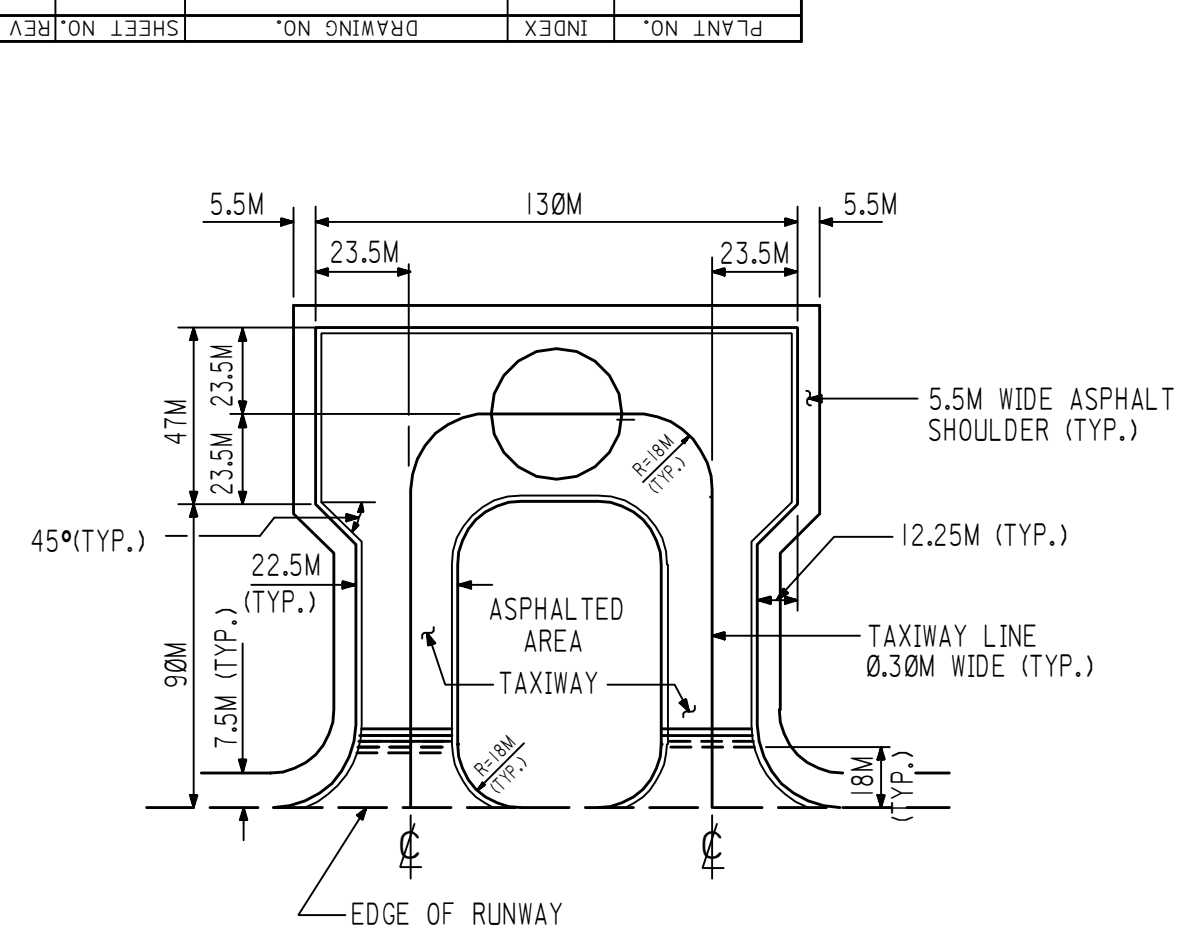


RAMP FOR 1 AIRCRAFT

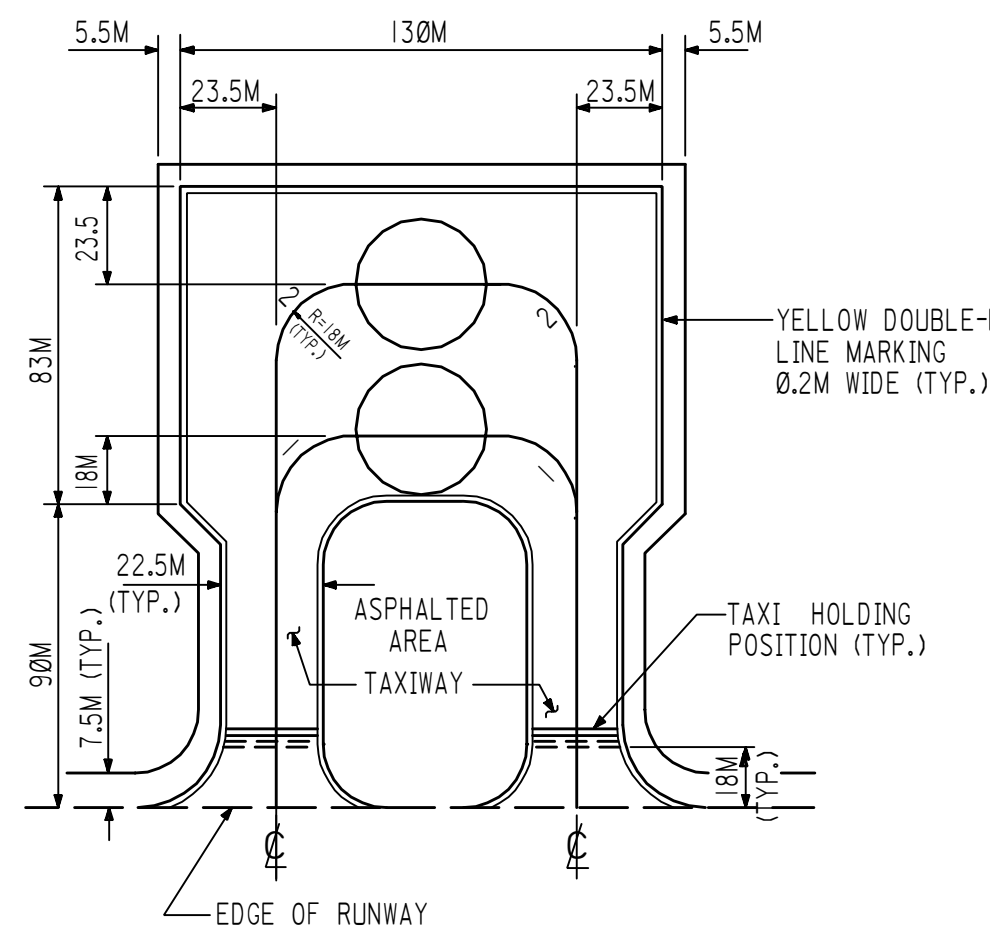


RAMP FOR 2 AIRCRAFT

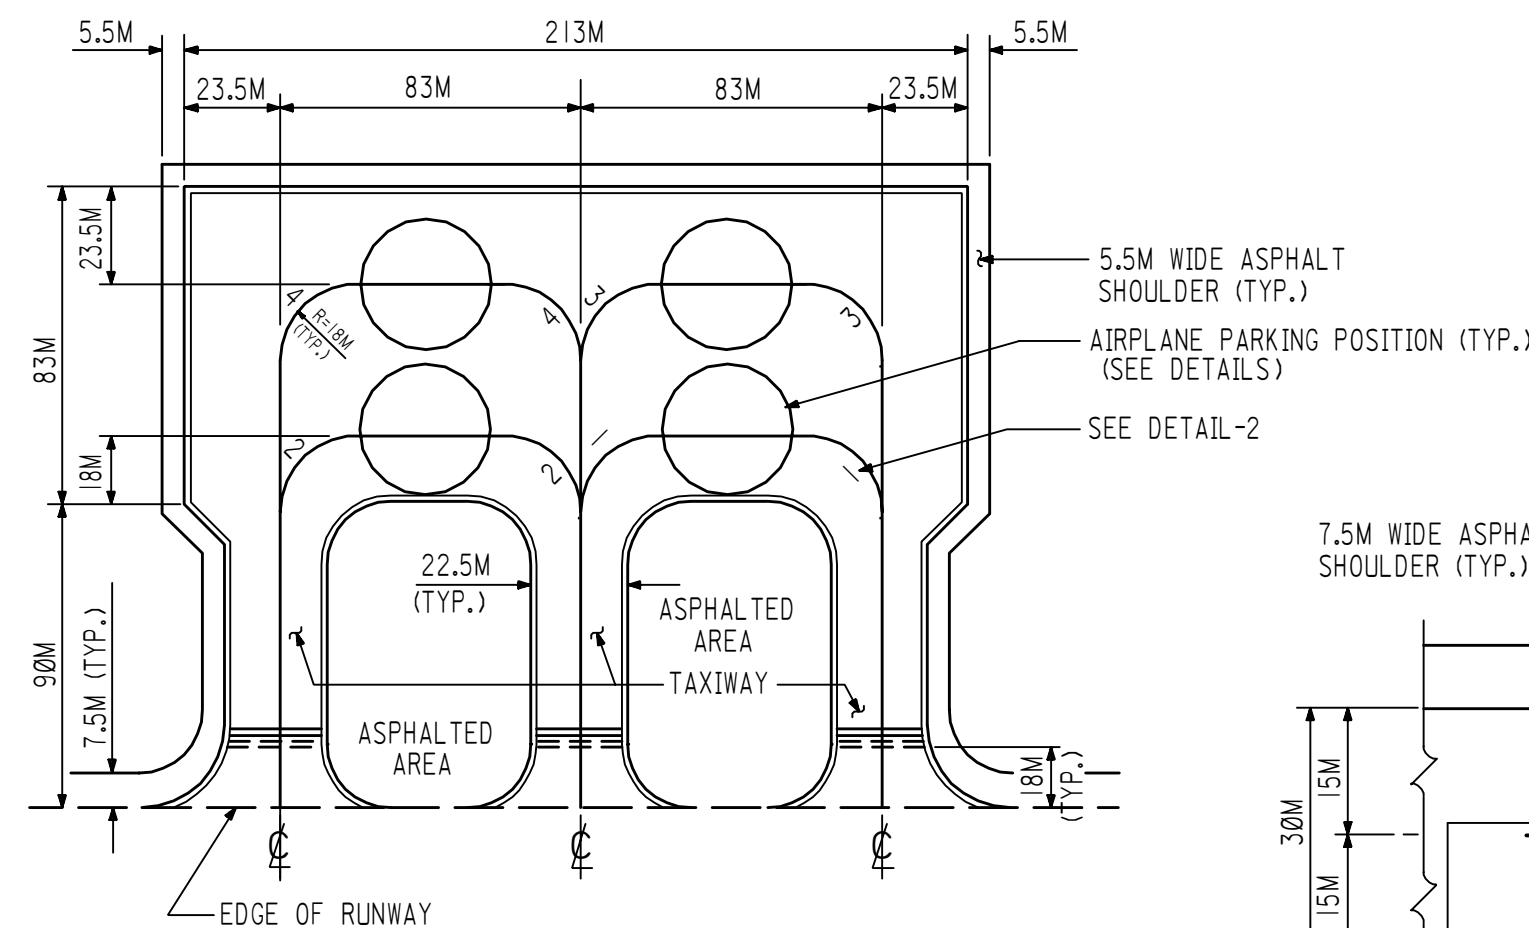


RAMP FOR 4 AIRCRAFT

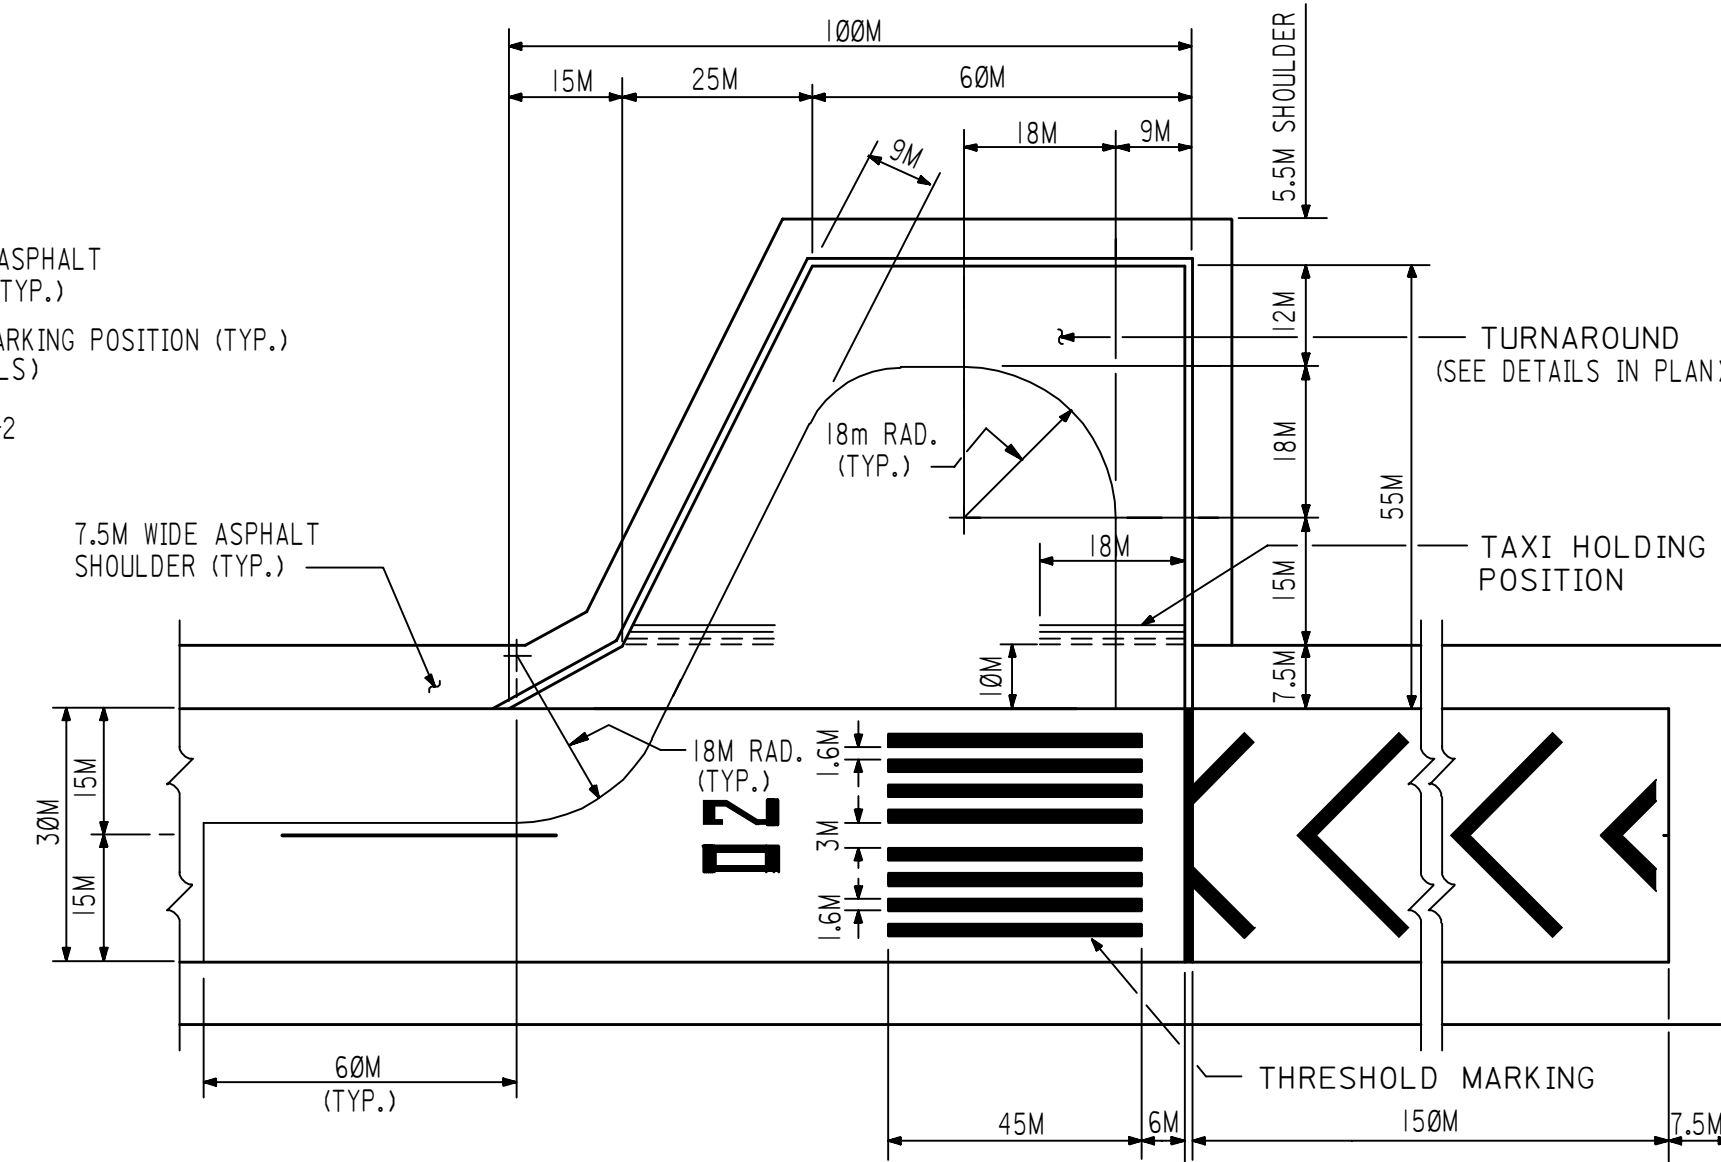


TURNAROUND

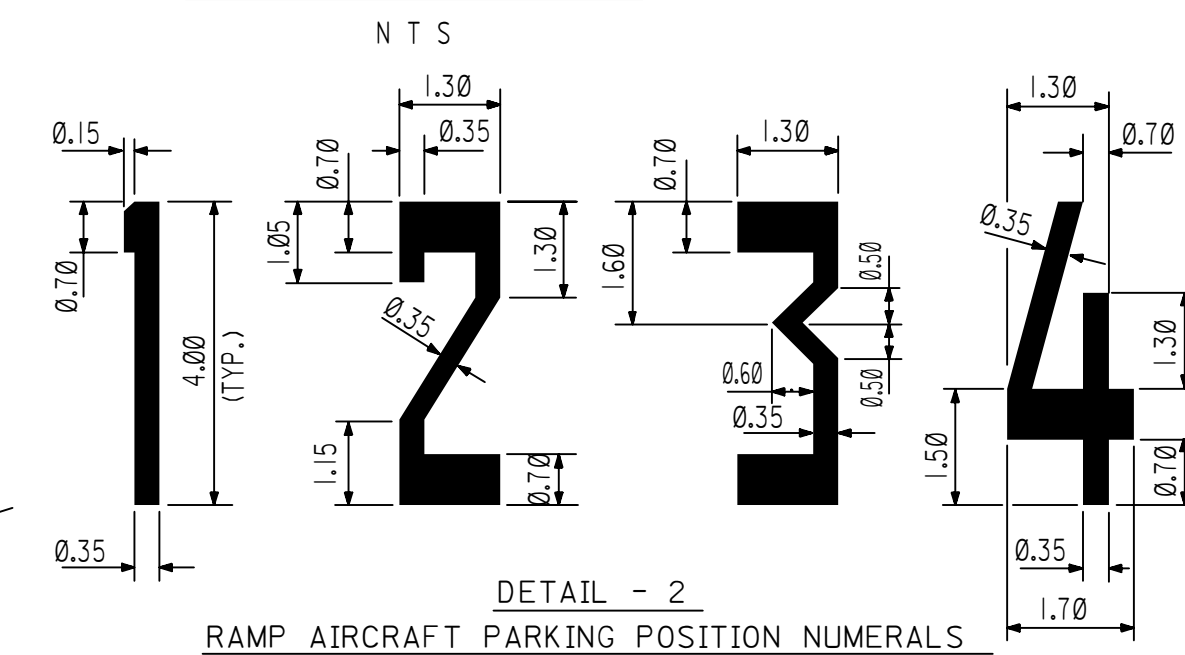


DETAIL - 2
RAMP AIRCRAFT PARKING POSITION NUMERALS
N T S

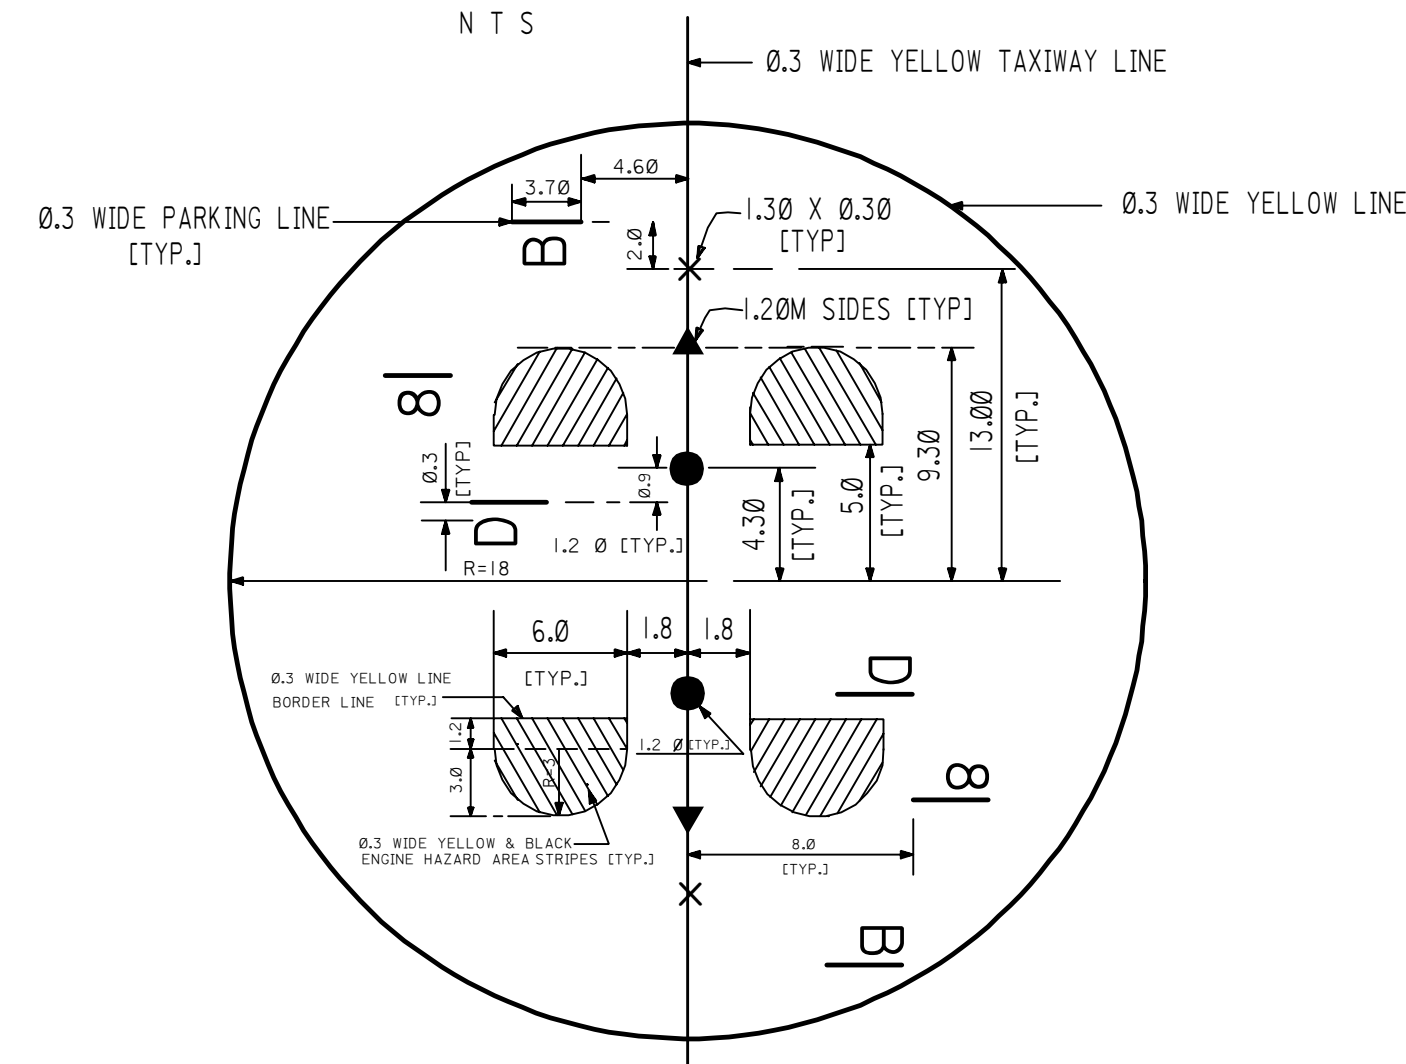


AIRPLANE PARKING POSITION (AIRPLANE SAFETY CIRCLE)

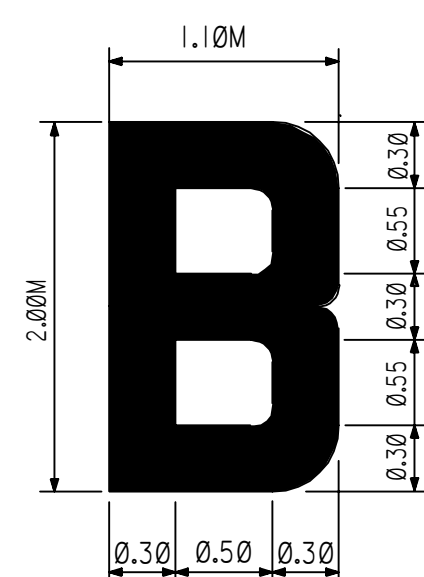

DETAIL-1 (TYP.)

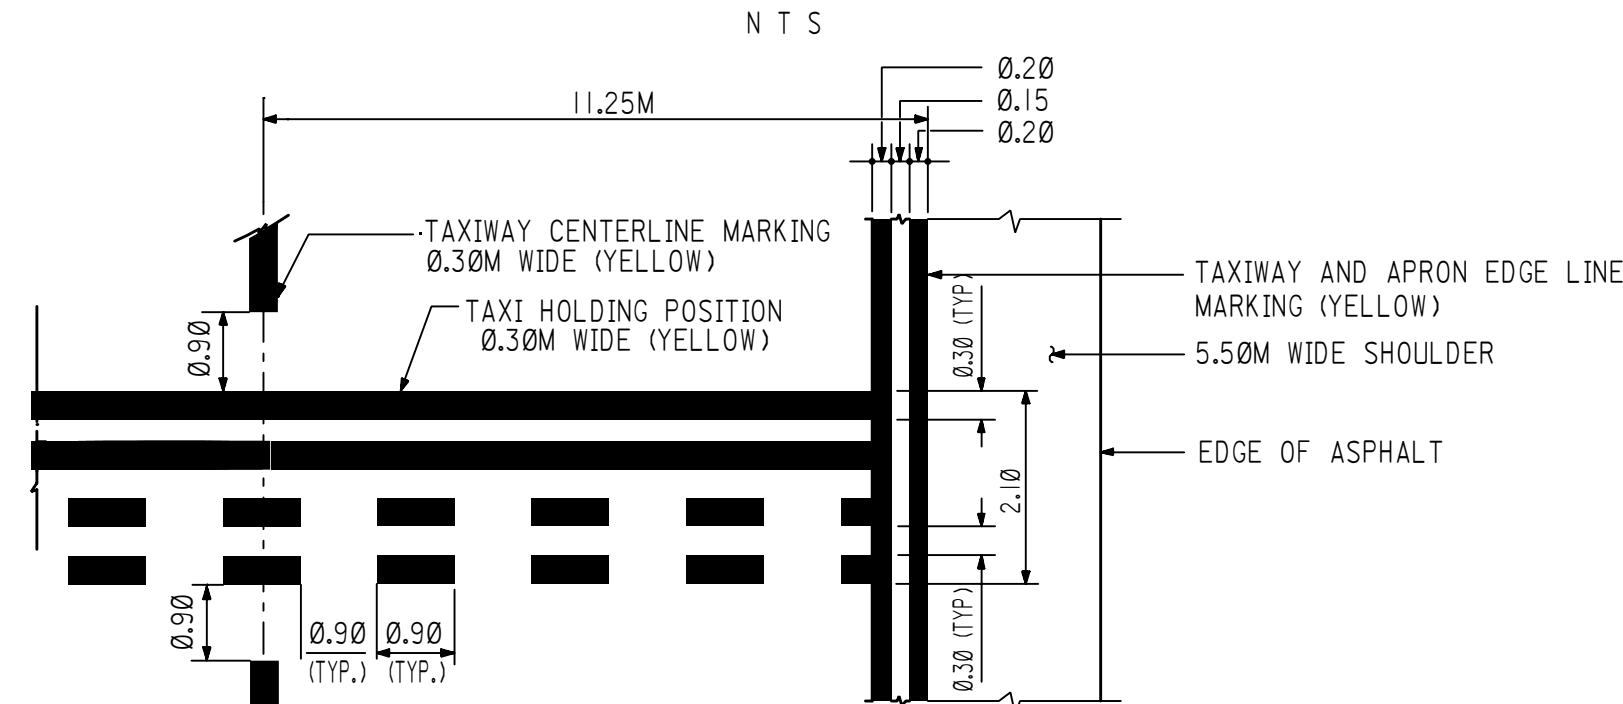


PARTIAL PLAN
TAXI-HOLDING POSITION

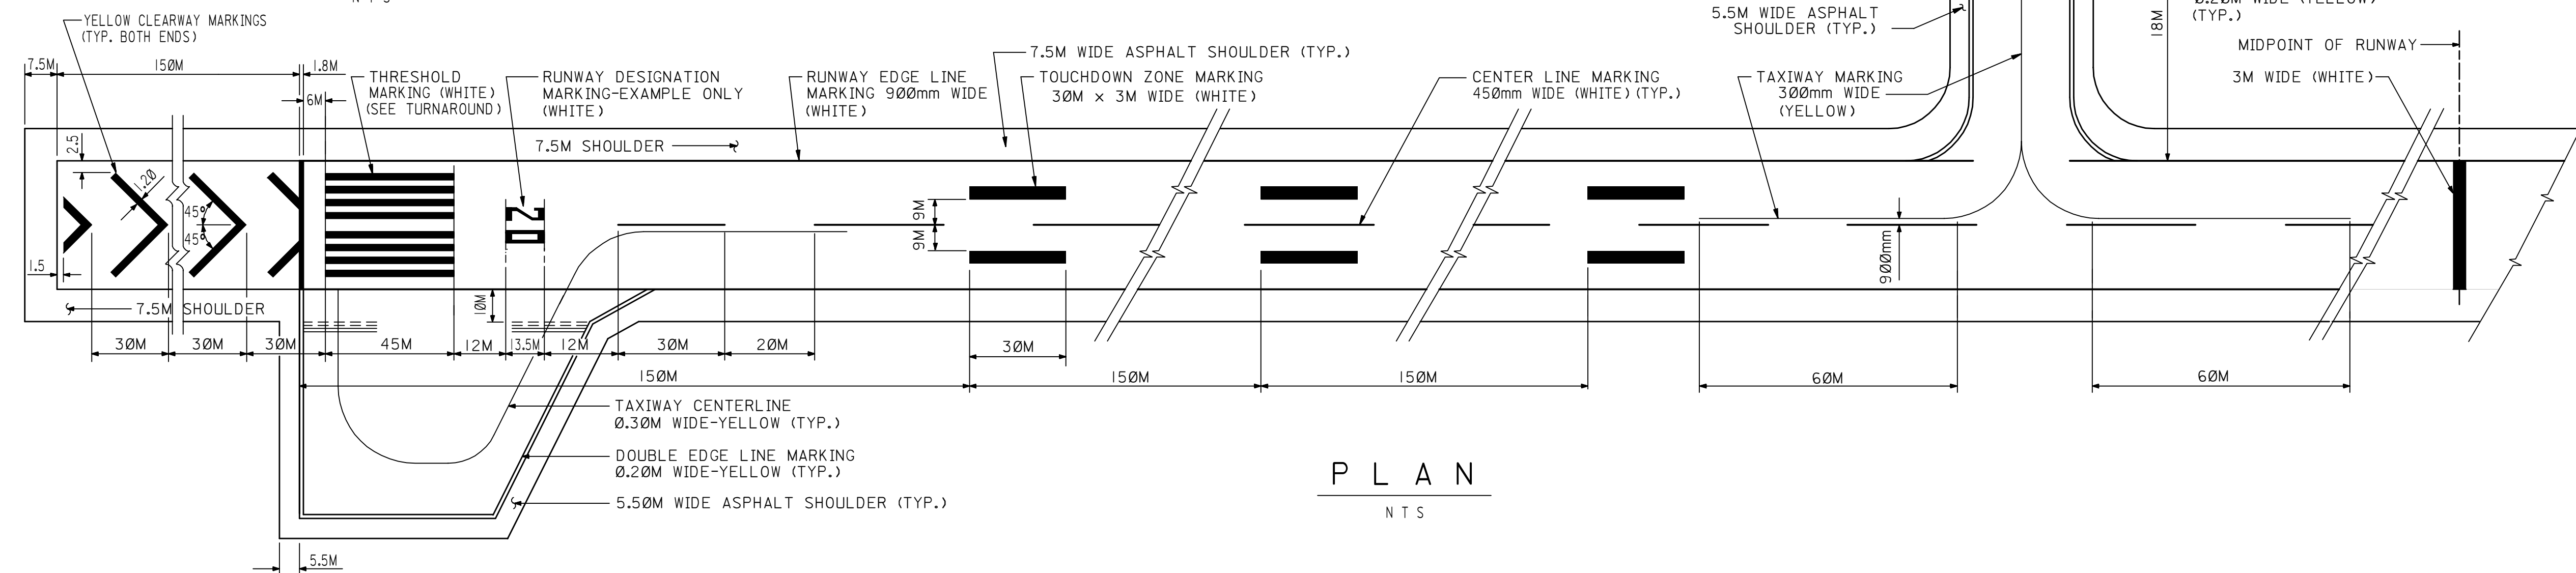

PLAN

NTS

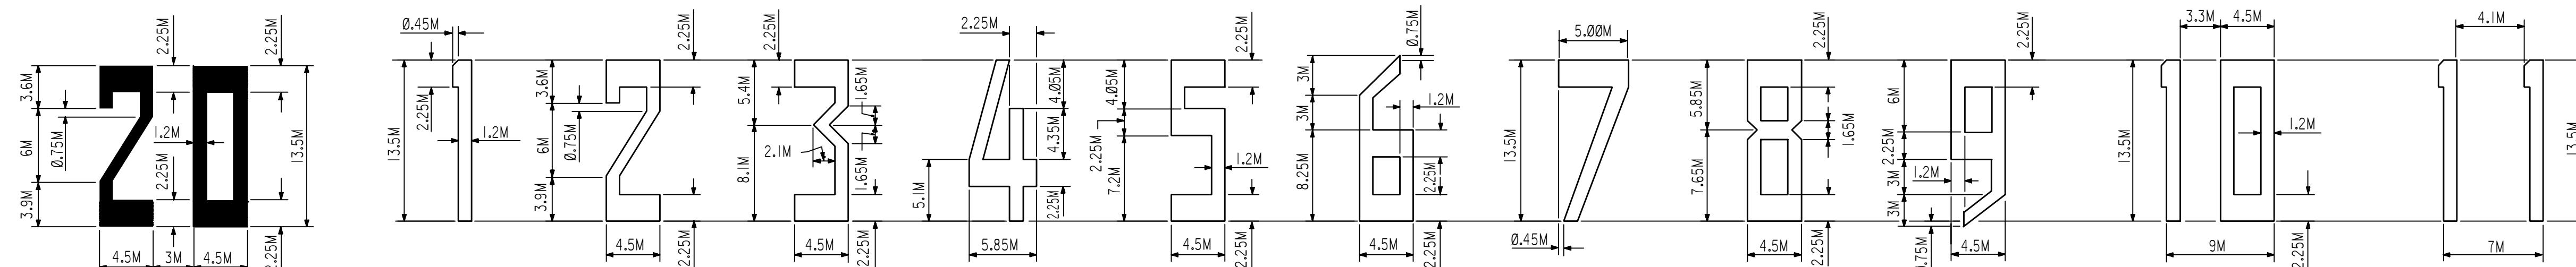

RUNWAY DESIGNATION MARKINGS

(FORM AND PROPORTIONS OF NUMBERS)

N T S

- NOTES :

1. AVIATION DEPARTMENT MUST APPROVE APPLICATION OF THIS STANDARD TO INDIVIDUAL AIRSTRIPS.
2. MATERIAL AND CONSTRUCTION PROCEDURES MUST COMPLY WITH STANDARDS SPECIFIED IN SAUDI ARAMCO PAINT MANUAL SAES-H-182 OR AS APPROVED BY AVIATION DEPARTMENT.
3. ALL MARKINGS SHALL BE PAINTED USING THERMOPLASTIC REFLECTIVE TRAFFIC PAINT AS PER SAUDI ARAMCO ENGINEERING STANDARDS.
4. COLOR OF MARKING SHALL BE AS FOLLOWS:
WHITE COLOR: FOR ALL RUNWAY MARKINGS.
YELLOW COLOR: FOR ALL TAXIWAY, RAMP AND TURNAROUND MARKINGS.
5. THE THERMOPLASTIC PAINT AND GLASS LEADS SHALL CONFORM TO SAES-H-001& 002 .
THE LINES SHALL BE MARKED
USING NOT LESS THAN 1.5 LITERS/M² OF THERMOPLASTIC PAINT.
6. RUNWAY DISTANCE REMAINING SIGNS SHALL BE INSTALLED AS PER FAA ADVISORY CIRCULAR AC 150/5340-180 .
7. ANY CHANGE OR DEVIATION TO THE STANDARD DRAWINGS AND SPECIFICATIONS MUST BE REVIEWED AND WAIVER APPROVED BY AVIATION/ GSOD AND CONSULTING SERVICES DEPARTMENTS.

REFERENCE DRAWINGS

PERMANENT AIRSTRIPS PLAN, SECTIONS & DETAILS	AA-036257
AIRPLANE RAMP AND TAXIWAY PLAN, SECTIONS & DETAIL	AA-036784

DWG. RESPONSIBILITY:	
----------------------	--

CIVIL STANDARDS COMMITTEE

B4	9/14/5	EOSO MSM	GENERAL REVISION.		SMN	SMN	NHM	
B3	JULY 96	CAB	GENERAL REVISION.					
B2	05-19-85	RLO	REDRAWN FOR CLARITY & REVISED.					
REV. NO.	DATE	BY	DESCRIPTION	CH'K'D	CERT.	APP'D		

SAUDI ARABIAN OIL COMPANY

DRAWN BY ED CHECKED BY RHJ SCALE AS NOTED

DATE STARTED FEB,3,1982 DATE COMPLETED FEB,22,1982

OPR'G DEPT. _____ ENG. DEPT _____

FIRE & SAFETY _____	
---------------------	--

THIS DRAWING IS NOT TO BE USED FOR CONSTRUCTION OR FOR ORDERING MATERIAL UNTIL CERTIFIED AND DATED	CERTIFIED DATE
--	-------------------

AIRSTrip MARKING DETAIL

RUNWAY, CLEARWAY, TAXIWAY AND RAMP

REP. RUS.	CAUD. ADARIA
-----------	--------------

STD. DWG.		SAUDI ARABIA		
PLANT NO.	INDEX	DRAWING NO.	SHEET NO.	REV NO.

990	A	AA-036793	001	04
-----	---	-----------	-----	----

CADD