




990	M	AA-036944	001	02
PLANT NO.	INDEX	DRAWING NUMBER	SHT. NO.	REV. NO.

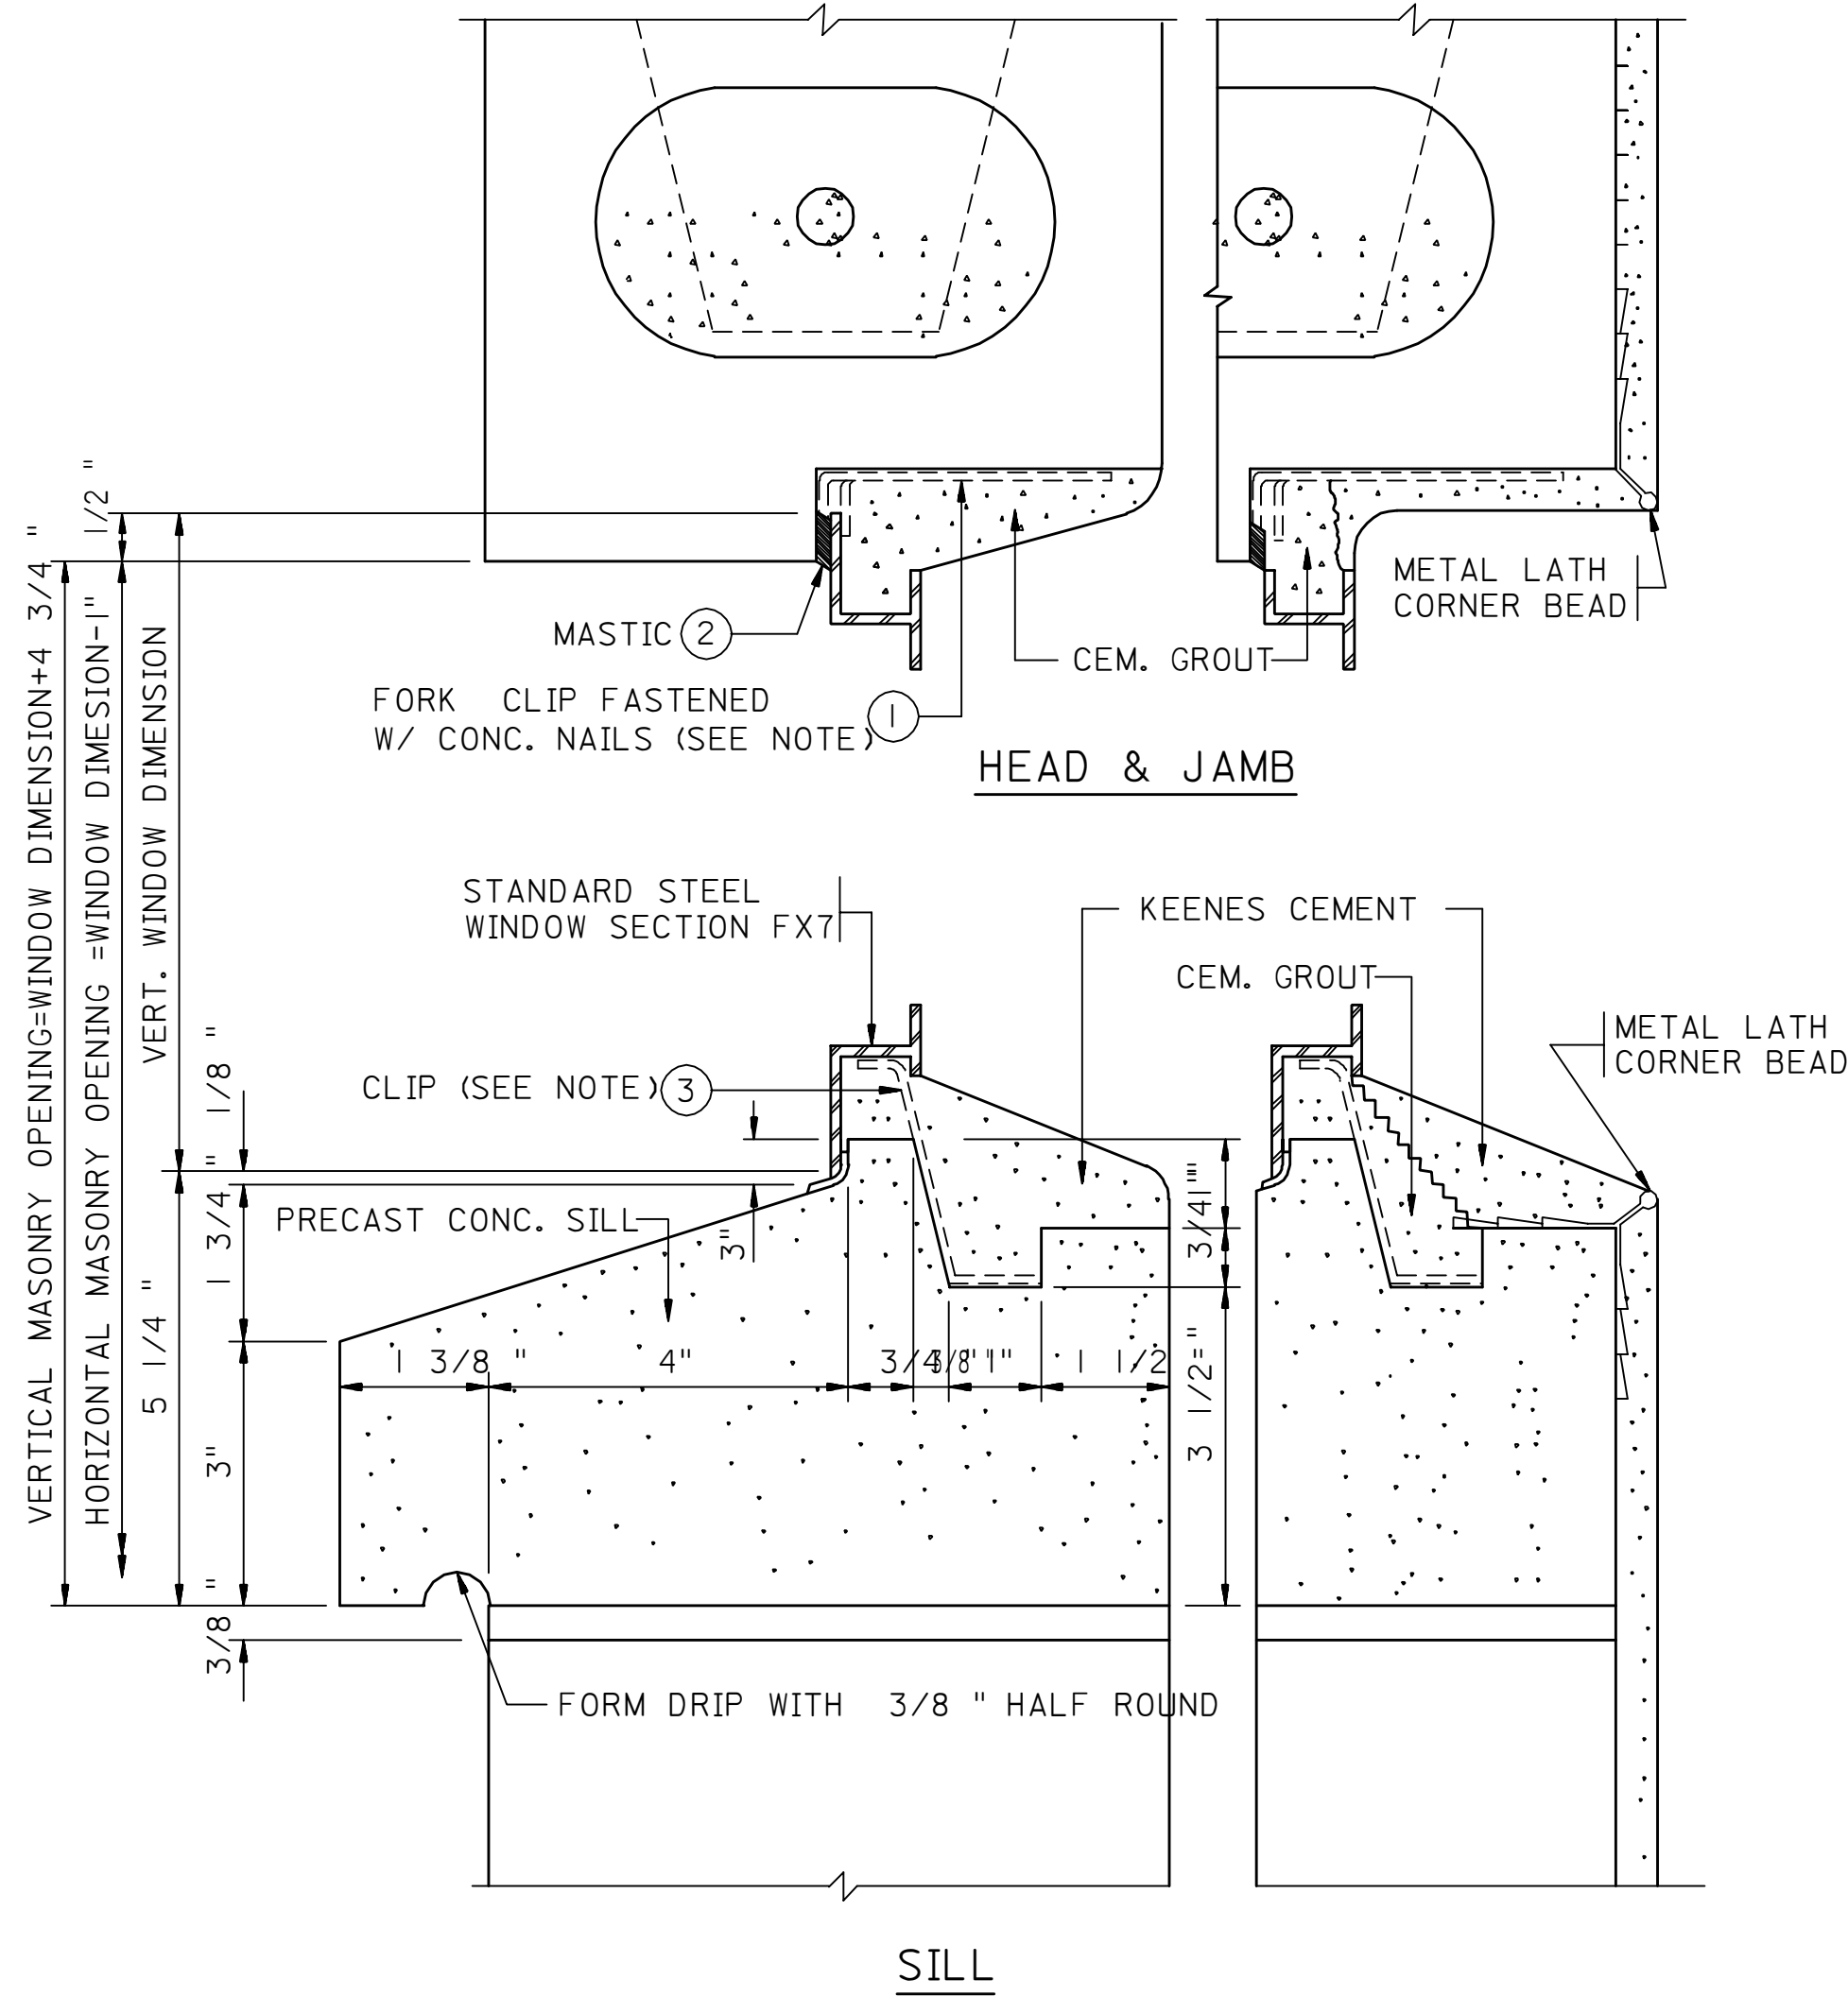

DETAIL A
STANDARD STEEL PROJECTING & FIXED
WINDOW IN 8 IN. EXTERIOR CONCRETE BLOCK
WALL UNPLASTERED & PLASTERED

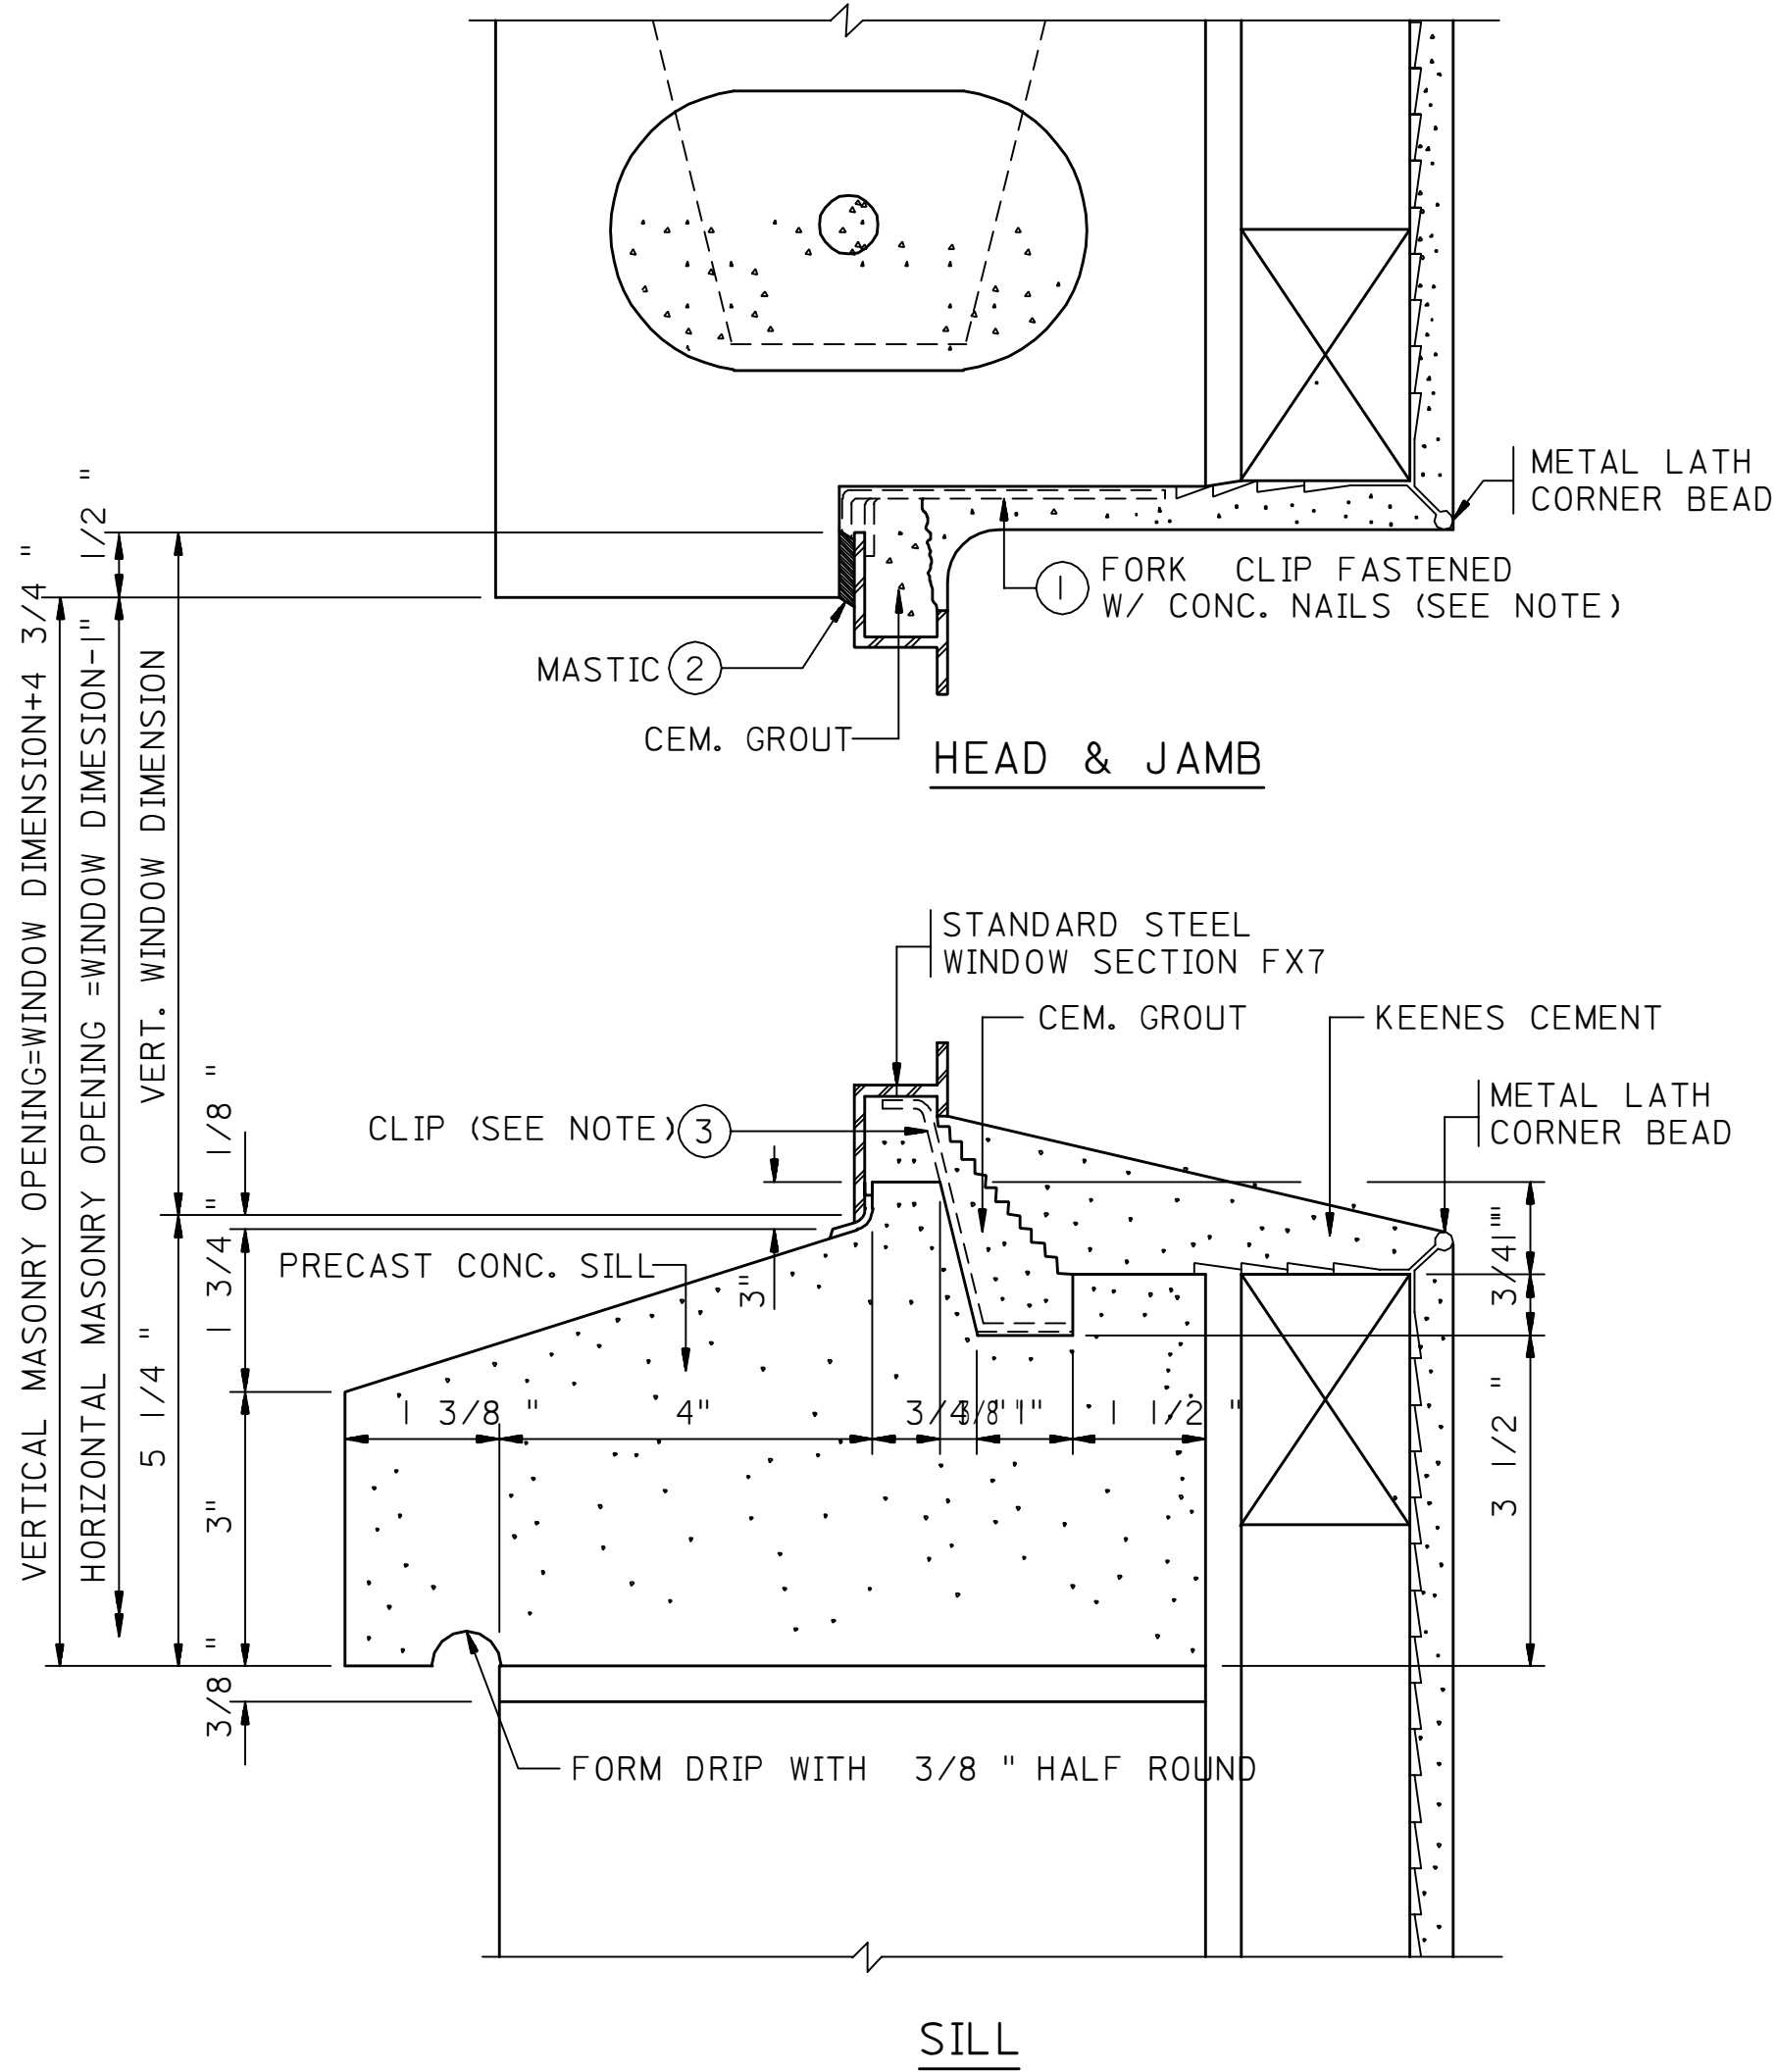

DETAIL B
STANDARD STEEL PROJECTING & FIXED
WINDOW IN 8 IN. EXTERIOR CONCRETE
BLOCK WALL FURRED

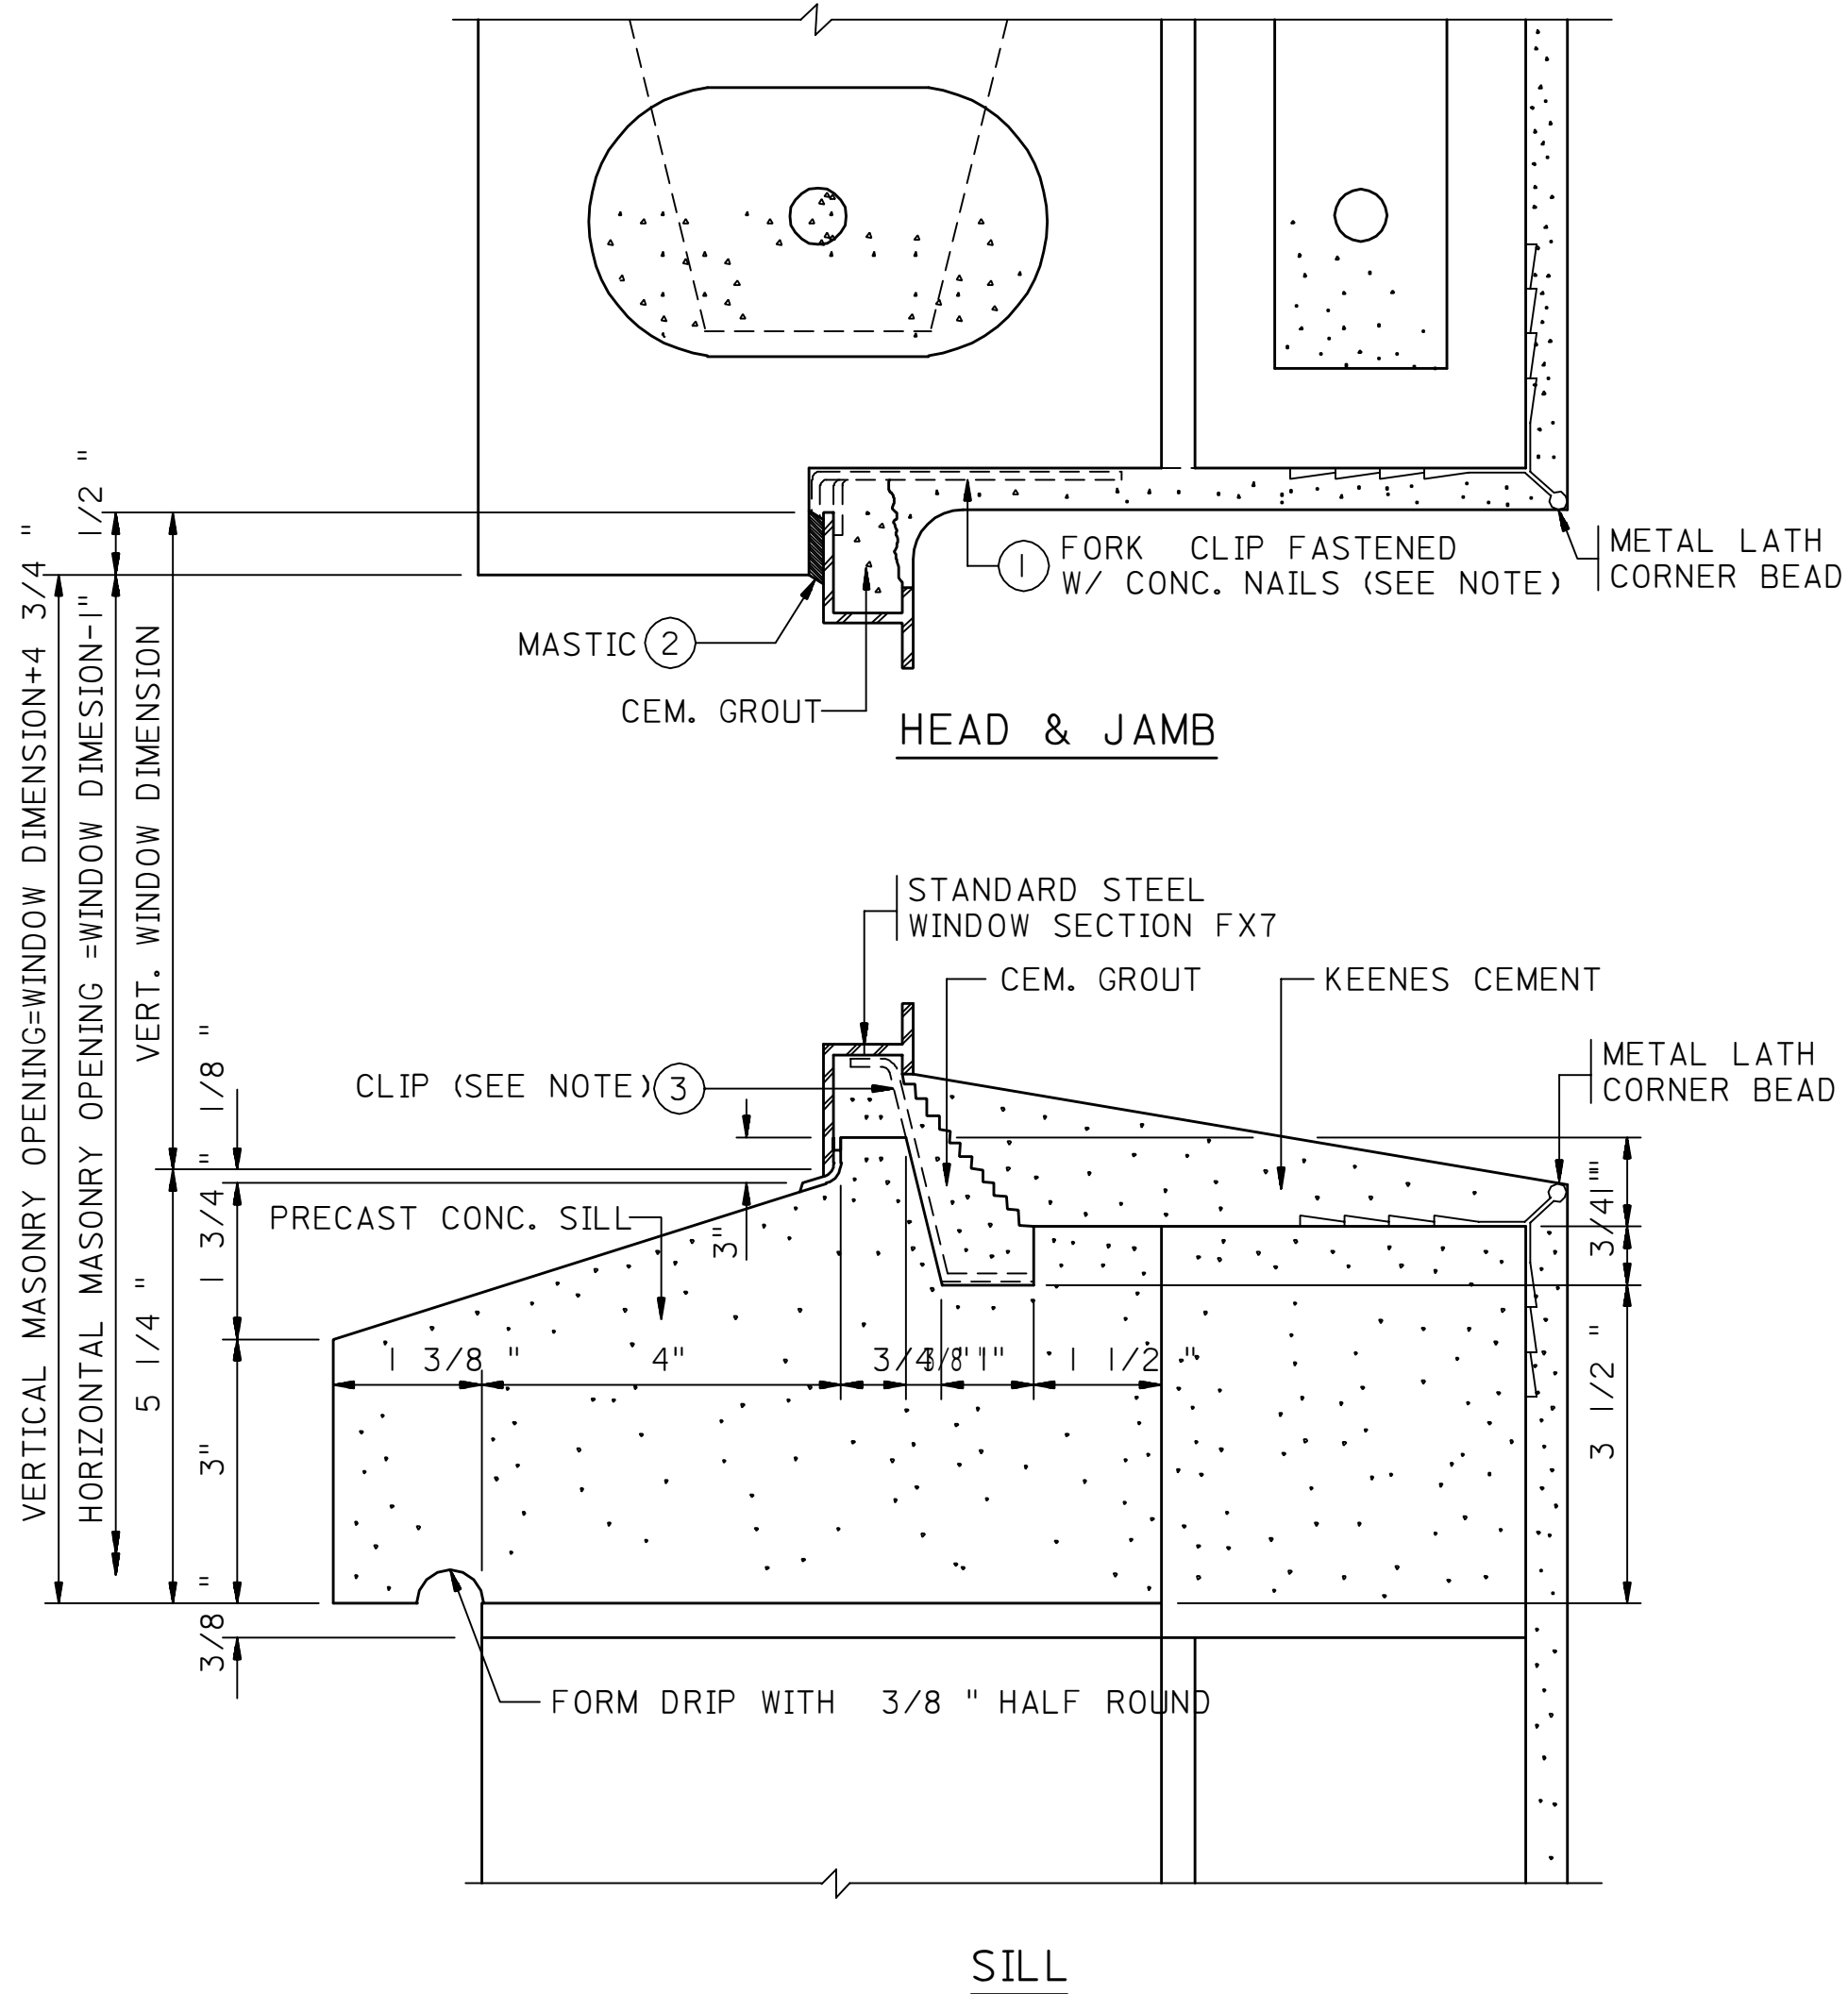

DETAIL C
STANDARD STEEL PROJECTING & FIXED
WINDOW IN 12 IN. EXTERIOR CONCRETE
BLOCK WALL PLASTERED

- NOTES:
- 2 FORK CLIPS EACH JAMB FOR WINDOWS TYPE 1, 2 & 3.
 - 3 FORK CLIPS EACH JAMB FOR WINDOWS TYPE 4, 5 & 6.
 - 1 FORK CLIP AT HEAD FOR WINDOWS 4' TO 5' WIDE; 2 FOR WINDOWS OVER 5' WIDE; NONE REQUIRED FOR WINDOWS LESS THAN 4' WIDE.
 - 1 CLIP AT SILL FOR WINDOWS 4' TO 5' WIDE; 2 FOR WINDOWS OVER 5' WIDE; NONE REQUIRED FOR WINDOWS LESS THAN 4' WIDE.

MATERIAL CODE

CODE NO.	A.M.S. NO.	QUANTITY
2	09-780-514	

REFERENCE DRAWINGS

STANDARD STEEL PROJECTING & FIXED WINDOWS	NA-410813
DETAIL OF WALL ANCHOR CLIPS FOR STEEL WINDOWS	AE-063940

THIS DRAWING SUPERSEDES DWG. NT-410820

02	JUN92	ESSD FOR	DRAWING DIGITIZED INTO CADD DATABASE WITHOUT CHANGES			
REV. NO.	DATE	BY	DESCRIPTION	CHKD.	CERT.	APPD.

SAUDI ARABIAN OIL COMPANY

DRAWN BY _____ CHECKED BY _____ SCALE: HALF FULL SIZE
DATE STARTED 03-23-61 DATE COMPLETED _____
OPR'G. DEPT. _____ ENG. DEPT. ORIGINAL SIGNED _____
APP'D. FOR CONST. _____

THIS DRAWING IS NOT TO BE USED FOR CONSTRUCTION OR FOR ORDERING MATERIAL UNTIL CERTIFIED AND DATED

CERTIFIED

BY _____ DATE _____

DETAILS

STANDARD STEEL PROJECTING & FIXED WINDOWS
IN 8IN. & 12IN. EXTERIOR CONCRETE BLOCK WALLS
STD. DWG.

990	M	AA-036944	001	02
PLANT NO.	INDEX	DRAWING NUMBER	SHT. NO.	REV. NO.