




990	M	AA-036944	002	01
PLANT NO.	INDEX	DRAWING NUMBER	SHT. NO.	REV. NO.

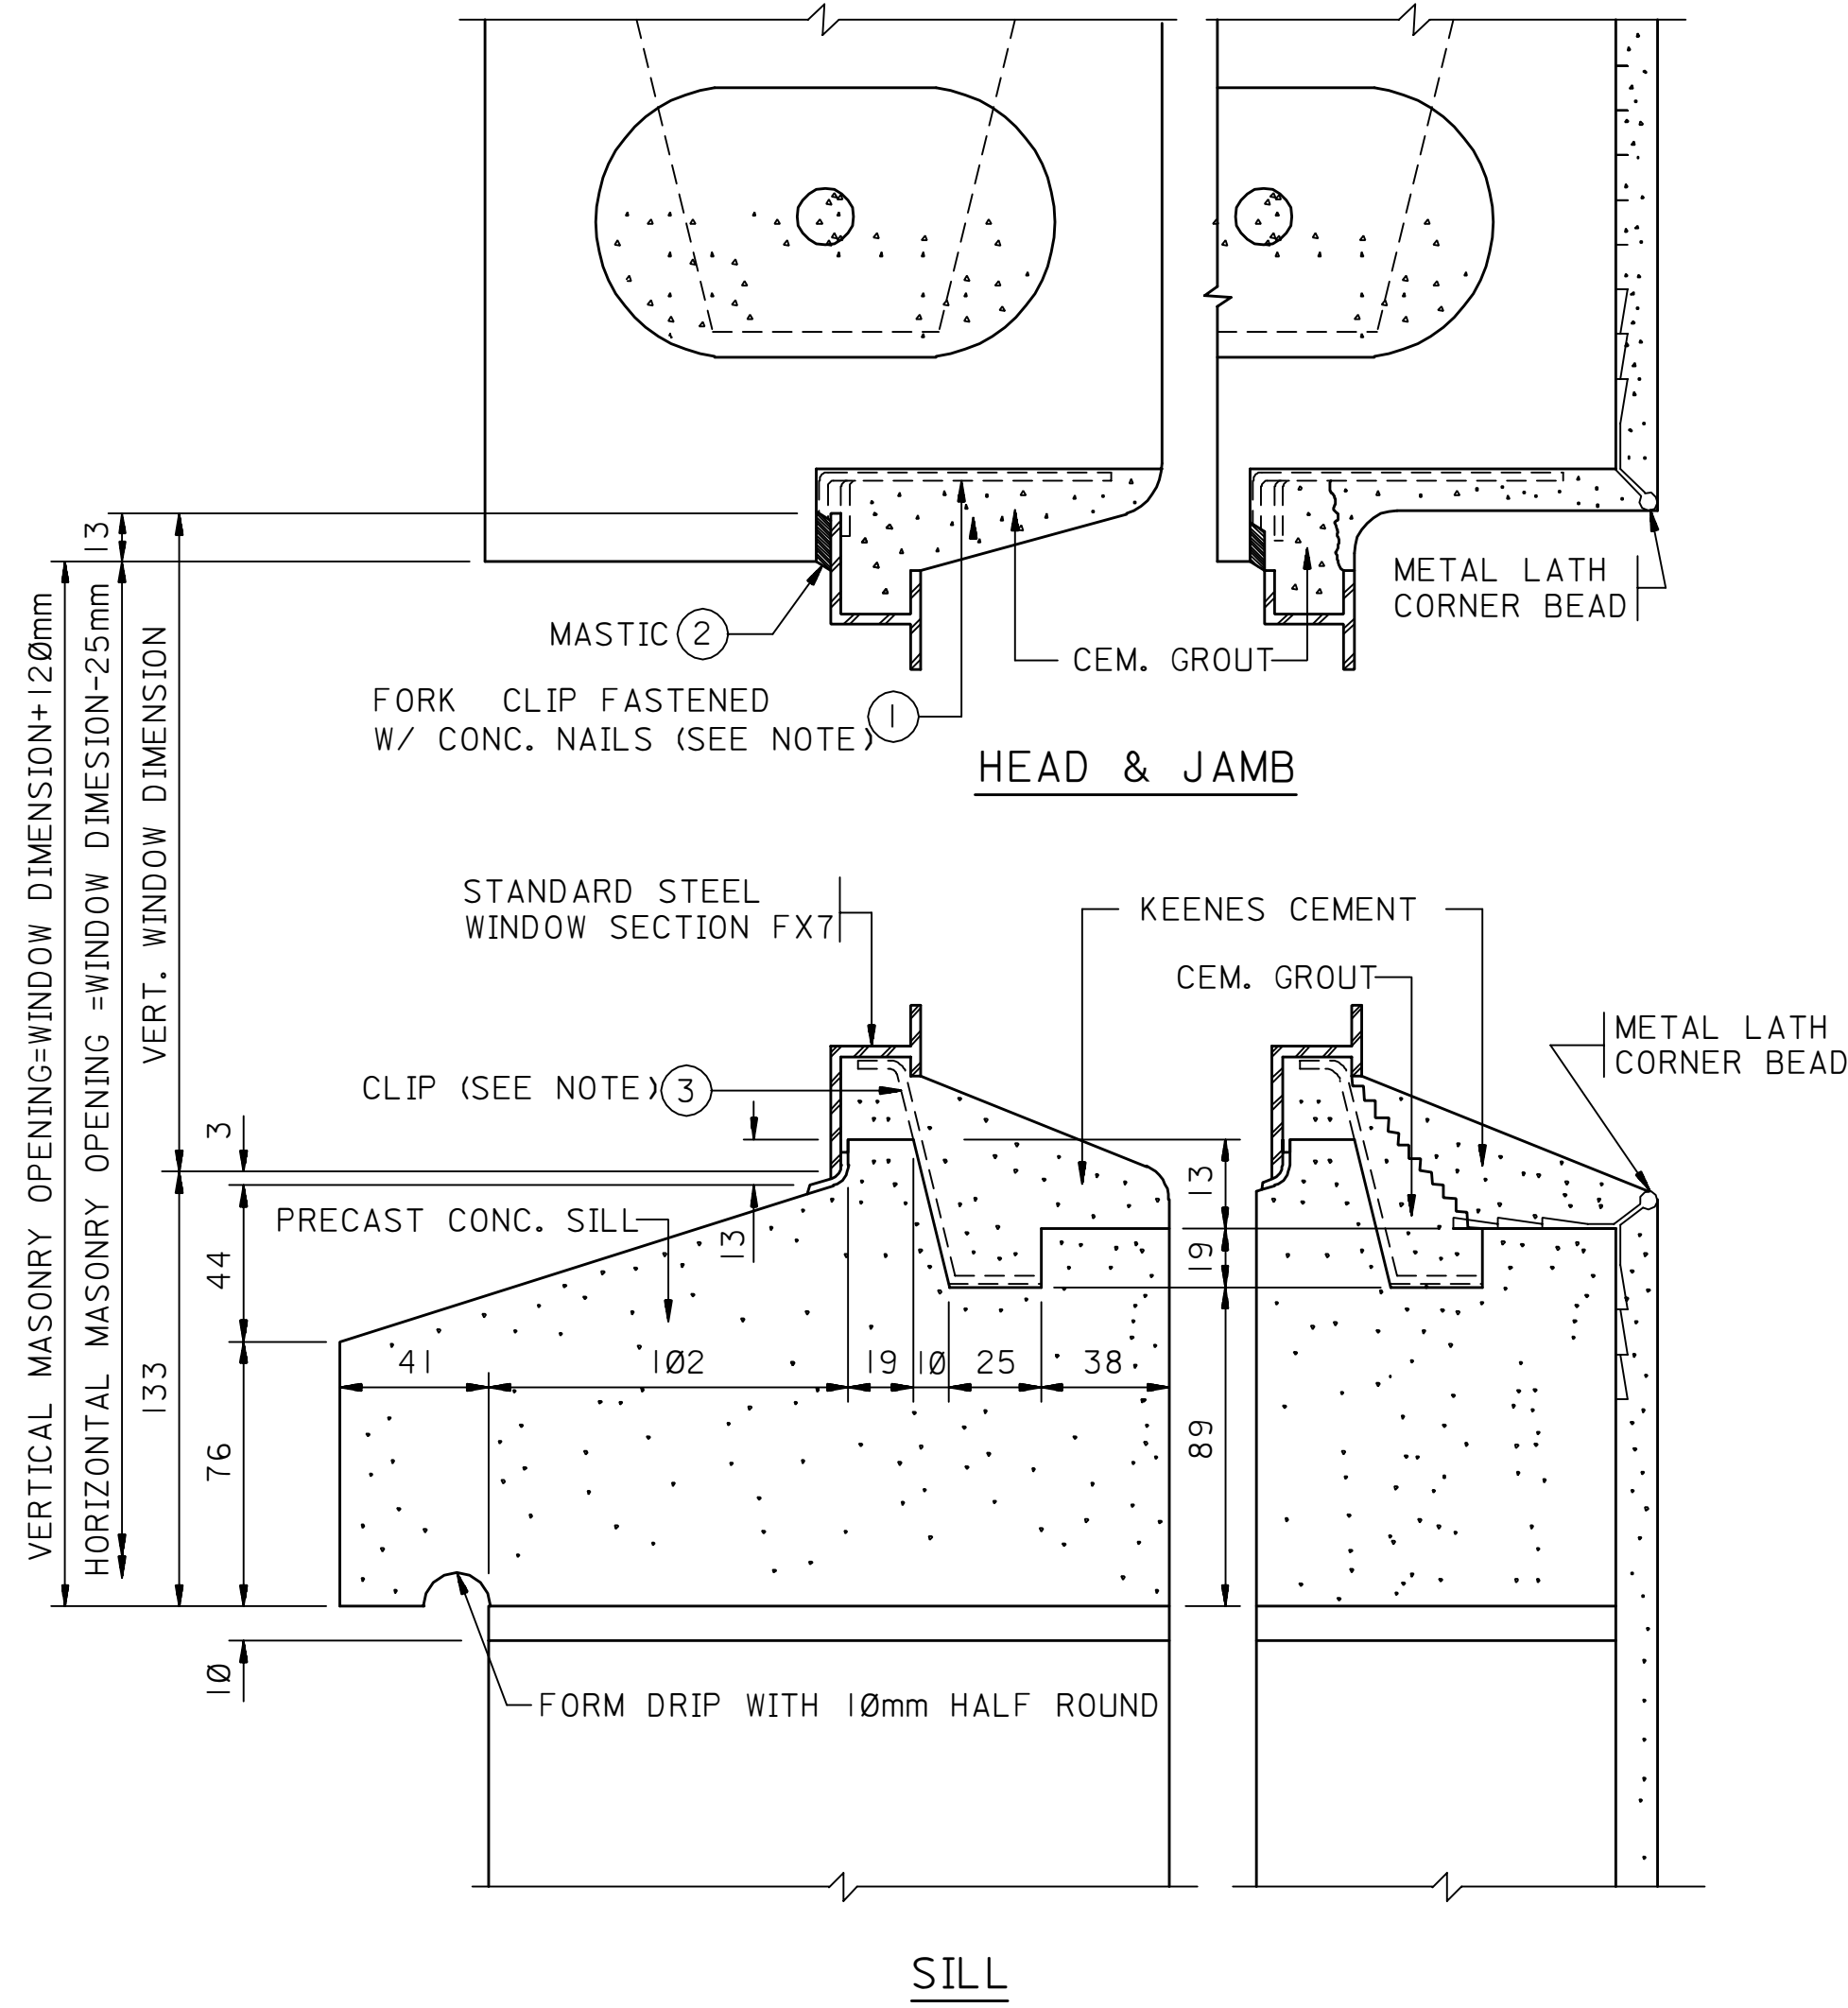

DETAIL A
STANDARD STEEL PROJECTING & FIXED
WINDOW IN 200 mm EXTERIOR CONCRETE BLOCK
WALL UNPLASTERED & PLASTERED

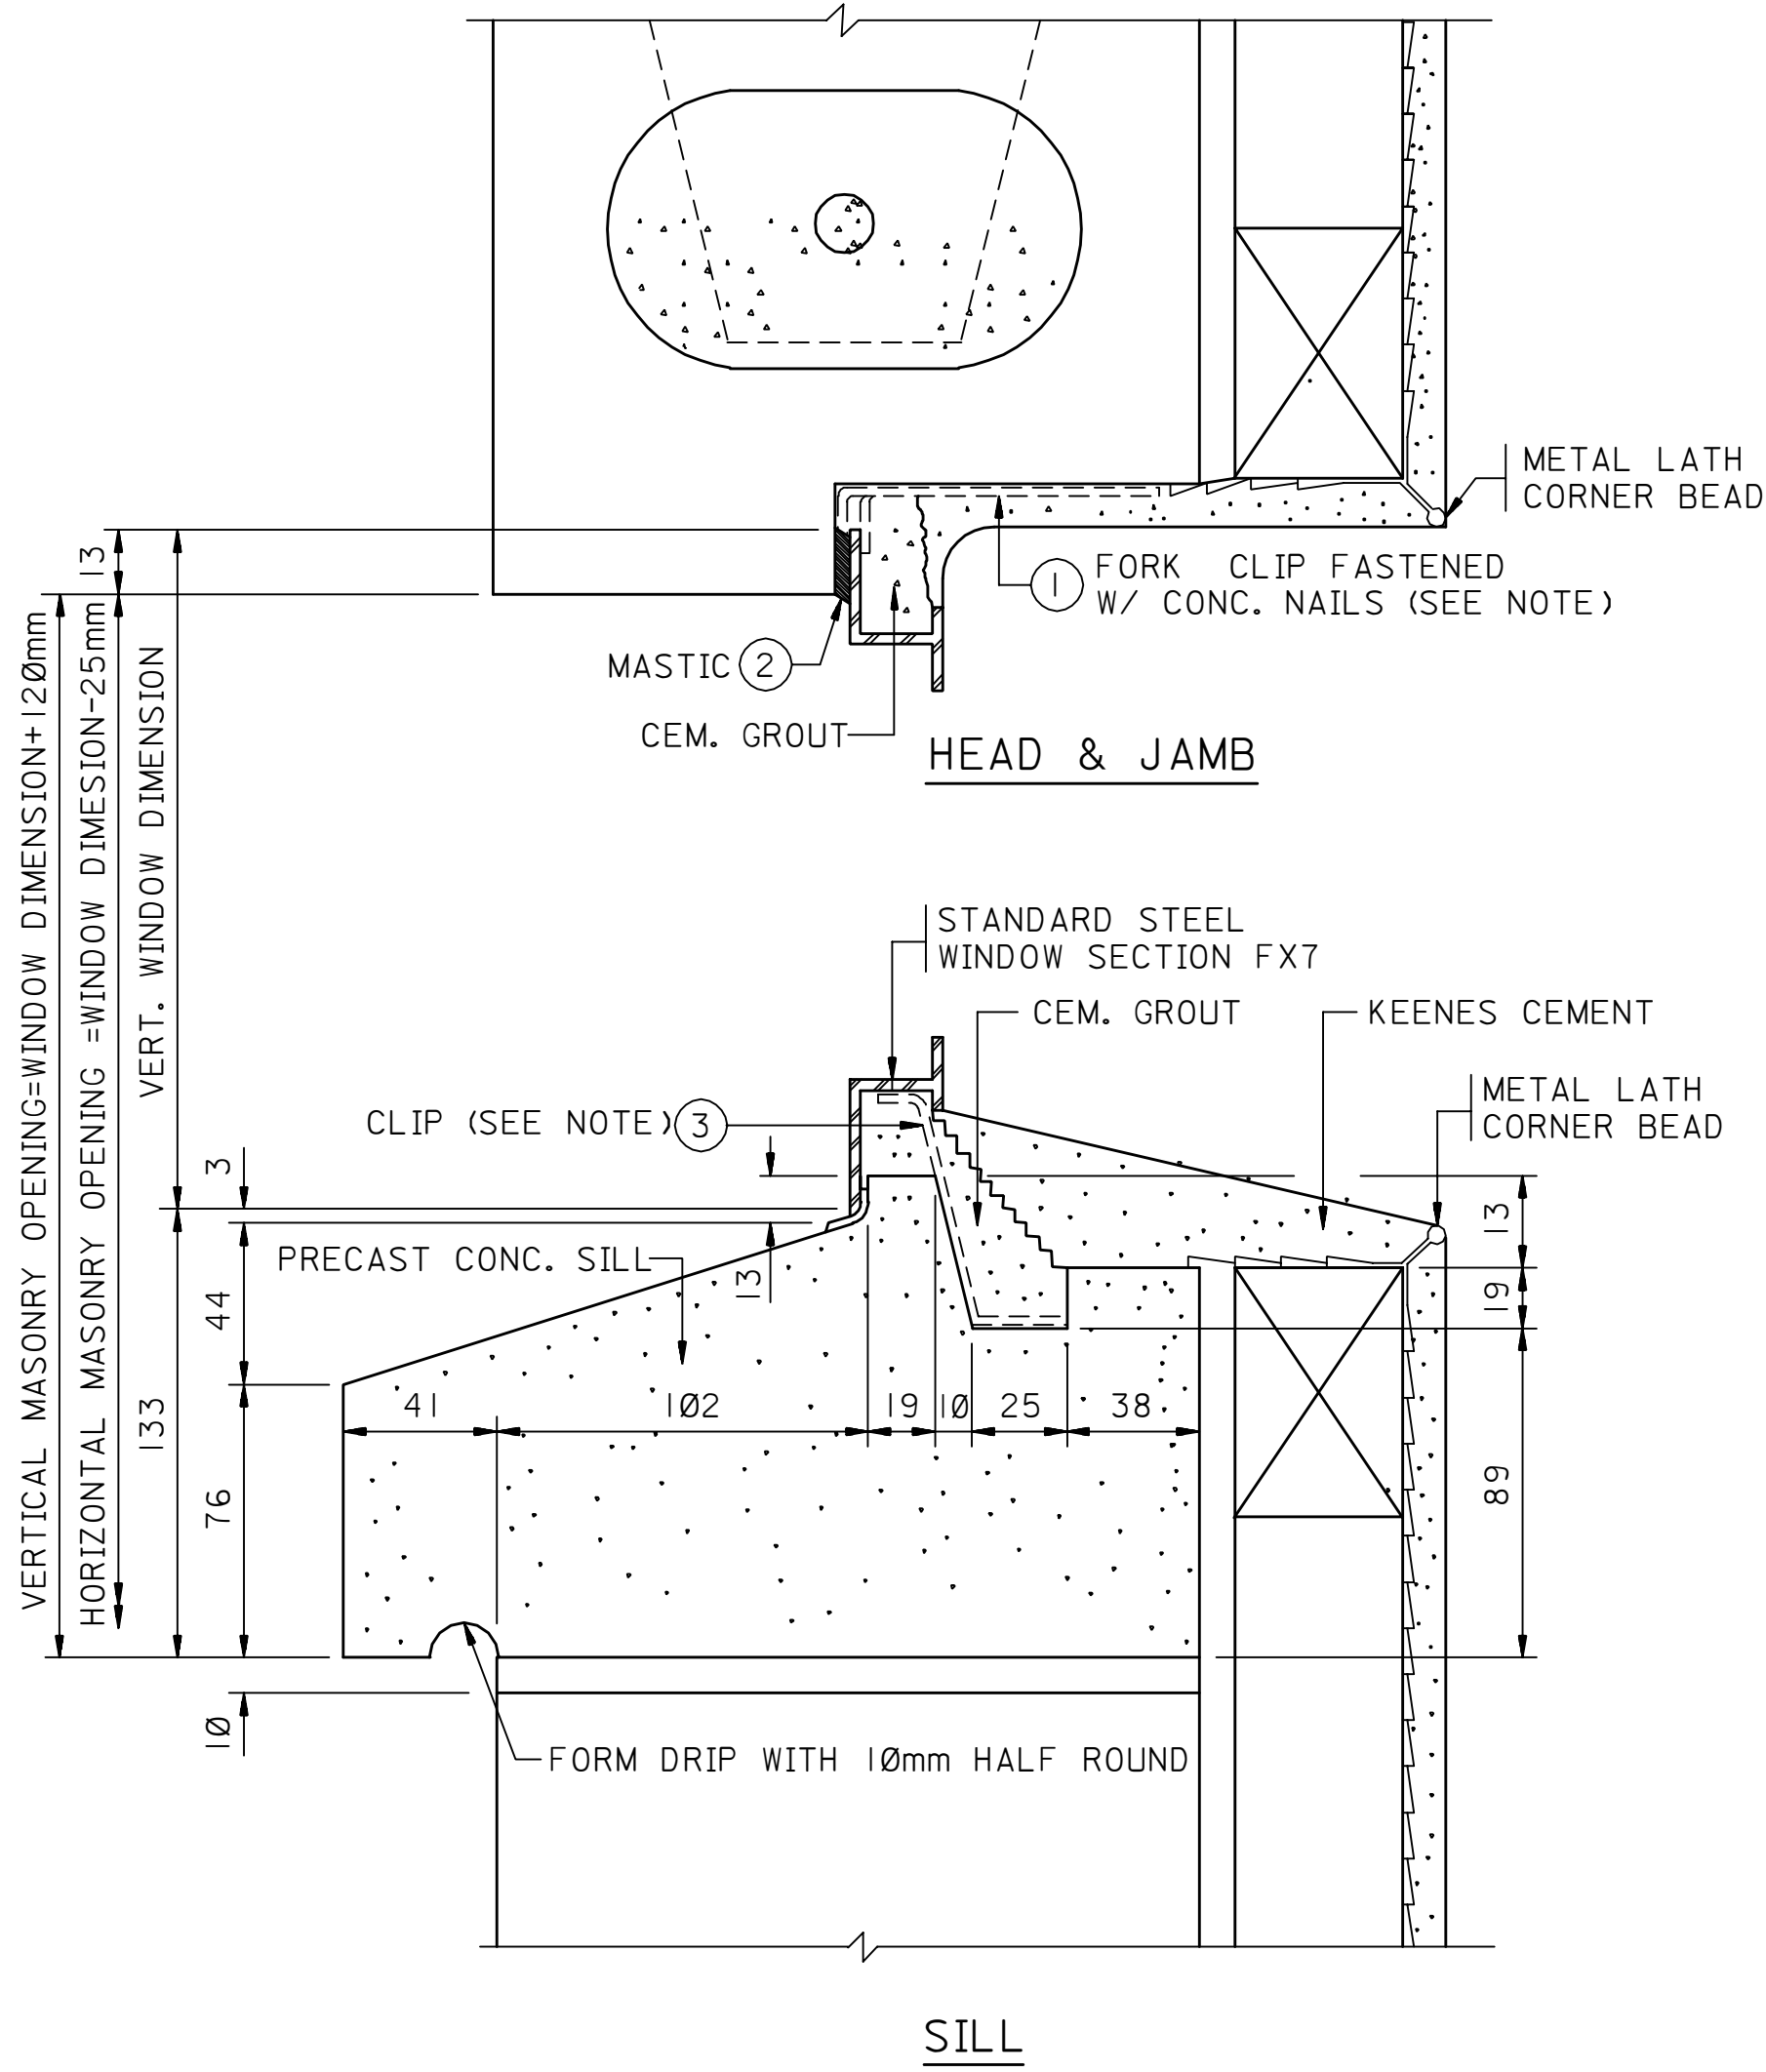

DETAIL B
STANDARD STEEL PROJECTING & FIXED
WINDOW IN 200 mm EXTERIOR CONCRETE
BLOCK WALL FURROWED

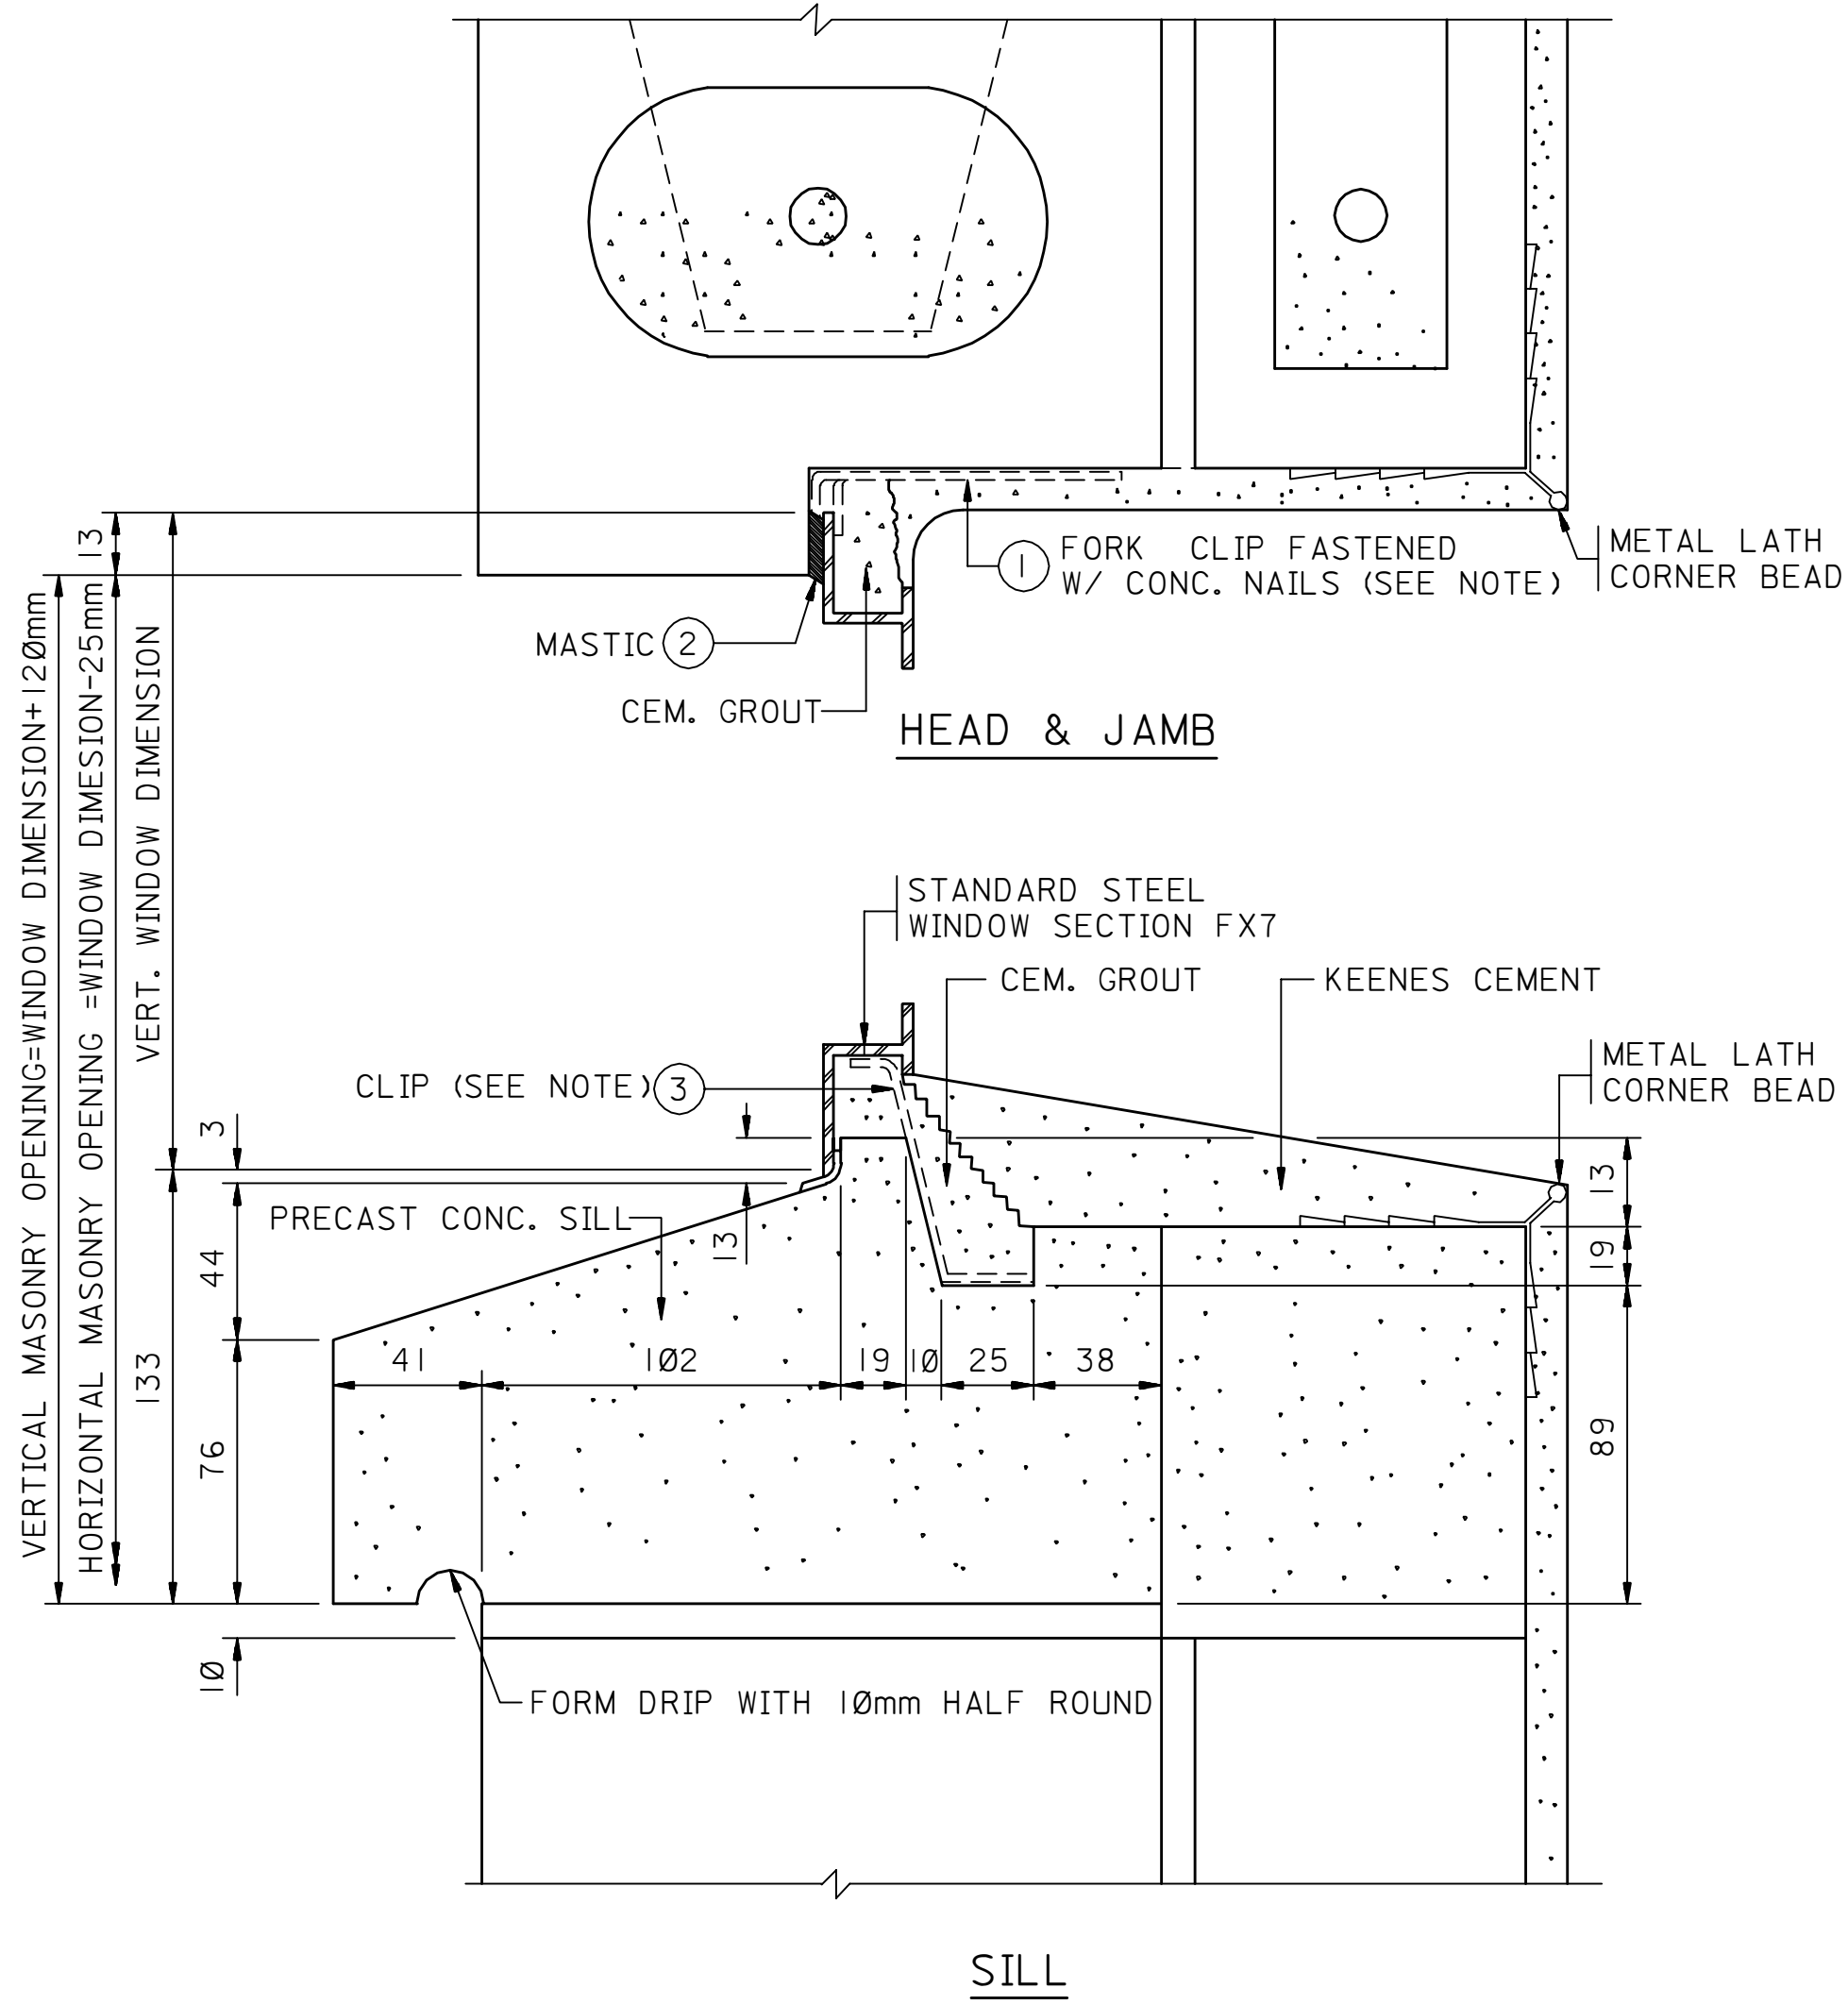

DETAIL C
STANDARD STEEL PROJECTING & FIXED
WINDOW IN 300mm EXTERIOR CONCRETE
BLOCK WALL PLASTERED

- NOTES:
- 2 FORK CLIPS EACH JAMB FOR WINDOWS TYPE 1, 2 & 3.
 - 3 FORK CLIPS EACH JAMB FOR WINDOWS TYPE 4, 5 & 6.
 - 1 FORK CLIP AT HEAD FOR WINDOWS 1.2m TO 1.5m WIDE; 2 FOR WINDOWS OVER 1.5m WIDE; NONE REQUIRED FOR WINDOWS LESS THAN 1.2m WIDE.
 - 1 CLIP AT SILL FOR WINDOWS 1.2m TO 1.5m WIDE; 2 FOR WINDOWS OVER 1.5m WIDE; NONE REQUIRED FOR WINDOWS LESS THAN 1.2m WIDE.
 - ALL DIMENSIONS ARE IN MILLIMETERS UNLESS NOTED OTHERWISE.

MATERIAL CODE		
CODE NO.	A.M.S. NO.	QUANTITY
2	09-780-514	

REFERENCE DRAWINGS	
STANDARD STEEL PROJECTING & FIXED WINDOWS	NA-410813
DETAIL OF WALL ANCHOR CLIPS FOR STEEL WINDOWS	AE-063940

01	JUN92	ESSD FOR	DRAWING DIGITIZED INTO CADD DATABASE WITHOUT CHANGES			
REV. NO.	DATE	BY	DESCRIPTION	CHKD.	CERT.	APPD.

SAUDI ARABIAN OIL COMPANY

DRAWN BY _____ CHECKED BY _____ SCALE: HALF FULL SIZE

DATE STARTED 03-23-61 DATE COMPLETED _____

OPR'G. DEPT. _____ ENG. DEPT. ORIGINAL SIGNED _____

APP'D. FOR CONST. _____

THIS DRAWING IS NOT TO BE USED FOR CONSTRUCTION OR FOR ORDERING MATERIAL UNTIL CERTIFIED AND DATED

CERTIFIED BY _____ DATE _____

DETAILS			
STANDARD STEEL PROJECTING & FIXED WINDOWS IN 200mm & 300mm EXTERIOR CONCRETE BLOCK WALLS			
STD. DWG.		METRIC	
990	M	AA-036944	002 01