

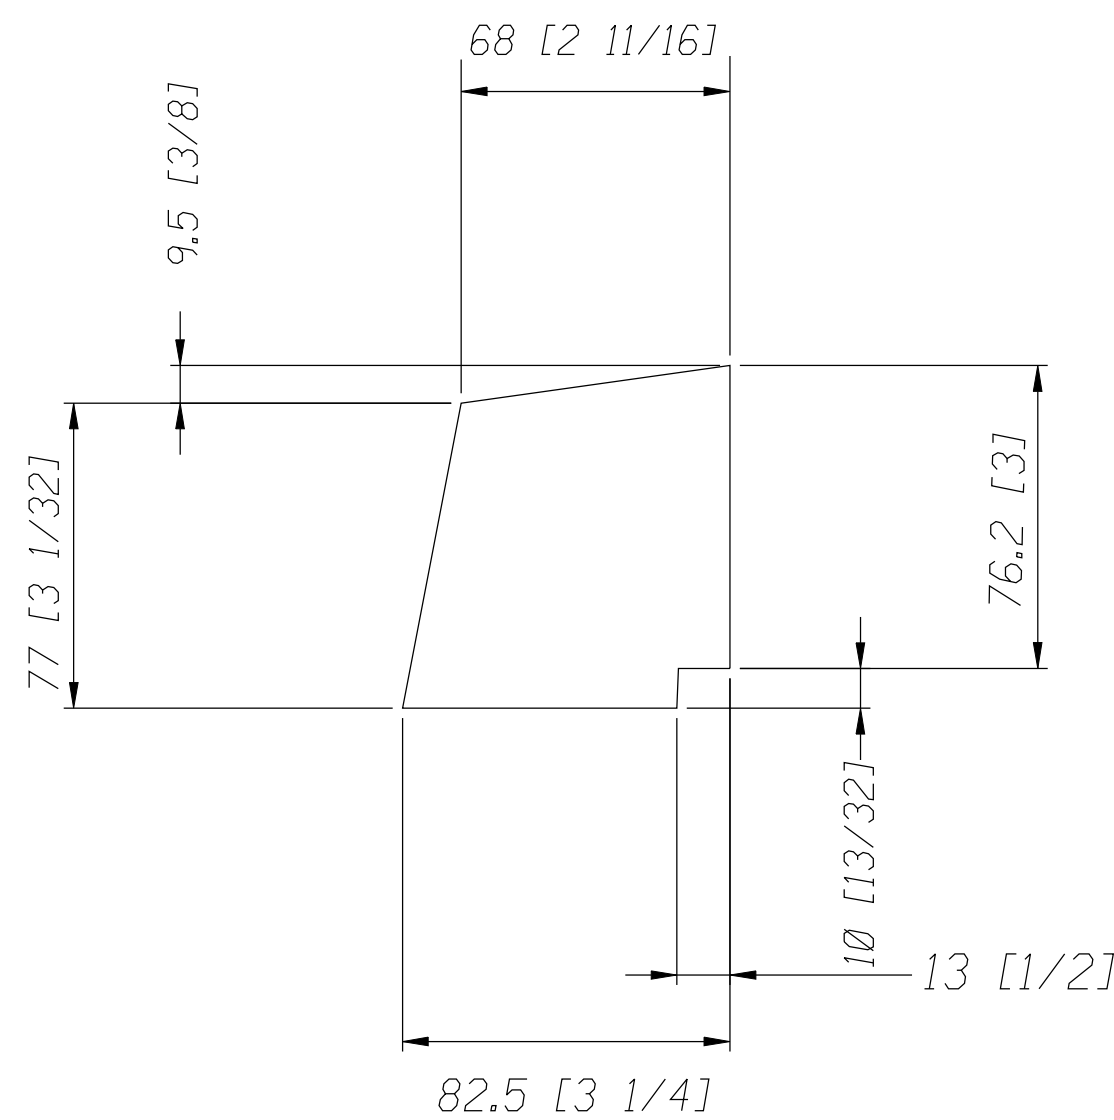



00	100	AB-036013	S	066	
REV. NO.	SHT. NO.	DRAWING NUMBER	INDEX	PLANT NO.	JOB ORDER/EWO NO.

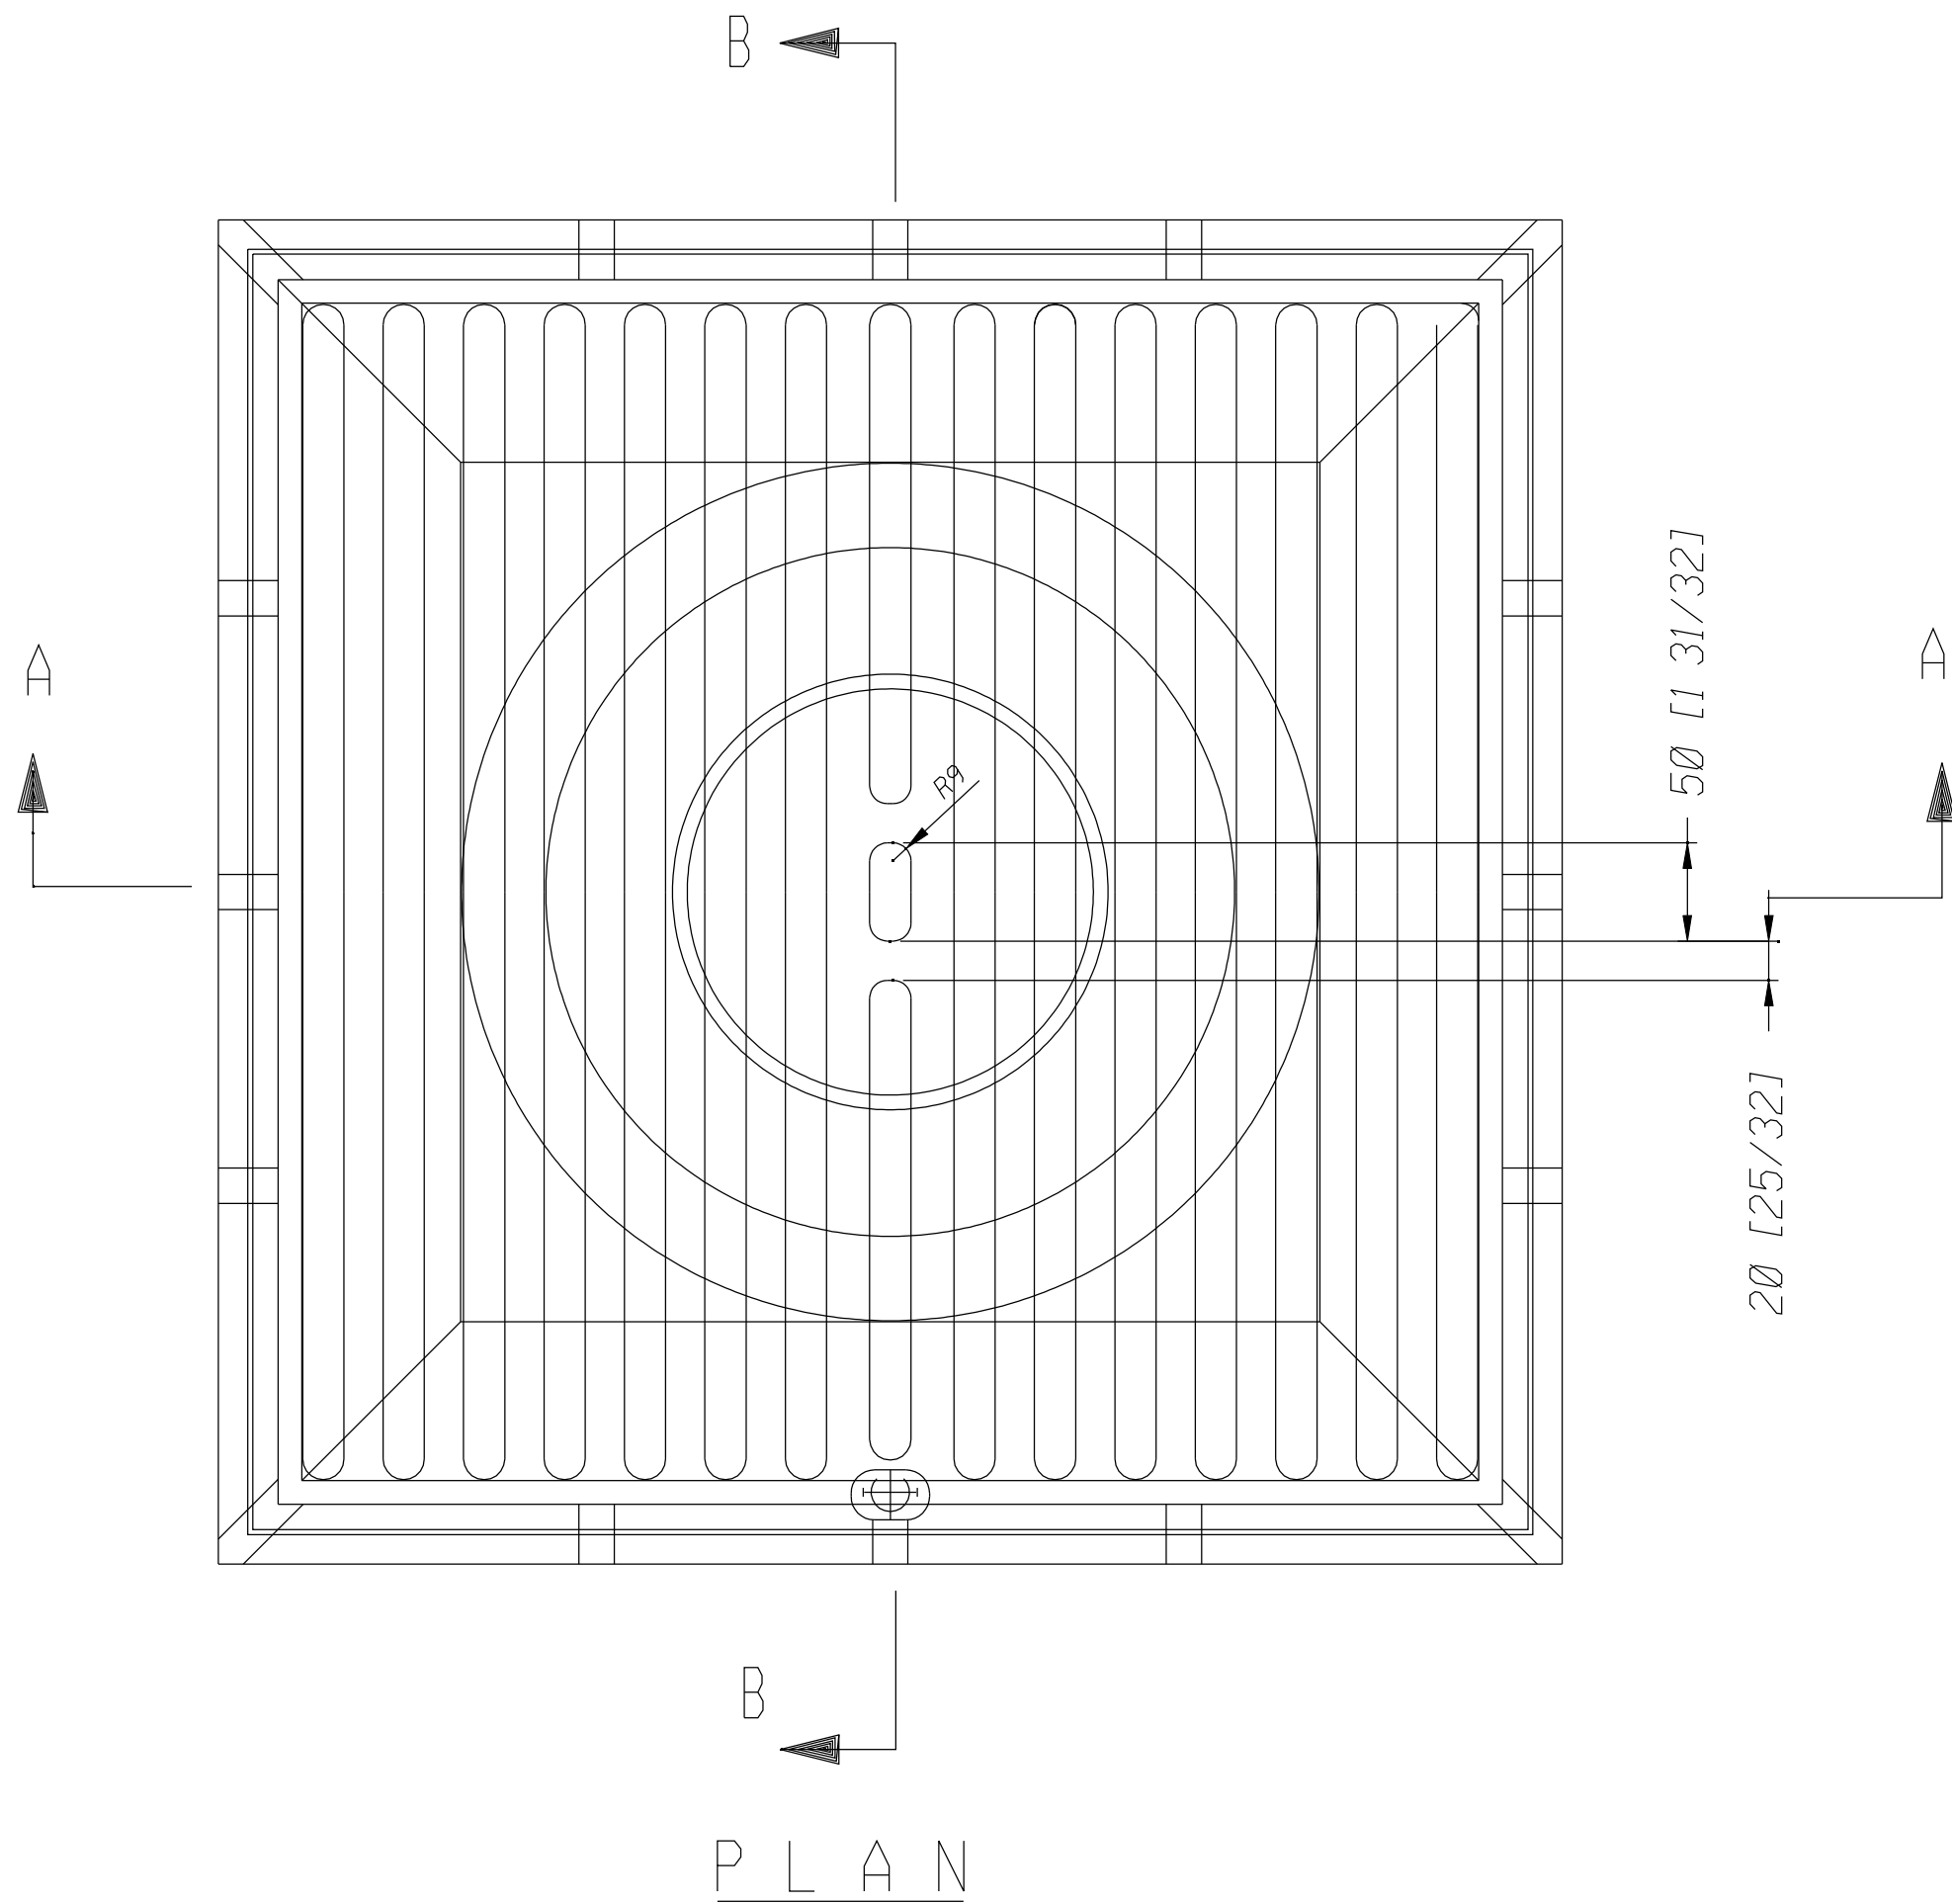


DETAIL 1

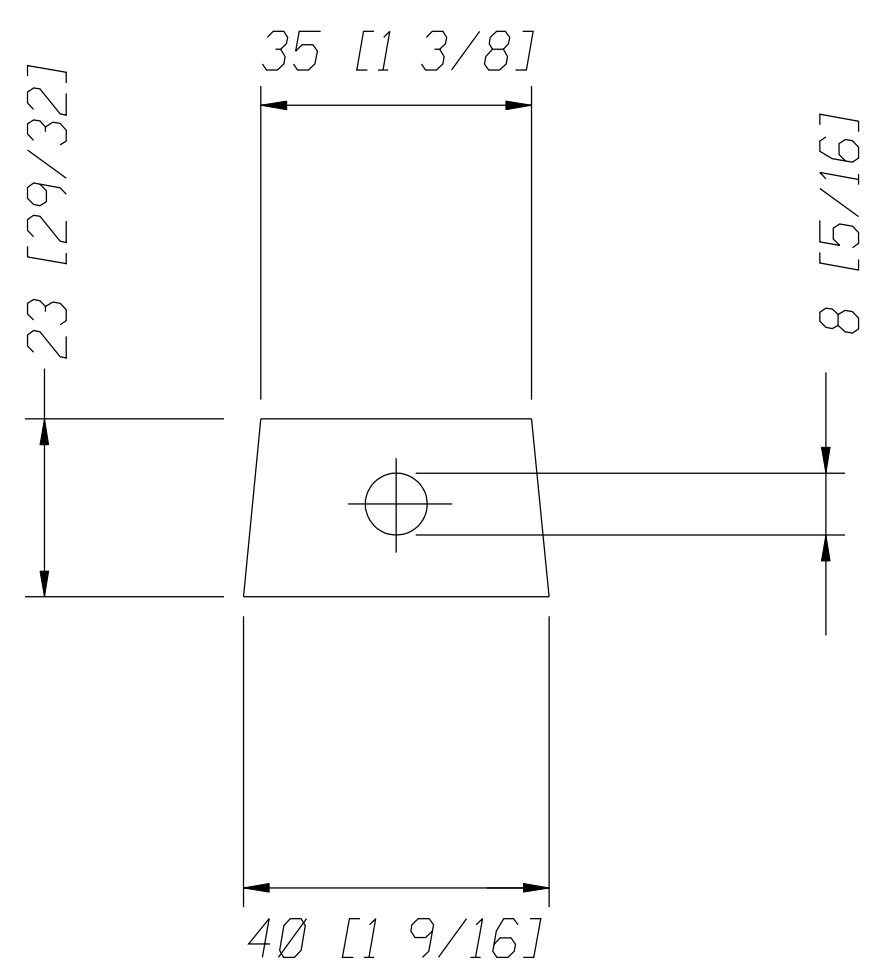

DETAIL 2

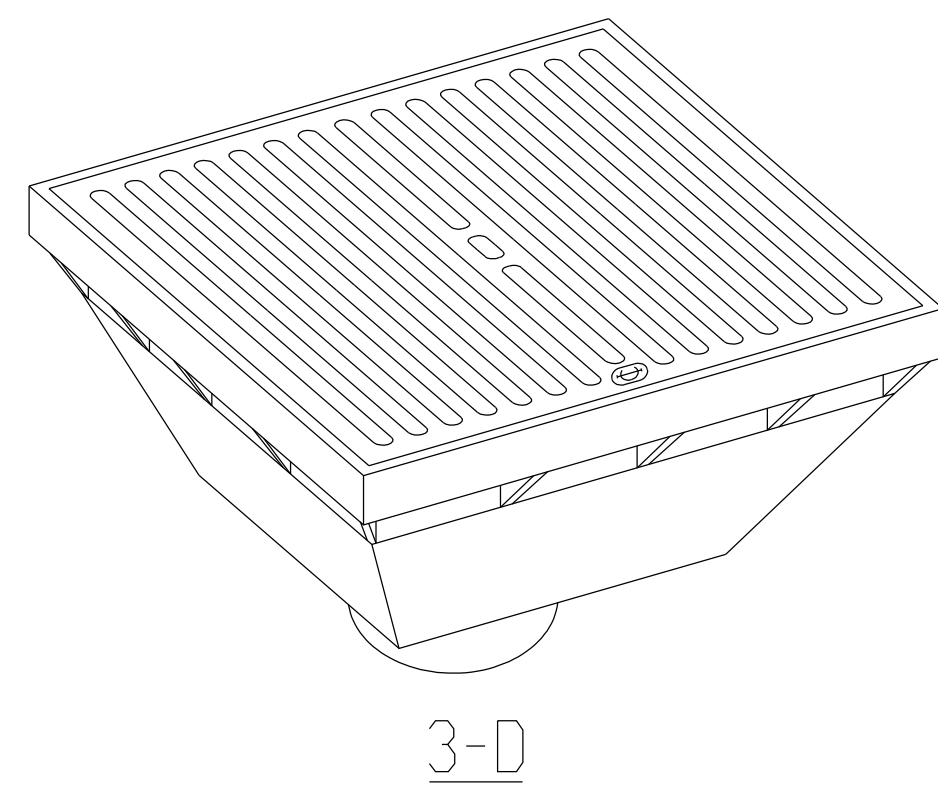


3-D

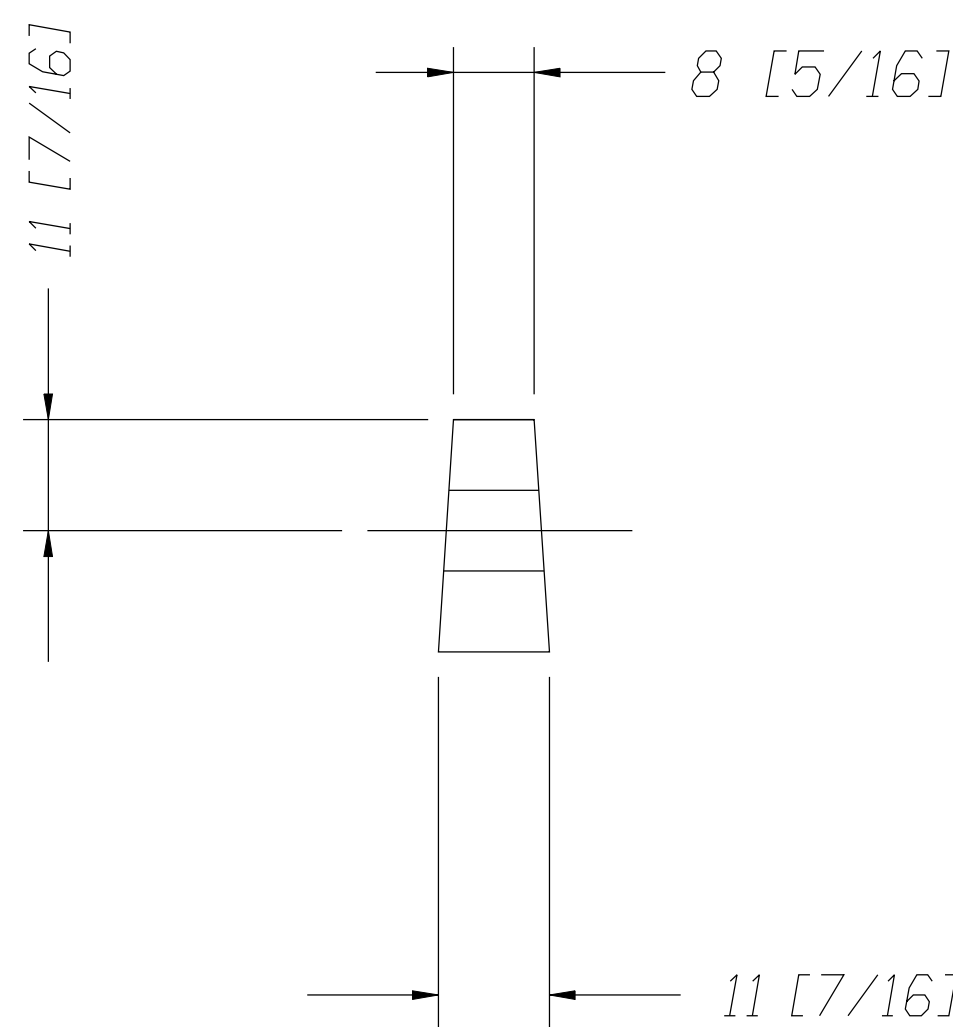


VIEW "C"

SCALE: _____

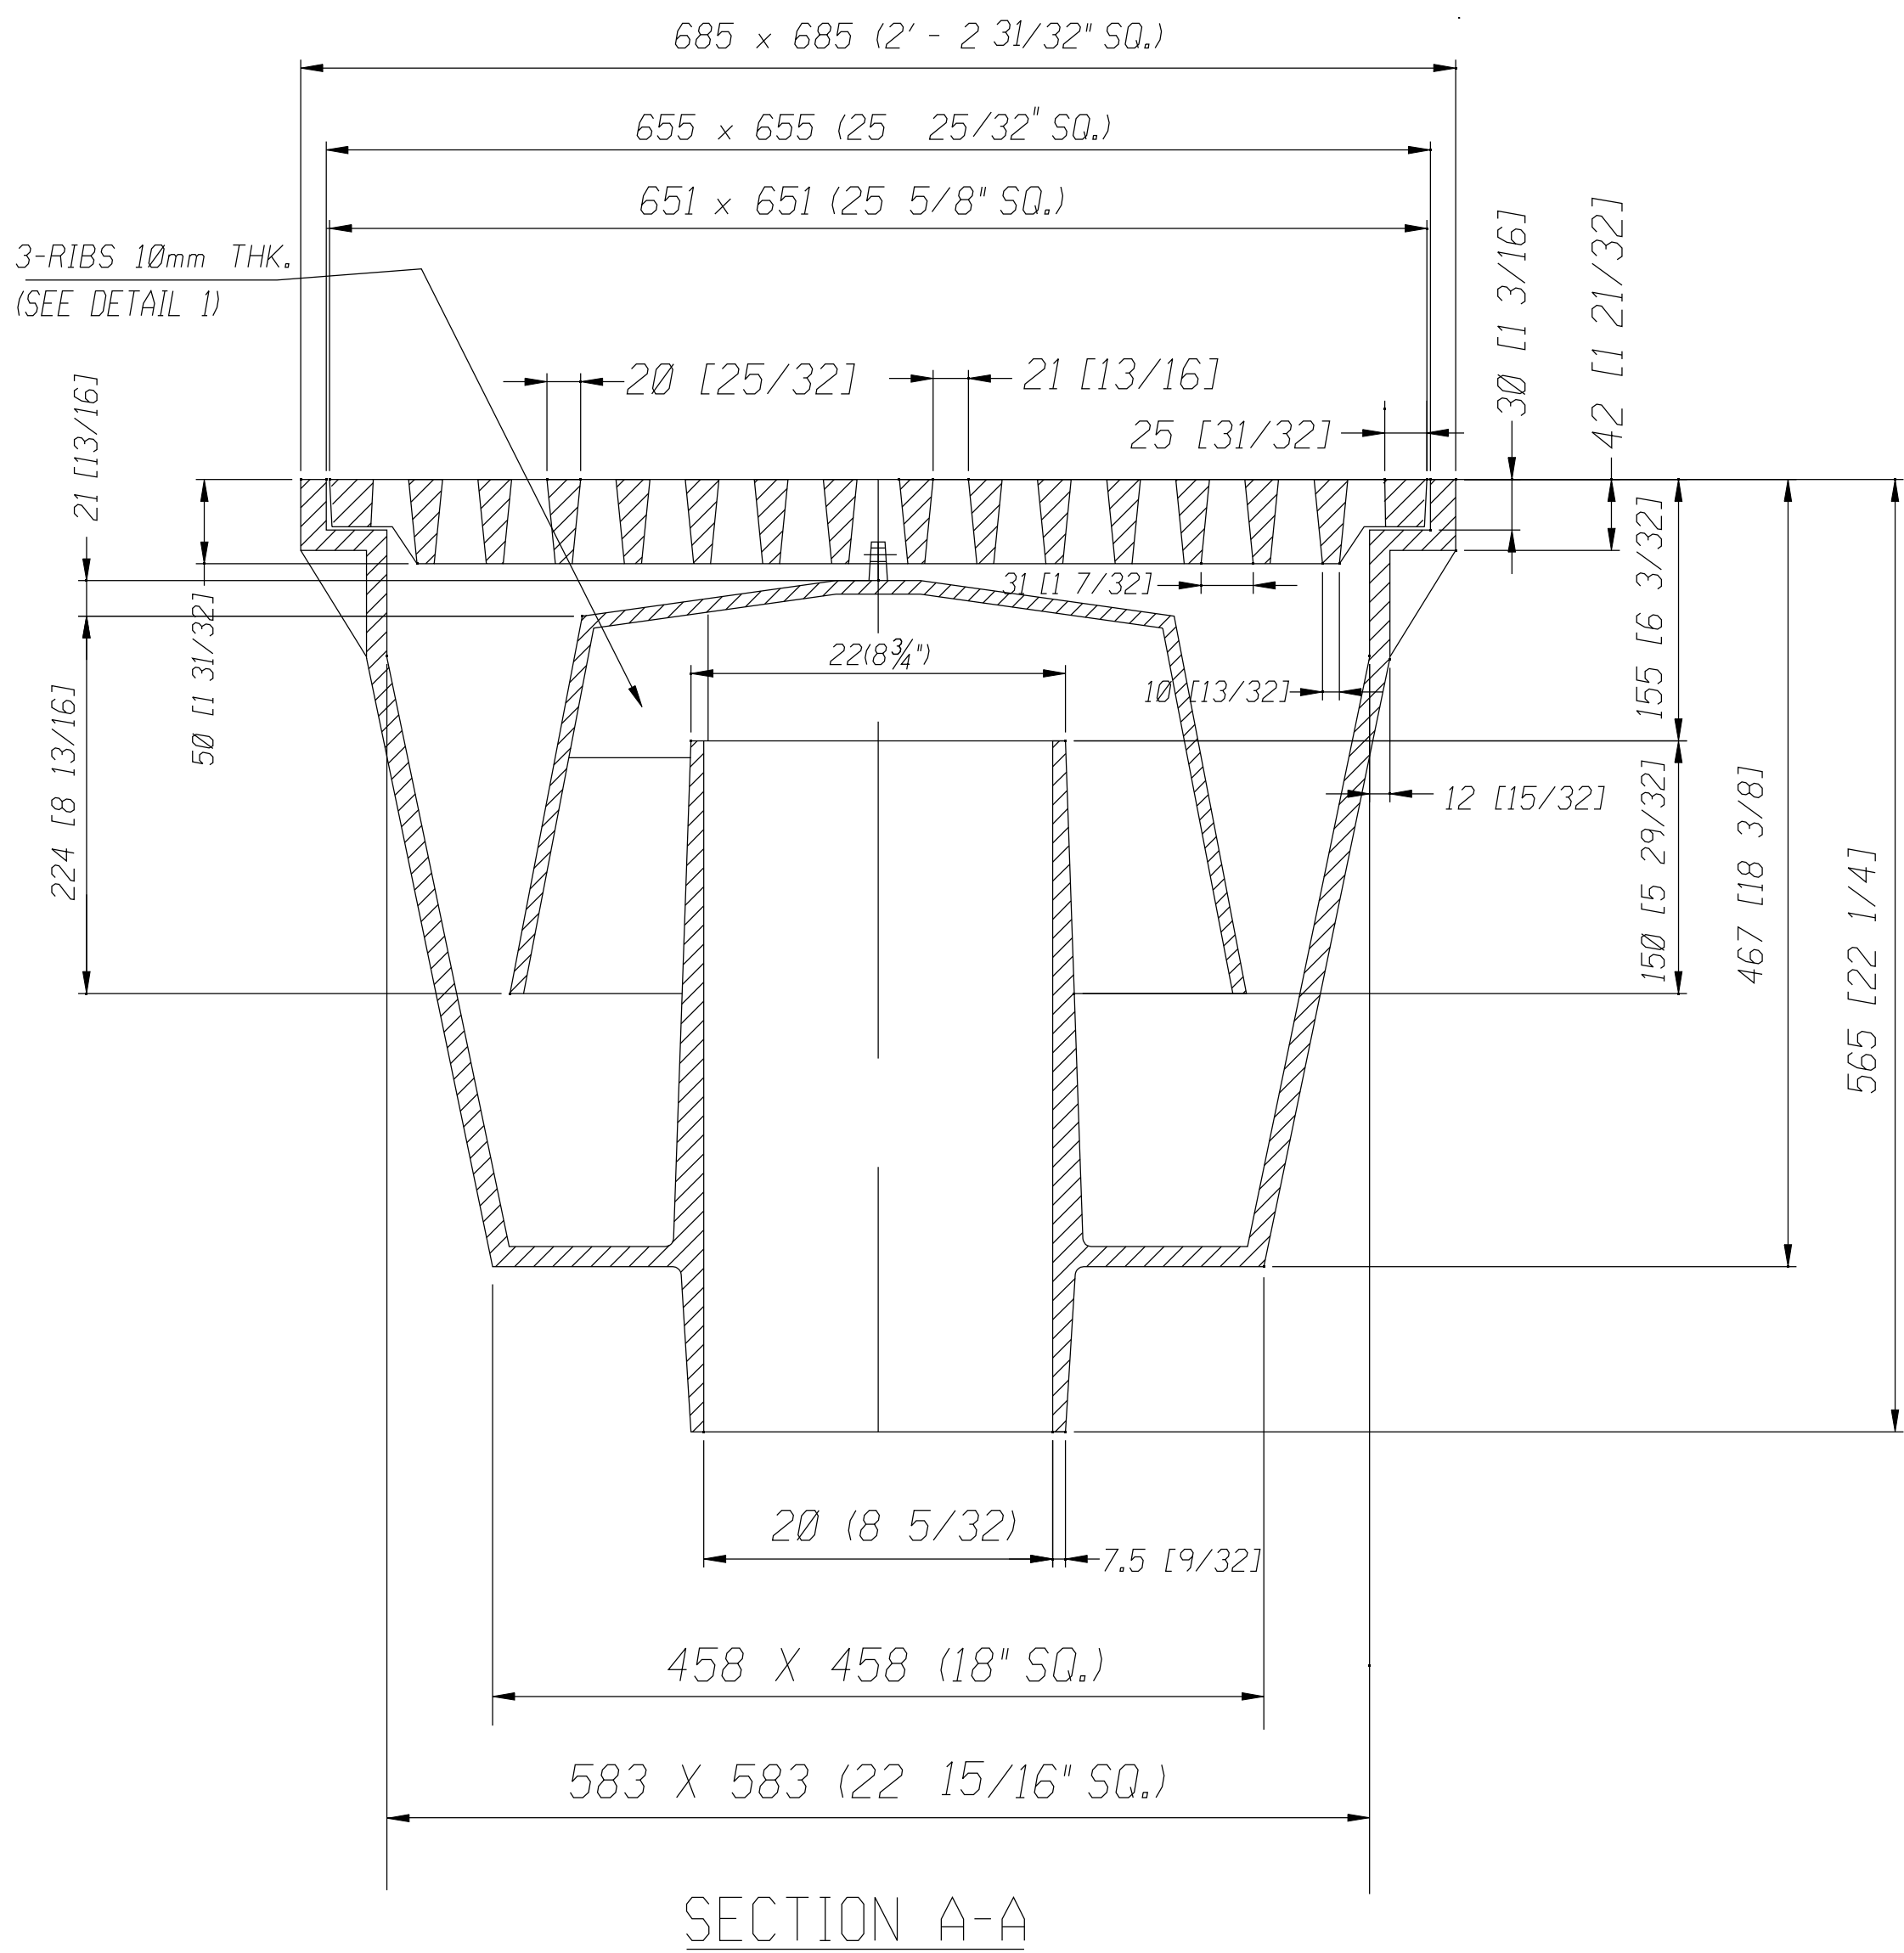

SECTION A-A

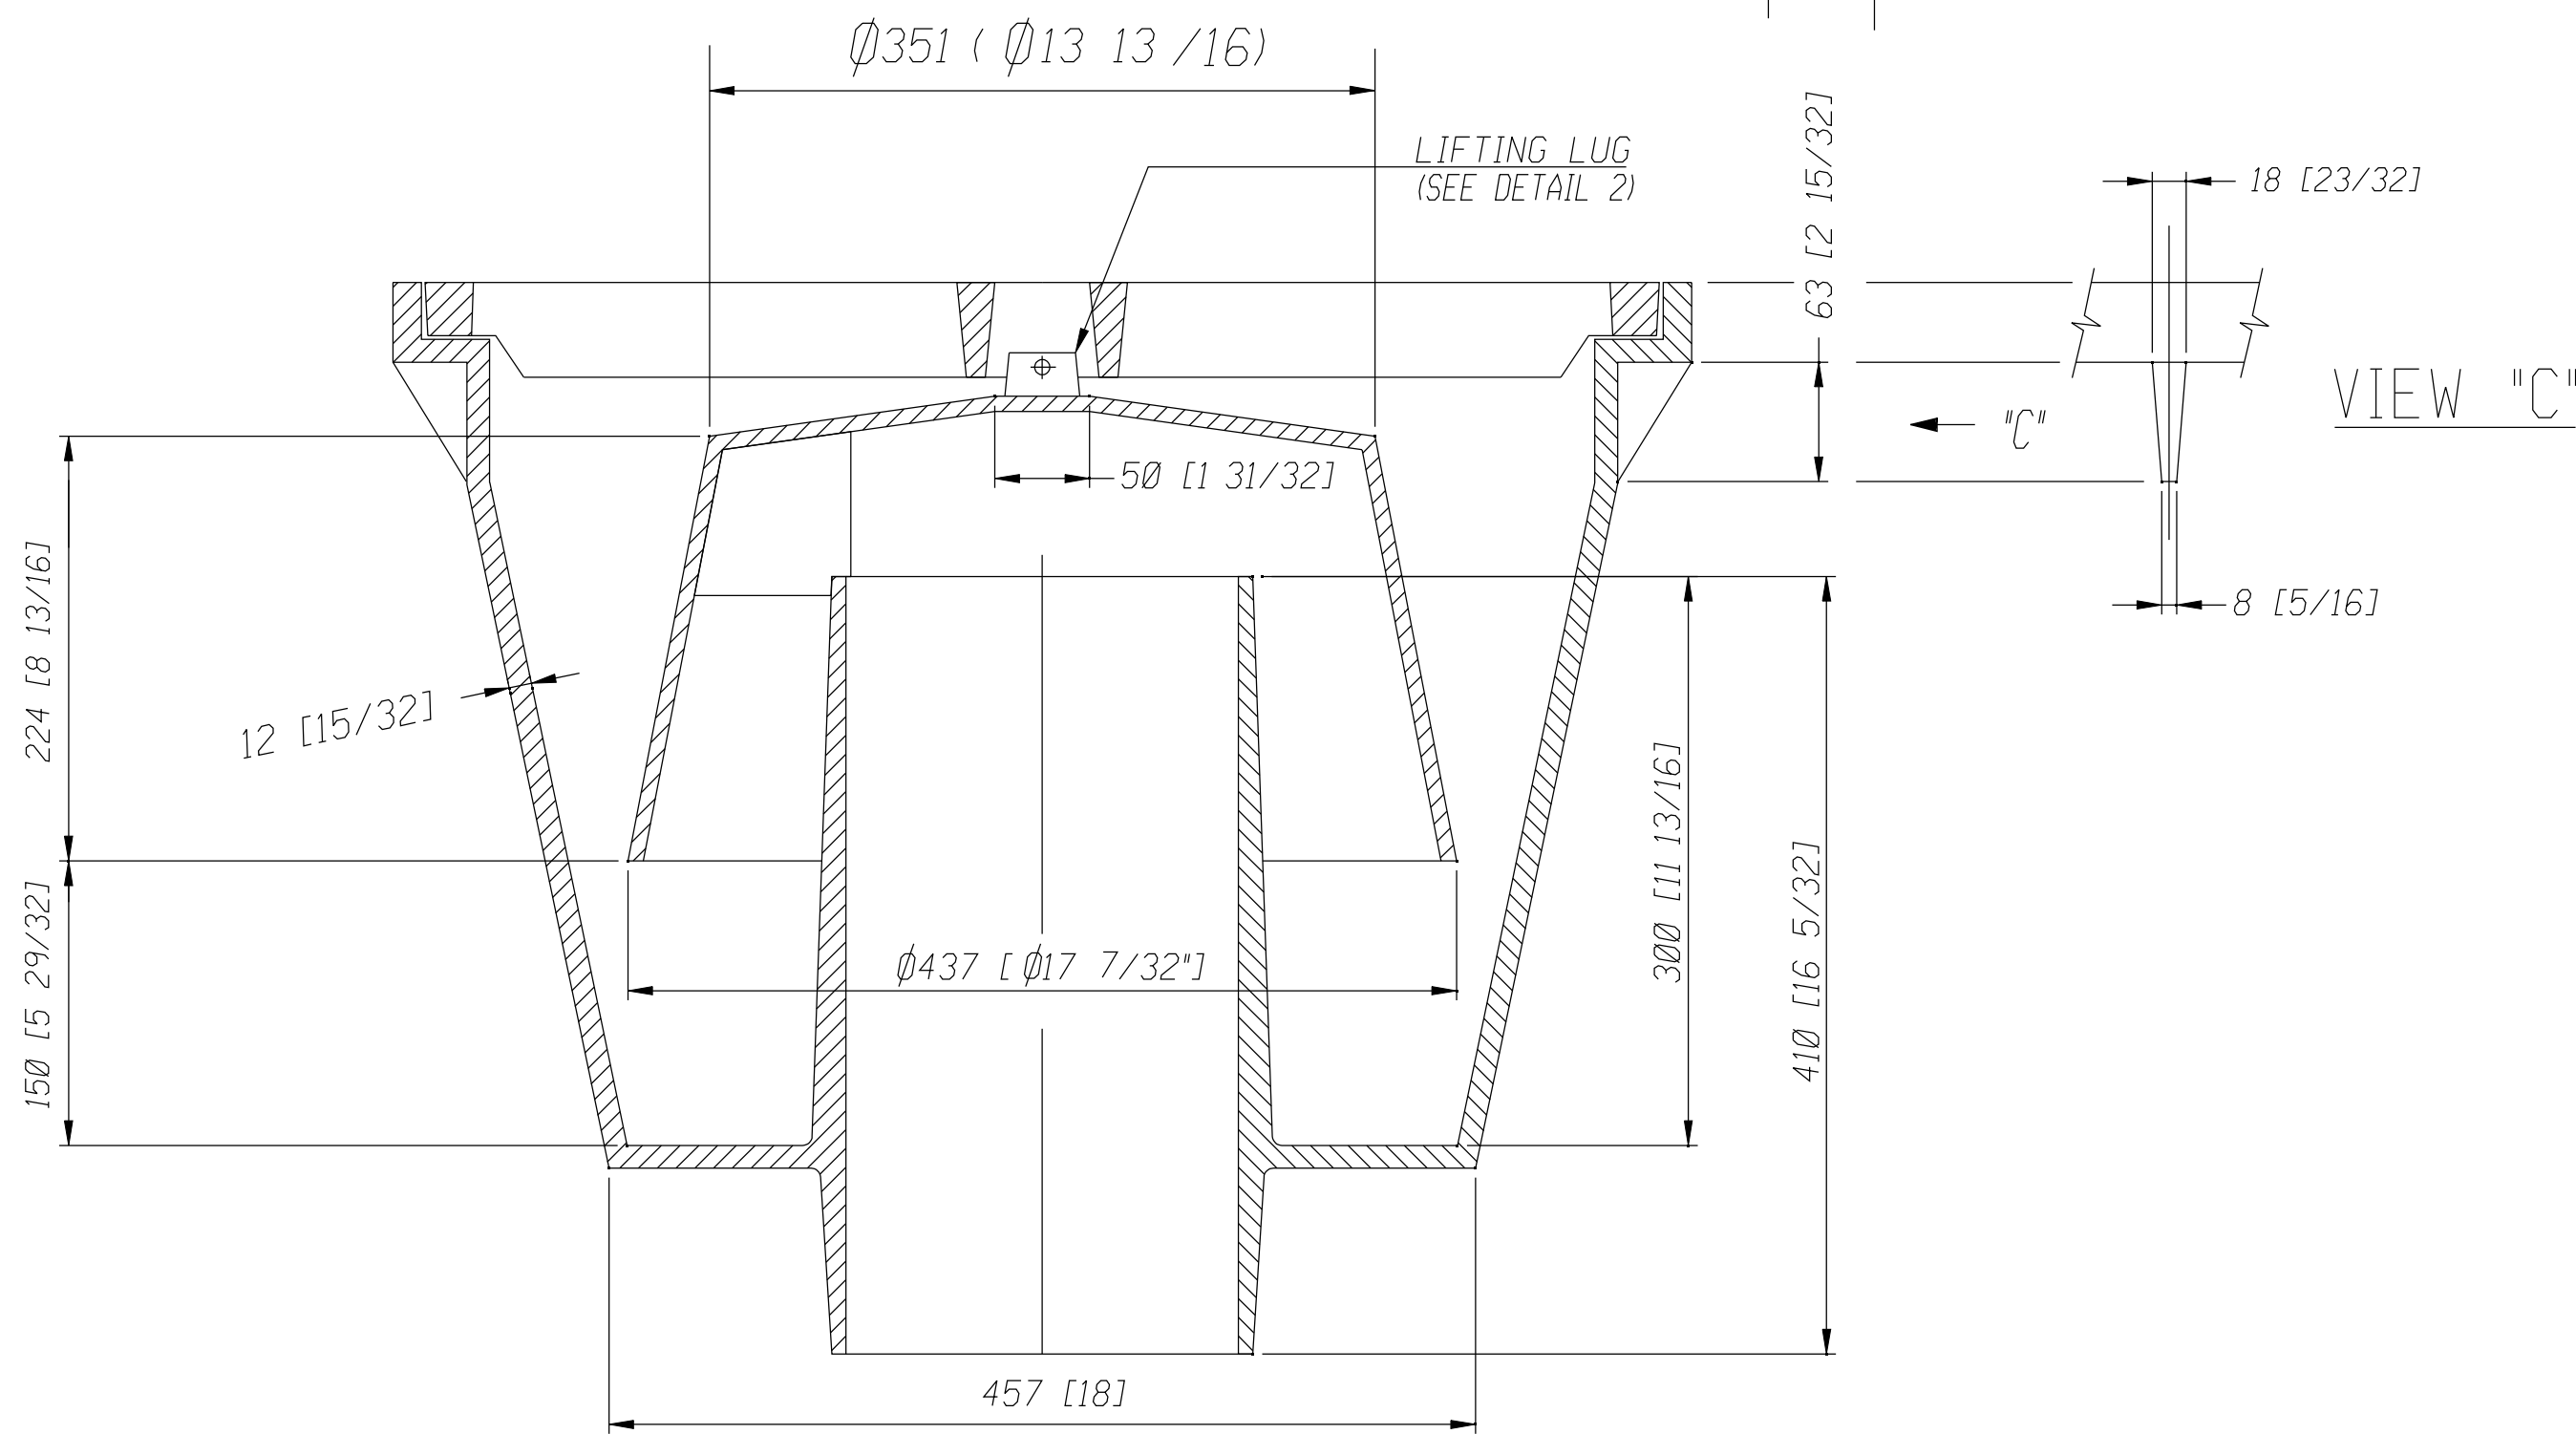

SECTION B-B

NOTES:

1. DIMENSIONS IN INCHES ARE APPROXIMATE.

REV. NO.	DATE	JO/EWO	DESCRIPTION	ENGG. CERT.	PMT	OPRNS
THIS REVISION IS NOT TO BE USED FOR CONSTRUCTION UNTIL CERTIFIED AND DATED.				DESIGN CERTIFICATION	REVIEW FOR KEY DRAWINGS	
DESIGN CERTIFICATION DRAWN BY <u>MSM</u>				CHECKED BY <u>SMD</u>		
DATE STARTED <u>03/01/08</u>				DATE COMPLETED <u>03/19/08</u>		
DISCIPLINE ENGINEER _____						
PROJECT ENGINEER _____						
THIS DRAWING IS NOT TO BE USED FOR CONSTRUCTION UNTIL CERTIFIED AND DATED.				CERTIFIED BY: <u>KHALID AL-MULHIM</u>		
SIGNATURE <u>KAM</u>				DRAWN DATE <u>03/25/08</u>		
SAUDI ARABIAN OIL COMPANY						
REVIEW FOR KEY DRAWINGS				REQUIRED ☐		NOT REQUIRED ☐
CONSTRUCTION AGENCY _____						
OPERATIONS _____						
OTHER _____						
STANDARD DETAILS						DRAWING TYPE STD
CAST IRON CATCH BASIN						
FOR 8" SEWER CONNECTION FOR REFINERY USE						
STD. DWG				SAUDI ARABIA		

JOB ORDER/EWO NO.	PLANT NO.	INDEX	DRAWING NUMBER	SHT. NO.	REV. NO.
	990	S	AB-036013	001	00

Saudi Aramco 2634 ENG. 103/991

VECTOR CADD-3A