




02	001	AB-036344	R	990
REV. NO.	SHT. NO.	DRAWING NUMBER	INDEX	PLANT NO.

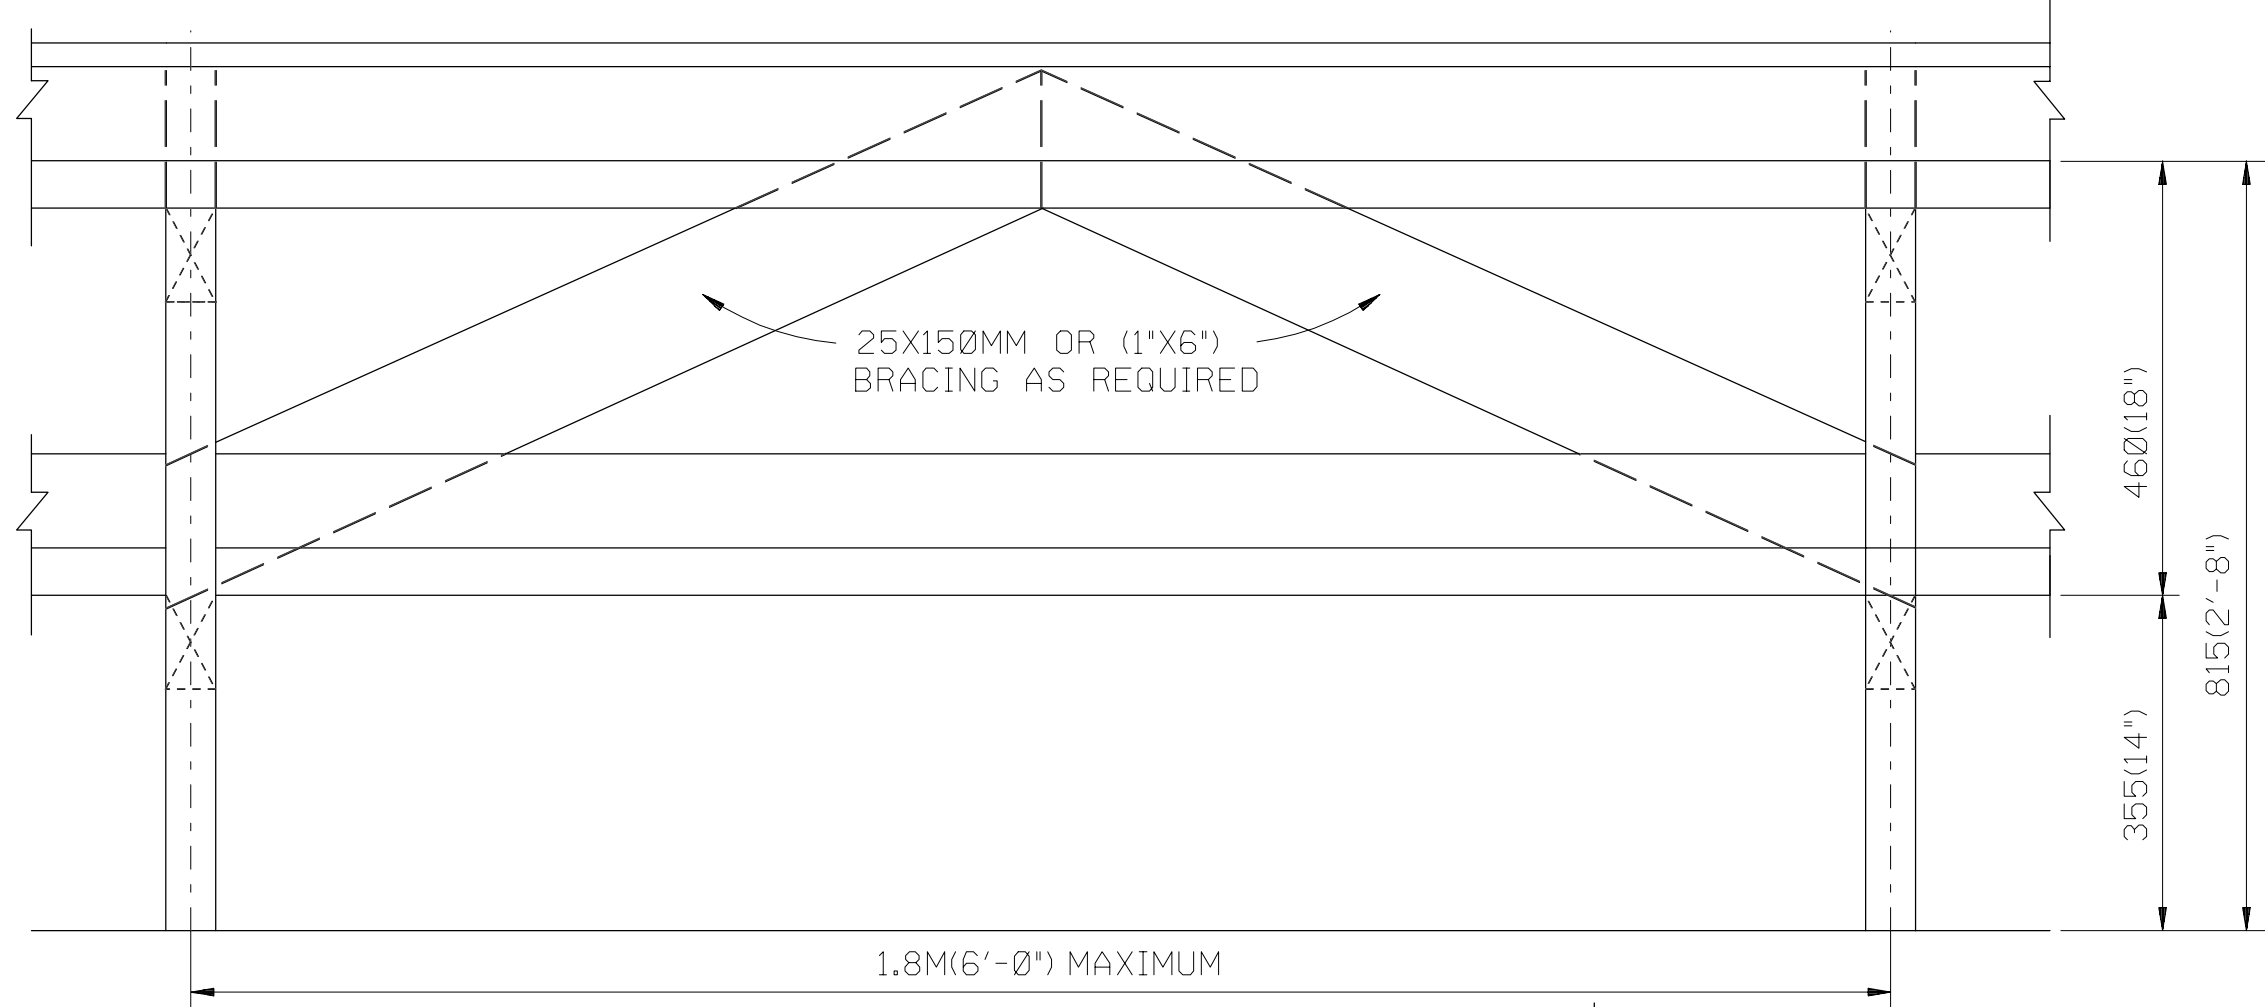


ELEVATION
TYPE-1

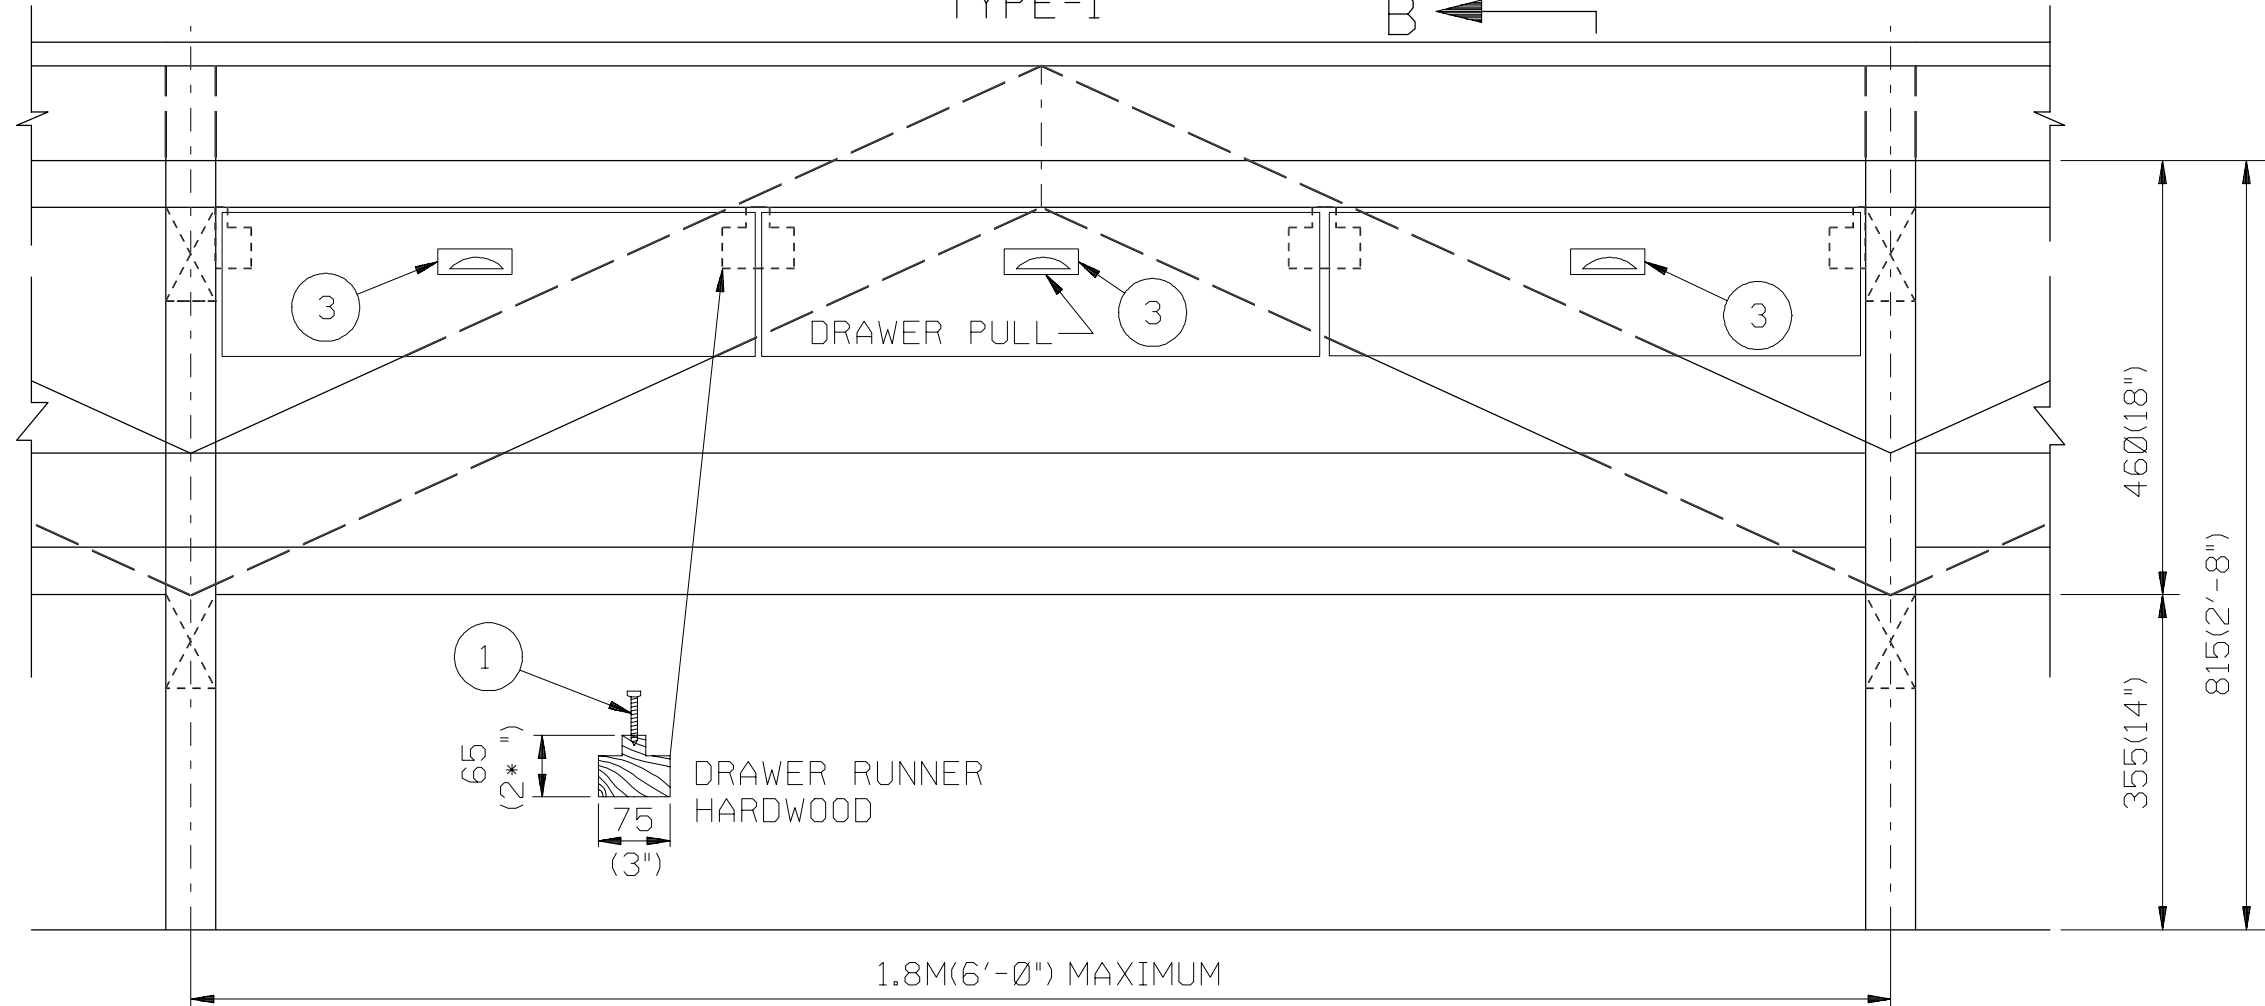


ELEVATION
TYPE-2

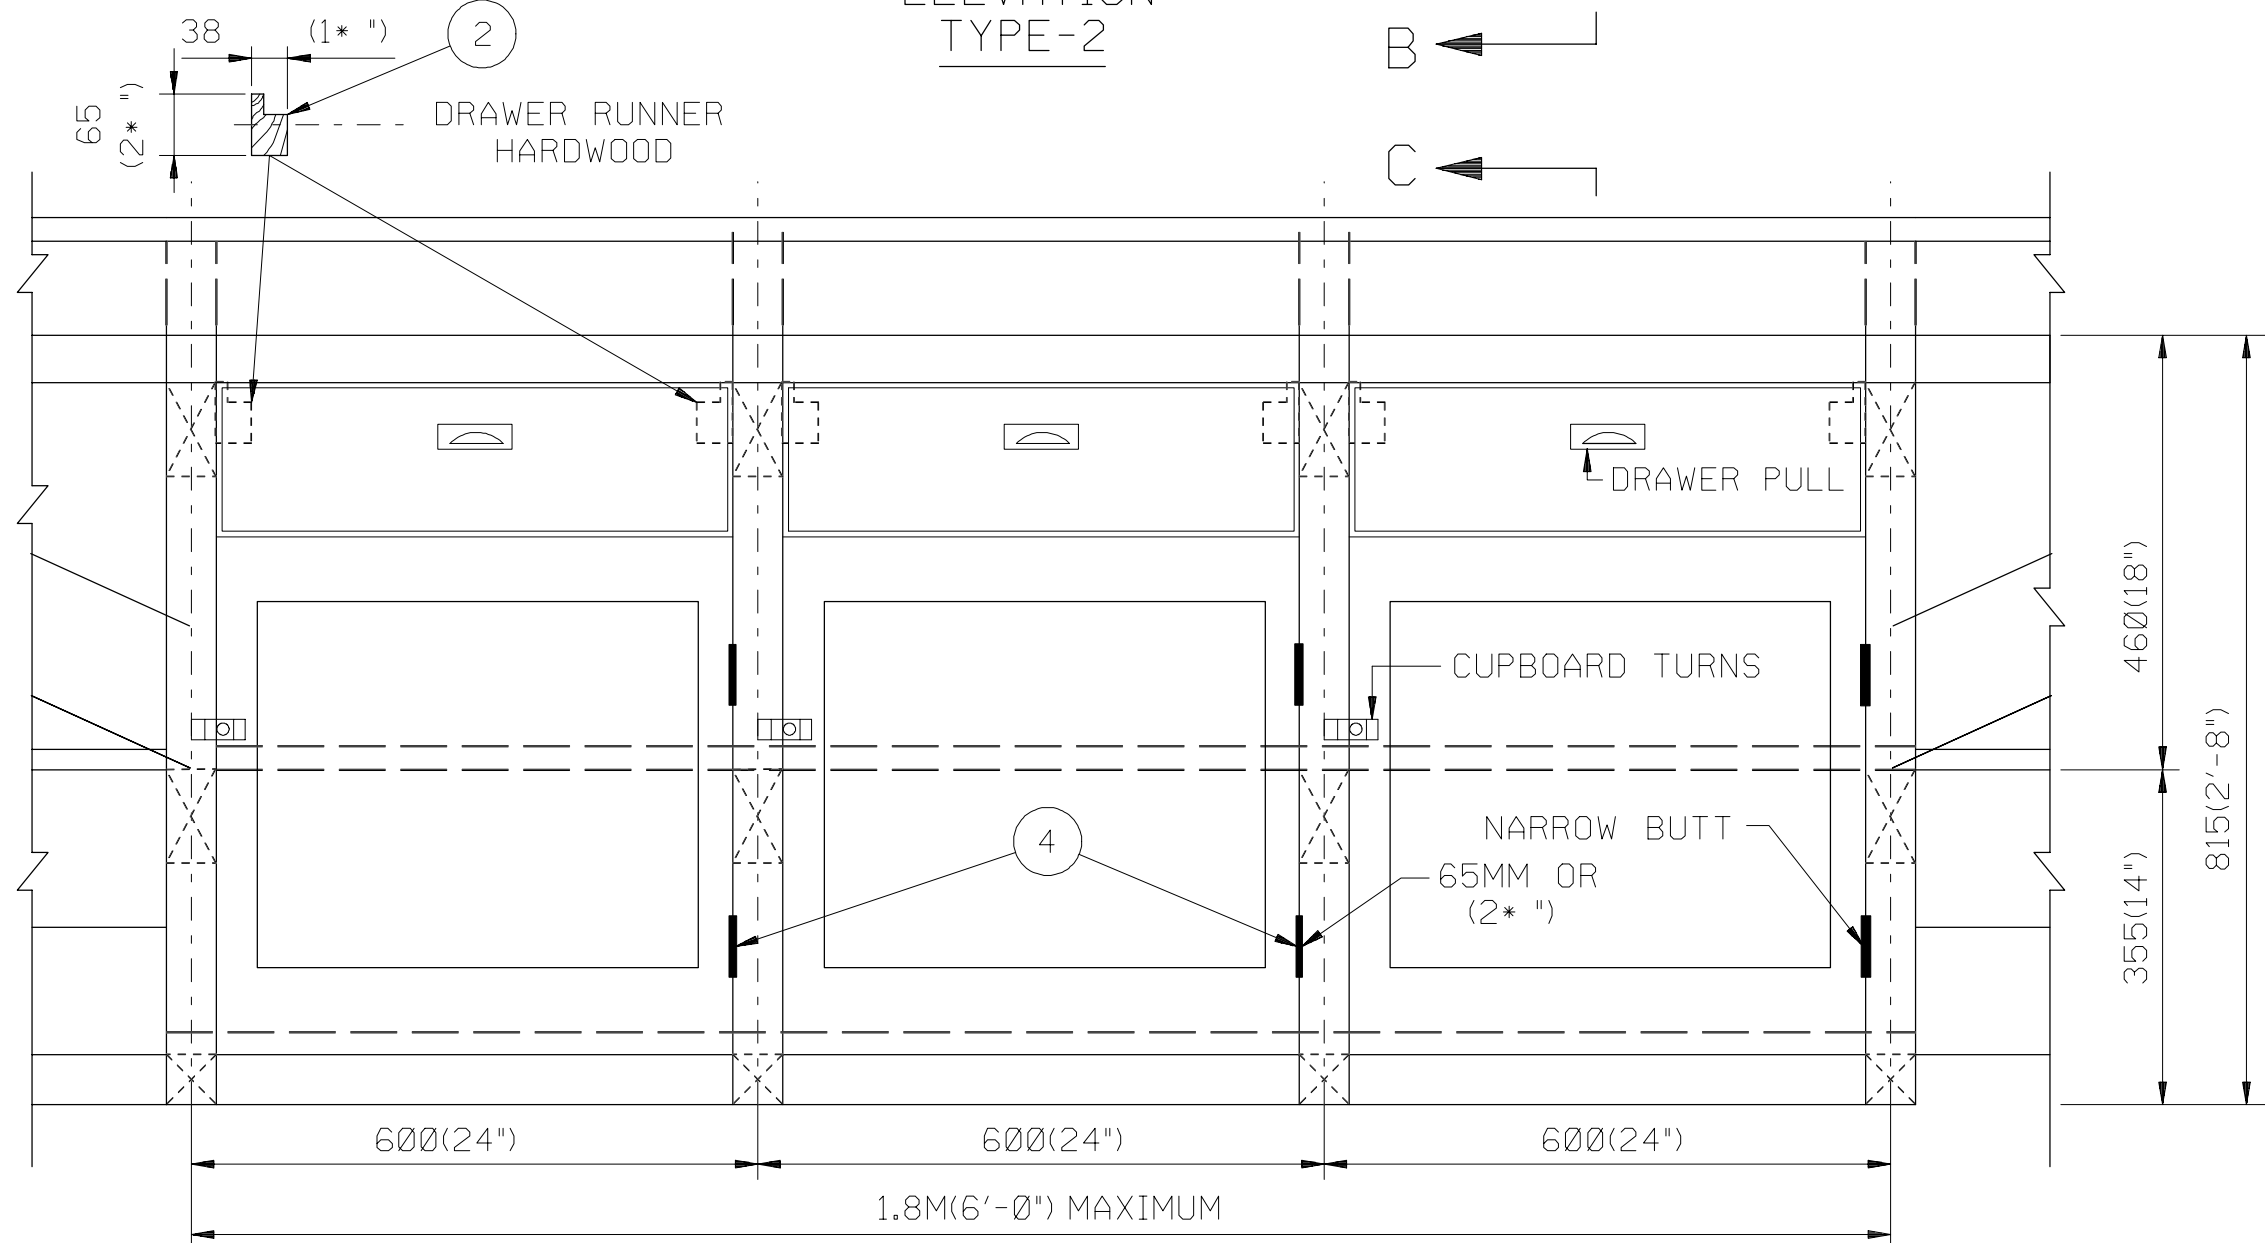


ELEVATION
TYPE-3

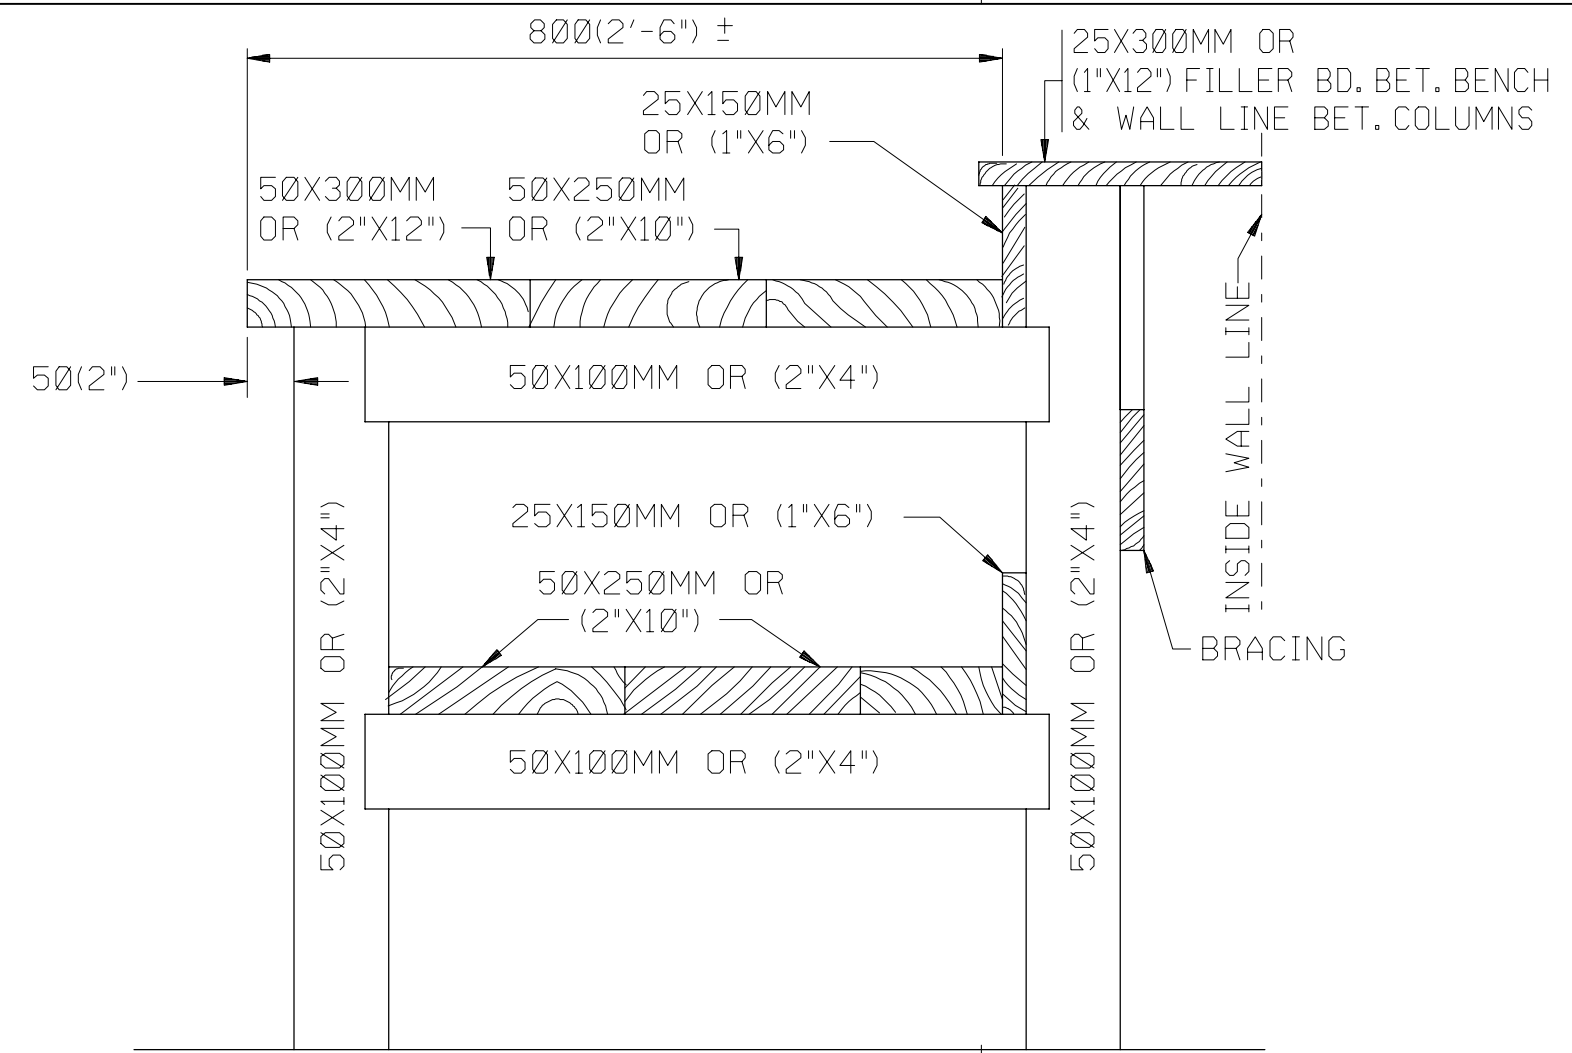

SECTION "A-A"

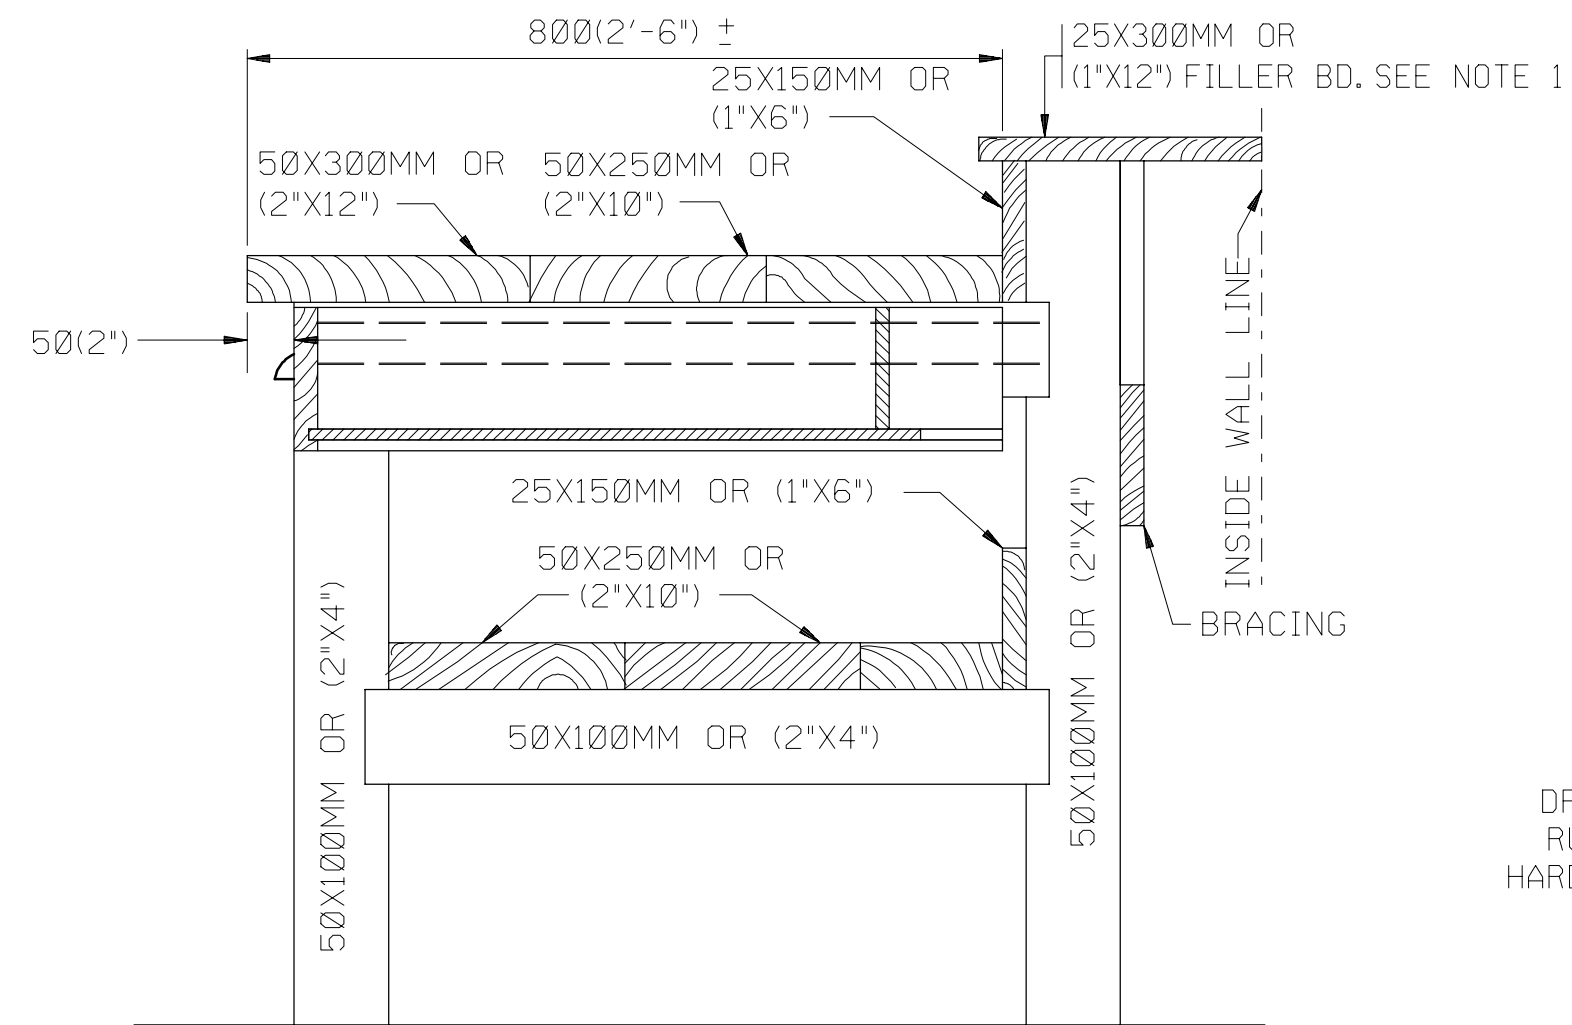


SECTION "B-B"

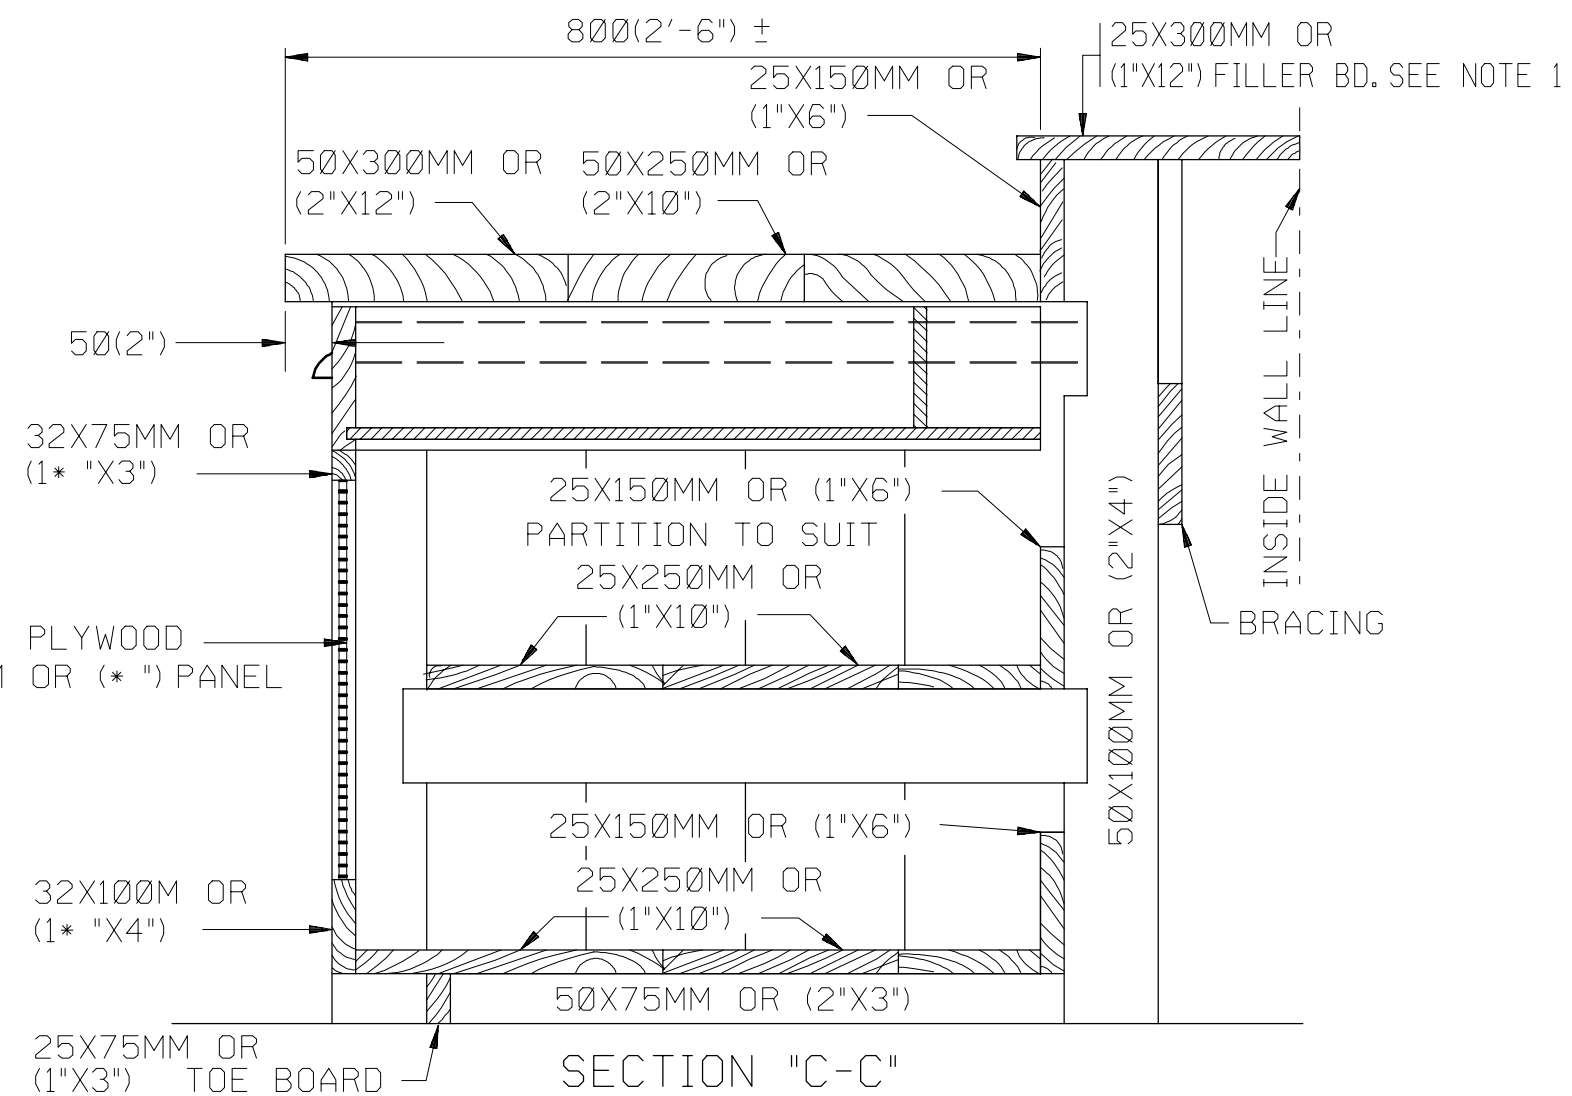


SECTION "C-C"

NOTES:
1. LUMBER TO BE COMMON O.P. S4S.
2. ALL DIMENSIONS ARE IN MILLIMETERS UNLESS NOTED OTHERWISE.


LIST OF MATERIAL	
ITEM NO.	DESCRIPTION
1	90MM 3* "X14 F.W. IRON WOOD SCREWS
2	65MM 3* "X14 F.W. IRON WOOD SCREWS
3	DRAWER PULLS
4	65MM OR (2* ") NARROW BUTTS W. STEEL
5	CUP BOARD TURNS

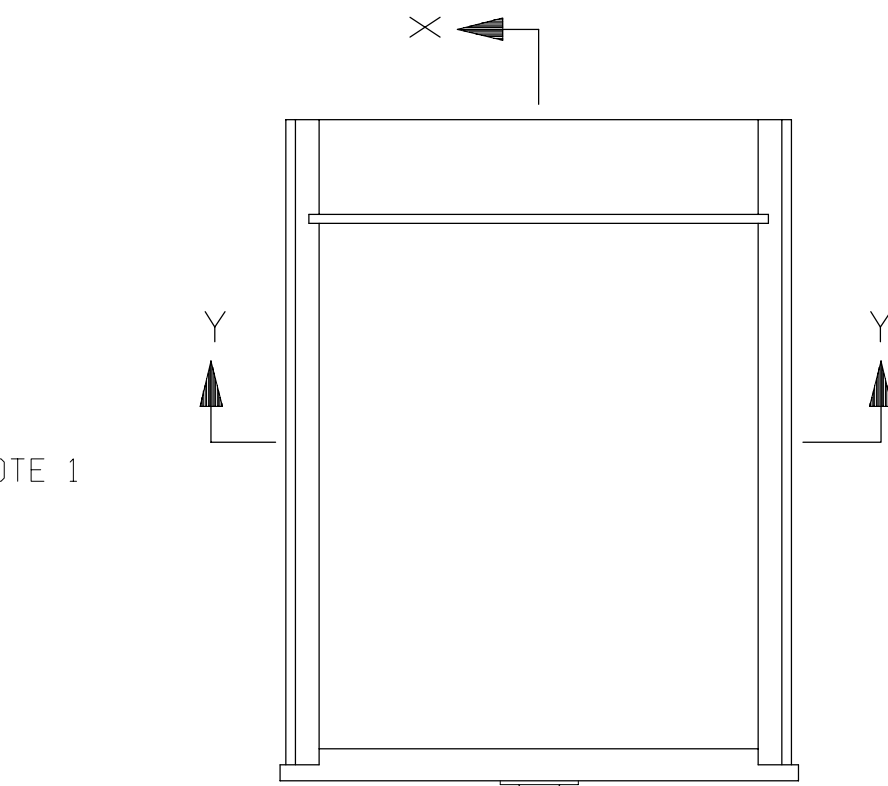

DETAIL OF DRAWER

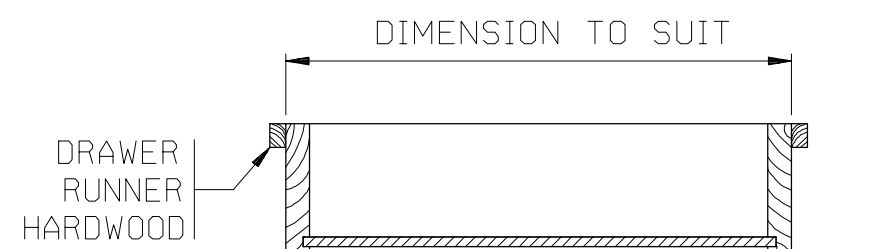

SECTION "Y-Y"

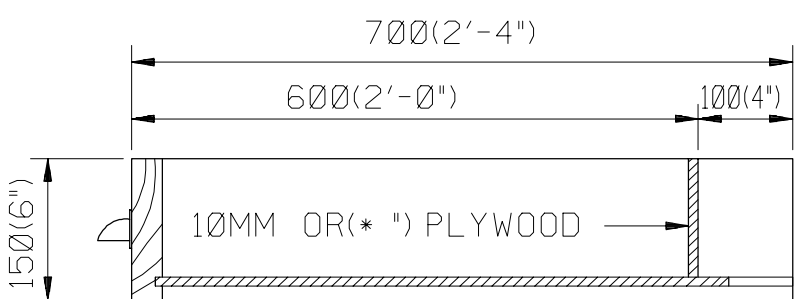

SECTION "X-X"

02	MAY92	ESSD GMD	DRAWING DIGITIZED INTO CADD DATABASE WITHOUT CHANGES				
REV. NO.	DATE	BY	JO/EWO	DESCRIPTION	CHKD.	CERT.	APPD.
SAUDI ARABIAN OIL COMPANY							
DRAWN BY _____ CHECKED BY _____ SCALE 1:8							
DATE STARTED 09-24-52 DATE COMPLETED _____							
OPRG. DEPT. _____ ENG. DEPT. ORIGINAL SIGNED 10-07-52							
APPD FOR CONSTR. _____							
THIS DRAWING IS NOT TO BE USED FOR CONSTRUCTION OR FOR ORDERING MATERIAL UNTIL CERTIFIED AND DATED							
CERTIFIED BY _____ DATE _____							
STANDARD SHOP WALL BENCH							
STD. DWG.							
PLANT NO.	INDEX	DRAWING NUMBER		SHT. NO.	REV. NO.		
990	R	AB-036344		001	02		