

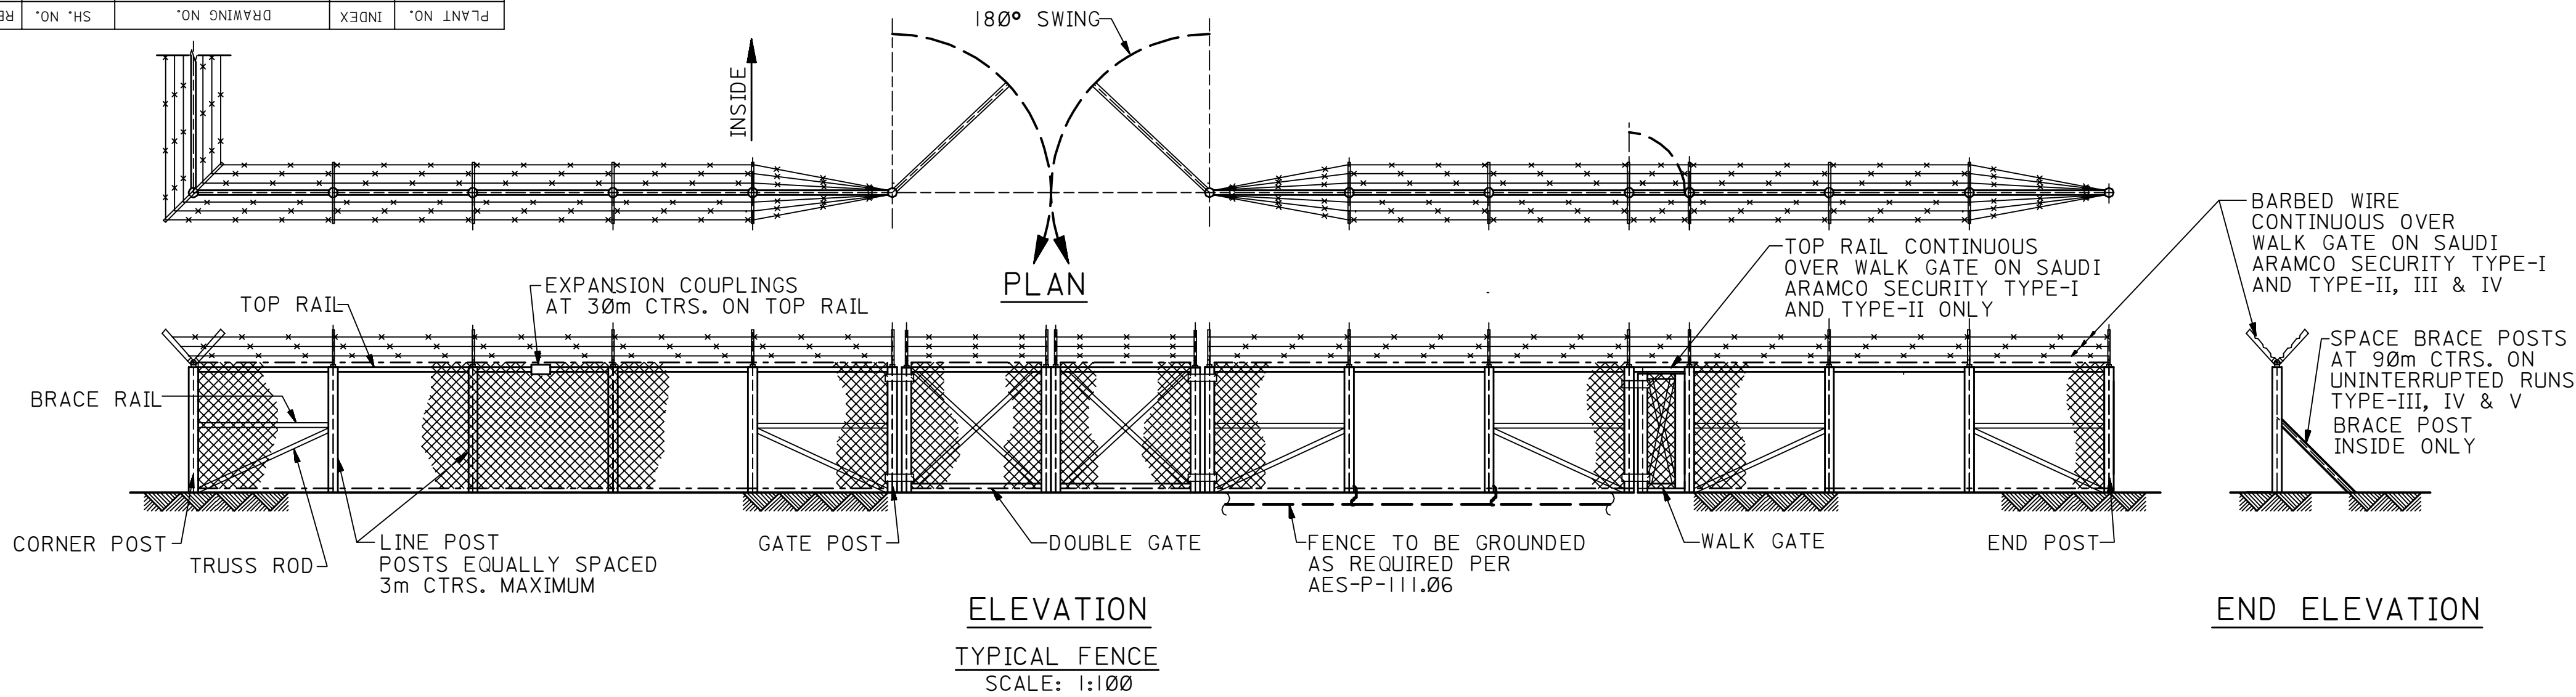
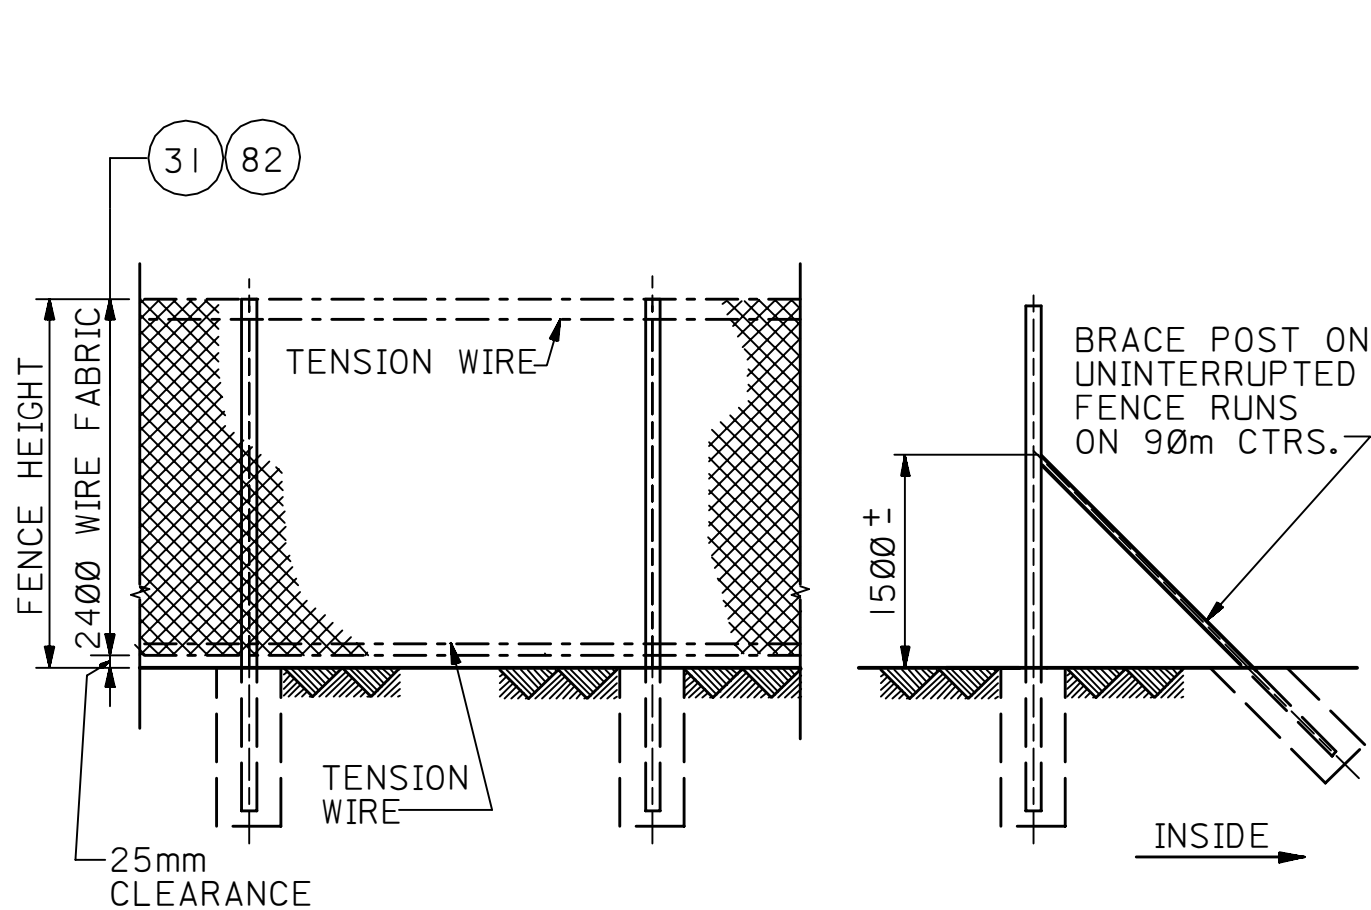
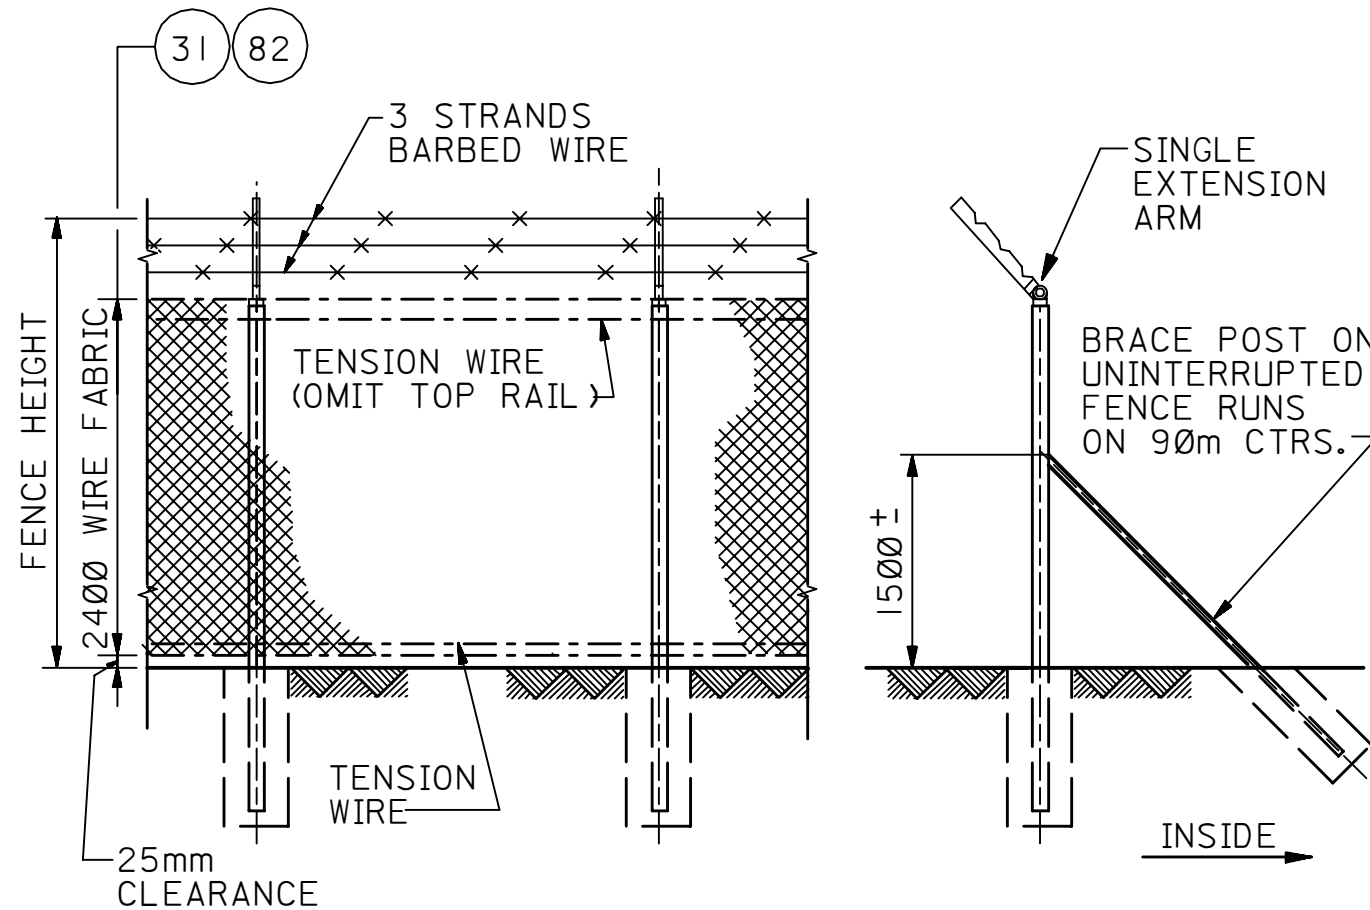
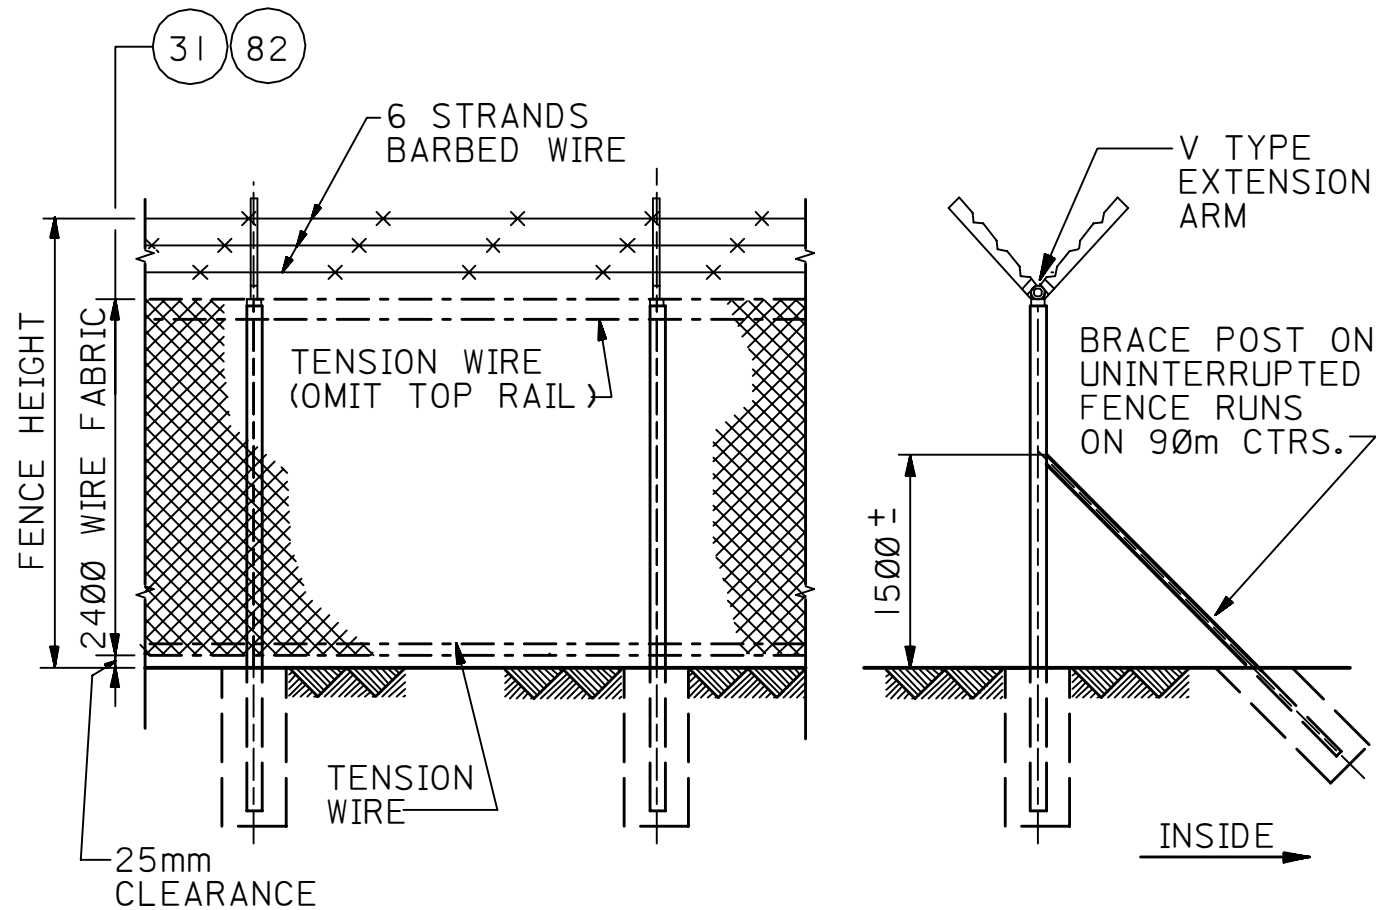


20	100	77	AB-03667	M	Ø66
PLANT NO.	INDEX	DRAWING NO.	SH. NO.	REV. NO.	

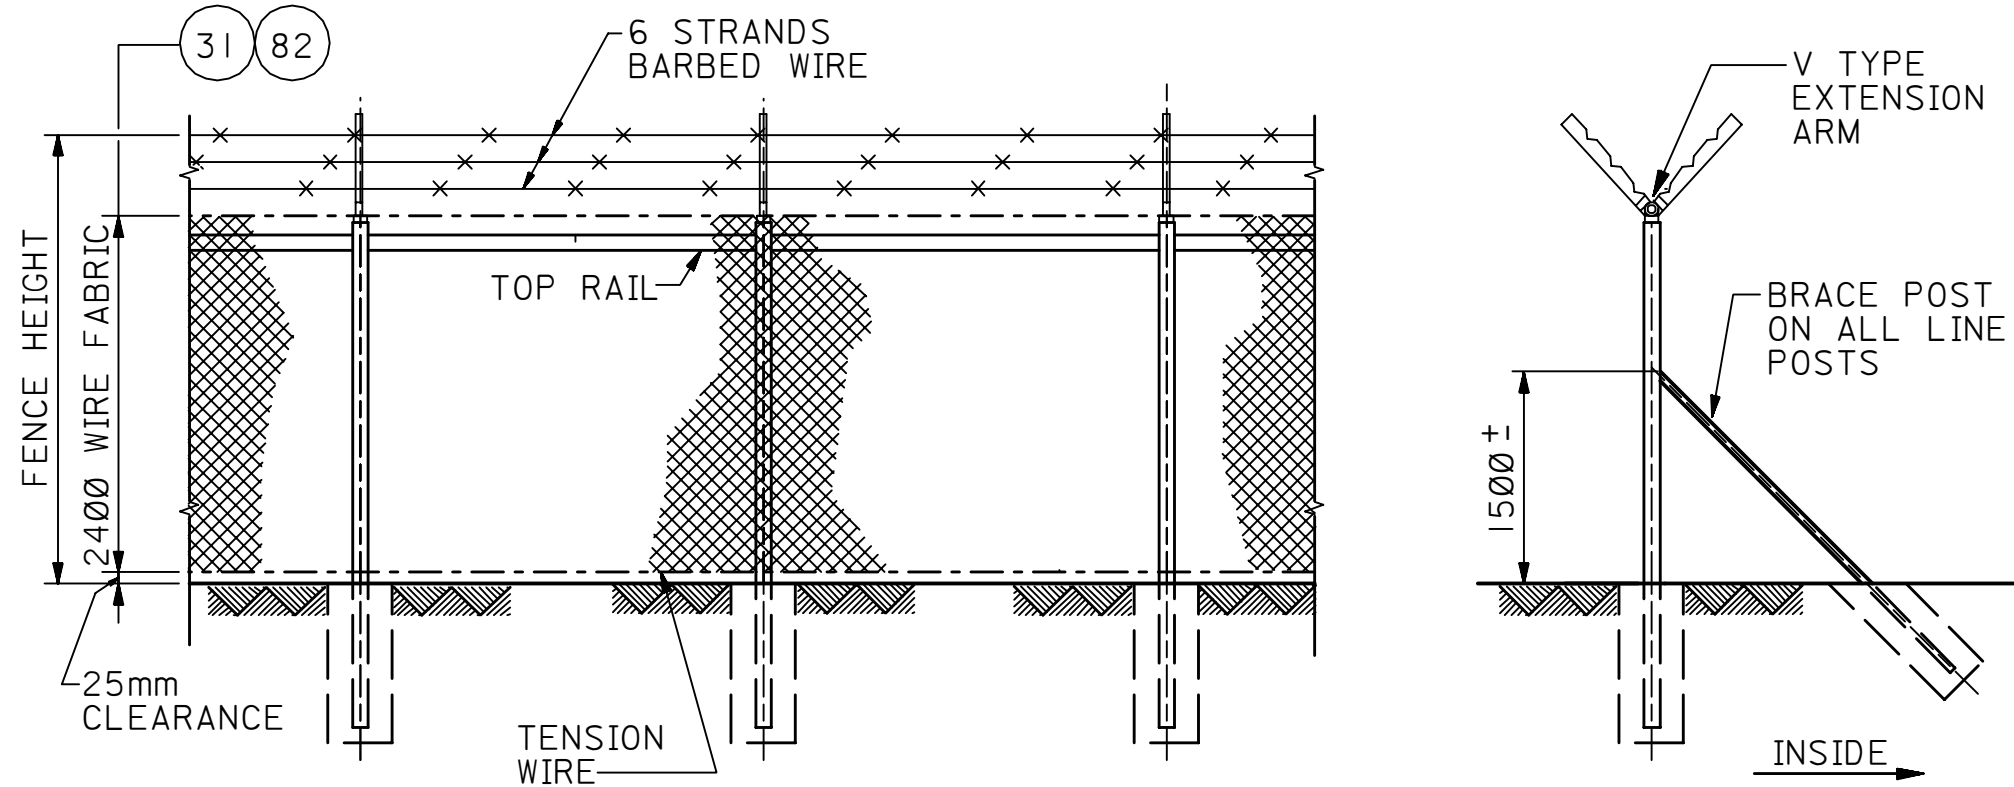

GENERAL NOTES:

- VARIOUS FENCE TYPES TO BE USED PER AES-M-006.
- FENCING SHALL CONFORM TO SPEC. 12-AMSS-021 OR 12-AMSS-022. DRAWING SHALL INDICATE FENCING WITH SINGLE LINE AND NOTE TYPE FENCE REQUIRED.
- DIRECT CHARGE PURCHASE REQUISITIONS FOR FENCING PARTS SHALL INCLUDE ALL REQUIRED BOLTS.
- FENCING SHALL BE CONSTRUCTED IN ACCORDANCE WITH AES-M-006 AND THE DRAWINGS REFERENCED BELOW.
- ENCIRCLED CODE NUMBERS REFER TO THE LISTS OF MATERIAL REFERENCED BELOW.
- TERMINAL POSTS (CORNER, END, GATE OR TENSION) SHALL BE INSTALLED AT THE BEGINNING AND END AND AT A MAXIMUM OF 90 METERS INTERVALS OF FENCE FABRIC AND AT CHANGES VERTICAL AND HORIZONTAL ALIGNMENTS EXCEEDING 22.5° DEFLECTION ANGLE. TERMINAL POSTS SHALL BE BRACED IN THE PLANE OF FENCING TO THE ADJACENT LINE POSTS.
- ALL DIMENSIONS ARE IN MILLIMETERS.

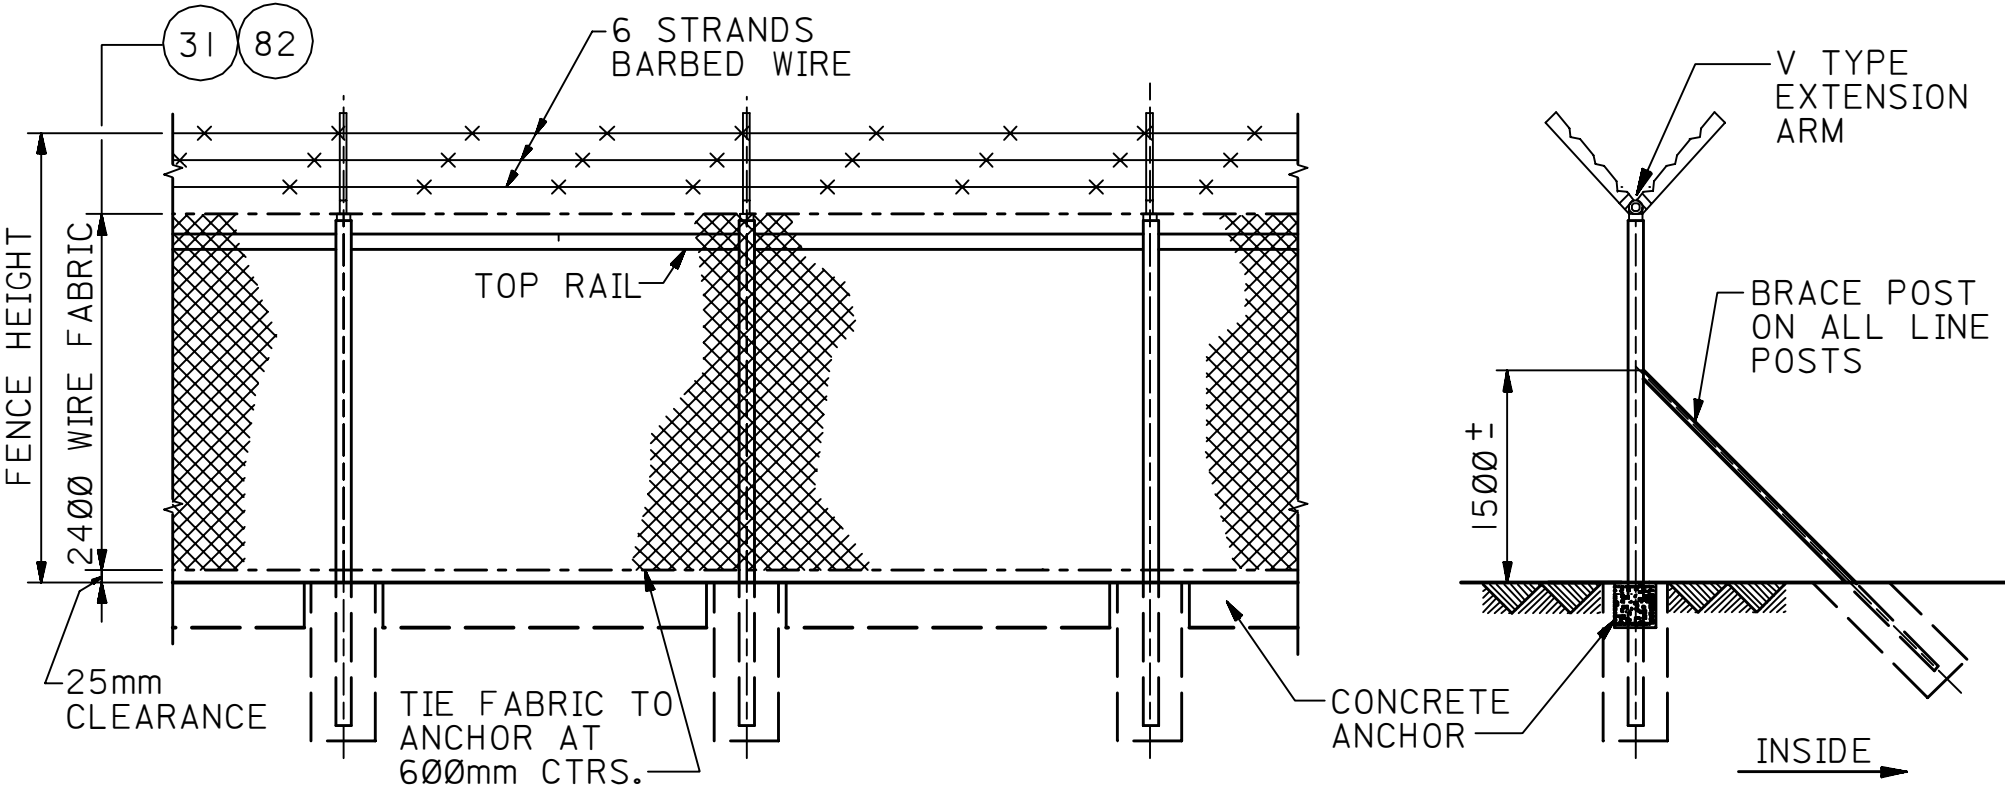

REFERENCE DRAWINGS

FENCE POSTS AND FABRIC DETAILS	AA-036678
FENCE GATE DETAILS	AB-036679
FENCE FOOTINGS	AC-036680
L/M FOR SAUDI ARAMCO SECURITY FENCING	AE-036881
L/M FOR FENCE TYPE-II	AE-036882
L/M FOR FENCE TYPE-III	AE-036883
L/M FOR FENCE TYPE-IV	AE-036884
L/M FOR FENCE TYPE-V	AE-036904

TYPICAL INSTALLATION DRAWING

02	MAR90	ASC	GENERAL REVISION PER AES-M-006			
01	05-22-88	RLO	REDRAWING AND ADDED TYPICAL INSTALLATION DRAWING NOTE.			
REV. NO.	DATE	BY	DESCRIPTION	CHKD	CERT.	APPD.

SAUDI ARABIAN OIL COMPANY

DRAWN BY K.R.N. CHECKED BY SCALE: NONE
DATE STARTED 11-21-83 DATE COMPLETED
OPR'G. DEPT. ENG. DEPT. ORIGINAL SIGNED
APP'D. FOR CONST.

THIS DRAWING IS NOT TO BE USED FOR CONSTRUCTION OR FOR ORDERING MATERIAL UNTIL CERTIFIED AND DATED

CERTIFIED DATE

AN OVERVIEW (ARCHITECTURAL) SAUDI ARAMCO SECURITY AND GENERAL PURPOSE FENCING

STD. DWG.	METRIC
PLANT NO.	INDEX
990	M
AB-036677	001
02	