




10	200	058930-BV	R	990
PLANT NO.	REV. NO.	DRAWING NUMBER	INDEX	SHT. NO.

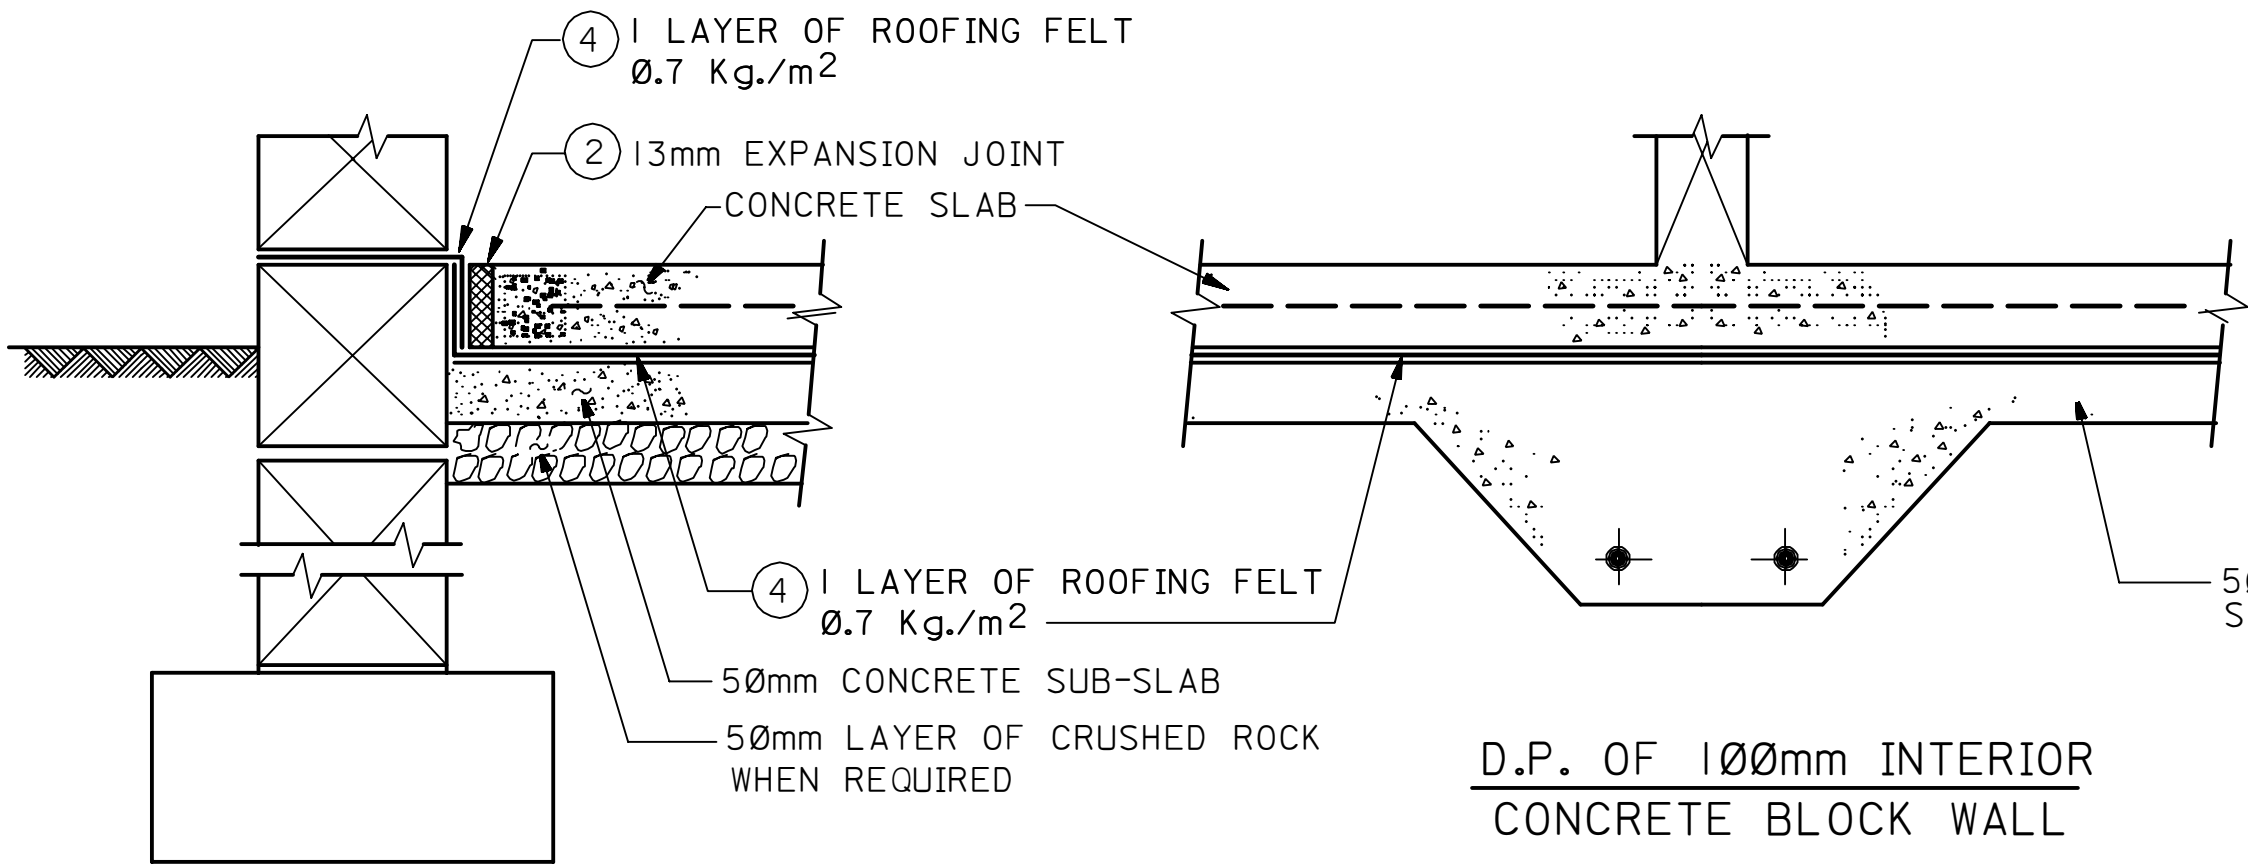


D.P. 200mm OR 300mm EXTERIOR
CONCRETE BLOCK WALL

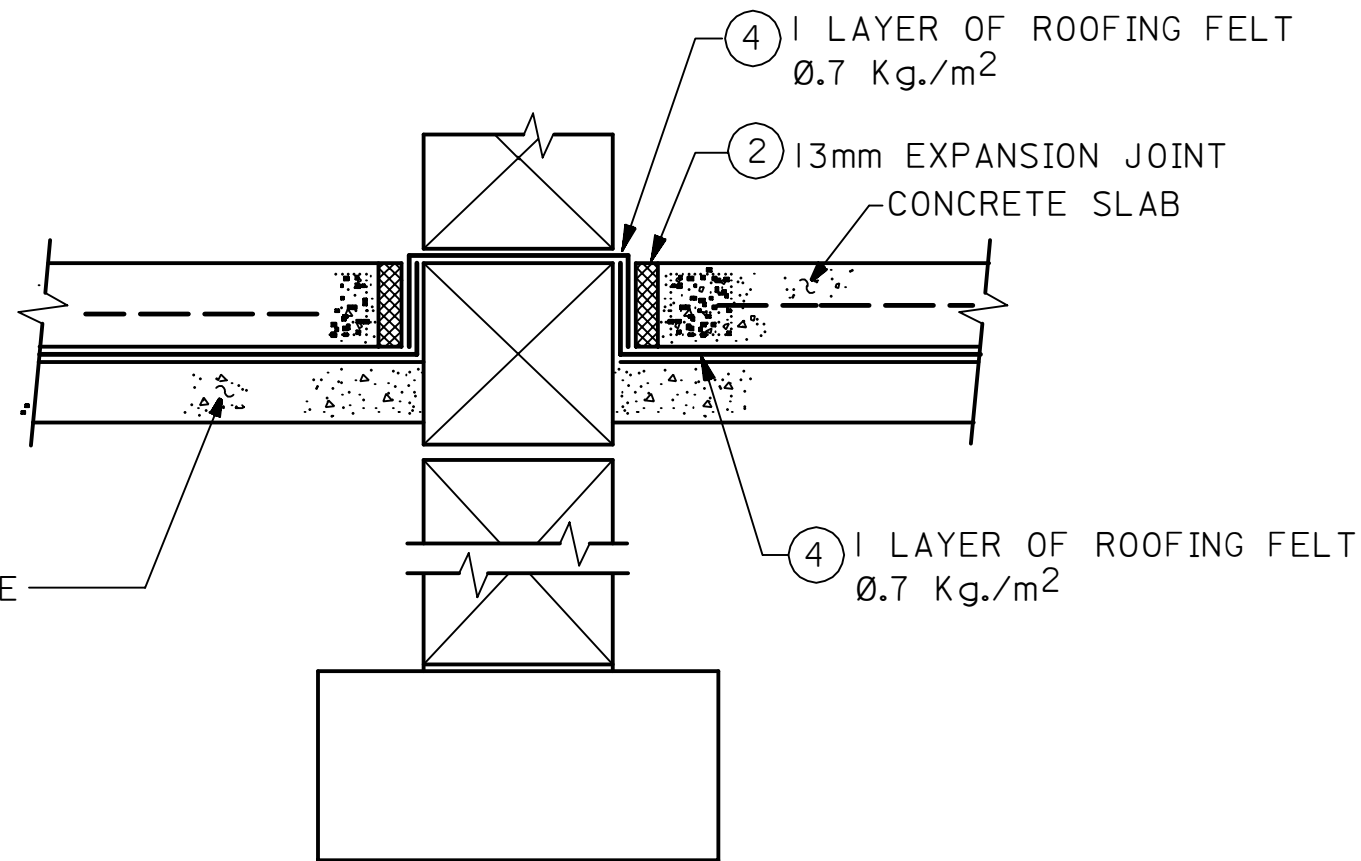


D.P. OF 200mm INTERIOR
CONCRETE BLOCK WALL

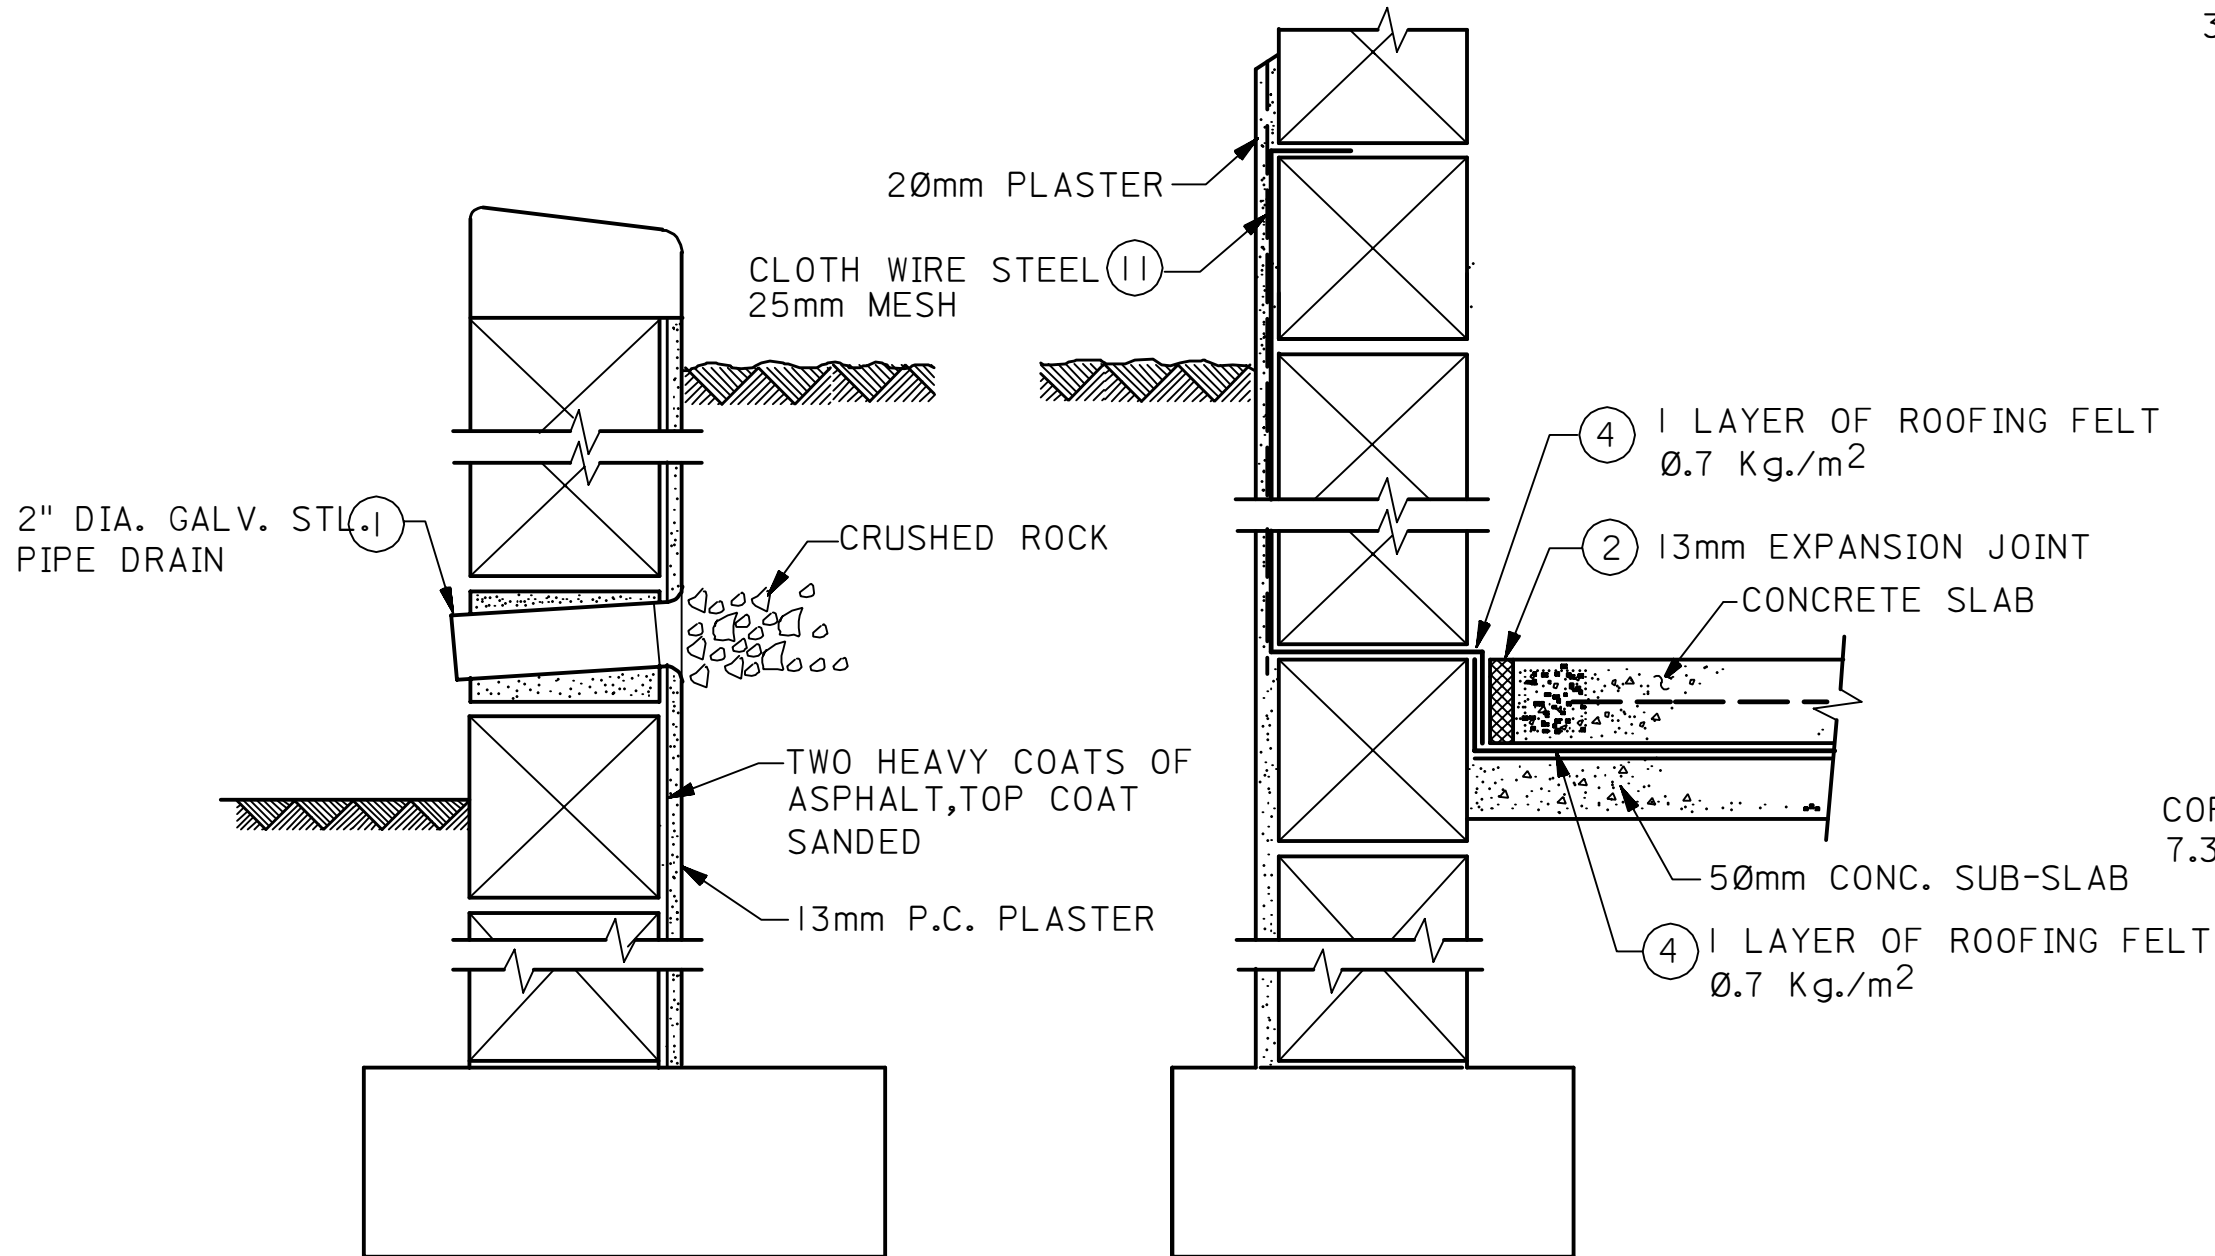

D.P. OF PLANTING BOX

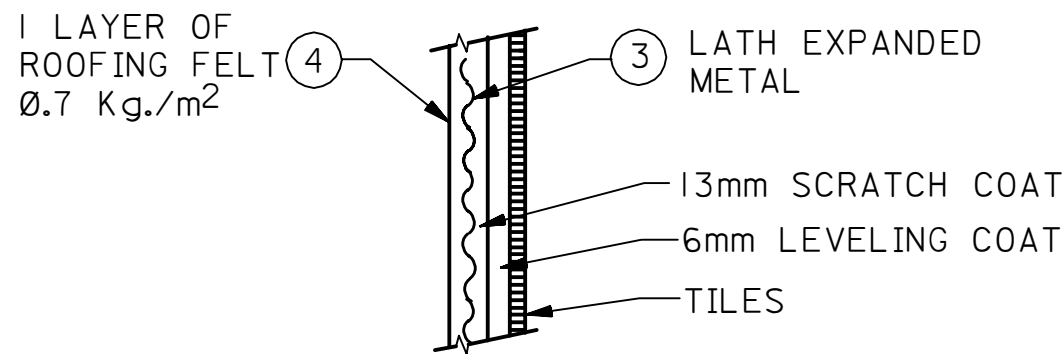


D.P. MEMBRANE ON
STUD WALL

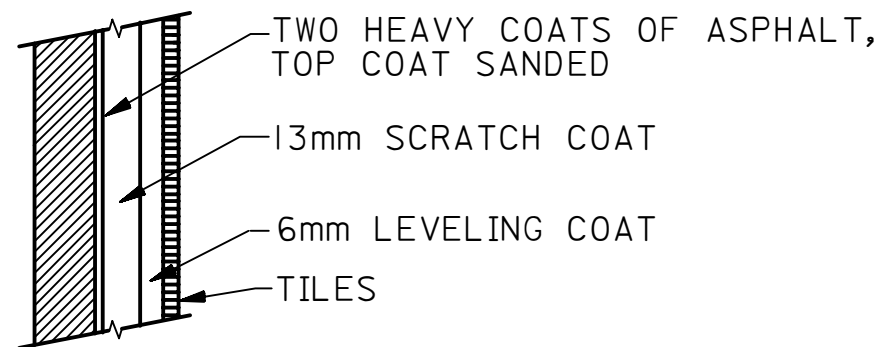


D.P. MEMBRANE ON
CONC. BLOCK WALL

DETAIL-1

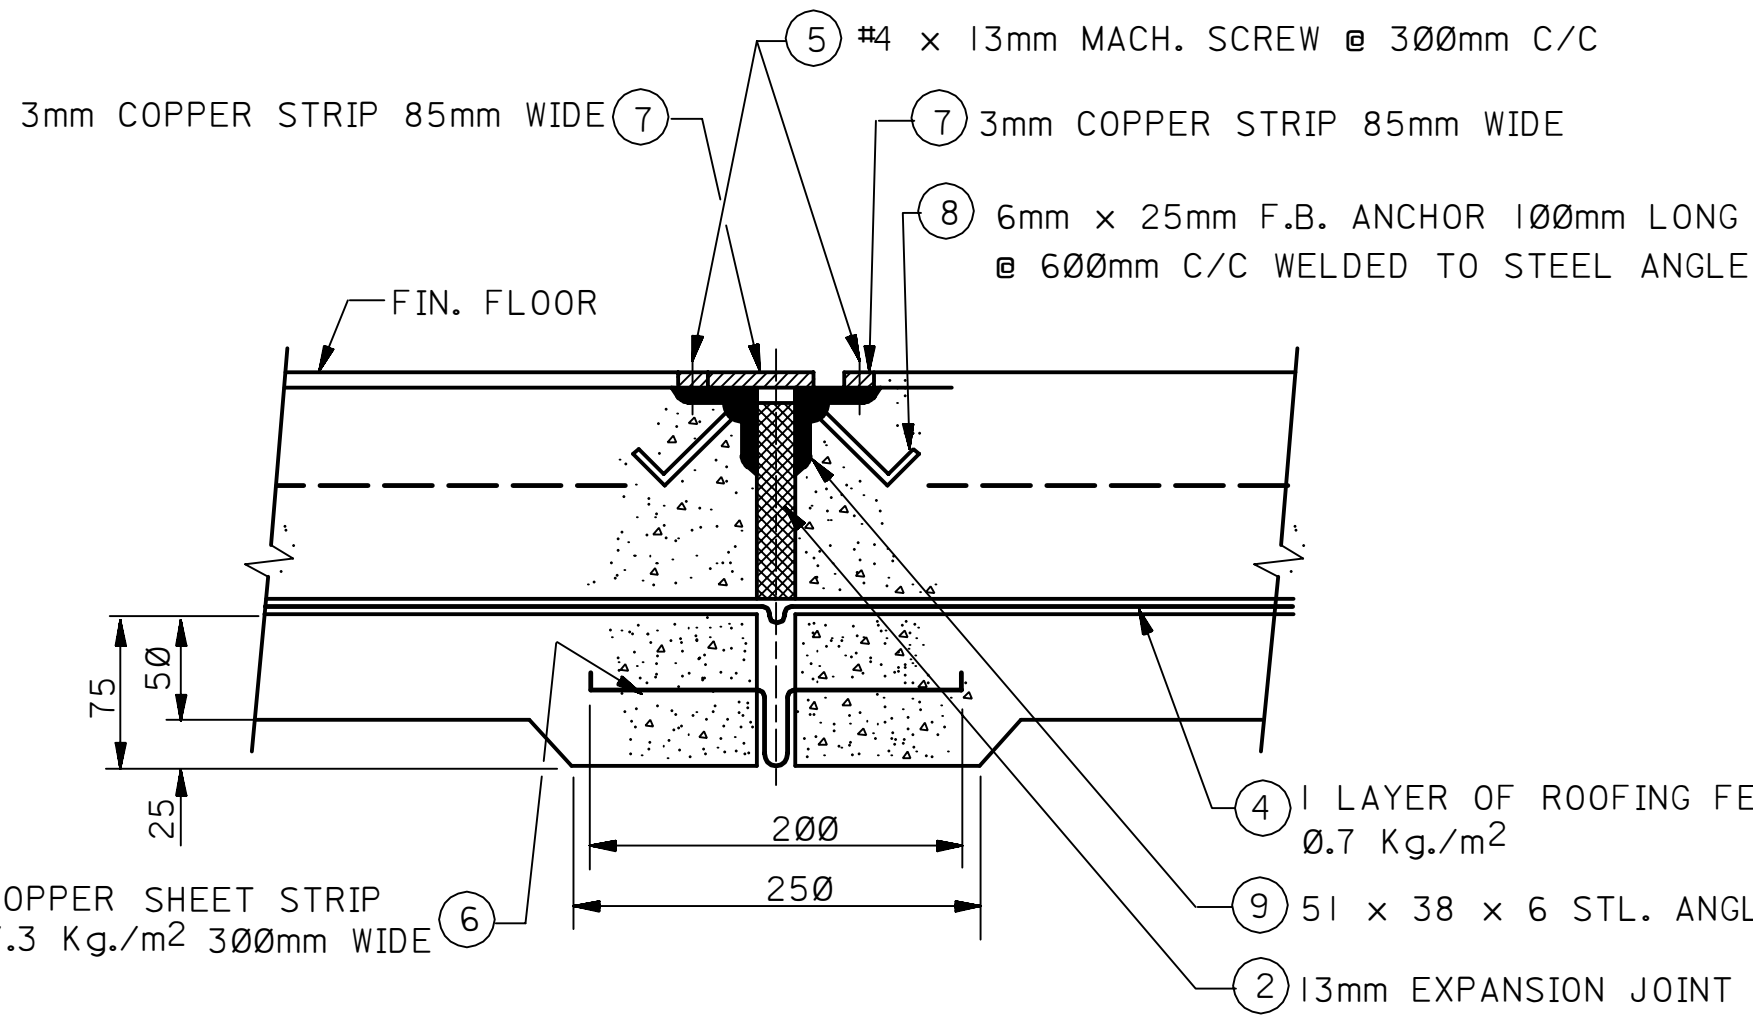

EXPANSION JOINT THRU DAMP PROOFED SLAB

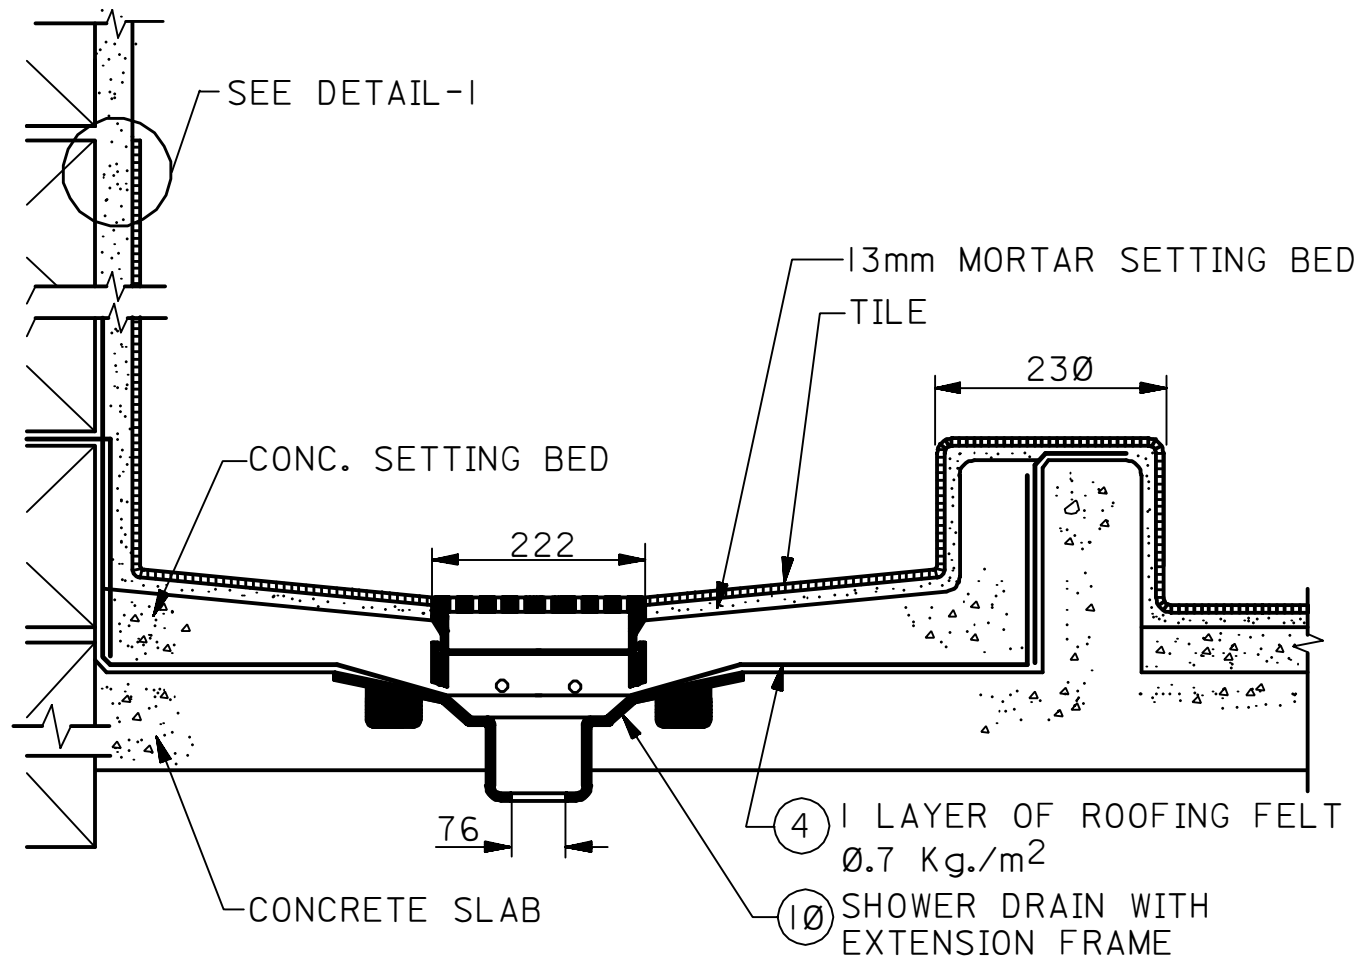

D.P. OF SHOWER STALL

NOTES:

1. ALL DIMENSIONS ARE IN MILLIMETERS UNLESS NOTED OTHERWISE.

2. METRIC DIMENSIONS OF STOCK ITEMS ARE A DIRECT CONVERSION OF CONVENTIONAL UNITS TO METRIC UNITS.

MATERIAL CODE

CODE NO.	AMS NO.	DESCRIPTION
1	01-110-040	PIPE: STEEL; GALV.; 2" Ø
2	09-245-367	EXPANSION JOINT; 1/2 "
3	09-250-487	LATH: EXPANDED METAL
4	09-389-216	FELT: ROOFING (0.7 Kg./m ²)
5	11-289-103	SCREW: MACHINE BRASS #4 x 1 1/2 "
6	12-132-822	SHEET: COPPER STRIP
7	12-132-858	SHEET: COPPER STRIP
8	12-335-222	ANCHOR: STEEL
9	12-408-876	ANGLE: STEEL
10	05-218-720	DRAIN: FLOOR; 3"
11	12-782-498	CLOTH: WIRE STEEL

TYPICAL INSTALLATION DRAWING

01	JUN92	ESSD EPE		DRAWING DIGITIZED INTO CADD DATABASE WITHOUT CHANGES			
REV. NO.	DATE	BY	JO/EWO	DESCRIPTION	CHKD.	CERT.	APPD.

SAUDI ARABIAN OIL COMPANY

DRAWN BY PARMA CHECKED BY _____ SCALE NONE

DATE STARTED _____ DATE COMPLETED 03-24-61

OPR'G. DEPT. _____ ENG. DEPT. _____

APP'D FOR CONSTR. _____

THIS DRAWING IS NOT TO BE USED FOR CONSTRUCTION OR FOR ORDERING MATERIAL UNTIL CERTIFIED AND DATED

CERTIFIED _____ BY _____ DATE _____

DAMP PROOFING MEMBRANE APPLICATION DETAILS

STD. DWG.

METRIC

PLANT NO.	INDEX	DRAWING NUMBER	SHT. NO.	REV. NO.
990	R	AB-036850	002	01