


|           |       |                |           |          |     |
|-----------|-------|----------------|-----------|----------|-----|
| 990       | 001   | 56895          | AB-036895 | A        | 066 |
| PLANT NO. | INDEX | DRAWING NUMBER | SHT. NO.  | REV. NO. |     |

8-HOLES 10mm ( 3/8 ") DIA.  
(SEE NOTE 5)

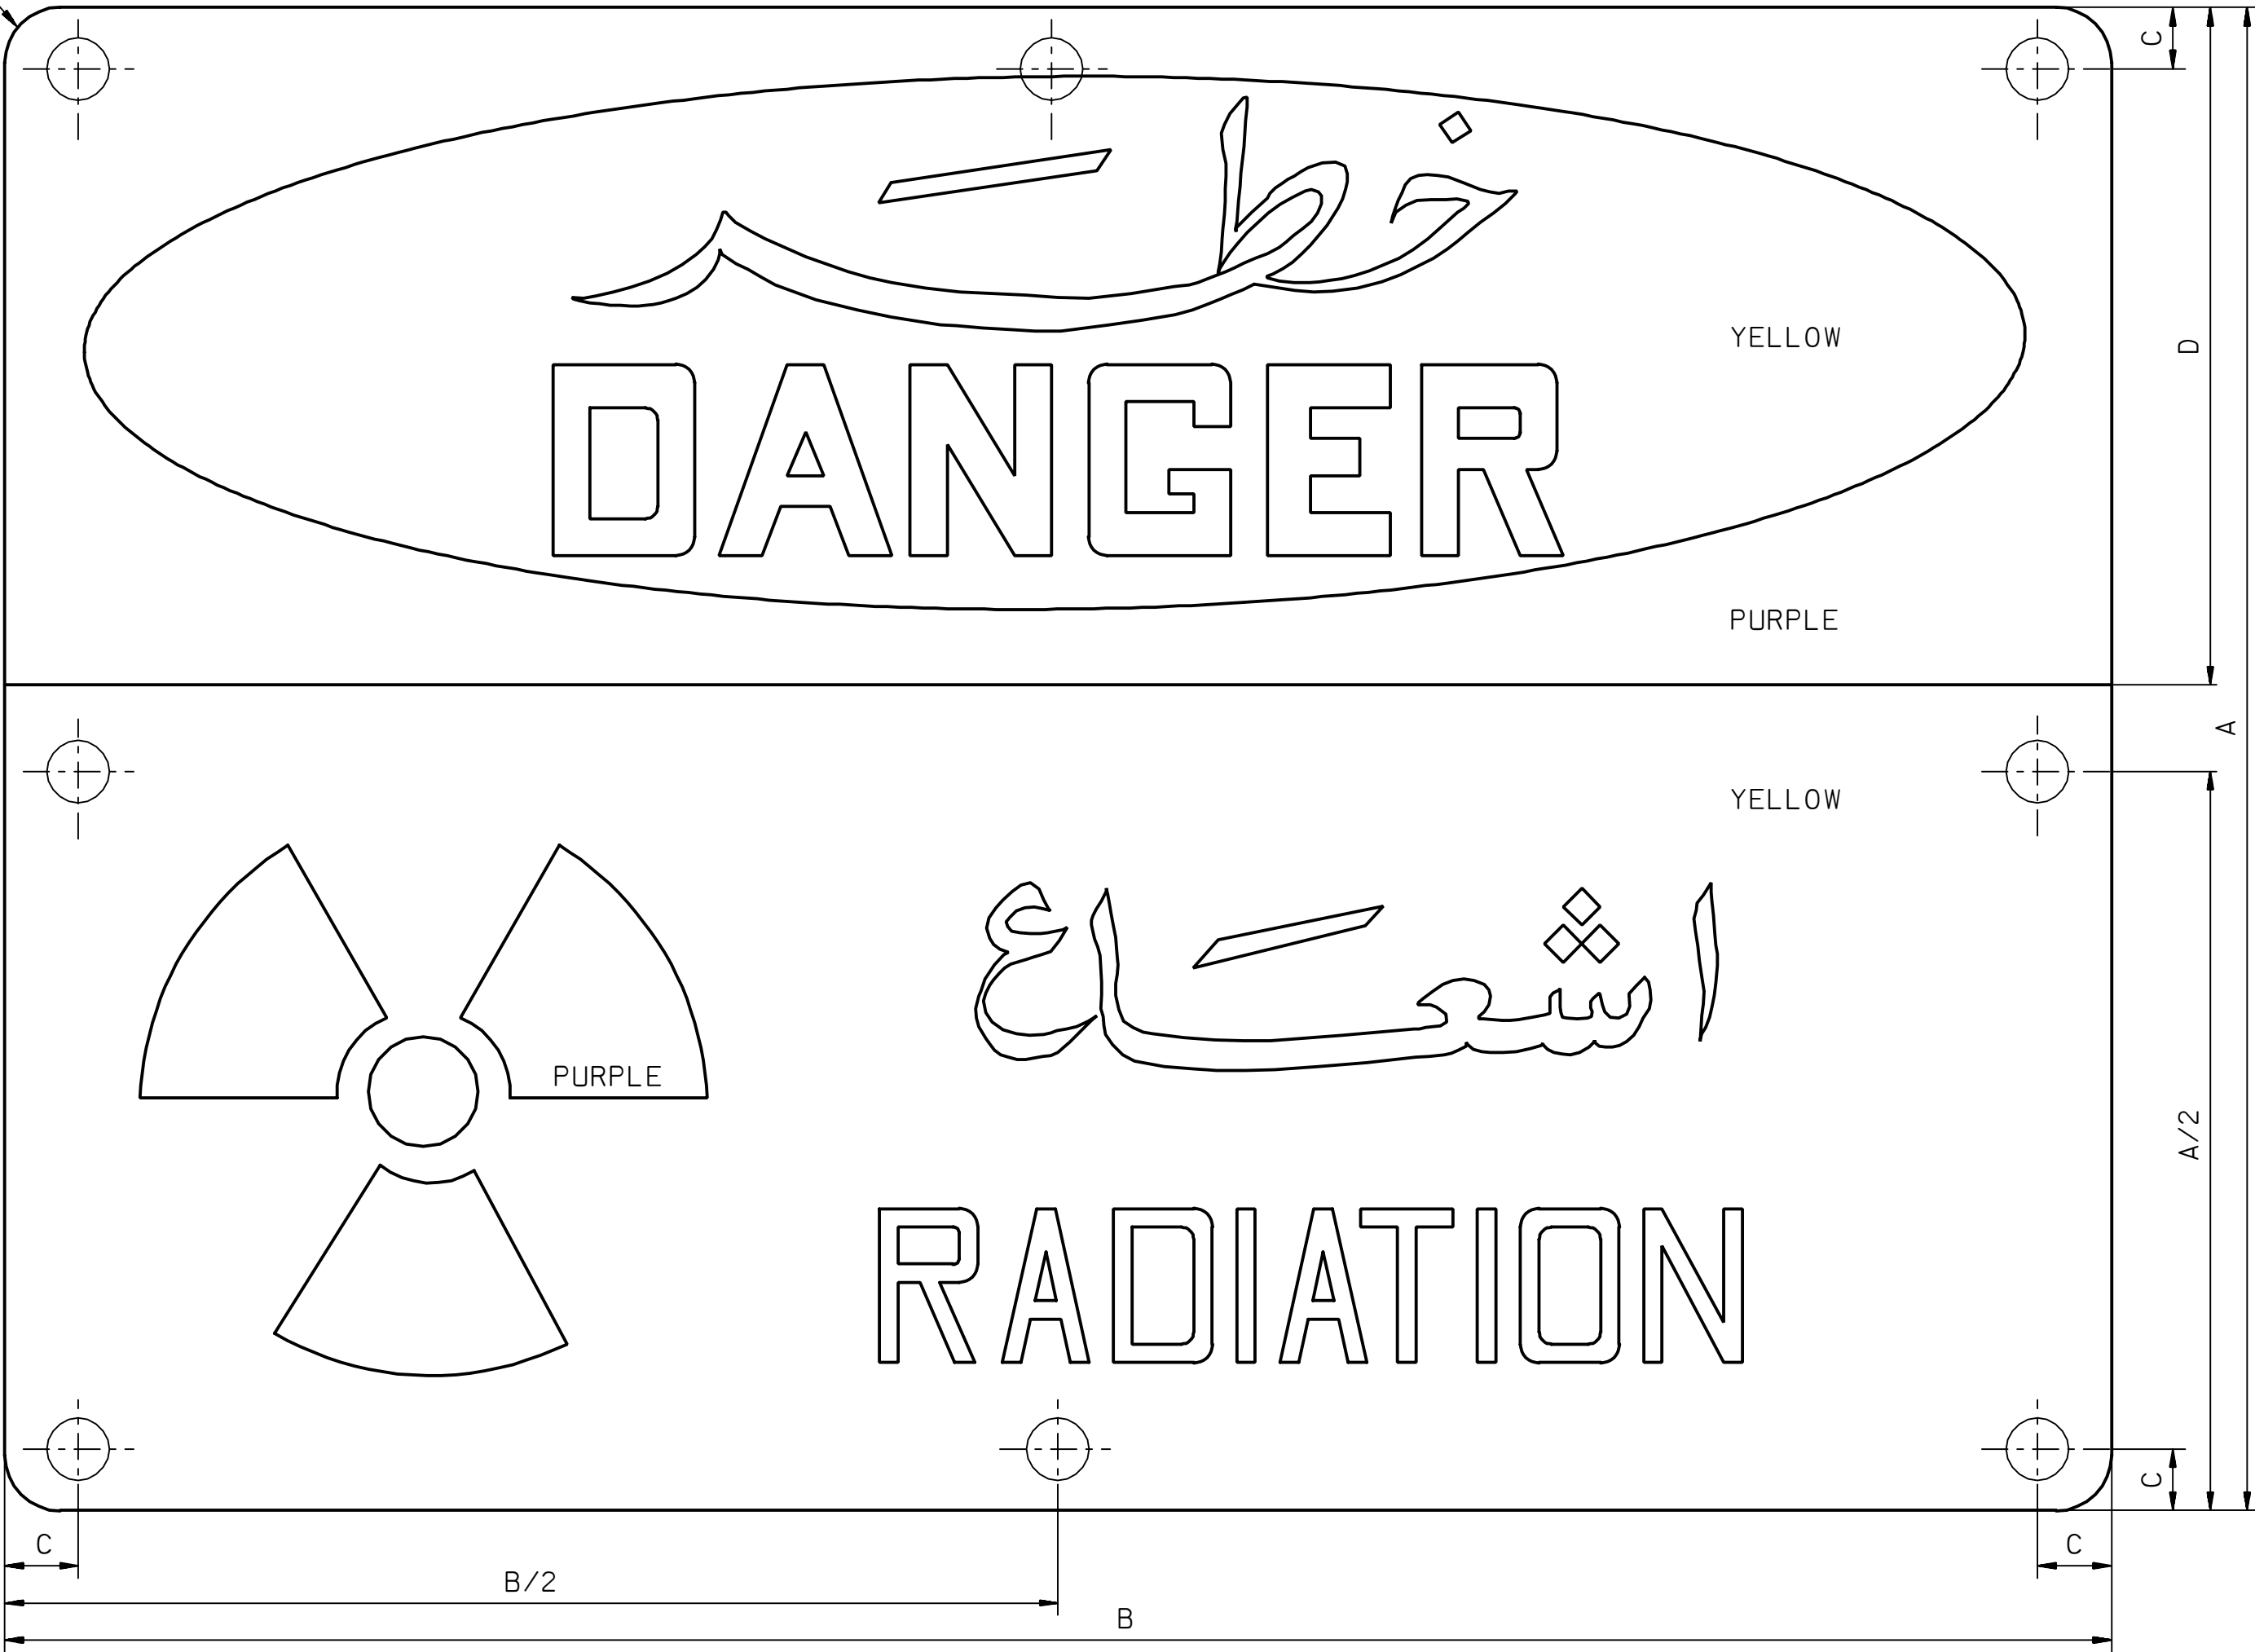

- NOTES:
1. SIGN TO MEET SPECIFICATION ANSI-Z35.1 APPENDIX A9.1, A9.2 (16 GA) AND A9.5.
  2. LETTERING SOLID PURPLE ON YELLOW BACKGROUND.
  3. AMER. STD. ASS'N SYMBOL AOLID PURPLE ON YELLOW BACKGROUND.
  4. FOR COLOR SPECIFICATION SEE BRITISH STANDARD BS 381C. PURPLE COLOR NO. BS 796.
  5. THERE ARE NO CENTER HOLES AT TOP, BOTTOM OR SIDE ON 21-XXX-XXX.
  6. LETTERING AND SYMBOLS ARE TO BE SCALED IN PROPORTION FROM OVERALL PLATE DIMENSIONS AS PRESENTED ON THIS DRAWING.
  7. CORNERS OF SIGNS TO BE ROUNDED AND EDGES TO BE SMOOTHED SO AS TO AVOID INJURY.
  8. METRIC DIMENSION OF STOCK ITEMS ARE A DIRECT CONVERSION OF CONVENTIONAL UNITS TO METRIC UNITS.

| TABLE OF DIMENSIONS mm (INCHES) |              |              |             |                |
|---------------------------------|--------------|--------------|-------------|----------------|
| AMS NO.                         | A            | B            | C           | D              |
| 21-565-716                      | 250<br>(10") | 350<br>(14") | 12<br>( 1/2 | 115<br>"04 1/2 |
|                                 | 500<br>(20") | 700<br>(28") | 25<br>(1")  | 230<br>(9")    |

| TYPICAL INSTALLATION DRAWING                                                                             |       |                |        |                                                         |                      |          |       |  |  |  |  |  |  |  |
|---|-------|----------------|--------|---------------------------------------------------------|----------------------|----------|-------|--|--|--|--|--|--|--|
|   |       |                |        |                                                         |                      |          |       |  |  |  |  |  |  |  |
| 05   | FEB92 | ESSD<br>AJK    |        | DRAWING DIGITIZED INTO CADD<br>DATABASE WITHOUT CHANGES |                      |          |       |  |  |  |  |  |  |  |
| REV.<br>NO.                                                                                              | DATE  | BY             | JO/EWO | DESCRIPTION                                             | CHKD.                | CERT.    | APPD. |  |  |  |  |  |  |  |
| SAUDI ARABIAN OIL COMPANY                                                                                |       |                |        |                                                         |                      |          |       |  |  |  |  |  |  |  |
| DRAWN BY F.M. DEURA CHECKED BY SCALE NONE                                                                |       |                |        |                                                         |                      |          |       |  |  |  |  |  |  |  |
| DATE STARTED 03-13-61 DATE COMPLETED 03-11-61                                                            |       |                |        |                                                         |                      |          |       |  |  |  |  |  |  |  |
| OPR'G. DEPT. ENG. DEPT. ORIGINAL SIGNED                                                                  |       |                |        |                                                         |                      |          |       |  |  |  |  |  |  |  |
| APP'D FOR CONSTR.                                                                                        |       |                |        |                                                         |                      |          |       |  |  |  |  |  |  |  |
| THIS DRAWING IS NOT TO BE USED FOR<br>CONSTRUCTION OR FOR ORDERING<br>MATERIAL UNTIL CERTIFIED AND DATED |       |                |        |                                                         | CERTIFIED<br>BY DATE |          |       |  |  |  |  |  |  |  |
| STANDARD SIGN                                                                                            |       |                |        |                                                         |                      |          |       |  |  |  |  |  |  |  |
| "RADIATION"                                                                                              |       |                |        |                                                         |                      |          |       |  |  |  |  |  |  |  |
| STD. DWG. METRIC                                                                                         |       |                |        |                                                         |                      |          |       |  |  |  |  |  |  |  |
| PLANT NO.                                                                                                | INDEX | DRAWING NUMBER |        |                                                         | SHT. NO.             | REV. NO. |       |  |  |  |  |  |  |  |
| 990   | A     | AB-036895      |        |                                                         | 001                  | 05       |       |  |  |  |  |  |  |  |