




990	S	AB-036964	001	02
PLANT NO.	INDEX	DRAWING NUMBER	SHT. NO.	REV. NO.

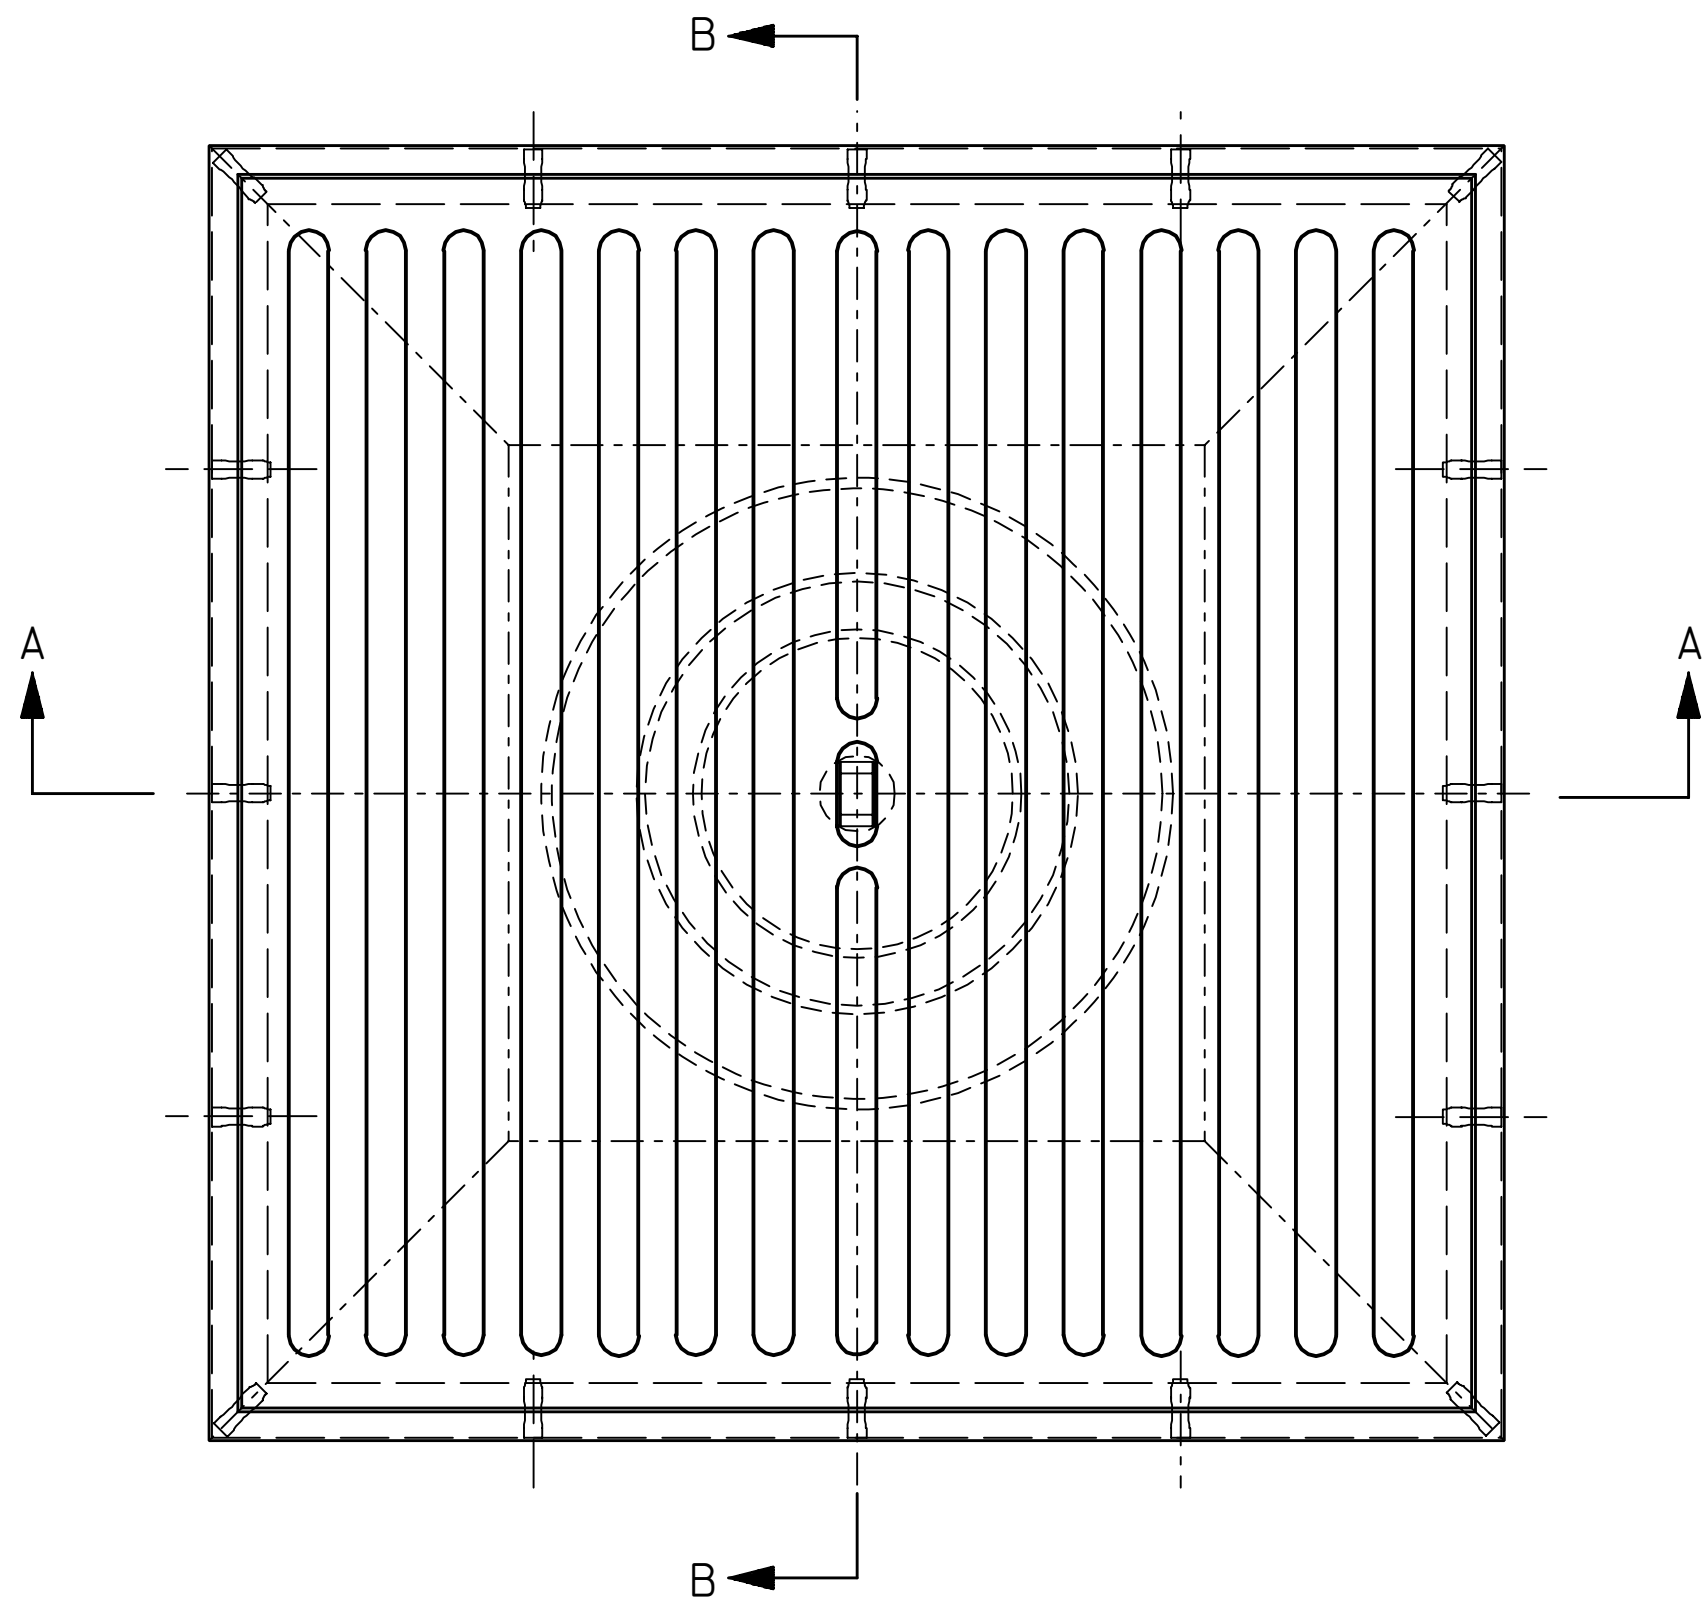


PLAN

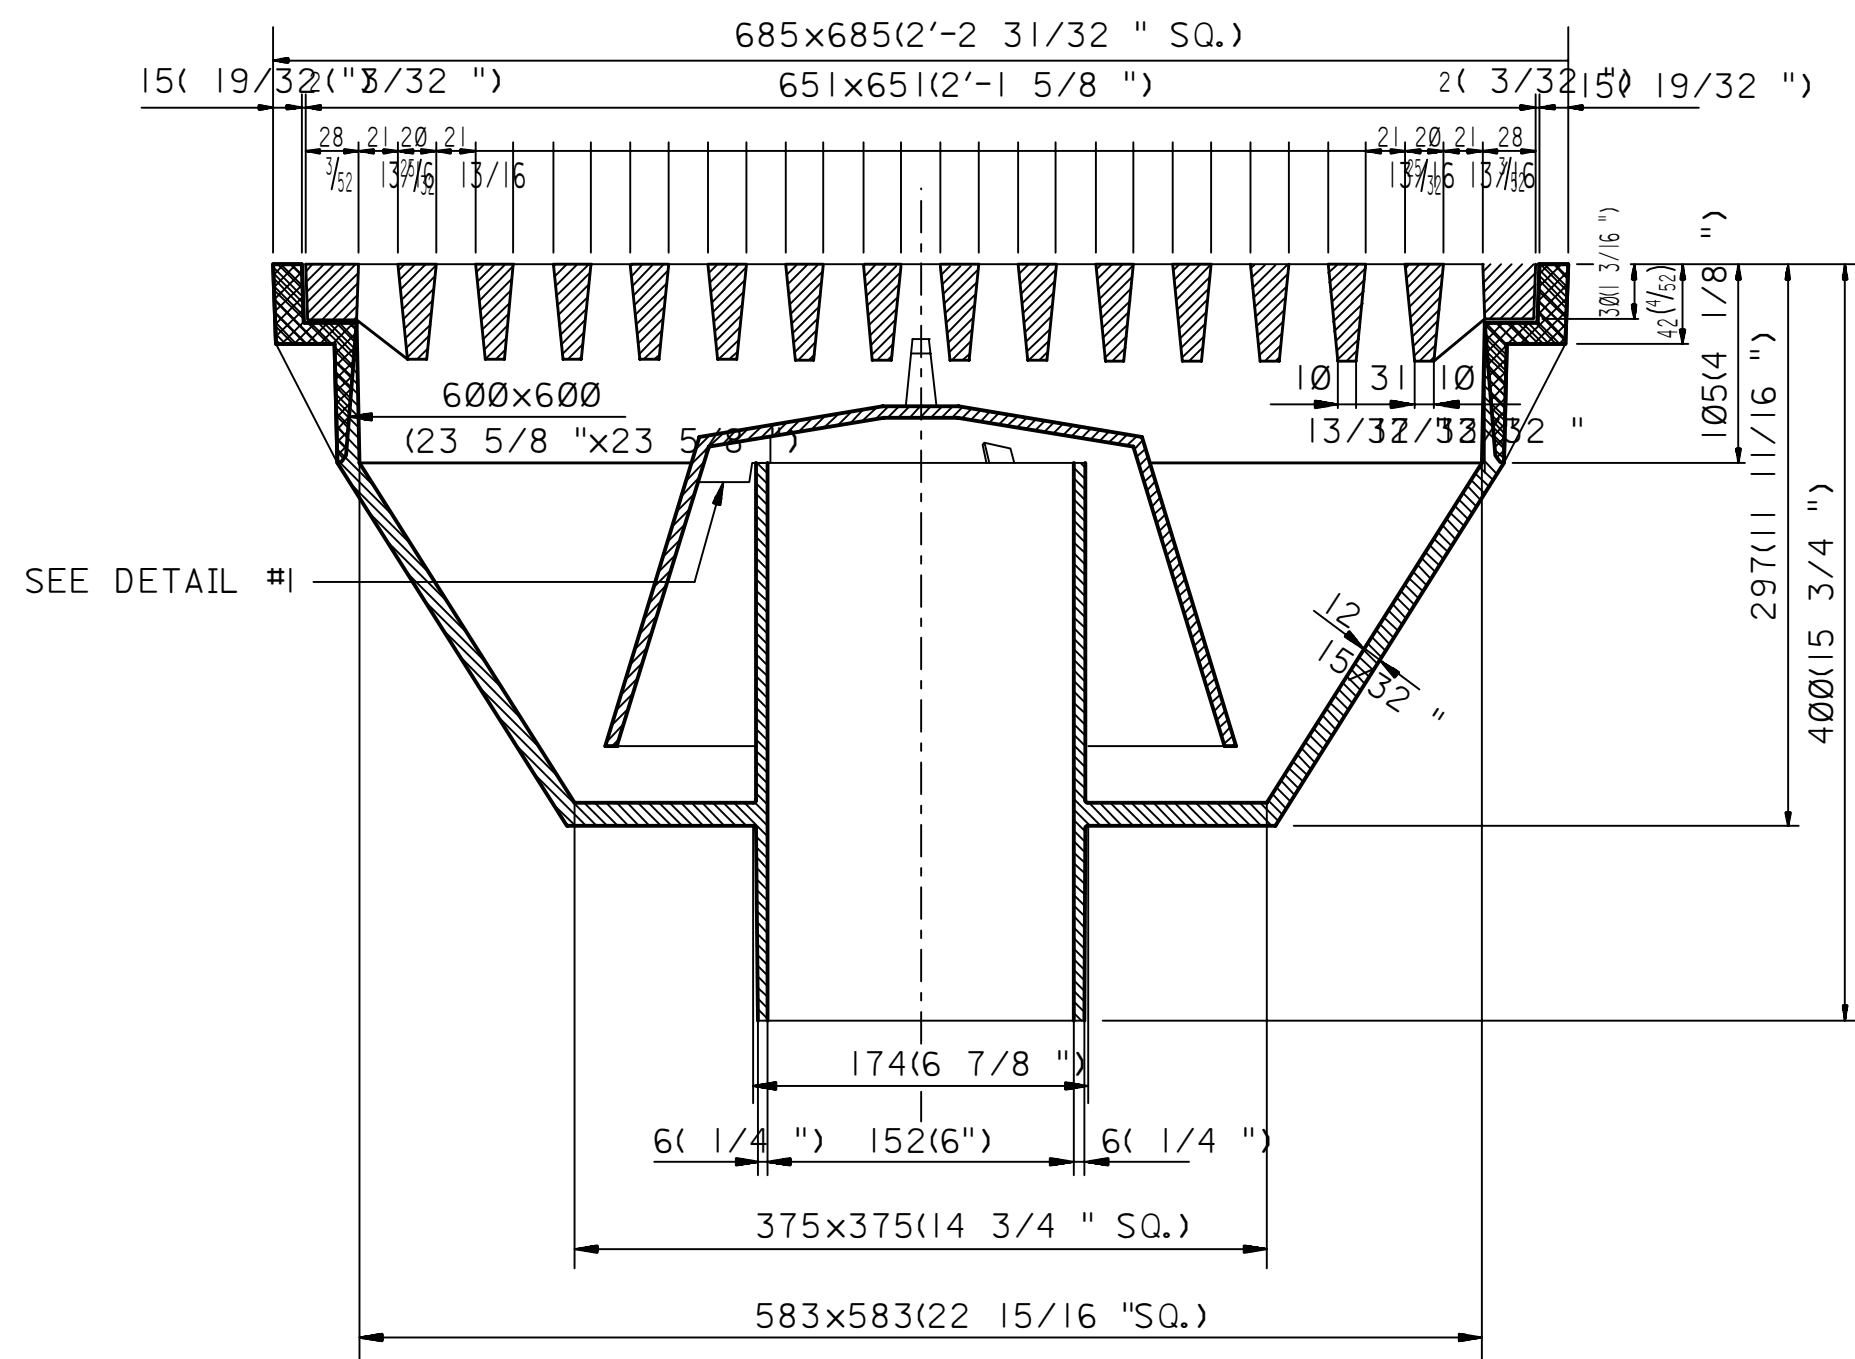


SECTION "A-A"

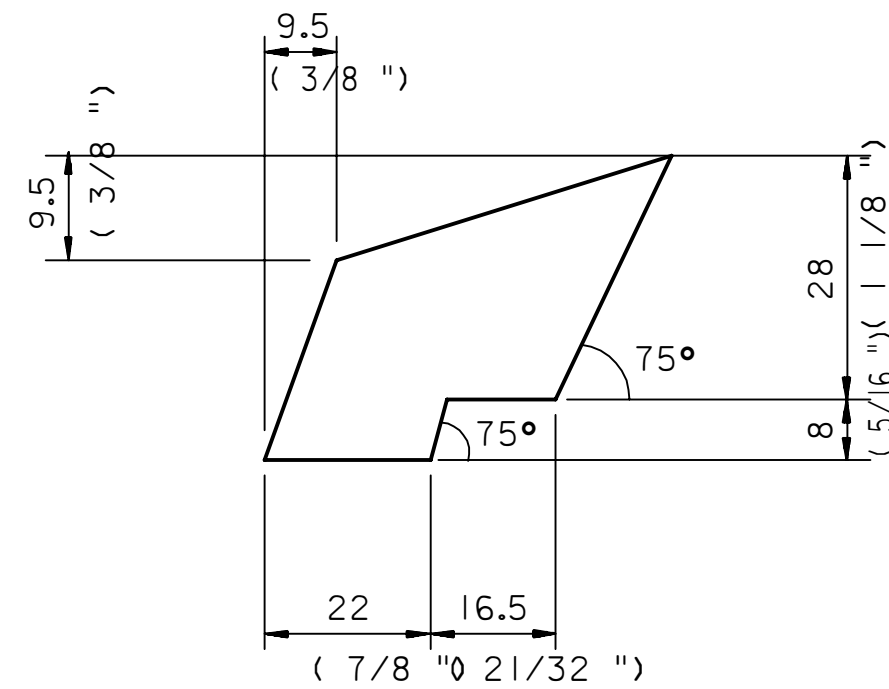


DETAIL "1"

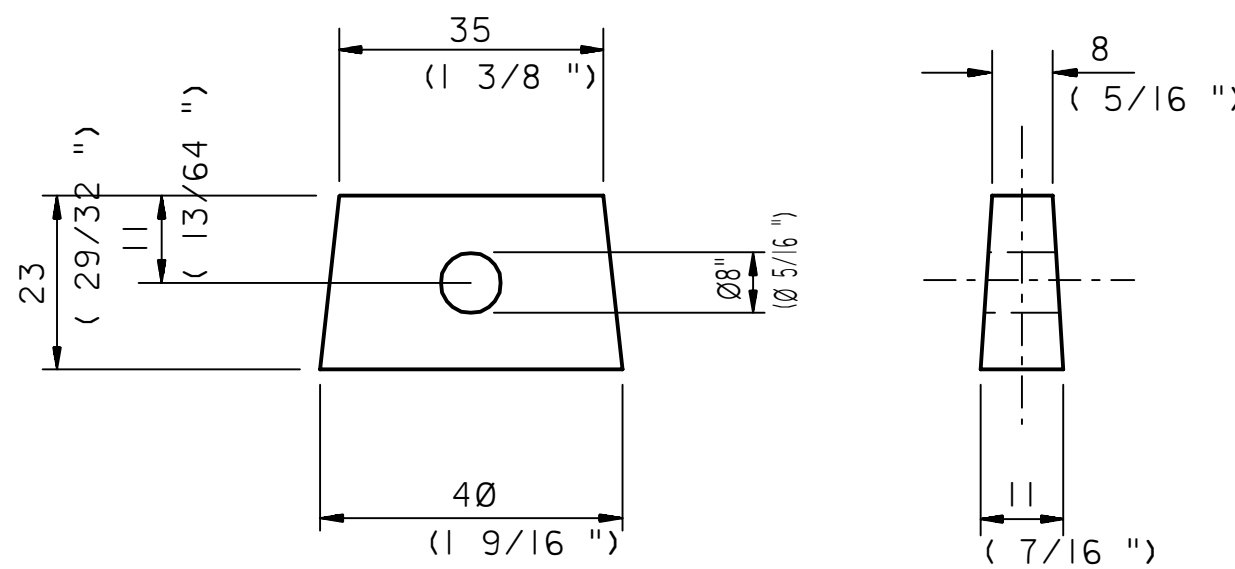

DETAIL "2"

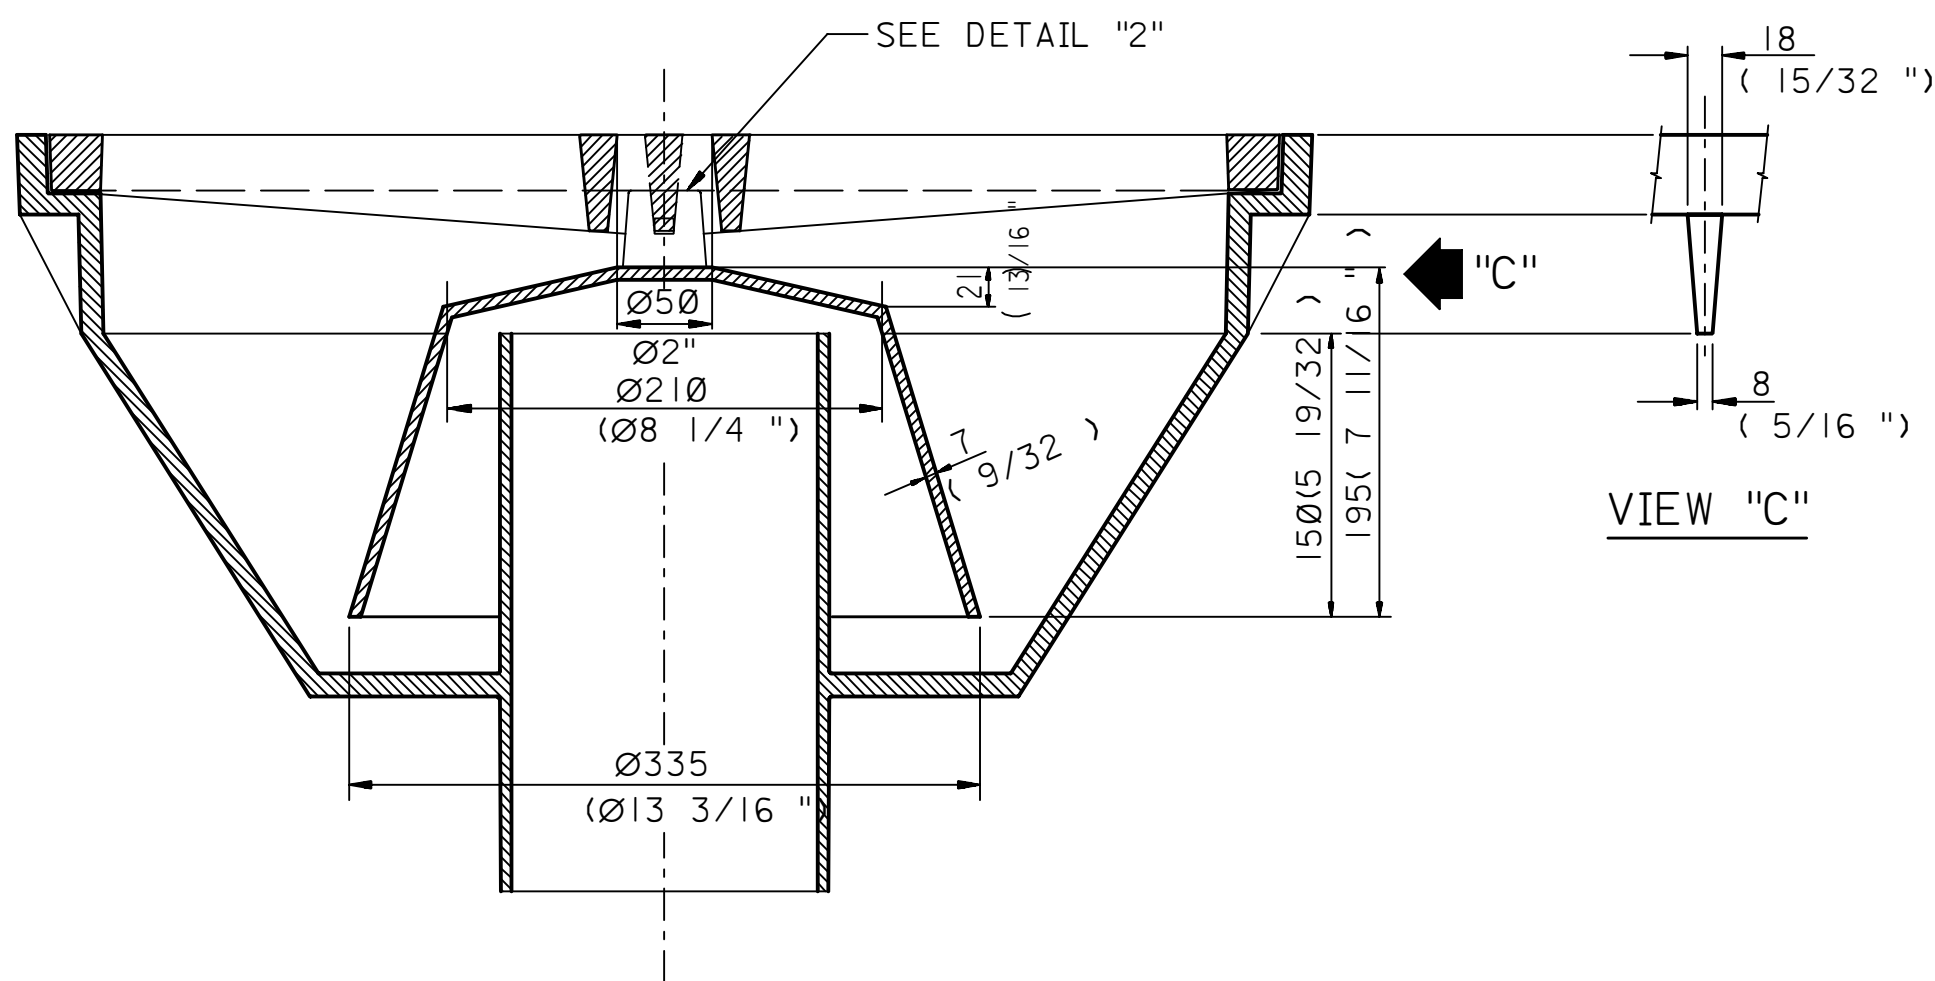

SECTION "B-B"

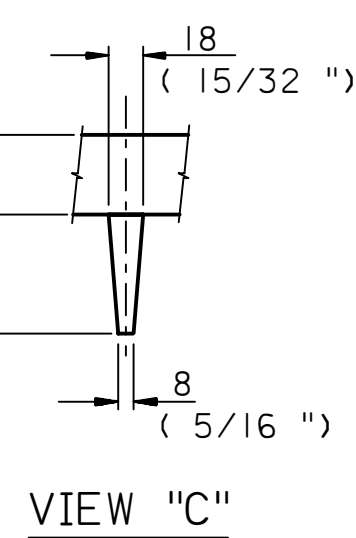

VIEW "C"

NOTES:
1. DIMENSIONS IN INCHES ARE APPROXIMATE.

02	JUN92	ESSD BSC	DRAWING SCANNED INTO CADD DATABASE WITHOUT CHANGES						
REV. NO.	DATE	BY	JO/EWO	DESCRIPTION			CHKD.	CERT.	APPD.
SAUDI ARABIAN OIL COMPANY									
DRAWN BY		BDH		CHECKED BY		SCALE		FULL SCALE 3=1"=0'	
DATE STARTED				DATE COMPLETED		01-20-70			
OPR'G. DEPT.				ENG. DEPT.					
APP'D FOR CONSTR.									
THIS DRAWING IS NOT TO BE USED FOR CONSTRUCTION OR FOR ORDERING MATERIAL UNTIL CERTIFIED AND DATED				CERTIFIED _____ BY _____ DATE _____					
STANDARD DETAILS									
CAST IRON CATCH BASIN FOR 6" SEWER CONNECTION (FOR REFINERY USE)									
STD. DWG									
PLANT NO.		INDEX		DRAWING NUMBER			SHT. NO.		REV. NO.
990		S		AB-036964			001		02