


990	M	AC-036268	001	02
PLANT NO.	INDEX	DRAWING NUMBER	SHT. NO.	REV. NO.

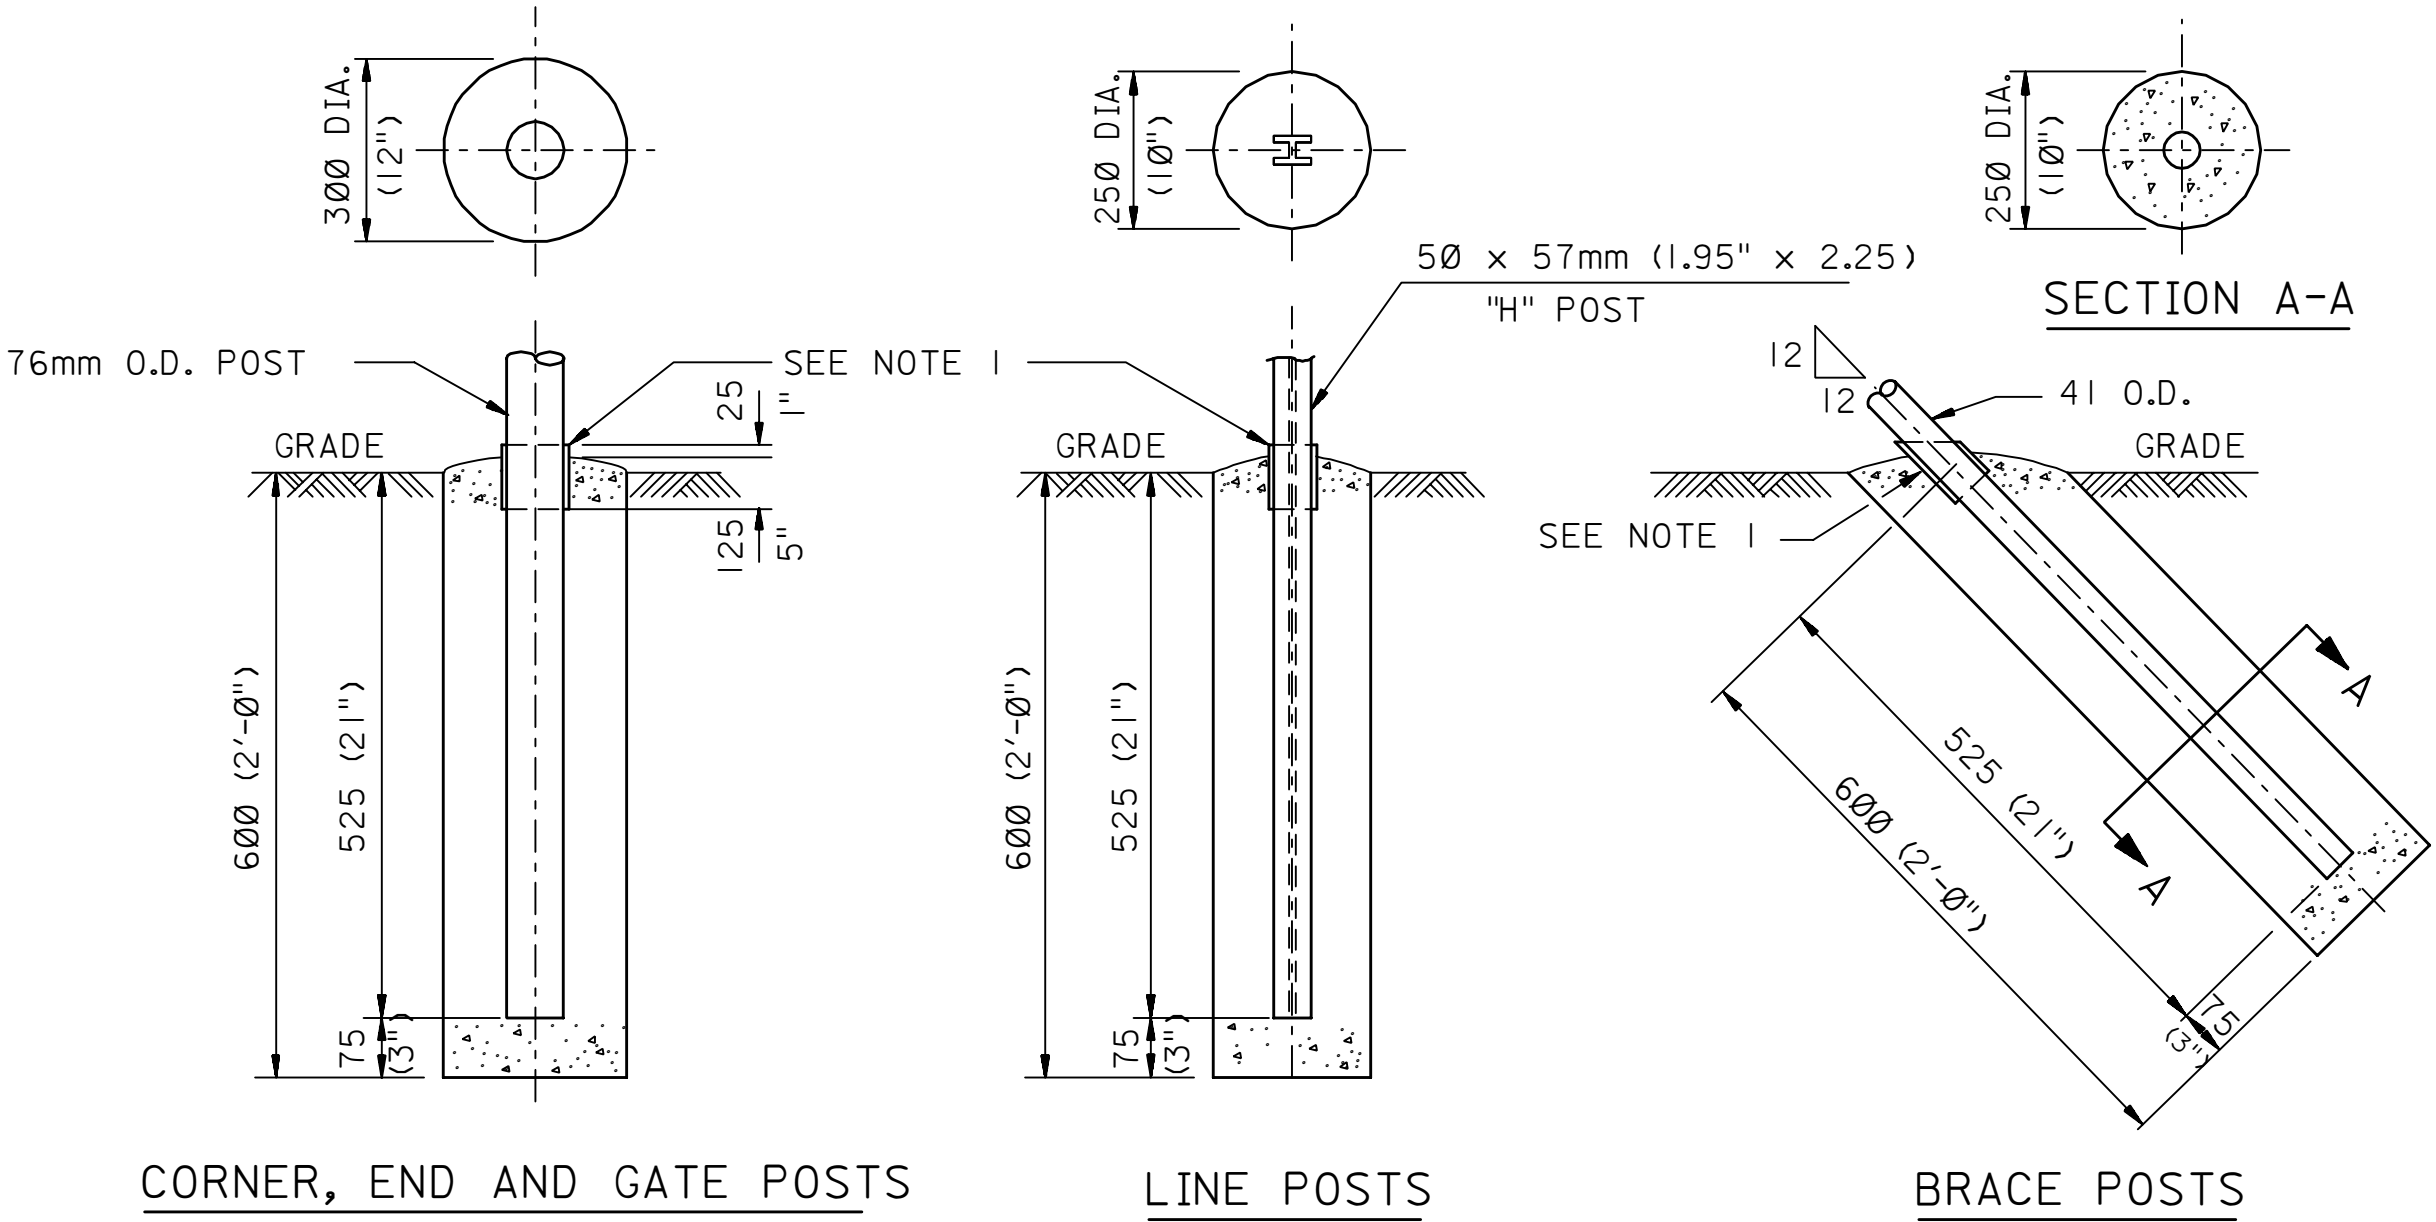

- NOTES:
- TREATMENT AT POINT WHERE POST OR BRACE ENTERS CONCRETE:
A: PAINT WITH ASPHALT
B: APPLY ONE WRAP OF FELT
C: PAINT WITH ASPHALT
THIS TREATMENT TO EXTEND 25mm (1") ABOVE THE CONCRETE AND 125mm (5") INTO THE CONCRETE.
 - ALL DIMENSIONS ARE IN MILLIMETERS UNLESS NOTED OTHERWISE.

REFERENCE DRAWINGS

STANDARD FENCE GENERAL	AB-036614
STANDARD FENCE POST AND FABRIC	AB-036615
STANDARD FENCE GATE DETAILS	AB-036616
L/M FOR STD. 1.2m (4') FENCE HGT.	AE-036269
STANDARD FENCE FOOTINGS	AB-036617

TYPICAL INSTALLATION DRAWING

02	MAY92	ESSD	CAJ	DRAWING DIGITIZED INTO CADD DATABASE WITHOUT CHANGES			
REV. NO.	DATE	BY	JO/EWO	DESCRIPTION	CHKD.	CERT.	APPD.

SAUDI ARABIAN OIL COMPANY

DRAWN BY A.I.D. CHECKED BY NJF SCALE NONE
DATE STARTED DATE COMPLETED 05-12-76
OPR'G. DEPT. ENG. DEPT. ORIGINAL SIGNED
APP'D FOR CONSTR. 10-10-76

THIS DRAWING IS NOT TO BE USED FOR CONSTRUCTION OR FOR ORDERING MATERIAL UNTIL CERTIFIED AND DATED
CERTIFIED BY DATE

FOOTING DETAILS

PERIMETER FENCING FOR ON-SHORE HELIPADS
1.2m (4 FOOT) FENCE HEIGHT
STD. DWG. METRIC

PLANT NO.	INDEX	DRAWING NUMBER	SHT. NO.	REV. NO.
990	M	AC-036268	001	02