




990	A	AC-036480	001	06
PLANT NO.	INDEX	DRAWING NUMBER	SHT. NO.	REV. NO.

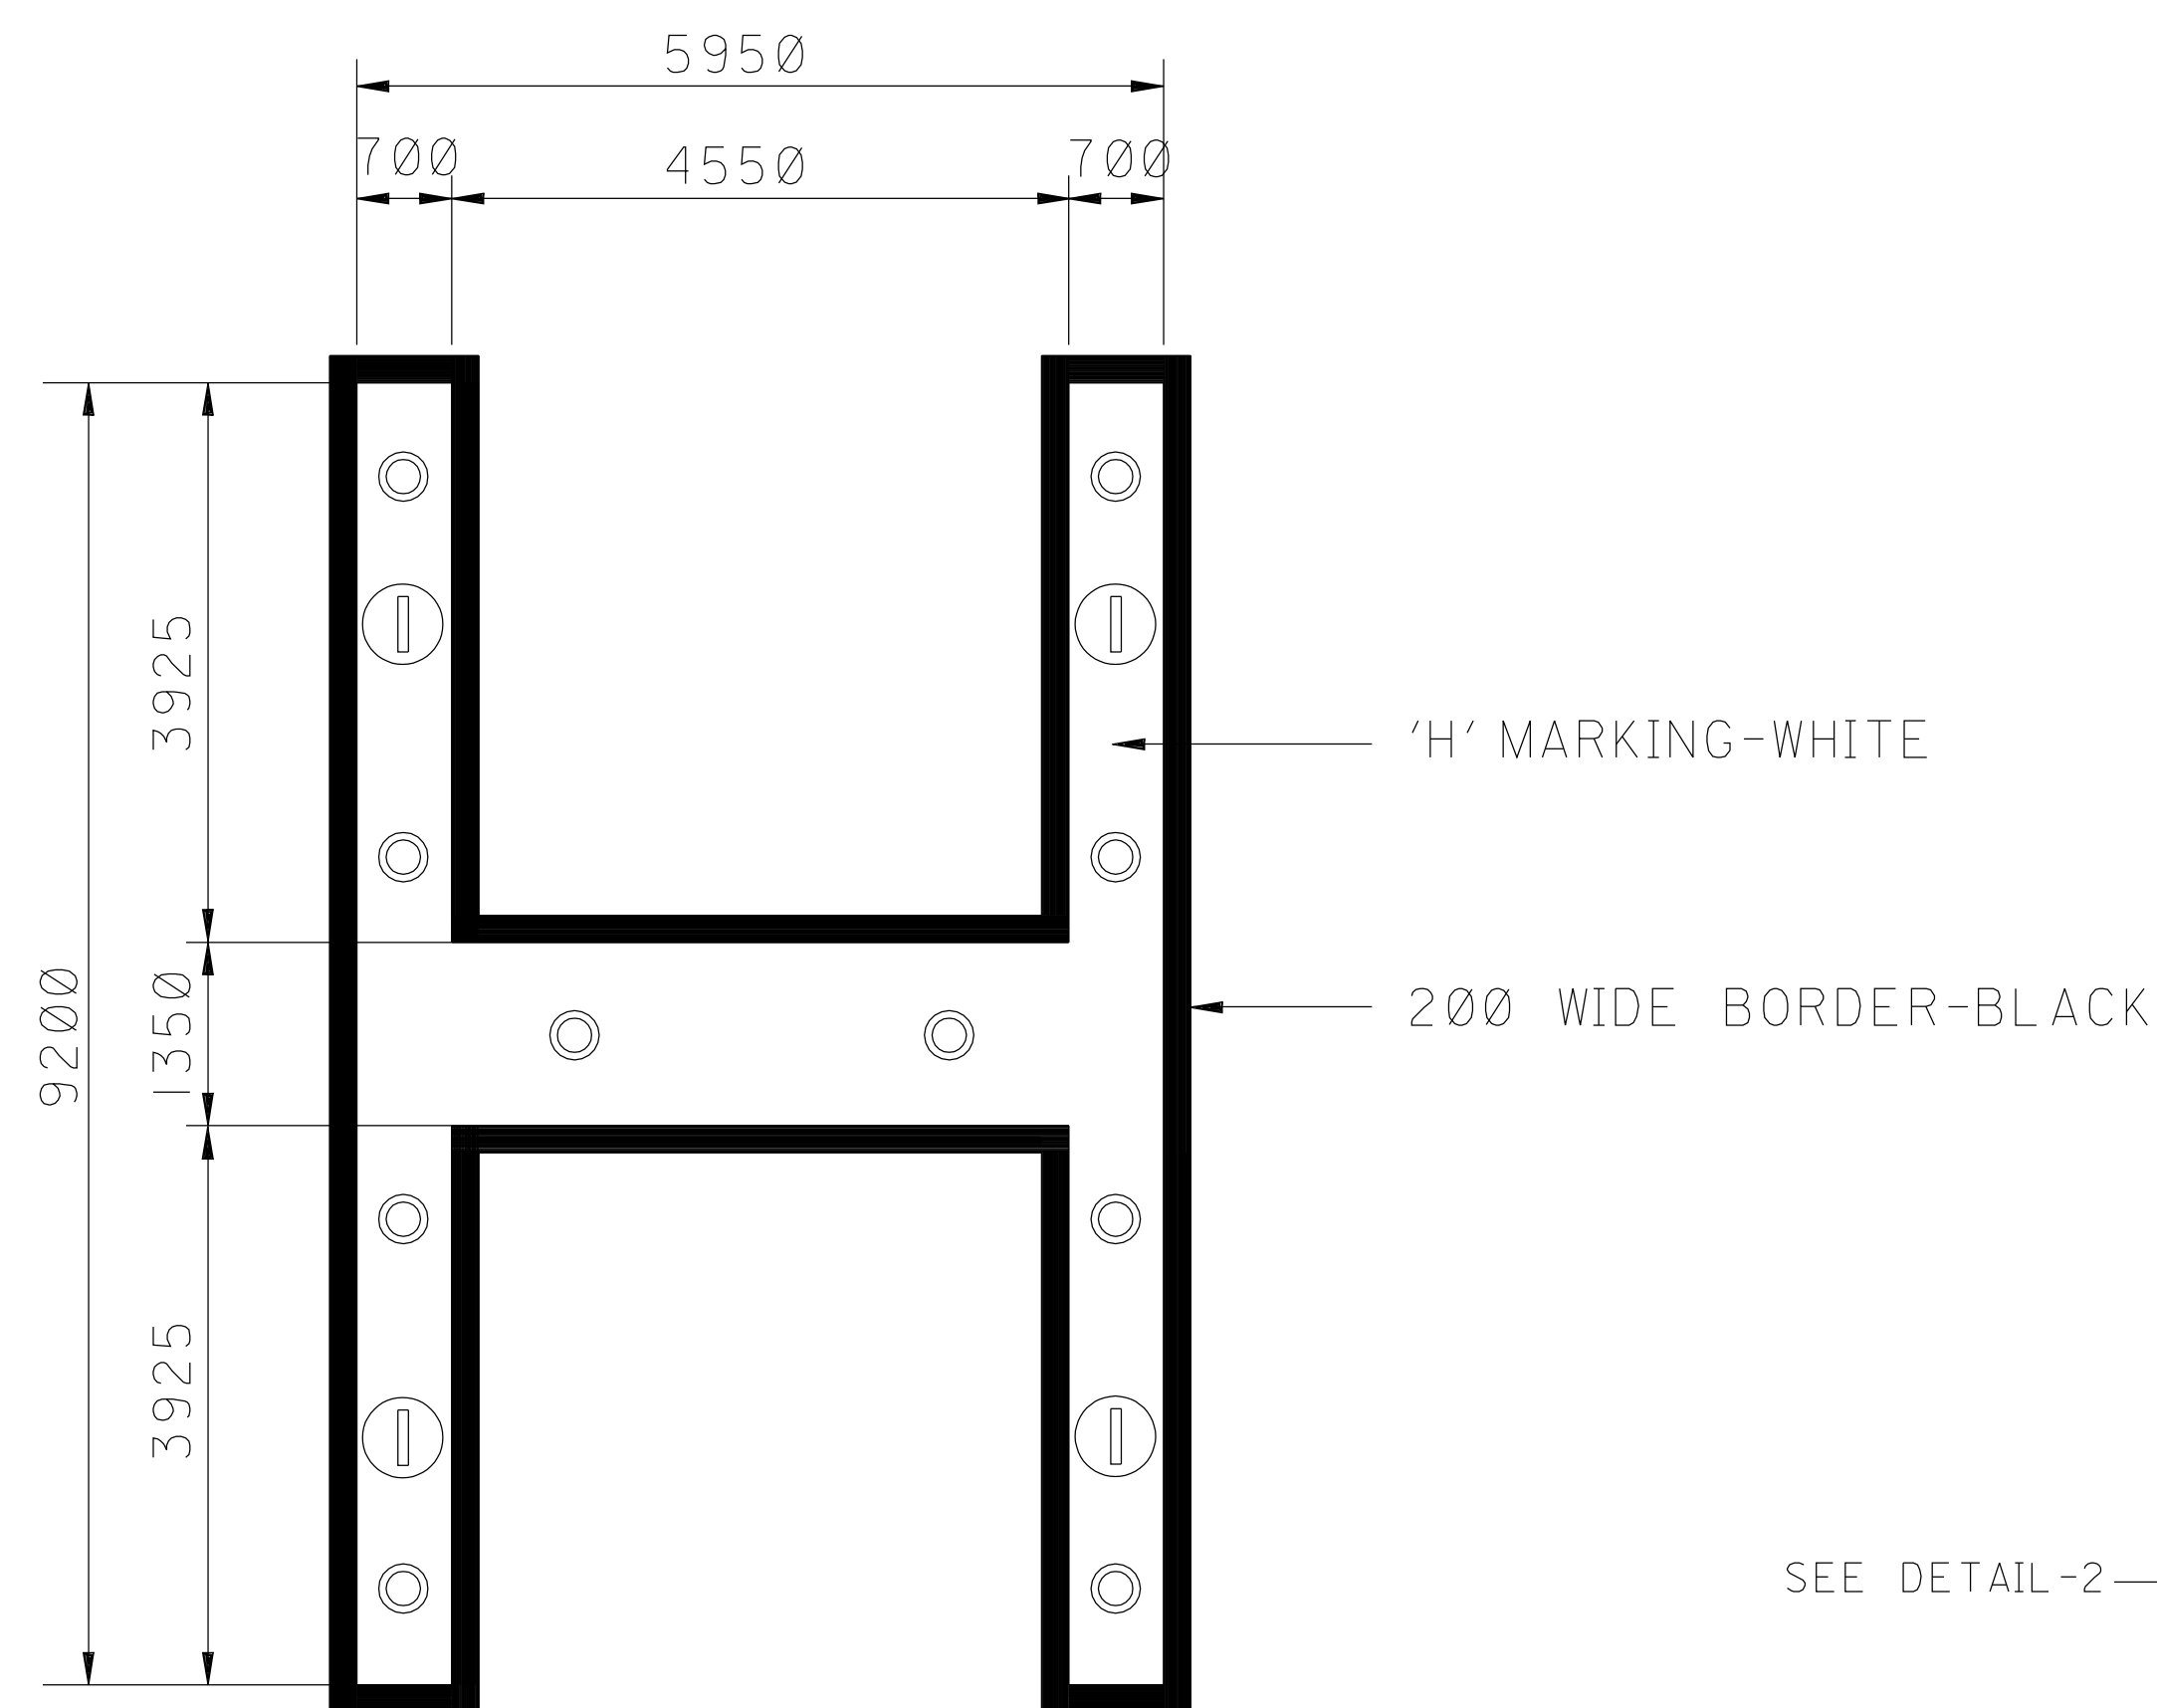


DETAIL-3

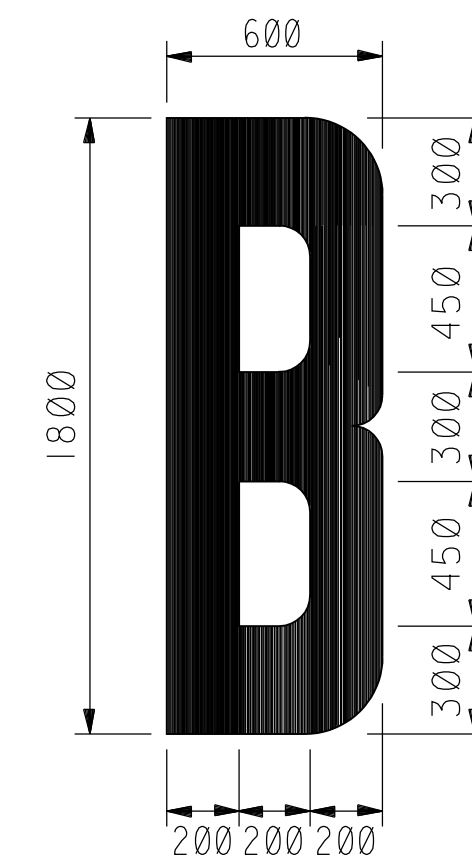


DETAIL - I

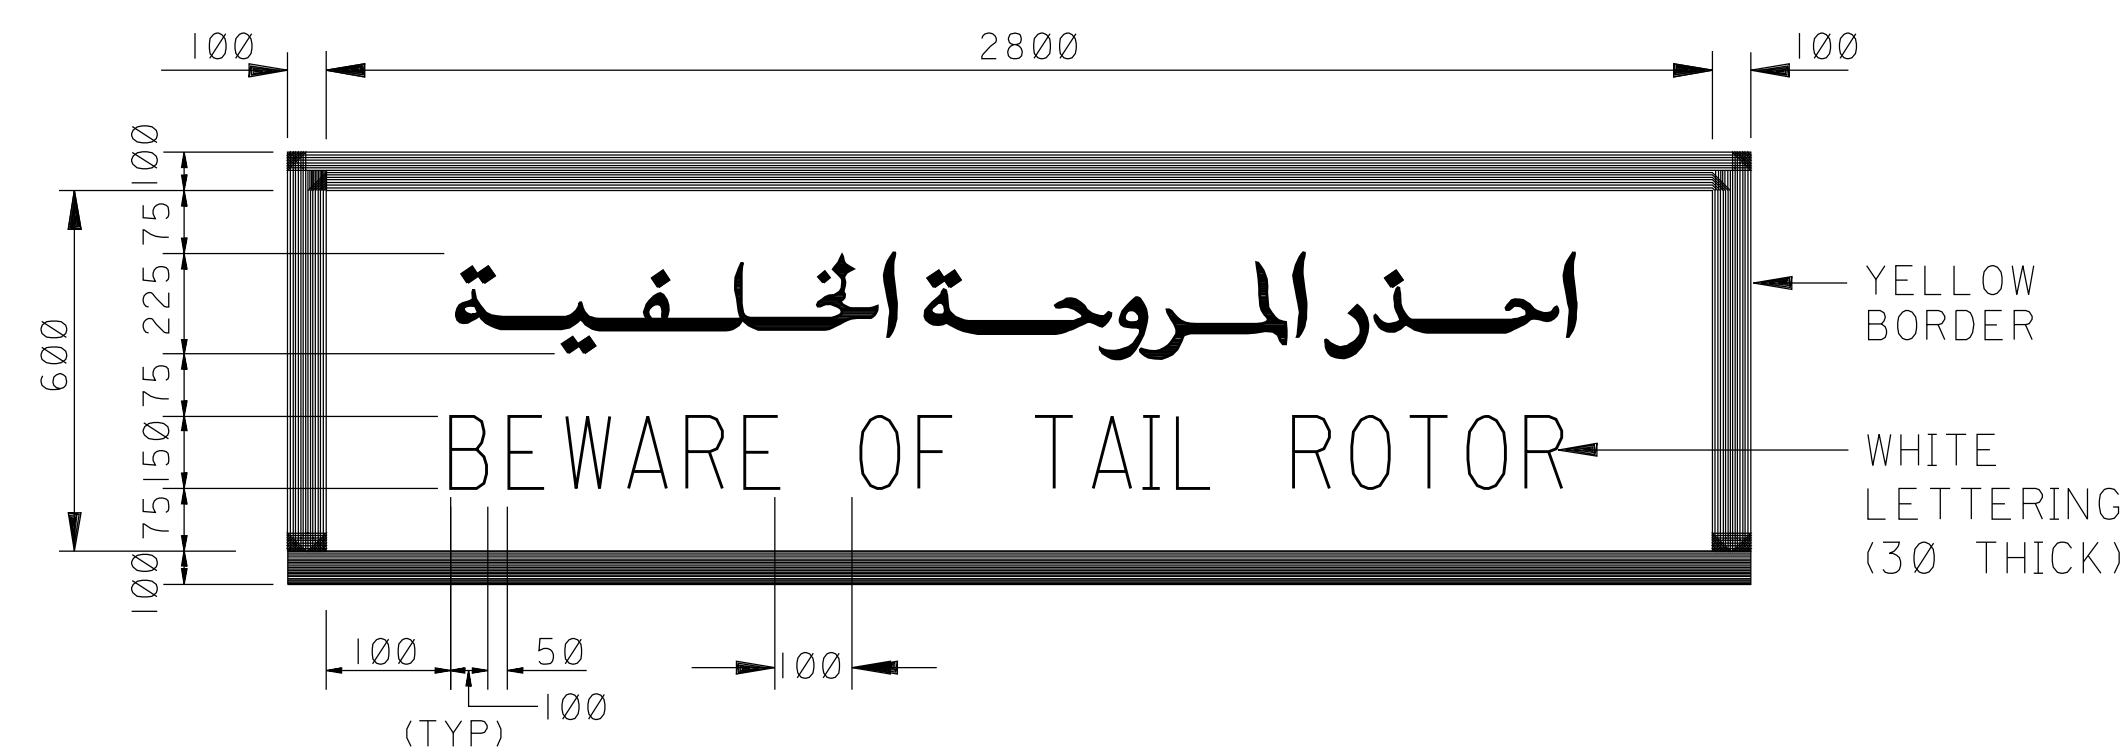

DETAIL-2
CAUTION MARKING

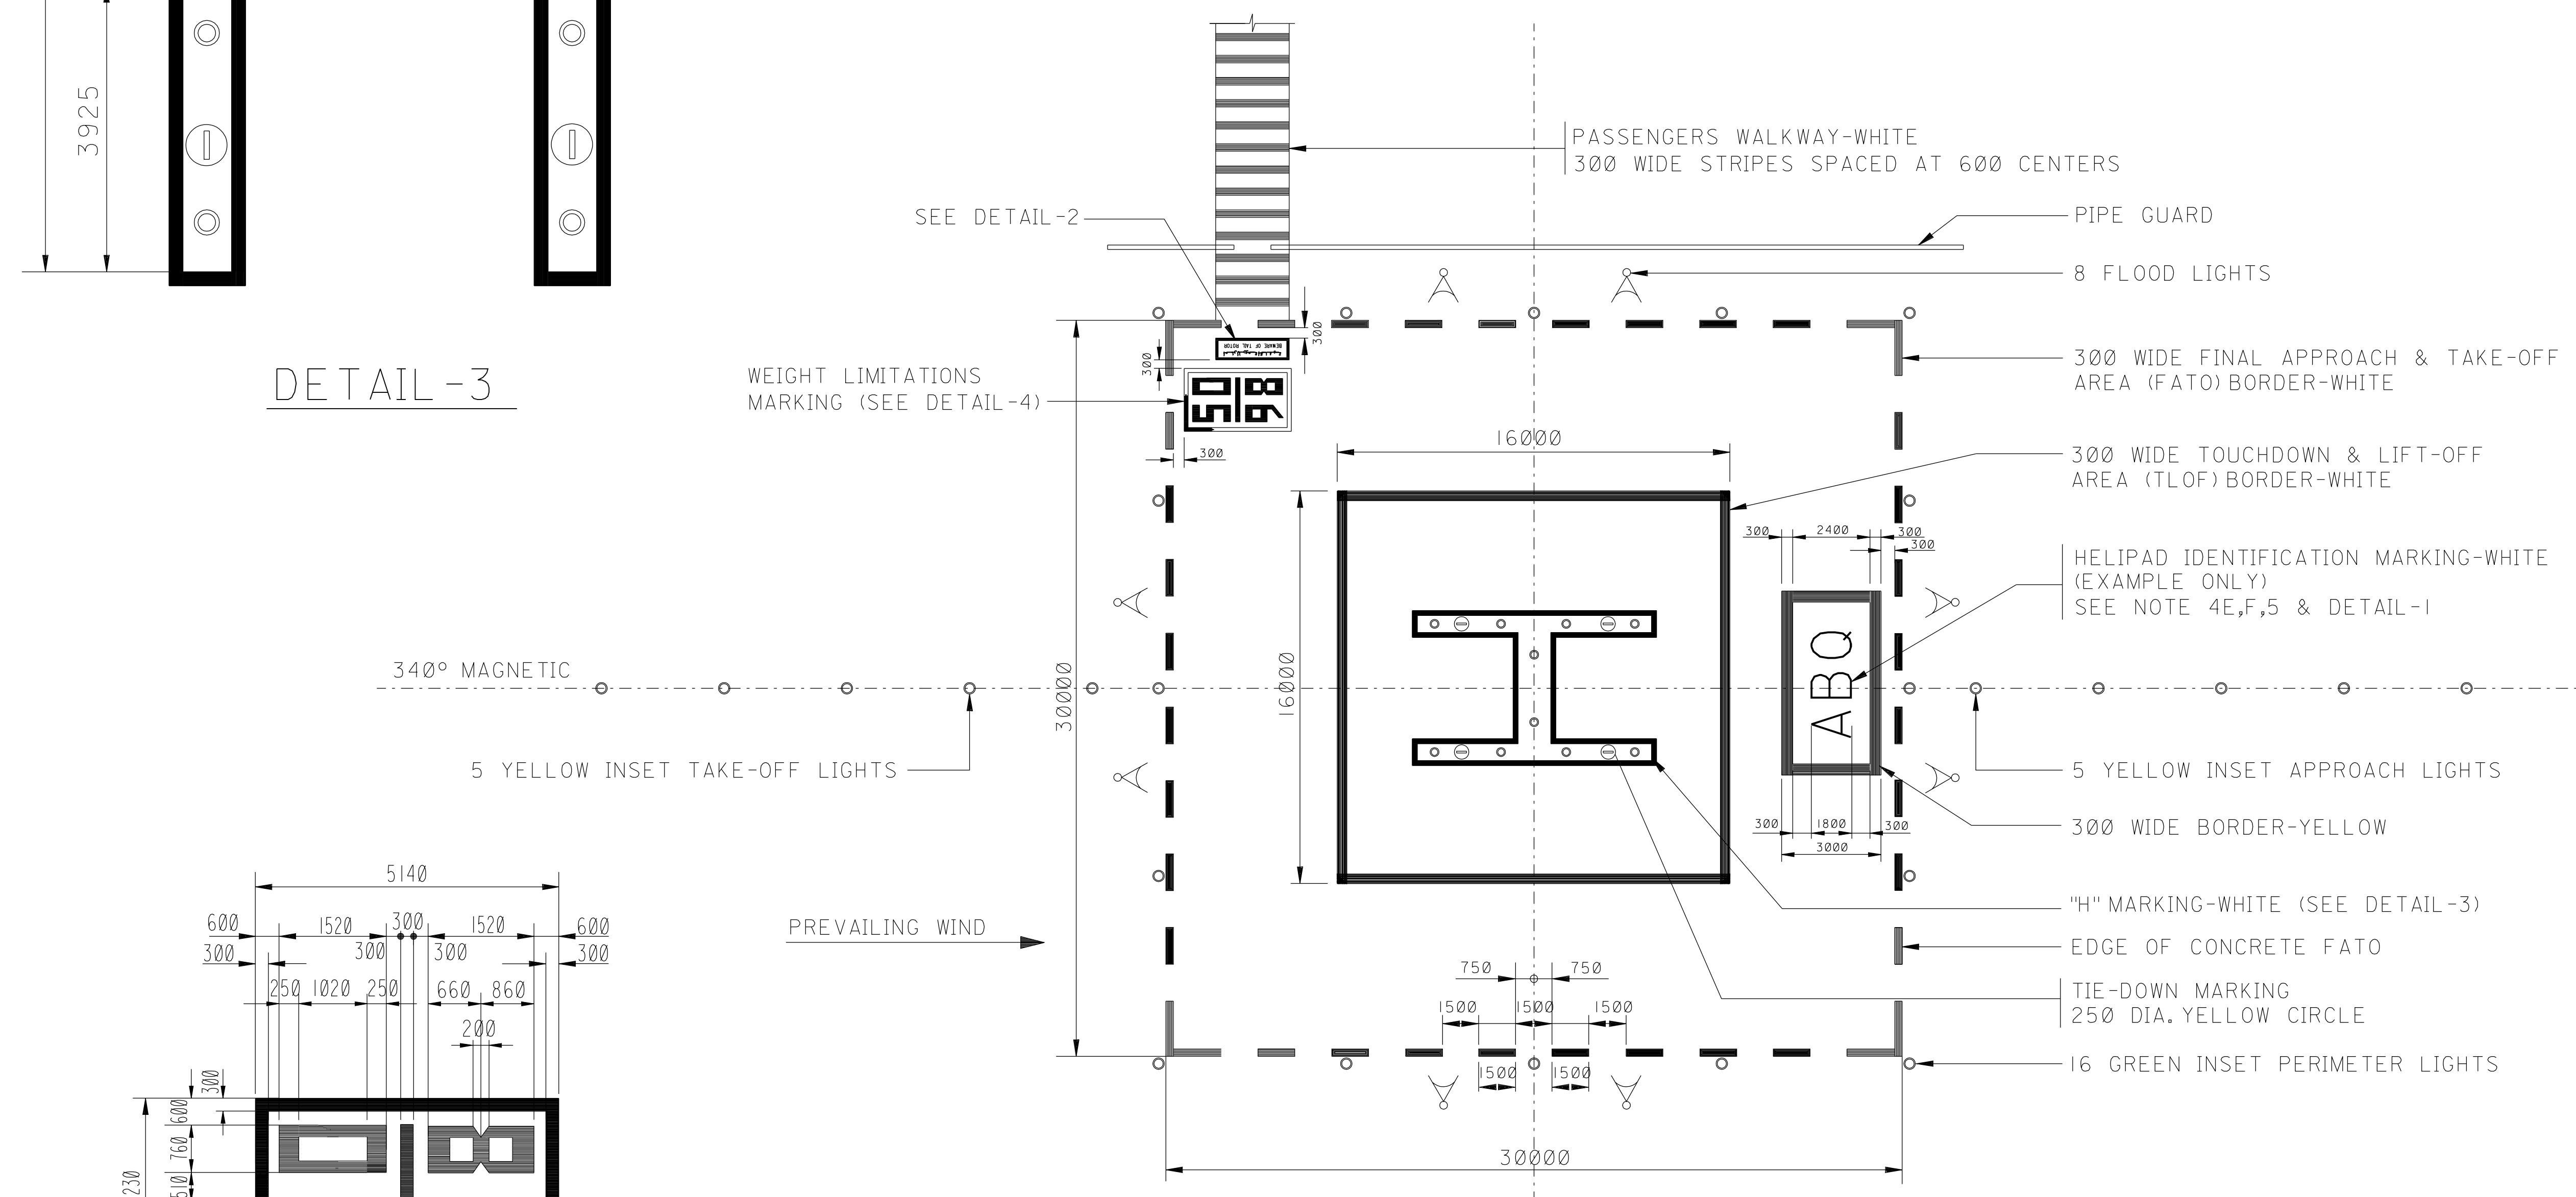

PLAN
NO SCALE

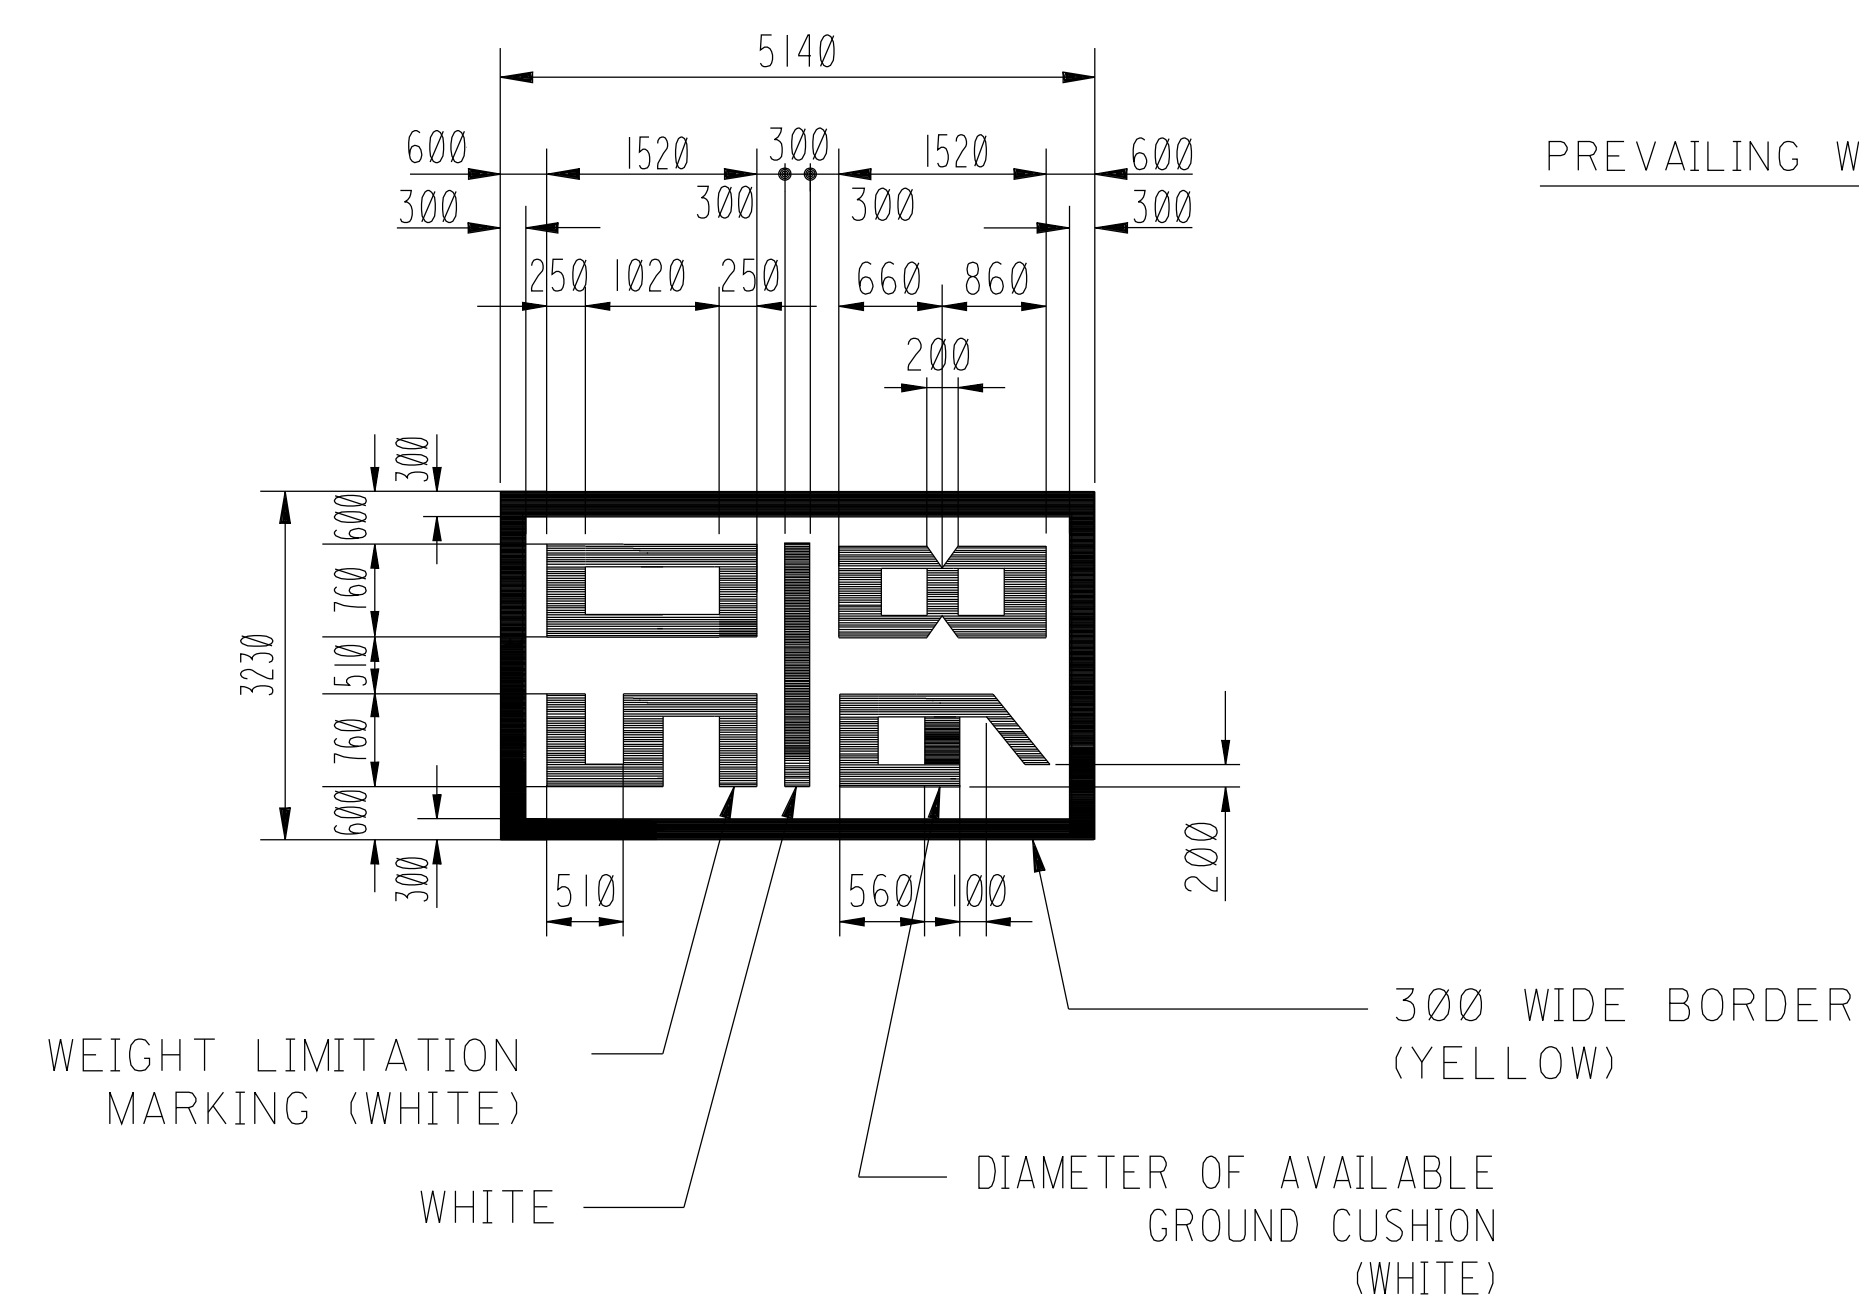

DETAIL-4

WEIGHT LIMITATIONS MARKING

NOTES:

1. THE HELIPAD SHALL BE ALIGNED SO THAT THE EAST AND WEST EDGES BEAR 340° MAGNETIC, ALIGNED WITH PREVAILING WIND.
2. THE "H" MARKING SHALL BE PLACED IN THE CENTER OF THE TOUCHDOWN & LIFT-OFF AREA (TLOF) AND ORIENTED ON THE AXIS OF THE PREFERRED APPROACH/DEPARTURE PATH.
3. ALL MARKINGS SHALL BE PAINTED USING THERMOPLASTIC REFLECTIVE TRAFFIC PAINT. AVIATION APPROVAL IS REQUIRED TO USE REGULAR REFLECTIVE TRAFFIC PAINT.
4. ALL PAINTING SHALL BE IN ACCORDANCE WITH SAES-H-001. PAINT COLORS SHALL BE AS FOLLOWS:

A) LETTER "H"	WHITE
B) "H" BORDER	BLACK
C) BORDER OF TOUCHDOWN AND LIFT-OFF AREA	WHITE
D) BORDER OF FINAL APPROACH AND TAKE-OFF AREA	WHITE
E) HELIPAD IDENTIFICATION MARKING	WHITE
F) HELIPAD IDENTIFICATION MARKING BORDER	YELLOW
G) WEIGHT LIMITATIONS MARKING	WHITE
H) WEIGHT LIMITATIONS MARKING BORDER	YELLOW
I) CAUTION MARKING	WHITE
J) CAUTION MARKING BORDER	YELLOW
K) WALKWAY STRIPES	WHITE
L) HELICOPTER TIE-DOWN MARKING	YELLOW
5. HELIPAD IDENTIFICATION MARKING WILL BE ASSIGNED BY AVIATION DEPARTMENT.
6. ALL DIMENSIONS ARE IN MILLIMETERS UNLESS NOTED OTHERWISE.

REFERENCE DRAWINGS

PLAN, SECTIONS & DETAILS ON-SHORE HELIPAD	AA-036246
WINDSOCK POLE ON-SHORE HELIPAD OR AIRSTRIP DETAILS STRUCTURAL & ELECTRICAL	AA-036247

MANDATORY DRAWING

06	MAR08	MSM		GENERAL REVISION	AJL	DMA	
05	DEC95	ESSD CAB		GENERAL REVISION			
04	JUL86	MNL		GENERAL REVISION	ORIGINAL SIGNED	ORIGINAL SIGNED	ORIGINAL SIGNED
03	MAY85	GAM		COMPLETELY REDRAWN	NJF 5.28.85		MMS
REV. NO.	DATE	BY	JO/EWO	DESCRIPTION	CHKD.	CERT.	APPD.

SAUDI ARABIAN OIL COMPANY

DRAWN BY THOMAS CHECKED BY A. J. LAMONTAGNE SCALE NONE
DATE STARTED _____ DATE COMPLETED _____
OPR'G. DEPT. _____ ENG. DEPT. _____
APP'D FOR CONSTR. _____

THIS DRAWING IS NOT TO BE USED FOR CONSTRUCTION OR FOR ORDERING MATERIAL UNTIL CERTIFIED AND DATED	CERTIFIED BY _____ DATE _____
--	----------------------------------

HELIPAD MARKING DETAILS

ON-SHORE HELIPAD

PLAN

STD. DWG.	SAUDI ARABIA
-----------	--------------

PLANT NO.	INDEX	DRAWING NUMBER	SHT. NO.	REV. NO.
990	A	AC-036480	001	06