
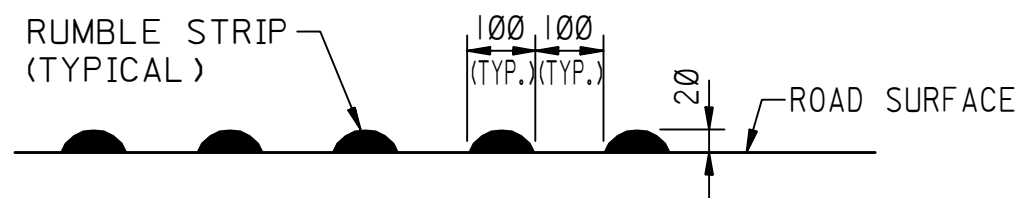
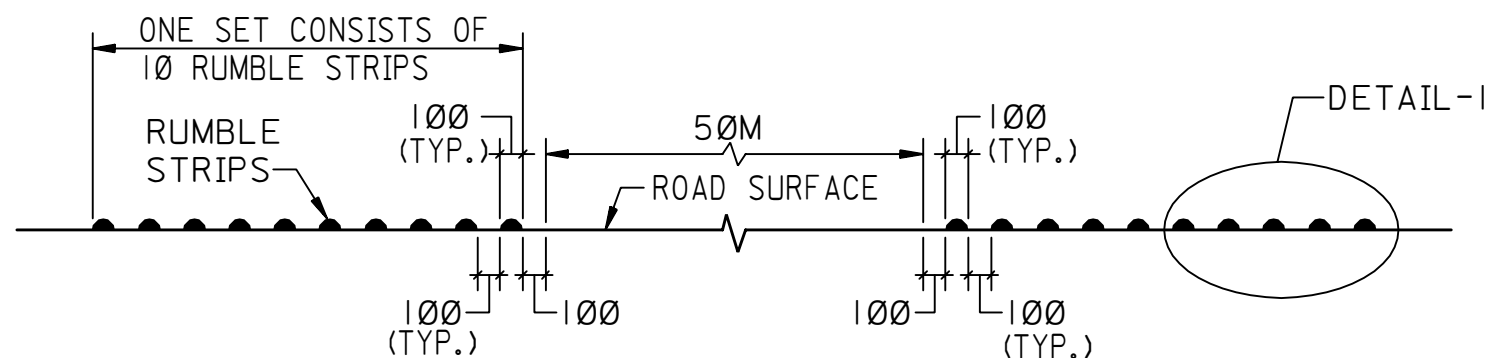


00	001	984930489	M	099
PLANT NO.	INDEX	DRAWING NUMBER	SHT. NO.	REV. NO.




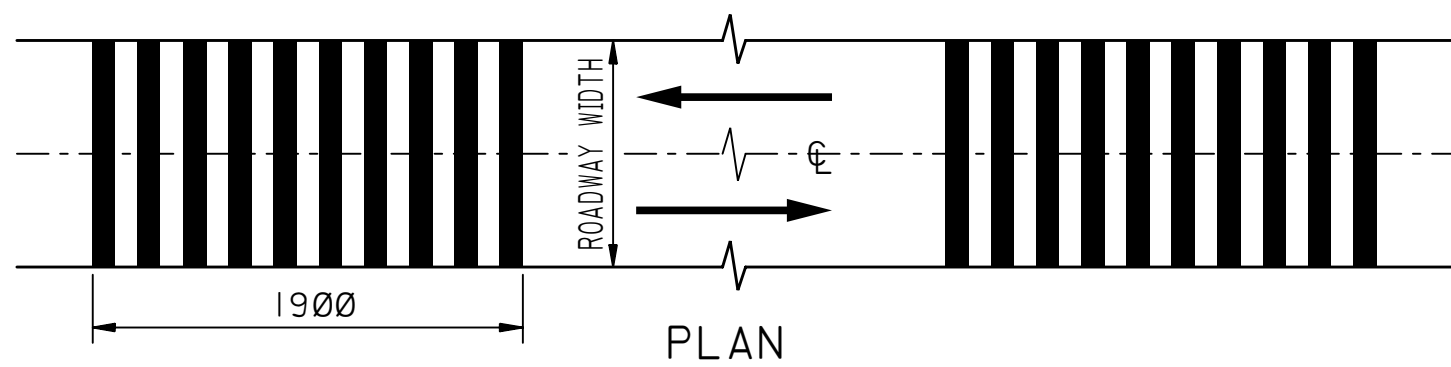


NOTE: THREE SETS OF 10 RUMBLE STRIPS AS ONE GROUP

SECTION

DETAIL-I

RUMBLE STRIPS DETAIL

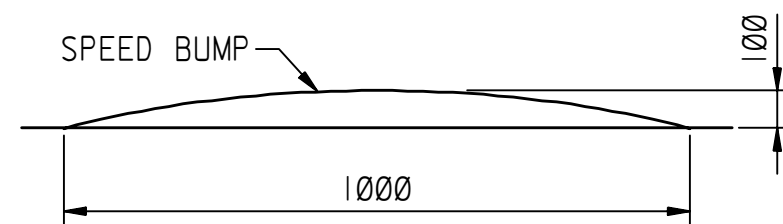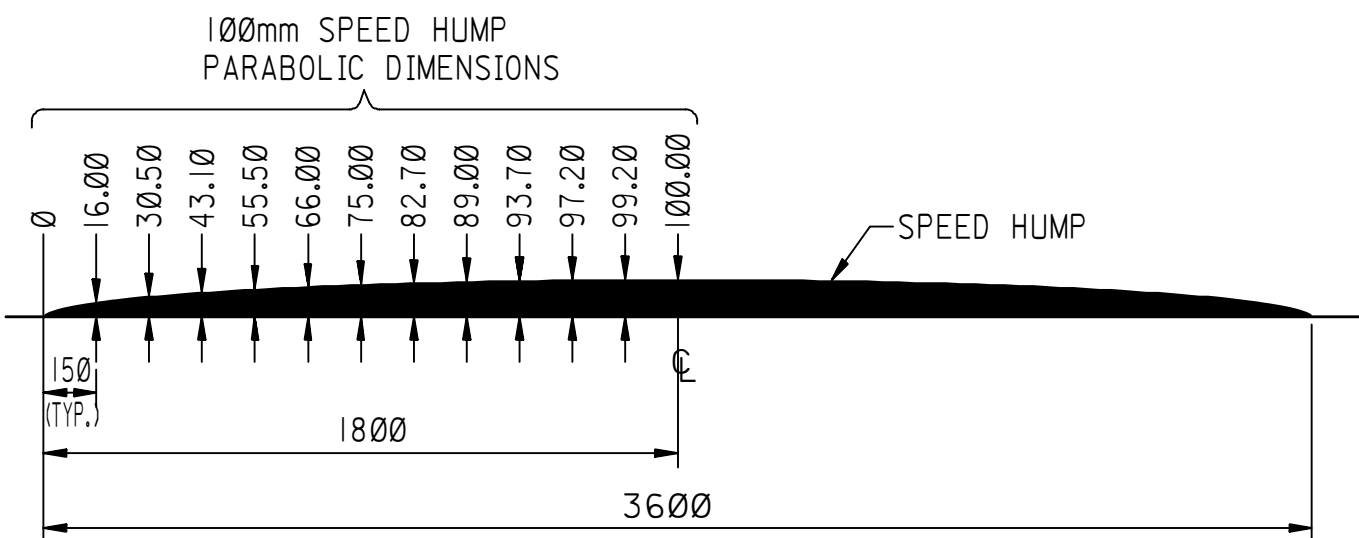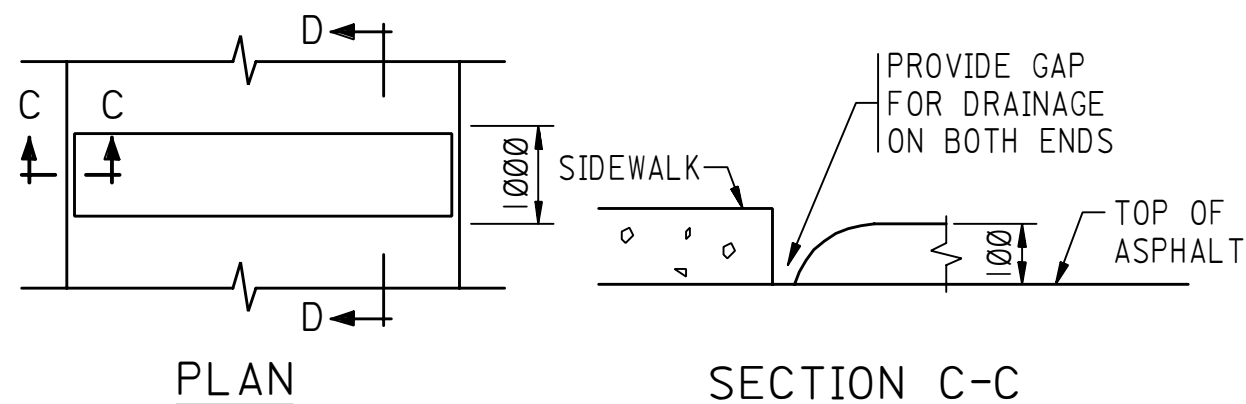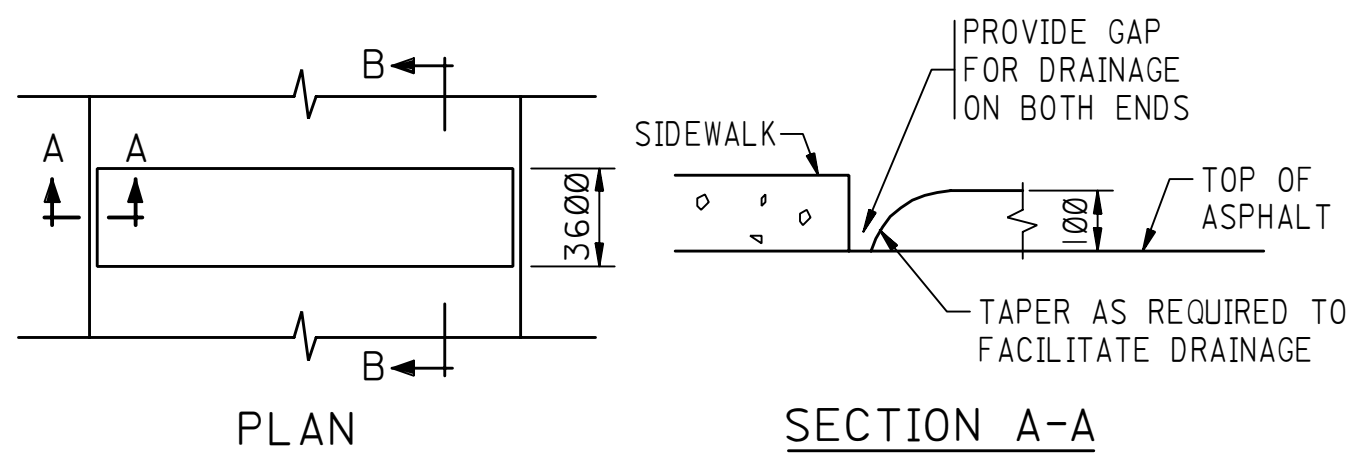

SECTION B-B
TYPICAL SPEED HUMP DETAIL
(PARABOLIC - 100mm HEIGHT)

SECTION D-D
TYPICAL SPEED BUMP DETAIL
(CIRCULAR ARC - 100mm HEIGHT)

NOTES:

1. ALL DIMENSIONS ARE IN MILLIMETERS UNLESS OTHERWISE SPECIFIED.

TYPICAL INSTALLATION DRAWING

REV. NO.	DATE	BY	JO/EWO	DESCRIPTION	CHKD.	CERT.	APPD.
----------	------	----	--------	-------------	-------	-------	-------

SAUDI ARABIAN OIL COMPANY

DRAWN BY ESSD/RCR CHECKED BY SCALE NONE
DATE STARTED MAY94 DATE COMPLETED MAY94
OPR'G. DEPT. ENG. DEPT.
APP'D FOR CONSTR.

THIS DRAWING IS NOT TO BE USED FOR CONSTRUCTION OR FOR ORDERING MATERIAL UNTIL CERTIFIED AND DATED
CERTIFIED BY DATE

TRAFFIC CONTROL DEVICES DETAIL

PLANT NO.	INDEX	DRAWING NUMBER	SHT. NO.	REV. NO.
990	A	AC-036489	001	00