
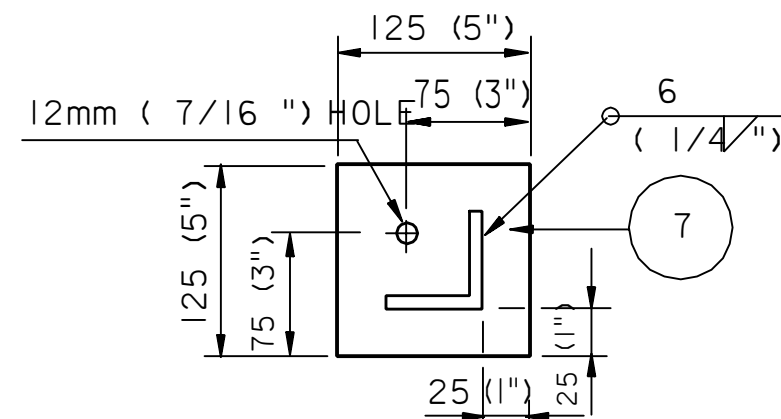
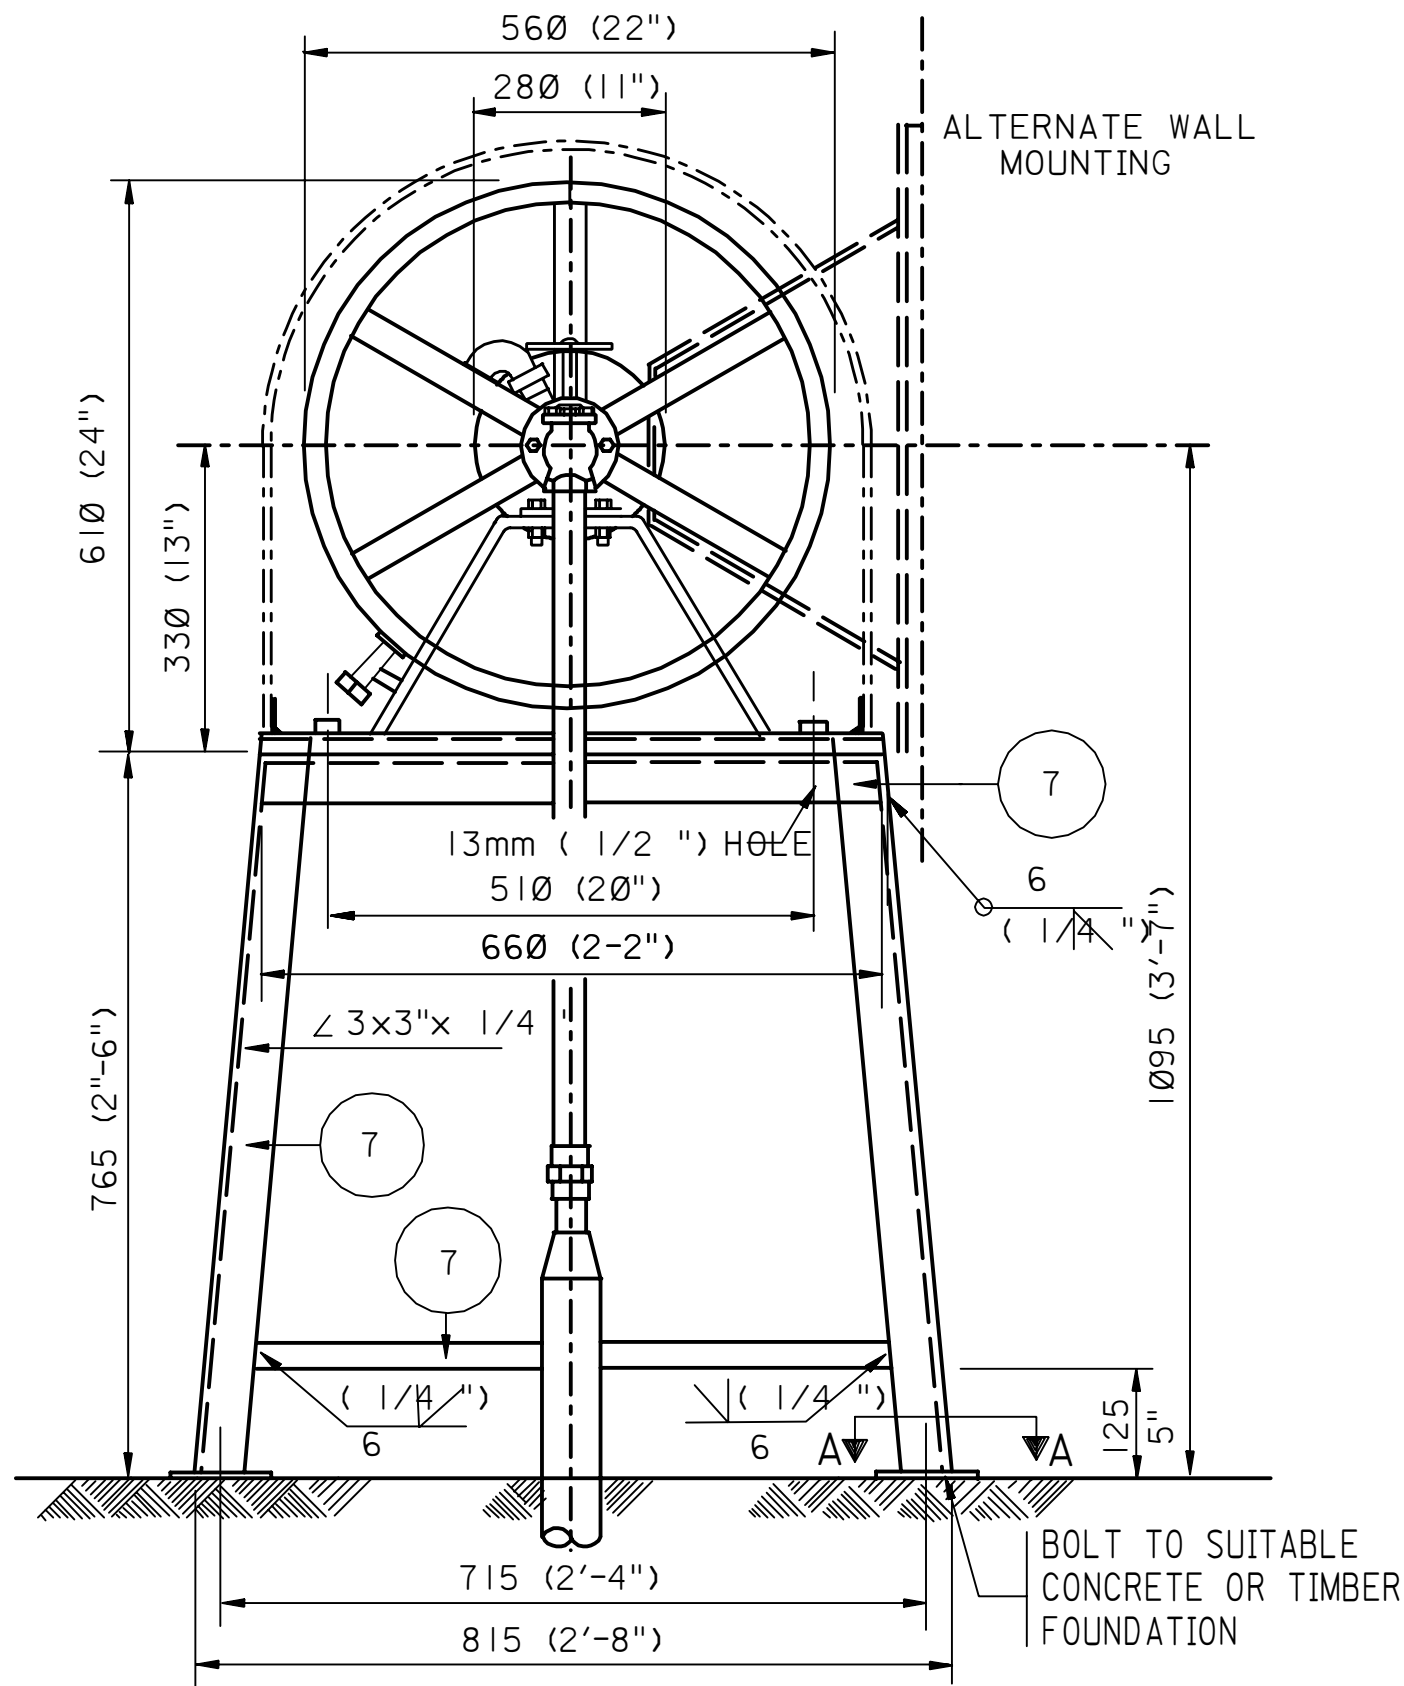


80	1001	515930-07	S	066
PLANT NO.	INDEX	DRAWING NUMBER	SHT. NO.	REV. NO.

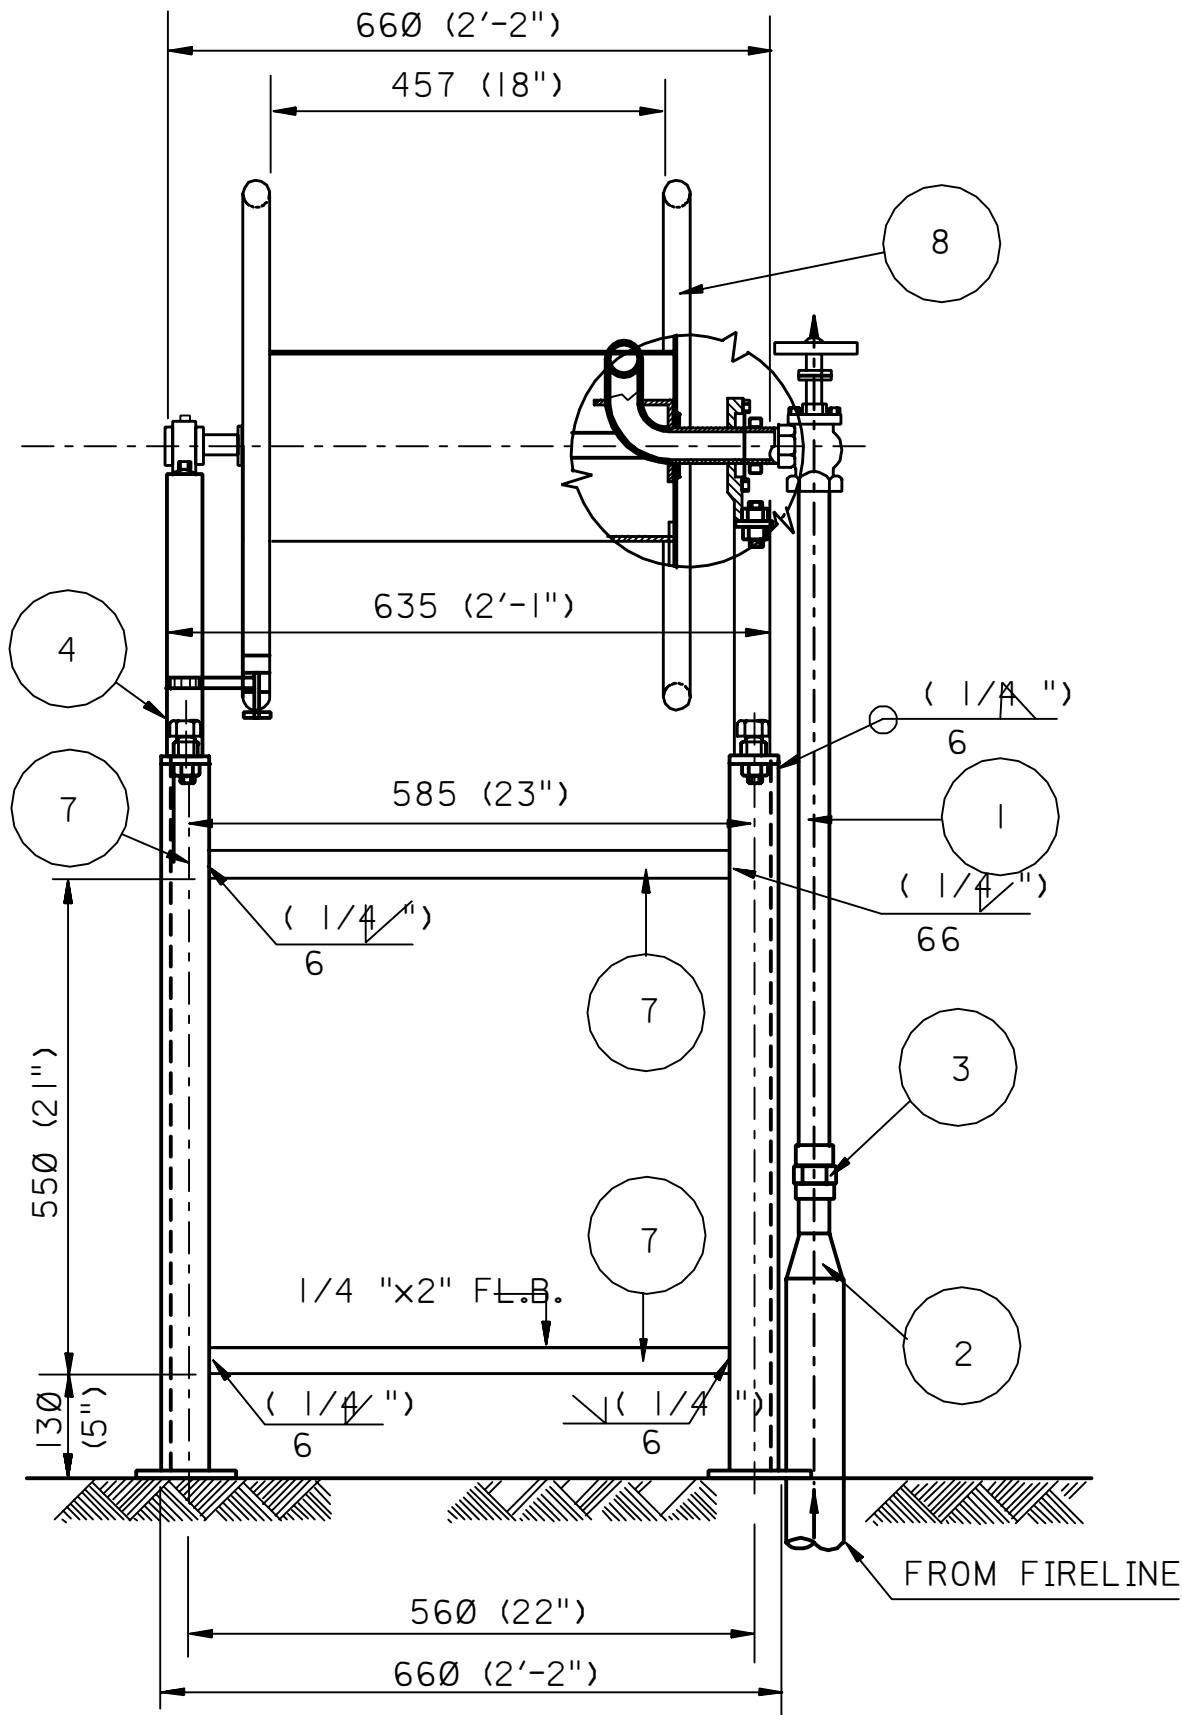

SECTION A-A

LIST OF MATERIAL

ITEM NO	CAT NO	QUANT	DESCRIPTION
1	01 - 110 - 035	*	1 1/2 " STL. PIPE GALV. SCH 40 T & E
2	02 - 159 - 974	1 EA	2"x1 1/2 " RED. COUPLING THREADED GAL
3	02 - 773 - 741	1 EA	1 1/2 " THRD. UNION, CLASS 300 PSI. GAL
4	10 - 206 - 283	4 EA	3/8 " MACH. BOLT 1" LG.
5			
6			
7	21 - 250 - 834	1	STAND, FABRICATED
8	21 - 219 - 834	1	1 1/4 " HORIZONTAL FIRE REEL & HOSE ASSEMBLY

* LENGTH OF PIPE TO SUIT P-2 TREAT UP TO GRADE LEVEL.

ALL DIMENSION ARE IN MILLIMETERS UNLESS NOTED OTHERWISE.

SPECIAL NOTE

FUSE THIS DRAWING FOR EXISTING INSTALLATION ONLY.

FOR NEW INSTALLATIONS SEE STANDARD DRAWING AA-036407.

MANDATORY DRAWING

REV. NO.	DATE	BY	JO/EWO	DESCRIPTION	CHKD.	CERT.	APPD.
08	MAY94	ESSD	CAC	ADDED MANDATORY DRAWING NOTE PER CSD-ESD-L774/94			
07	MAY92	ESSD	CMC	DRAWING DIGITIZED INTO CADD DATABASE WITHOUT CHANGES			

SAUDI ARABIAN OIL COMPANY

DRAWN BY J.F. CHECKED BY F.P. SCALE NONE

DATE STARTED DATE COMPLETED 06-15-53

OPR'G. DEPT. ENG. DEPT. ORIGINAL SIGNED

APP'D FOR CONSTR.

THIS DRAWING IS NOT TO BE USED FOR CONSTRUCTION OR FOR ORDERING MATERIAL UNTIL CERTIFIED AND DATED

CERTIFIED BY DATE

STANDARD 1 1/4 " HOSE STATION WITH HORIZONTAL LIVE REEL

STD. DWG. METRIC

PLANT NO.	INDEX	DRAWING NUMBER	SHT. NO.	REV. NO.
990	S	AC-036515	001	08