


Ø1	Ø14	AD-Ø36393	N	99Ø
REV. NO.	SHEET NO.	DRAWING NUMBER	INDEX	PLANT NO.

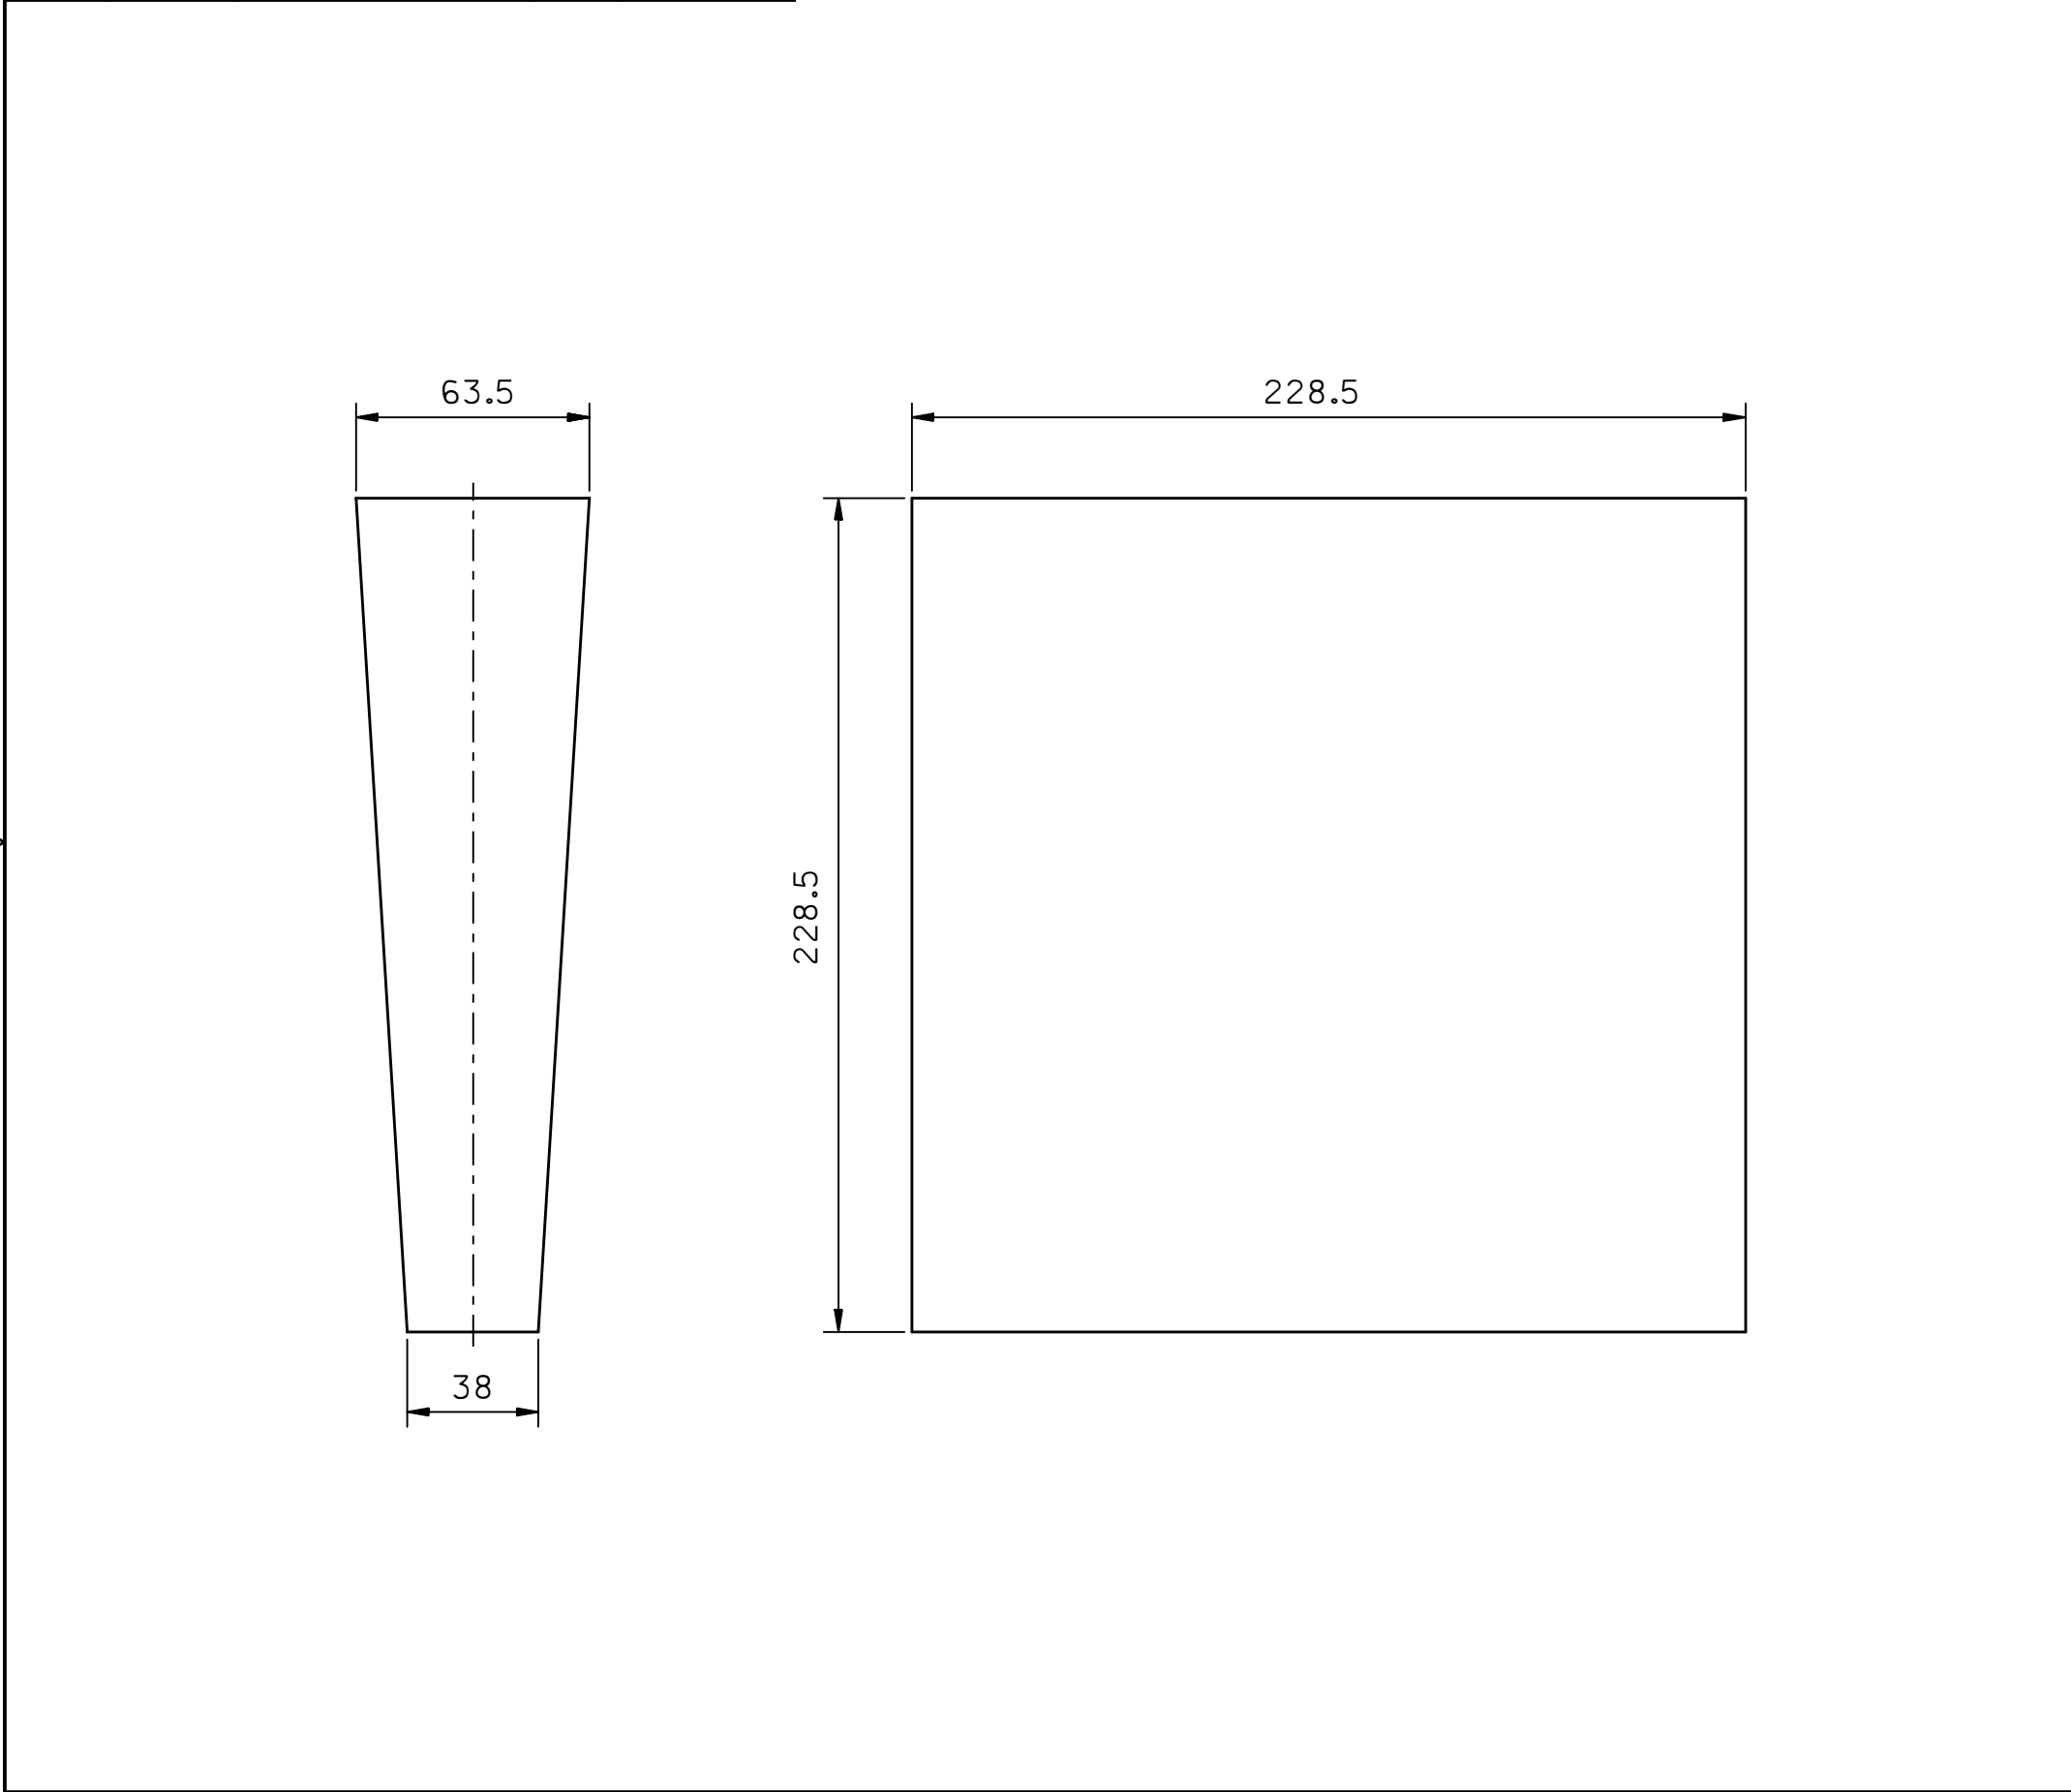

- NOTES:
1. ALL DIMENSIONS ARE IN MILLIMETERS UNLESS OTHERWISE SPECIFIED.
 2. THE DETAILS OF REFRACTORY BRICKS ON THIS DRAWING ARE SPECIFICALLY FOR TYPE VU-5Ø BOILERS ONLY.

DRAWING RESPONSIBILITY:									
VESSELS STANDARDS COMMITTEE									
Ø1	JAN96	ESSD RCR		REVISED INDEX FROM "Q" TO "N" AND ADDED NOTE 2.					
REV. NO.	DATE	BY	JO/EWO	DESCRIPTION			CHKD.	CERT.	APPD.
SAUDI ARABIAN OIL COMPANY									
DRAWN BY <u>ESSD/RCR</u> CHECKED BY <u>RLO (SEPT93)</u> SCALE <u>NONE</u>									
DATE STARTED <u>Ø8-Ø9-93</u> DATE COMPLETED _____									
OPRG. DEPT. _____ ENG. DEPT. <u>ORIGINAL SIGNED</u> SEPT93									
APPD. FOR CONSTR. _____									
THIS DRAWING IS NOT TO BE USED FOR CONSTRUCTION OR FOR ORDERING MATERIAL UNTIL CERTIFIED AND DATED						CERTIFIED ORIGINAL CERTIFIED BY _____ DATE <u>SEPT93</u>			
DETAIL OF MOLDED BRICKS FOR ARCHES (SAMS 32-158-747)									
REFRACTORY BRICKS									
STD. DWG.					METRIC				
PLANT NO.		INDEX	DRAWING NUMBER			SHEET NO.		REV. NO.	
99Ø		N	AD-Ø36393			Ø14		Ø1	