



990	S	AD-036461	001	00
PLANT NO.	INDEX	DRAWING NUMBER	SHEET NO.	REV. NO.

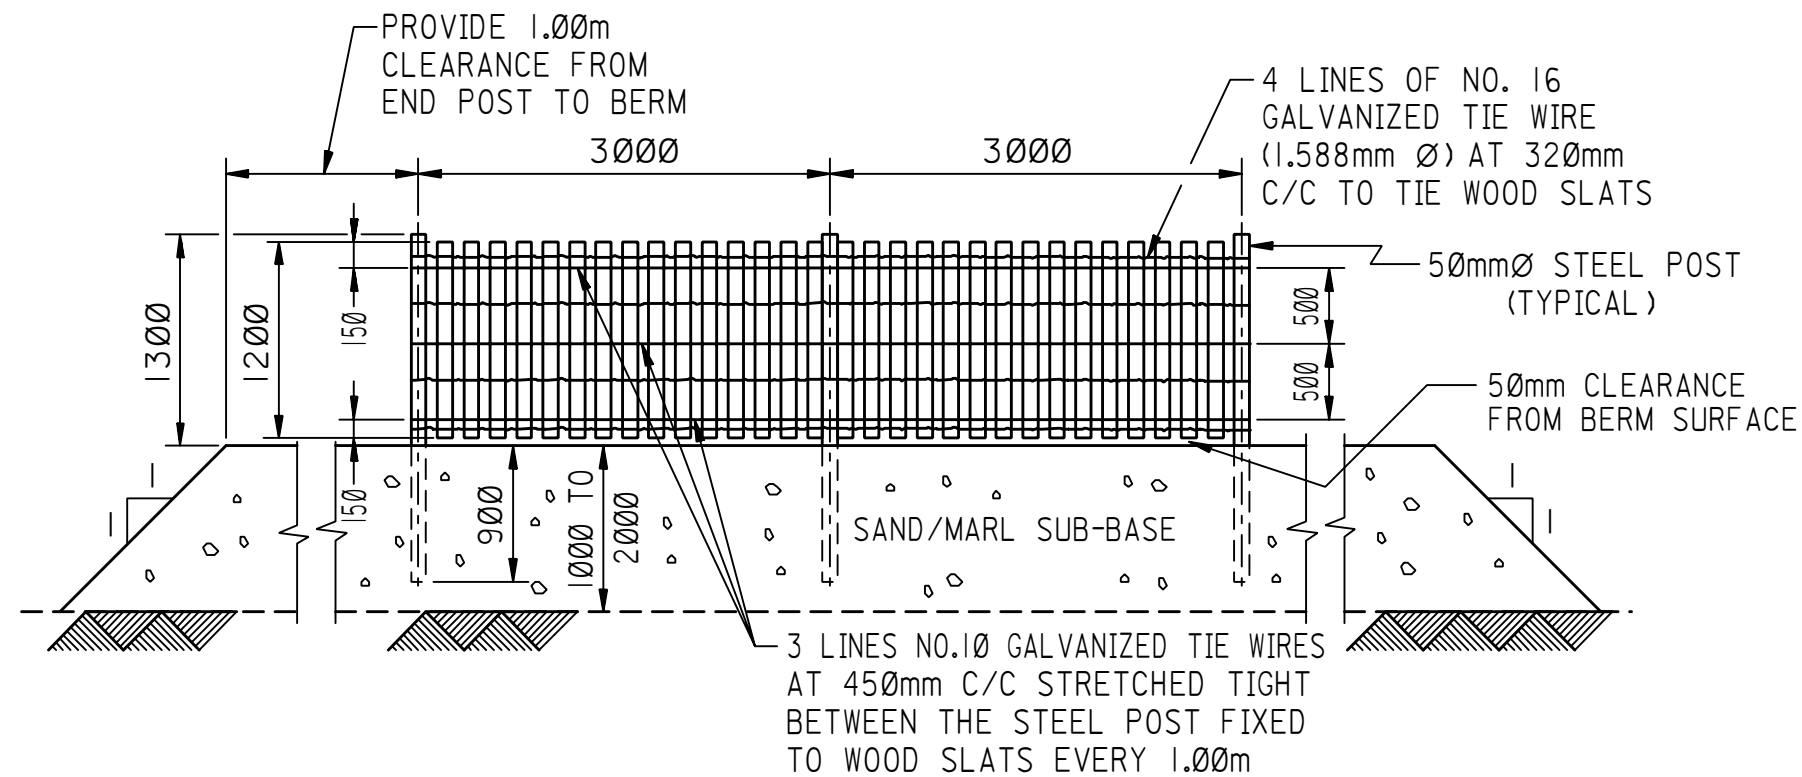

LONGITUDINAL SECTION

SAND FENCE INSTALLATION

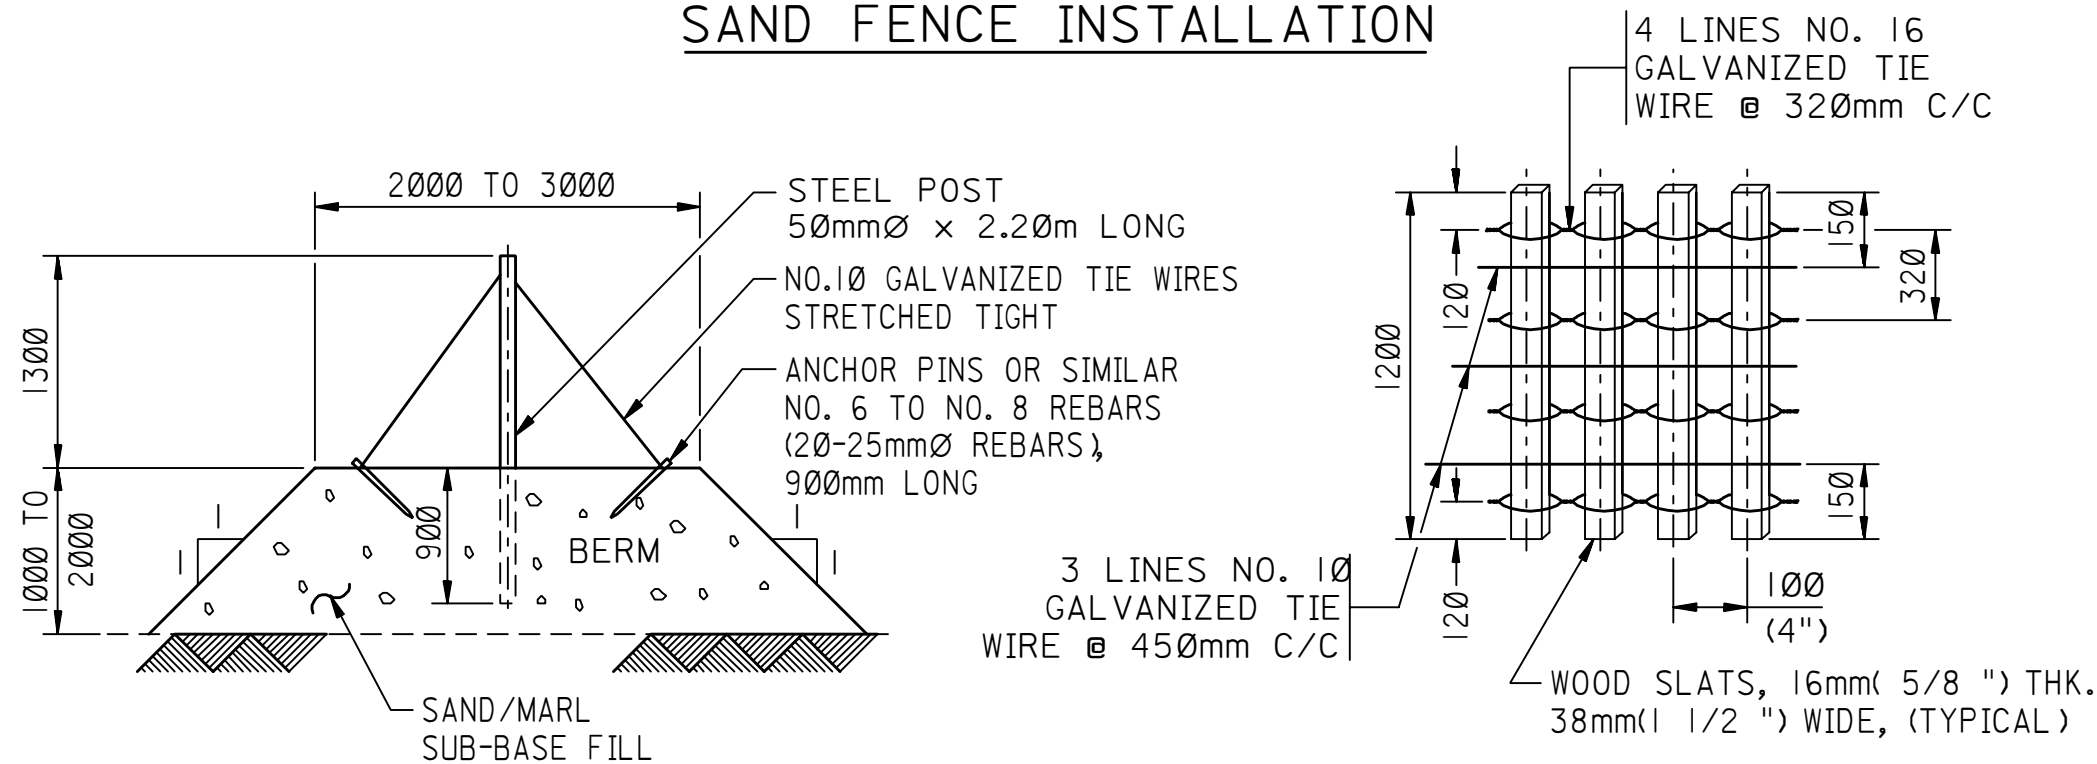

CROSS-SECTION

SAND FENCE DETAILS (FABRICATION)

NOTES:

I. ALL DIMENSIONS ARE IN MILLIMETERS
UNLESS OTHERWISE SPECIFIED.

TYPICAL INSTALLATION DRAWING

REV. NO.	DATE	BY	JO/EWO	DESCRIPTION	CHKD.	CERT.	APPD.

SAUDI ARABIAN OIL COMPANY

DRAWN BY ESSD/RCR CHECKED BY _____ SCALE NONE
DATE STARTED MAY94 DATE COMPLETED MAY94
OPRG. DEPT. _____ ENG. DEPT. _____
APPD. FOR CONSTR. _____

THIS DRAWING IS NOT TO BE USED FOR
CONSTRUCTION OR FOR ORDERING
MATERIAL UNTIL CERTIFIED AND DATED

CERTIFIED
BY _____ DATE _____

SAND FENCE INSTALLATION AND FABRICATION DETAILS

STD. DWG.

METRIC

PLANT NO.	INDEX	DRAWING NUMBER	SHEET NO.	REV. NO.
990	S	AD-03646	00	00