



10	1001	289920-AD-036683	S	096
REV. NO.	SHEET NO.	DRAWING NUMBER	INDEX	PLANT NO.

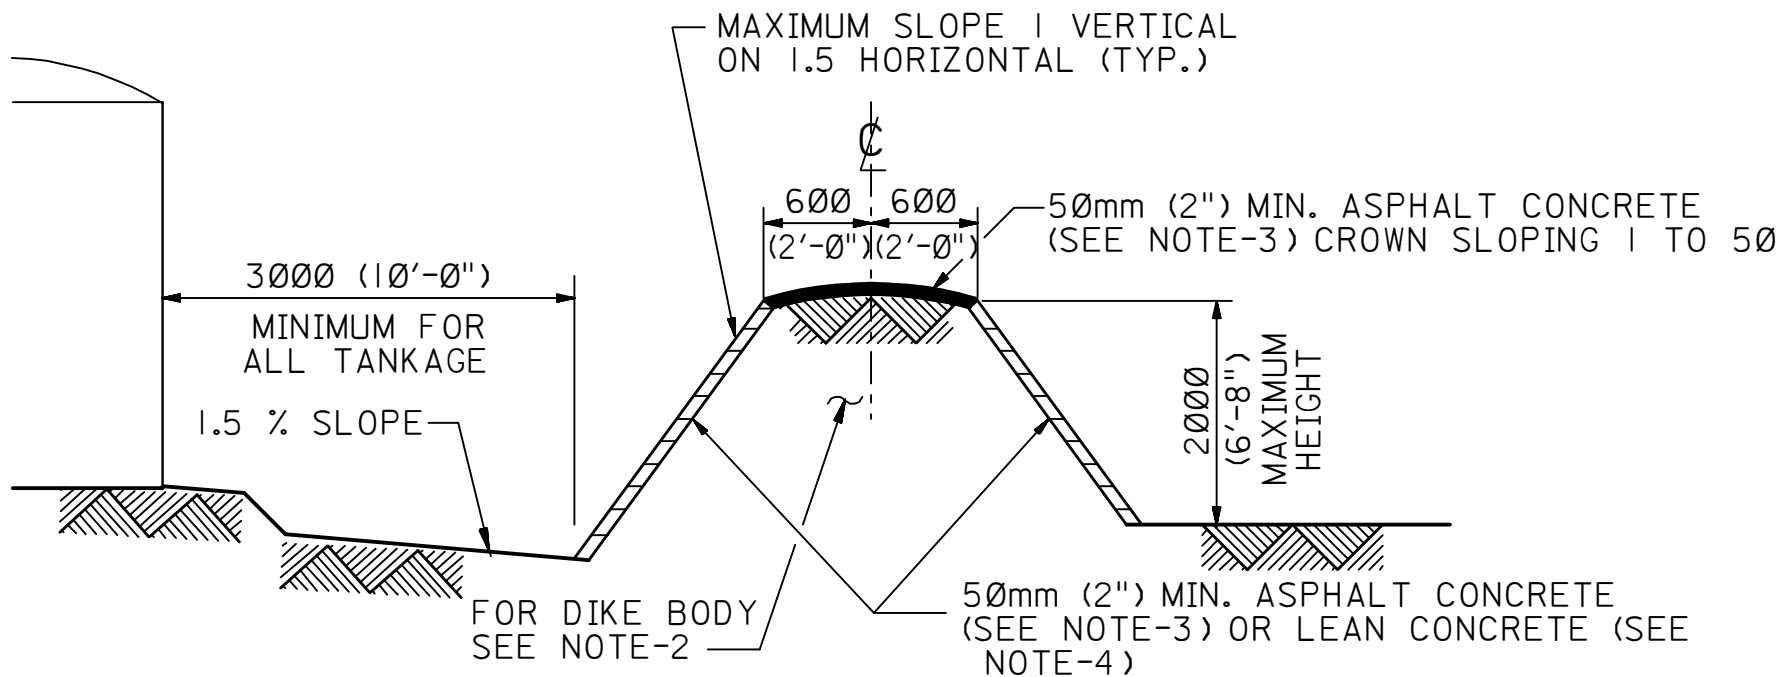

TYPICAL SECTION OF EARTHEN DIKE WALL

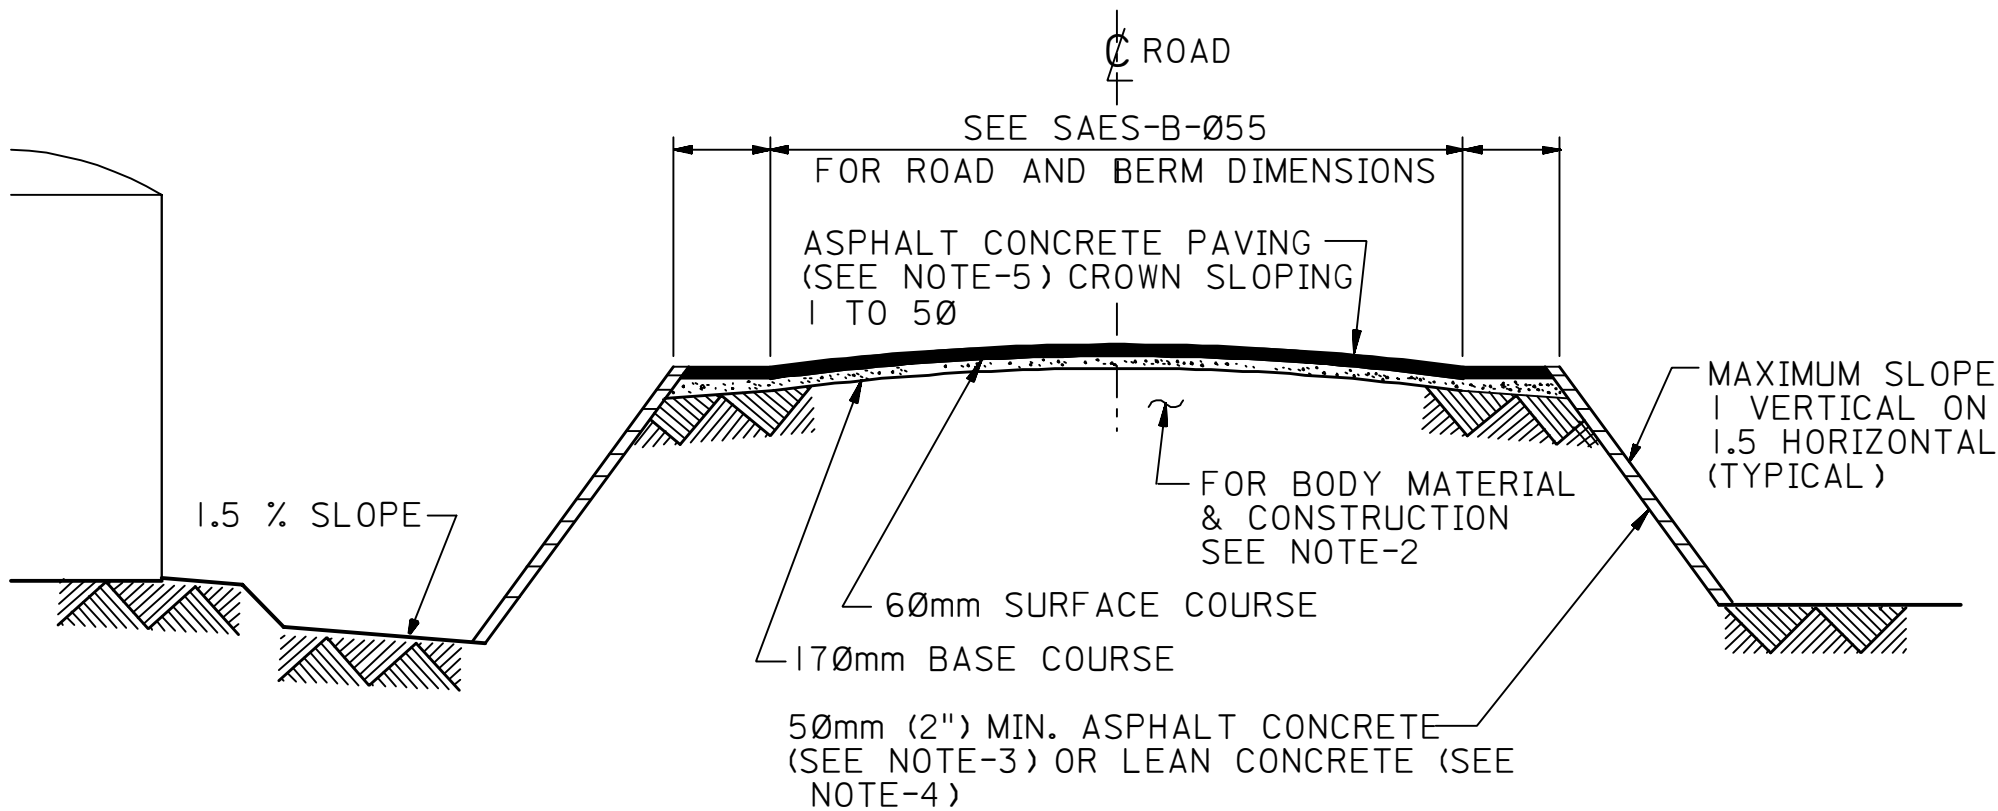

TYPICAL SECTION OF ROAD

- NOTES:
1. REFER TO SAES-B-005 FOR DETAILS OF ALLOWABLE DIKE HEIGHTS AND SPACING TO TANKS, SPHERES AND SPHEROIDS INSIDE THE DIKE WALLS.
 2. BODY (DIKE) FILL MATERIAL SHALL COMPLY WITH SAES-Q-006, SUBBASE MATERIAL CLASS "A". PLACEMENT AND COMPACTION SHALL BE IN ACCORDANCE WITH SAES-Q-006.
 3. ASPHALT CONCRETE (NOT FOR PAVING) SHALL COMPLY WITH SAES-Q-006, SURFACE COURSE CLASS "A".
 4. LEAN CONCRETE SHALL COMPLY WITH 09-SAMS-097, NONSTRUCTURAL CONCRETE, AND SHALL HAVE CONTRACTION JOINTS, 12mm (1/2 ") WIDE, AT 6000mm (20FT) CENTERS.
 5. ASPHALT CONCRETE PAVING SHALL COMPLY WITH SAES-Q-006, "ACCESS ROADWAYS", FOR MINIMUM PAVEMENT THICKNESS. BASE MATERIAL SHALL BE CLASS "A", ASPHALT BINDER COURSE CLASS "A", AND ASPHALT SURFACE CLASS "A".
 6. ALL DIMENSIONS ARE IN MILLIMETERS UNLESS NOTED OTHERWISE.
 7. BASE & SUBBASE MATERIAL SHALL CONFORM TO THE REQ. & TABLE A&B OF SAES-Q-006.

DWG. RESPONSIBILITY:
CIVIL DRAWING COMMITTEE

REV. NO.	DATE	BY	JO/EWO	DESCRIPTION	CHKD.	CERT.	APPD.
07	JUN97	EID MAQ		REVISED AS PER MARK-UP			
06	MAY95	ESSD RLO		GENERAL REVISION.			
05	AUG. 86	MNL		REDRAWN, REVISED & ADDED MANDATORY DWG. NOTE			

SAUDI ARABIAN OIL COMPANY

DRAWN BY _____ CHECKED BY _____ SCALE NONE

DATE STARTED _____ DATE COMPLETED _____

OPRG. DEPT. _____ ENG. DEPT. _____

APPD. FOR CONSTR. _____

THIS DRAWING IS NOT TO BE USED FOR CONSTRUCTION OR FOR ORDERING MATERIAL UNTIL CERTIFIED AND DATED

CERTIFIED BY _____ DATE _____

ROADS AND EARTHEN DIKES

IN TANK FARMS

DETAILS

STD. DWG. METRIC

PLANT NO.	INDEX	DRAWING NUMBER	SHEET NO.	REV. NO.
990	S	AD-036683	001	07