

FOR ARABIAN AMERICAN OIL COMPANY

APP'D.	CERT.	CH'K'D	BY	DESCRIPTION	NO.
					03
					02
					01

REVISIONS

DRAWN BY M/L/R/D

DATE 11-18-86

CH'K'D BY

APPROVED

ENG. DEPT.

OPR'G. DEPT.

CERTIFIED


BY

DATE

THIS DRAWING IS NOT
TO BE USED FOR
CONSTRUCTION OR FOR
ORDERING MATERIAL
UNTIL CERTIFIED AND
DATED.

TYPICAL INSTALLATION DRAWING

DRAWING TITLE	PLANT NO.	INDEX	DRAWING NO.	SHT. NO.	REV. NO.
CABLE-EXPOSED-BUILDING ENTRANCE (189BI) 300 PAIR, PROTECTED ENTRANCE CABLE 600 PAIR, EXPANDABLE TO 1200 PAIR, DISTRIBUTION STD. DWG.	990	T	AE-036421	001	00

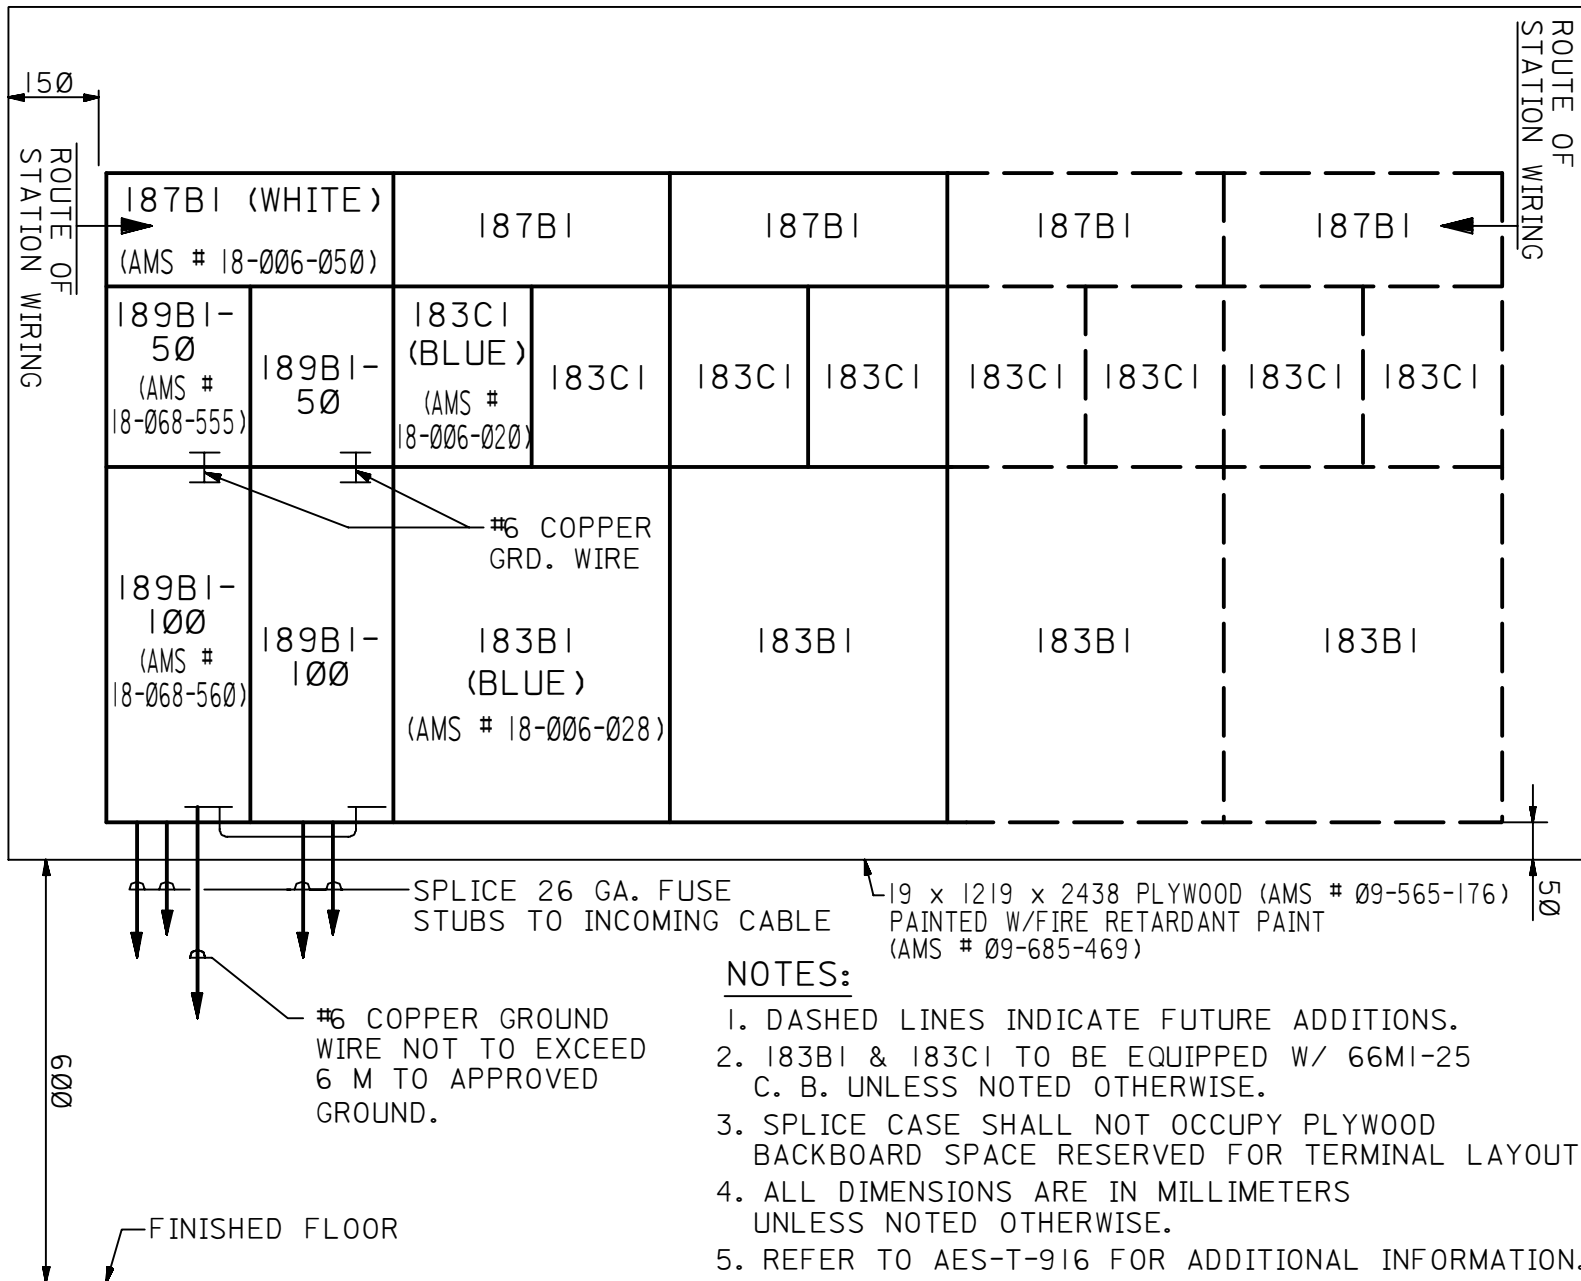

NOTES:

1. DASHED LINES INDICATE FUTURE ADDITIONS.
2. 183BI & 183CI TO BE EQUIPPED W/ 66MI-25 C. B. UNLESS NOTED OTHERWISE.
3. SPLICE CASE SHALL NOT OCCUPY PLYWOOD BACKBOARD SPACE RESERVED FOR TERMINAL LAYOUT.
4. ALL DIMENSIONS ARE IN MILLIMETERS UNLESS NOTED OTHERWISE.
5. REFER TO AES-T-916 FOR ADDITIONAL INFORMATION.