

FOR ARABIAN AMERICAN OIL COMPANY

APP'D.	CERT.	CH'K'D	BY	DESCRIPTION	NO.
					03
					02
					01

REVISIONS

DRAWN BY M/L/R/D
DATE 11-18-86

CH'K'D BY

APPROVED

ENG. DEPT.


OPR'G. DEPT.

CERTIFIED

BY

DATE

THIS DRAWING IS NOT
TO BE USED FOR
CONSTRUCTION OR FOR
ORDERING MATERIAL
UNTIL CERTIFIED AND
DATED.

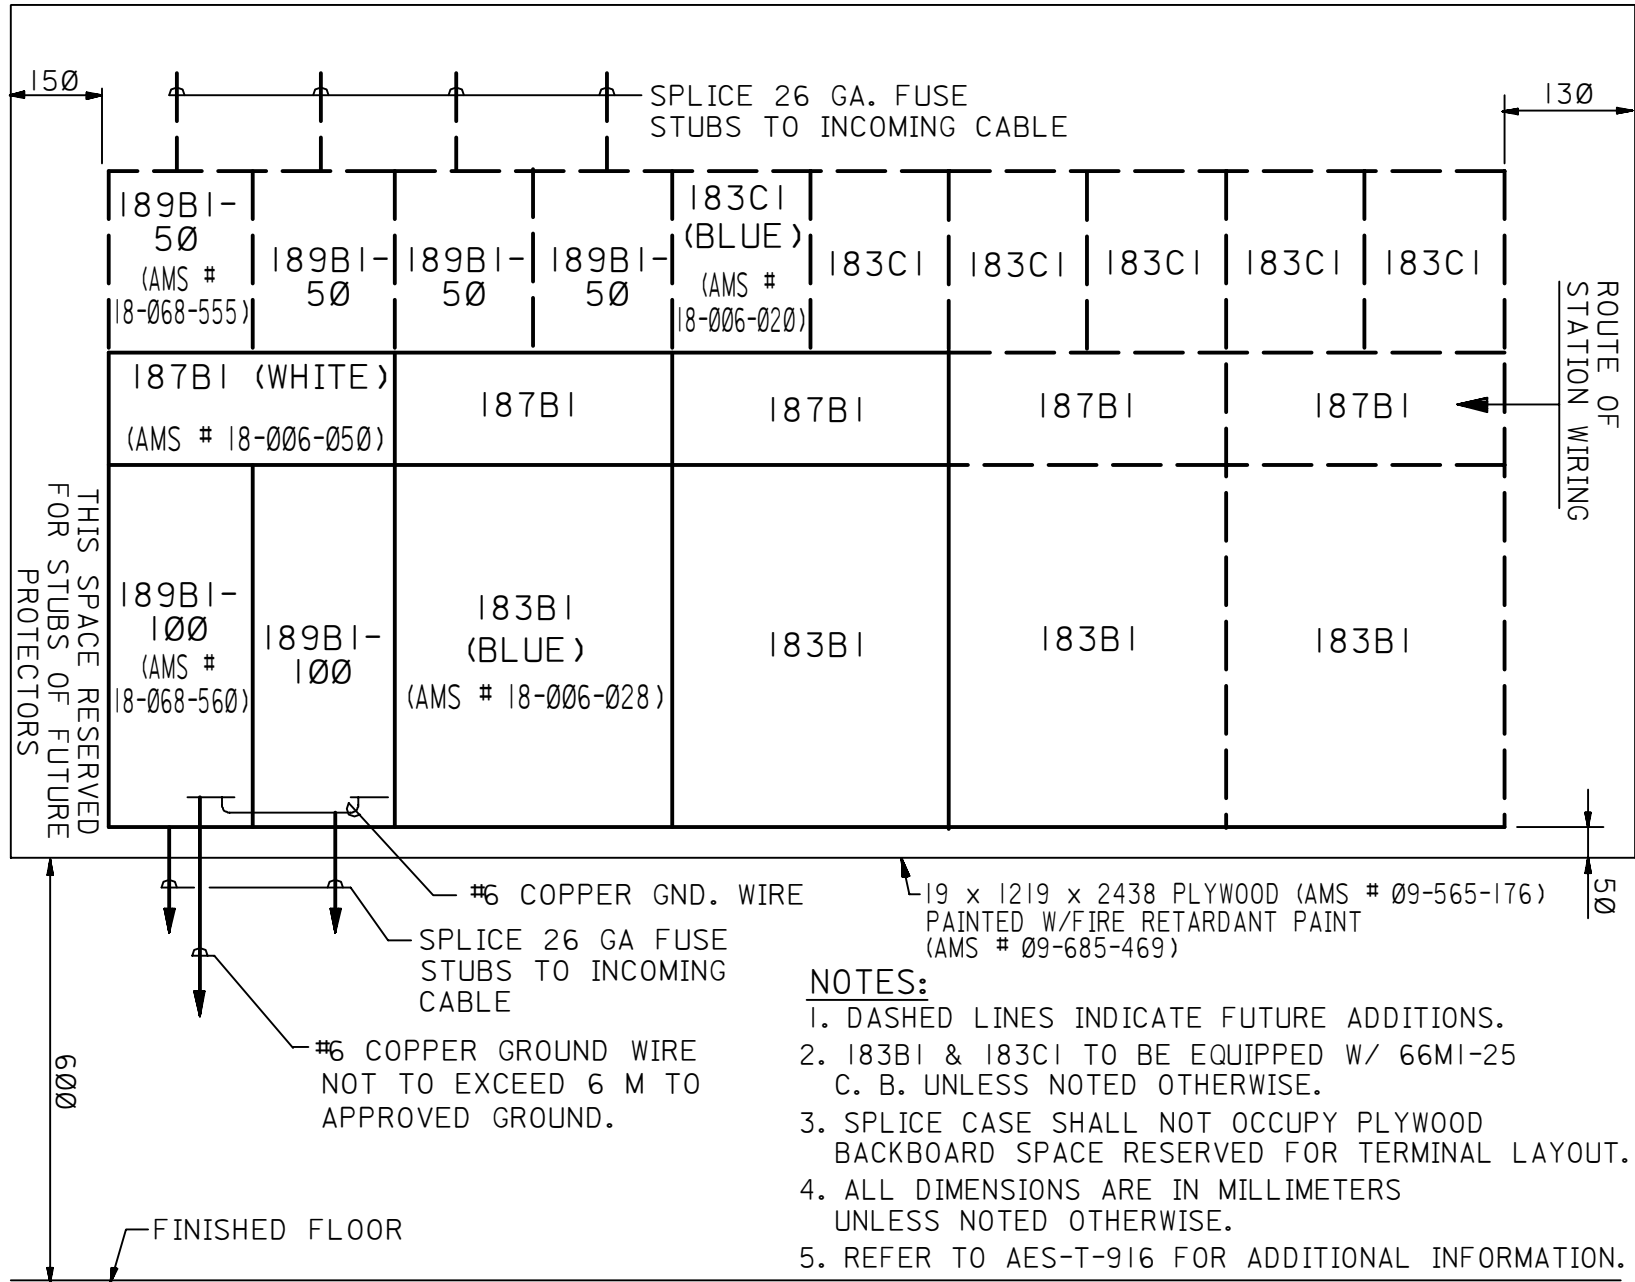

NOTES:

- DASHED LINES INDICATE FUTURE ADDITIONS.
- 183BI & 183CI TO BE EQUIPPED W/ 66MI-25 C. B. UNLESS NOTED OTHERWISE.
- SPLICE CASE SHALL NOT OCCUPY PLYWOOD BACKBOARD SPACE RESERVED FOR TERMINAL LAYOUT.
- ALL DIMENSIONS ARE IN MILLIMETERS UNLESS NOTED OTHERWISE.
- REFER TO AES-T-916 FOR ADDITIONAL INFORMATION.

TYPICAL INSTALLATION DRAWING

DRAWING TITLE	PLANT NO.	INDEX	DRAWING NO.	SHT. NO.	REV. NO.
CABLE-EXPOSED-BUILDING ENTRANCE (189BI) 200 PAIR, EXPANDABLE TO 400 PAIR, PROTECTED ENT. CA 400 PAIR, EXPANDABLE TO 950 PAIR, DISTRIBUTION STD. DWG.	990	T	AE-036422	001	00