

FOR ARABIAN AMERICAN OIL COMPANY

APP'D.	CERT.	CH'K'D	BY	DESCRIPTION	NO.
					03
					02
					01

REVISIONS

DRAWN BY M/L/R/D
DATE 11-18-86

CH'K'D BY -

APPROVED

ENG. DEPT.


OPR'G. DEPT.

CERTIFIED

BY -

DATE -

THIS DRAWING IS NOT
TO BE USED FOR
CONSTRUCTION OR FOR
ORDERING MATERIAL
UNTIL CERTIFIED AND
DATED.

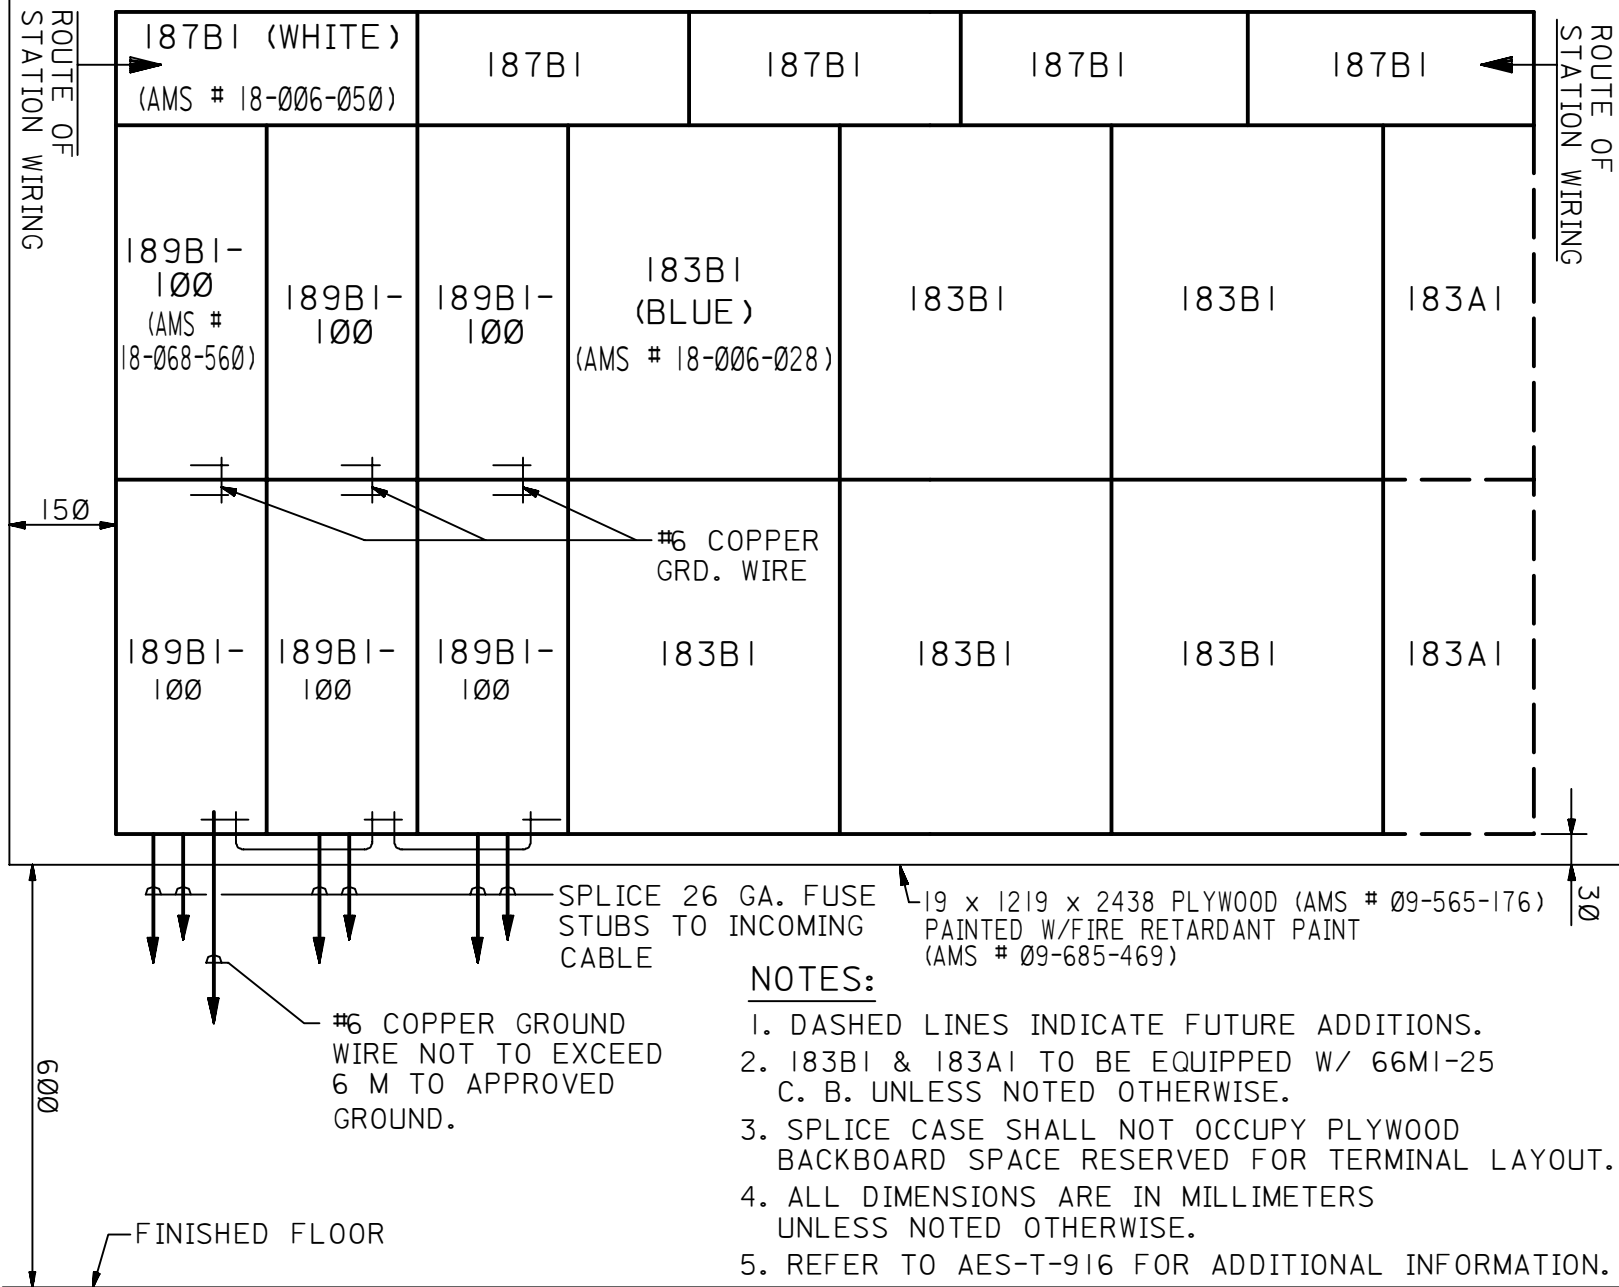

TYPICAL INSTALLATION DRAWING

DRAWING TITLE	PLANT NO.	INDEX	DRAWING NO.	SHT. NO.	REV. NO.
CABLE-EXPOSED-BUILDING ENTRANCE (189BI) 600 PAIR, PROTECTED ENTRANCE CABLE 1200 PAIR, EXPANDABLE TO 1400 PAIR, DISTRIBUTION STD. DWG.	990	T	AE-036436	001	00